
UPSTAGE

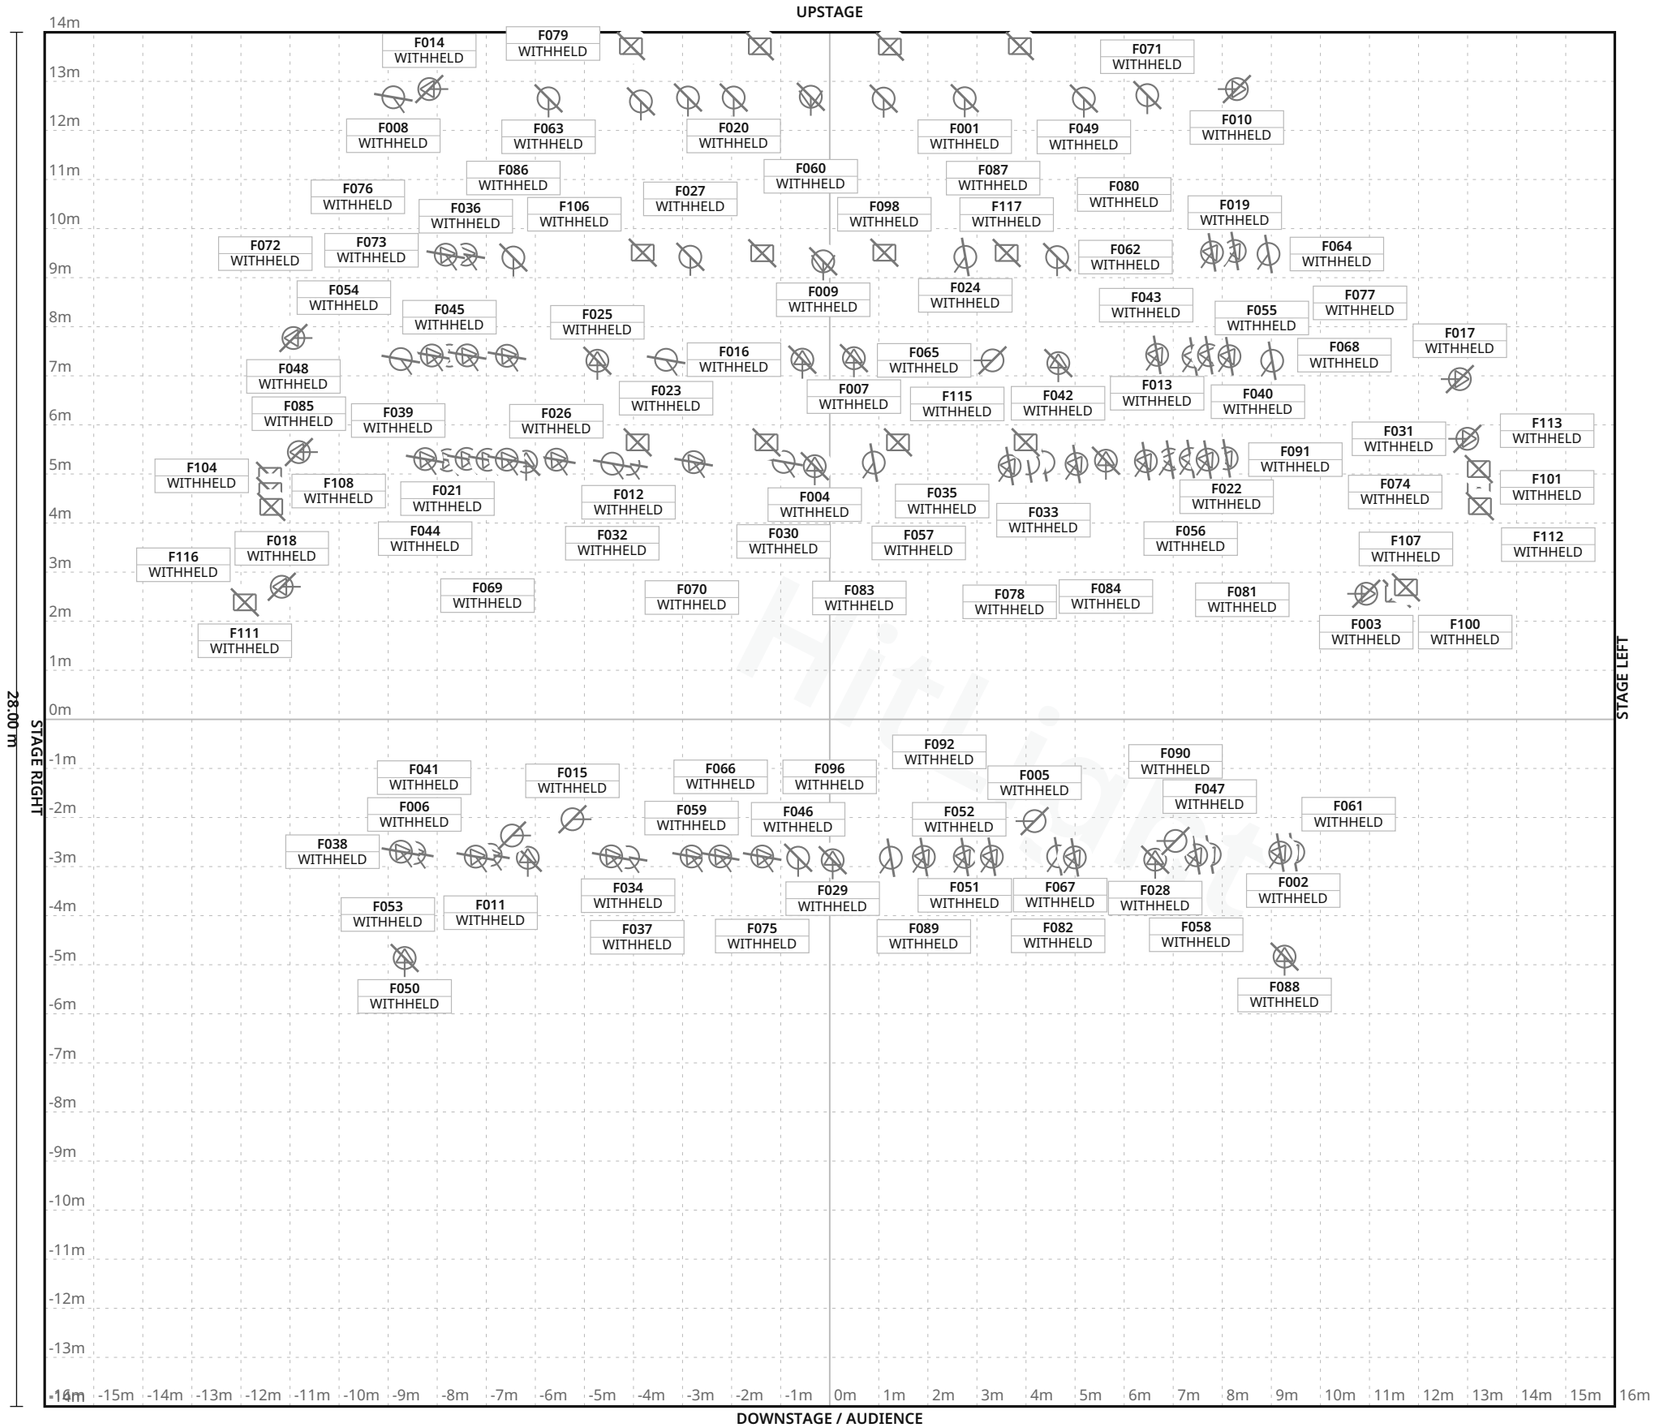


Stage 32.00 m W × 28.00 m D · Grid 1 m

32.00 m

11 fixture labels omitted in this view due to crowding · see DMX patch

**FIXTURE LEGEND**

- **6inchFresnel** — Spot Light · 2×
- **Eight foot four-colour striplight** — Other · 8×
- **Four inch PAR** — Other · 9×
- **S4 / Leo profile** — Profile Spot · 62×
- **Three-cell cyc light** — Other · 4×
- **WFL PAR64** — PAR Light · 28×
- **WFL Star PAR** — PAR Light · 4×



# Melrose Performing Arts Center · Main room

**LIGHT PLOT · PLAN · Main room**

HitLight · Melrose Performing Arts Center

350 Lynn Fells Parkway, Melrose, United States

**DWG HL · SCALE 1:125 · metric · PRINT AT 100%**

Drawn HitLight

Generated from the saved show

SOURCE 10f31ee77f8f

# SYMBOL LEGEND

7 TYPES · 117 FIXTURES · COLOUR BY TYPE



**Unverified source fixture 6inchFresnel**

Spot Light · Unverified · TBC ch · category symbol

**2 physical · 2 plotted**

2 disabled · 0 unplaced



**Unverified source fixture Eight foot four-colour striplight**

Other · Unverified · TBC ch · category symbol

**8 physical · 8 plotted**

8 disabled · 0 unplaced



**Unverified source fixture Four inch PAR**

Other · Unverified · TBC ch · category symbol

**9 physical · 9 plotted**

9 disabled · 0 unplaced



**Unverified source fixture S4 / Leo profile**

Profile Spot · Unverified · TBC ch · category symbol

**62 physical · 62 plotted**

62 disabled · 0 unplaced



**Unverified source fixture Three-cell cyc light**

Other · Unverified · TBC ch · category symbol

**4 physical · 4 plotted**

4 disabled · 0 unplaced



**Unverified source fixture WFL PAR64**

PAR Light · Unverified · TBC ch · category symbol

**28 physical · 28 plotted**

28 disabled · 0 unplaced



**Unverified source fixture WFL Star PAR**

PAR Light · Unverified · TBC ch · category symbol

**4 physical · 4 plotted**

4 disabled · 0 unplaced



## Melrose Performing Arts Center · Main room

SYMBOL LEGEND · Main room

HitLight · Melrose Performing Arts Center

350 Lynn Fells Parkway, Melrose, United States

DWG HL · METRIC

Drawn HitLight

Generated from the saved show

SOURCE 10f31ee77f8f

# GENERAL NOTES

1. Source-based lighting plan. Confirm the current rig with the venue.
2. PARTIAL: included fixtures are not a full physical-unit census.
3. DMX PATCH WITHHELD: provisional or unchecked addresses are not published.
4. Approximate planning view; not official venue paperwork or output-ready. Original HitLight symbols only; no source pages, OEM meshes, photos or logos. Original files remain private; modes and patch unverified.

HitLight

# FIXTURE SCHEDULE



| Fixture | Manufacturer / model | Position / mount | Mode / output |
|---|---|---|---|
| VISUAL PLANNING · DMX PATCH WITHHELD | | | |
| F001 | Unverified source fixture / WFL Star PAR | PLOTTED | Unverified · Output excluded |
| F002 | Unverified source fixture / S4 / Leo profile | PLOTTED | Unverified · Output excluded |
| F003 | Unverified source fixture / S4 / Leo profile | PLOTTED | Unverified · Output excluded |
| F004 | Unverified source fixture / S4 / Leo profile | PLOTTED | Unverified · Output excluded |
| F005 | Unverified source fixture / WFL PAR64 | PLOTTED | Unverified · Output excluded |
| F006 | Unverified source fixture / S4 / Leo profile | PLOTTED | Unverified · Output excluded |
| F007 | Unverified source fixture / S4 / Leo profile | PLOTTED | Unverified · Output excluded |
| F008 | Unverified source fixture / WFL PAR64 | PLOTTED | Unverified · Output excluded |
| F009 | Unverified source fixture / 6inchFresnel | PLOTTED | Unverified · Output excluded |
| F010 | Unverified source fixture / S4 / Leo profile | PLOTTED | Unverified · Output excluded |
| F011 | Unverified source fixture / S4 / Leo profile | PLOTTED | Unverified · Output excluded |
| F012 | Unverified source fixture / WFL PAR64 | PLOTTED | Unverified · Output excluded |
| F013 | Unverified source fixture / S4 / Leo profile | PLOTTED | Unverified · Output excluded |
| F014 | Unverified source fixture / S4 / Leo profile | PLOTTED | Unverified · Output excluded |
| F015 | Unverified source fixture / WFL PAR64 | PLOTTED | Unverified · Output excluded |
| F016 | Unverified source fixture / S4 / Leo profile | PLOTTED | Unverified · Output excluded |
| F017 | Unverified source fixture / S4 / Leo profile | PLOTTED | Unverified · Output excluded |
| F018 | Unverified source fixture / S4 / Leo profile | PLOTTED | Unverified · Output excluded |
| F019 | Unverified source fixture / S4 / Leo profile | PLOTTED | Unverified · Output excluded |
| F020 | Unverified source fixture / WFL PAR64 | PLOTTED | Unverified · Output excluded |

**Planning reference only. Confirm installed modes and patch with the venue.**



## Melrose Performing Arts Center · Main room

FIXTURE SCHEDULE · Main room

HitLight · Melrose Performing Arts Center

350 Lynn Fells Parkway, Melrose, United States

DWG HL · METRIC

Drawn HitLight

Generated from the saved show

SOURCE 10f31ee77f8f

| Fixture | Manufacturer / model | Position / mount | Mode / output |
|---|---|---|---|
| VISUAL PLANNING · DMX PATCH WITHHELD | | | |
| F021 | Unverified source fixture / S4 / Leo profile | PLOTTED | Unverified · Output excluded |
| F022 | Unverified source fixture / S4 / Leo profile | PLOTTED | Unverified · Output excluded |
| F023 | Unverified source fixture / WFL PAR64 | PLOTTED | Unverified · Output excluded |
| F024 | Unverified source fixture / WFL PAR64 | PLOTTED | Unverified · Output excluded |
| F025 | Unverified source fixture / S4 / Leo profile | PLOTTED | Unverified · Output excluded |
| F026 | Unverified source fixture / S4 / Leo profile | PLOTTED | Unverified · Output excluded |
| F027 | Unverified source fixture / WFL PAR64 | PLOTTED | Unverified · Output excluded |
| F028 | Unverified source fixture / S4 / Leo profile | PLOTTED | Unverified · Output excluded |
| F029 | Unverified source fixture / S4 / Leo profile | PLOTTED | Unverified · Output excluded |
| F030 | Unverified source fixture / WFL PAR64 | PLOTTED | Unverified · Output excluded |
| F031 | Unverified source fixture / S4 / Leo profile | PLOTTED | Unverified · Output excluded |
| F032 | Unverified source fixture / WFL PAR64 | PLOTTED | Unverified · Output excluded |
| F033 | Unverified source fixture / WFL PAR64 | PLOTTED | Unverified · Output excluded |
| F034 | Unverified source fixture / WFL PAR64 | PLOTTED | Unverified · Output excluded |
| F035 | Unverified source fixture / WFL PAR64 | PLOTTED | Unverified · Output excluded |
| F036 | Unverified source fixture / S4 / Leo profile | PLOTTED | Unverified · Output excluded |
| F037 | Unverified source fixture / S4 / Leo profile | PLOTTED | Unverified · Output excluded |
| F038 | Unverified source fixture / S4 / Leo profile | PLOTTED | Unverified · Output excluded |
| F039 | Unverified source fixture / S4 / Leo profile | PLOTTED | Unverified · Output excluded |
| F040 | Unverified source fixture / S4 / Leo profile | PLOTTED | Unverified · Output excluded |

**Planning reference only. Confirm installed modes and patch with the venue.**

| Fixture | Manufacturer / model | Position / mount | Mode / output |
|---|---|---|---|
| VISUAL PLANNING · DMX PATCH WITHHELD | | | |
| F041 | Unverified source fixture / WFL PAR64 | PLOTTED | Unverified · Output excluded |
| F042 | Unverified source fixture / S4 / Leo profile | PLOTTED | Unverified · Output excluded |
| F043 | Unverified source fixture / S4 / Leo profile | PLOTTED | Unverified · Output excluded |
| F044 | Unverified source fixture / S4 / Leo profile | PLOTTED | Unverified · Output excluded |
| F045 | Unverified source fixture / S4 / Leo profile | PLOTTED | Unverified · Output excluded |
| F046 | Unverified source fixture / WFL PAR64 | PLOTTED | Unverified · Output excluded |
| F047 | Unverified source fixture / S4 / Leo profile | PLOTTED | Unverified · Output excluded |
| F048 | Unverified source fixture / S4 / Leo profile | PLOTTED | Unverified · Output excluded |
| F049 | Unverified source fixture / WFL PAR64 | PLOTTED | Unverified · Output excluded |
| F050 | Unverified source fixture / S4 / Leo profile | PLOTTED | Unverified · Output excluded |
| F051 | Unverified source fixture / S4 / Leo profile | PLOTTED | Unverified · Output excluded |
| F052 | Unverified source fixture / WFL PAR64 | PLOTTED | Unverified · Output excluded |
| F053 | Unverified source fixture / S4 / Leo profile | PLOTTED | Unverified · Output excluded |
| F054 | Unverified source fixture / S4 / Leo profile | PLOTTED | Unverified · Output excluded |
| F055 | Unverified source fixture / S4 / Leo profile | PLOTTED | Unverified · Output excluded |
| F056 | Unverified source fixture / S4 / Leo profile | PLOTTED | Unverified · Output excluded |
| F057 | Unverified source fixture / WFL PAR64 | PLOTTED | Unverified · Output excluded |
| F058 | Unverified source fixture / S4 / Leo profile | PLOTTED | Unverified · Output excluded |
| F059 | Unverified source fixture / S4 / Leo profile | PLOTTED | Unverified · Output excluded |
| F060 | Unverified source fixture / 6inchFresnel | PLOTTED | Unverified · Output excluded |

**Planning reference only. Confirm installed modes and patch with the venue.**

| Fixture | Manufacturer / model | Position / mount | Mode / output |
|---|---|---|---|
| VISUAL PLANNING · DMX PATCH WITHHELD | | | |
| F061 | Unverified source fixture / S4 / Leo profile | PLOTTED | Unverified · Output excluded |
| F062 | Unverified source fixture / WFL PAR64 | PLOTTED | Unverified · Output excluded |
| F063 | Unverified source fixture / WFL Star PAR | PLOTTED | Unverified · Output excluded |
| F064 | Unverified source fixture / WFL PAR64 | PLOTTED | Unverified · Output excluded |
| F065 | Unverified source fixture / WFL PAR64 | PLOTTED | Unverified · Output excluded |
| F066 | Unverified source fixture / S4 / Leo profile | PLOTTED | Unverified · Output excluded |
| F067 | Unverified source fixture / S4 / Leo profile | PLOTTED | Unverified · Output excluded |
| F068 | Unverified source fixture / S4 / Leo profile | PLOTTED | Unverified · Output excluded |
| F069 | Unverified source fixture / S4 / Leo profile | PLOTTED | Unverified · Output excluded |
| F070 | Unverified source fixture / S4 / Leo profile | PLOTTED | Unverified · Output excluded |
| F071 | Unverified source fixture / WFL Star PAR | PLOTTED | Unverified · Output excluded |
| F072 | Unverified source fixture / WFL PAR64 | PLOTTED | Unverified · Output excluded |
| F073 | Unverified source fixture / S4 / Leo profile | PLOTTED | Unverified · Output excluded |
| F074 | Unverified source fixture / S4 / Leo profile | PLOTTED | Unverified · Output excluded |
| F075 | Unverified source fixture / S4 / Leo profile | PLOTTED | Unverified · Output excluded |
| F076 | Unverified source fixture / S4 / Leo profile | PLOTTED | Unverified · Output excluded |
| F077 | Unverified source fixture / WFL PAR64 | PLOTTED | Unverified · Output excluded |
| F078 | Unverified source fixture / S4 / Leo profile | PLOTTED | Unverified · Output excluded |
| F079 | Unverified source fixture / WFL PAR64 | PLOTTED | Unverified · Output excluded |
| F080 | Unverified source fixture / S4 / Leo profile | PLOTTED | Unverified · Output excluded |

**Planning reference only. Confirm installed modes and patch with the venue.**

# FIXTURE SCHEDULE · CONTINUED



| Fixture | Manufacturer / model | Position / mount | Mode / output |
|---|---|---|---|
| VISUAL PLANNING · DMX PATCH WITHHELD | | | |
| F081 | Unverified source fixture / S4 / Leo profile | PLOTTED | Unverified · Output excluded |
| F082 | Unverified source fixture / WFL PAR64 | PLOTTED | Unverified · Output excluded |
| F083 | Unverified source fixture / S4 / Leo profile | PLOTTED | Unverified · Output excluded |
| F084 | Unverified source fixture / S4 / Leo profile | PLOTTED | Unverified · Output excluded |
| F085 | Unverified source fixture / S4 / Leo profile | PLOTTED | Unverified · Output excluded |
| F086 | Unverified source fixture / WFL PAR64 | PLOTTED | Unverified · Output excluded |
| F087 | Unverified source fixture / WFL PAR64 | PLOTTED | Unverified · Output excluded |
| F088 | Unverified source fixture / S4 / Leo profile | PLOTTED | Unverified · Output excluded |
| F089 | Unverified source fixture / S4 / Leo profile | PLOTTED | Unverified · Output excluded |
| F090 | Unverified source fixture / WFL PAR64 | PLOTTED | Unverified · Output excluded |
| F091 | Unverified source fixture / S4 / Leo profile | PLOTTED | Unverified · Output excluded |
| F092 | Unverified source fixture / S4 / Leo profile | PLOTTED | Unverified · Output excluded |
| F093 | Unverified source fixture / S4 / Leo profile | PLOTTED | Unverified · Output excluded |
| F094 | Unverified source fixture / WFL Star PAR | PLOTTED | Unverified · Output excluded |
| F095 | Unverified source fixture / S4 / Leo profile | PLOTTED | Unverified · Output excluded |
| F096 | Unverified source fixture / S4 / Leo profile | PLOTTED | Unverified · Output excluded |
| F097 | Unverified source fixture / Eight foot four-colour striplight | PLOTTED | Unverified · Output excluded |
| F098 | Unverified source fixture / Three-cell cyc light | PLOTTED | Unverified · Output excluded |
| F099 | Unverified source fixture / Eight foot four-colour striplight | PLOTTED | Unverified · Output excluded |
| F100 | Unverified source fixture / Four inch PAR | PLOTTED | Unverified · Output excluded |

**Planning reference only. Confirm installed modes and patch with the venue.**



## Melrose Performing Arts Center · Main room

FIXTURE SCHEDULE · Main room

HitLight · Melrose Performing Arts Center

350 Lynn Fells Parkway, Melrose, United States

DWG HL · METRIC

Drawn HitLight

Generated from the saved show

SOURCE 10f31ee77f8f

| Fixture | Manufacturer / model | Position / mount | Mode / output |
|---|---|---|---|
| VISUAL PLANNING · DMX PATCH WITHHELD | | | |
| F101 | Unverified source fixture / Four inch PAR | PLOTTED | Unverified · Output excluded |
| F102 | Unverified source fixture / Eight foot four-colour striplight | PLOTTED | Unverified · Output excluded |
| F103 | Unverified source fixture / Eight foot four-colour striplight | PLOTTED | Unverified · Output excluded |
| F104 | Unverified source fixture / Four inch PAR | PLOTTED | Unverified · Output excluded |
| F105 | Unverified source fixture / Three-cell cyc light | PLOTTED | Unverified · Output excluded |
| F106 | Unverified source fixture / Three-cell cyc light | PLOTTED | Unverified · Output excluded |
| F107 | Unverified source fixture / Four inch PAR | PLOTTED | Unverified · Output excluded |
| F108 | Unverified source fixture / Four inch PAR | PLOTTED | Unverified · Output excluded |
| F109 | Unverified source fixture / Eight foot four-colour striplight | PLOTTED | Unverified · Output excluded |
| F110 | Unverified source fixture / Eight foot four-colour striplight | PLOTTED | Unverified · Output excluded |
| F111 | Unverified source fixture / Four inch PAR | PLOTTED | Unverified · Output excluded |
| F112 | Unverified source fixture / Four inch PAR | PLOTTED | Unverified · Output excluded |
| F113 | Unverified source fixture / Four inch PAR | PLOTTED | Unverified · Output excluded |
| F114 | Unverified source fixture / Eight foot four-colour striplight | PLOTTED | Unverified · Output excluded |
| F115 | Unverified source fixture / Eight foot four-colour striplight | PLOTTED | Unverified · Output excluded |
| F116 | Unverified source fixture / Four inch PAR | PLOTTED | Unverified · Output excluded |
| F117 | Unverified source fixture / Three-cell cyc light | PLOTTED | Unverified · Output excluded |

**Planning reference only. Confirm installed modes and patch with the venue.**

# VALIDATION APPENDIX

WARNING · PATCH_WITHHELD

DMX patch facts are withheld pending source verification. This planning document cannot be used for hardware output.

Objects: — · Remediation: review the source facts and regenerate.

ERROR · STAGE_DIMENSIONS_UNCONFIRMED

Confirm the stage dimensions before producing a final technical document.

Objects: Main room · Remediation: review the source facts and regenerate.

WARNING · MODE_UNVERIFIED

DMX modes are unverified; output remains excluded.

Objects: F001–F117 · Remediation: review the source facts and regenerate.

WARNING · FIXTURE_DISABLED

Fixtures are disabled for this visual planning reconstruction.

Objects: F001–F117 · Remediation: review the source facts and regenerate.

WARNING · TITLE_METADATA_INCOMPLETE

Some professional title-block metadata is missing; the document will show an em dash.

Objects: 0033f17a6c165c38c2490e83 · Remediation: review the source facts and regenerate.

HitLight

# VENUE & DRAWING SOURCES

Melrose Performing Arts Center

Main room · House rig

350 Lynn Fells Parkway, Melrose, Massachusetts, US

https://www.techshop.net/Melrose/index.html

Sources checked 2026-11-03

Generated by HitLight from the reviewed partial Melrose Performing Arts Center reconstruction. Venue sources are cited as facts; their original artwork remains private.

Symbols: HitLight-owned category artwork. No manufacturer model geometry or original source pages included.

Fixture positions follow the venue’s published lighting plot; the currently installed rig is not verified.

117 source-based fixture records retain their original printed source identities. The current public view has 96 catalogue body references and 21 visual fallbacks. Installed modes and DMX patch are unverified; all original output exclusions remain.

Fixture heights are approximate; trim heights may differ from the drawing.

117 unique housings from the undated lighting plot; overlapping colour/CAD layers and individual strip/cyc cells are deduplicated.

96 positions use proper catalogue bodies or labelled donors. Eight striplights, four cyc housings and nine unidentified four-inch PARs remain neutral placeholders.

Profile identities and optics, inventory-key semantics and two isolated corner-profile registrations remain unresolved. One four-inch PAR stock item has no drawn position.

The source explicitly scales and shifts its catwalk. Its registration, all heights, focus and clearance tiers are estimates. Every fixture is excluded from output.

Existing Colortran 6-inch/8-inch Fresnel / Source Four PAR references now use newly authored approximate public housings. Body details, lens shape and manual bracket pose are estimates. Native controls, fixtures and layout are unchanged. Other-make and unidentified source fixtures using a labelled mechanical donor remain substitutes; this update does not identify installed models, optics or lamp ratings, or establish hardware, clearance or photometric acceptance.

Approximate planning view; not official venue paperwork or output-ready. Original HitLight symbols only; no source pages, OEM meshes, photos or logos. Original files remain private; modes and patch

HitLight

# VENUE & DRAWING SOURCES

unverified.

Fixture plot original; visually inspected page(s) 1. Freshness and reuse rights unconfirmed.: https://www.techshop.net/Melrose/Melrose%20light%20plot.pdf · checked 2026-11-03

Published capacity 900 for Main theatre.: https://www.cityofmelrose.org/428/Facilities-Rentals · checked 2026-11-03

Official venue/technical source page.: https://www.techshop.net/Melrose/index.html · checked 2026-11-03

Public venue page: https://www.hitlight.app/venues/united-states/melrose-performing-arts-center-0033f17a

HitLight