
UPSTAGE

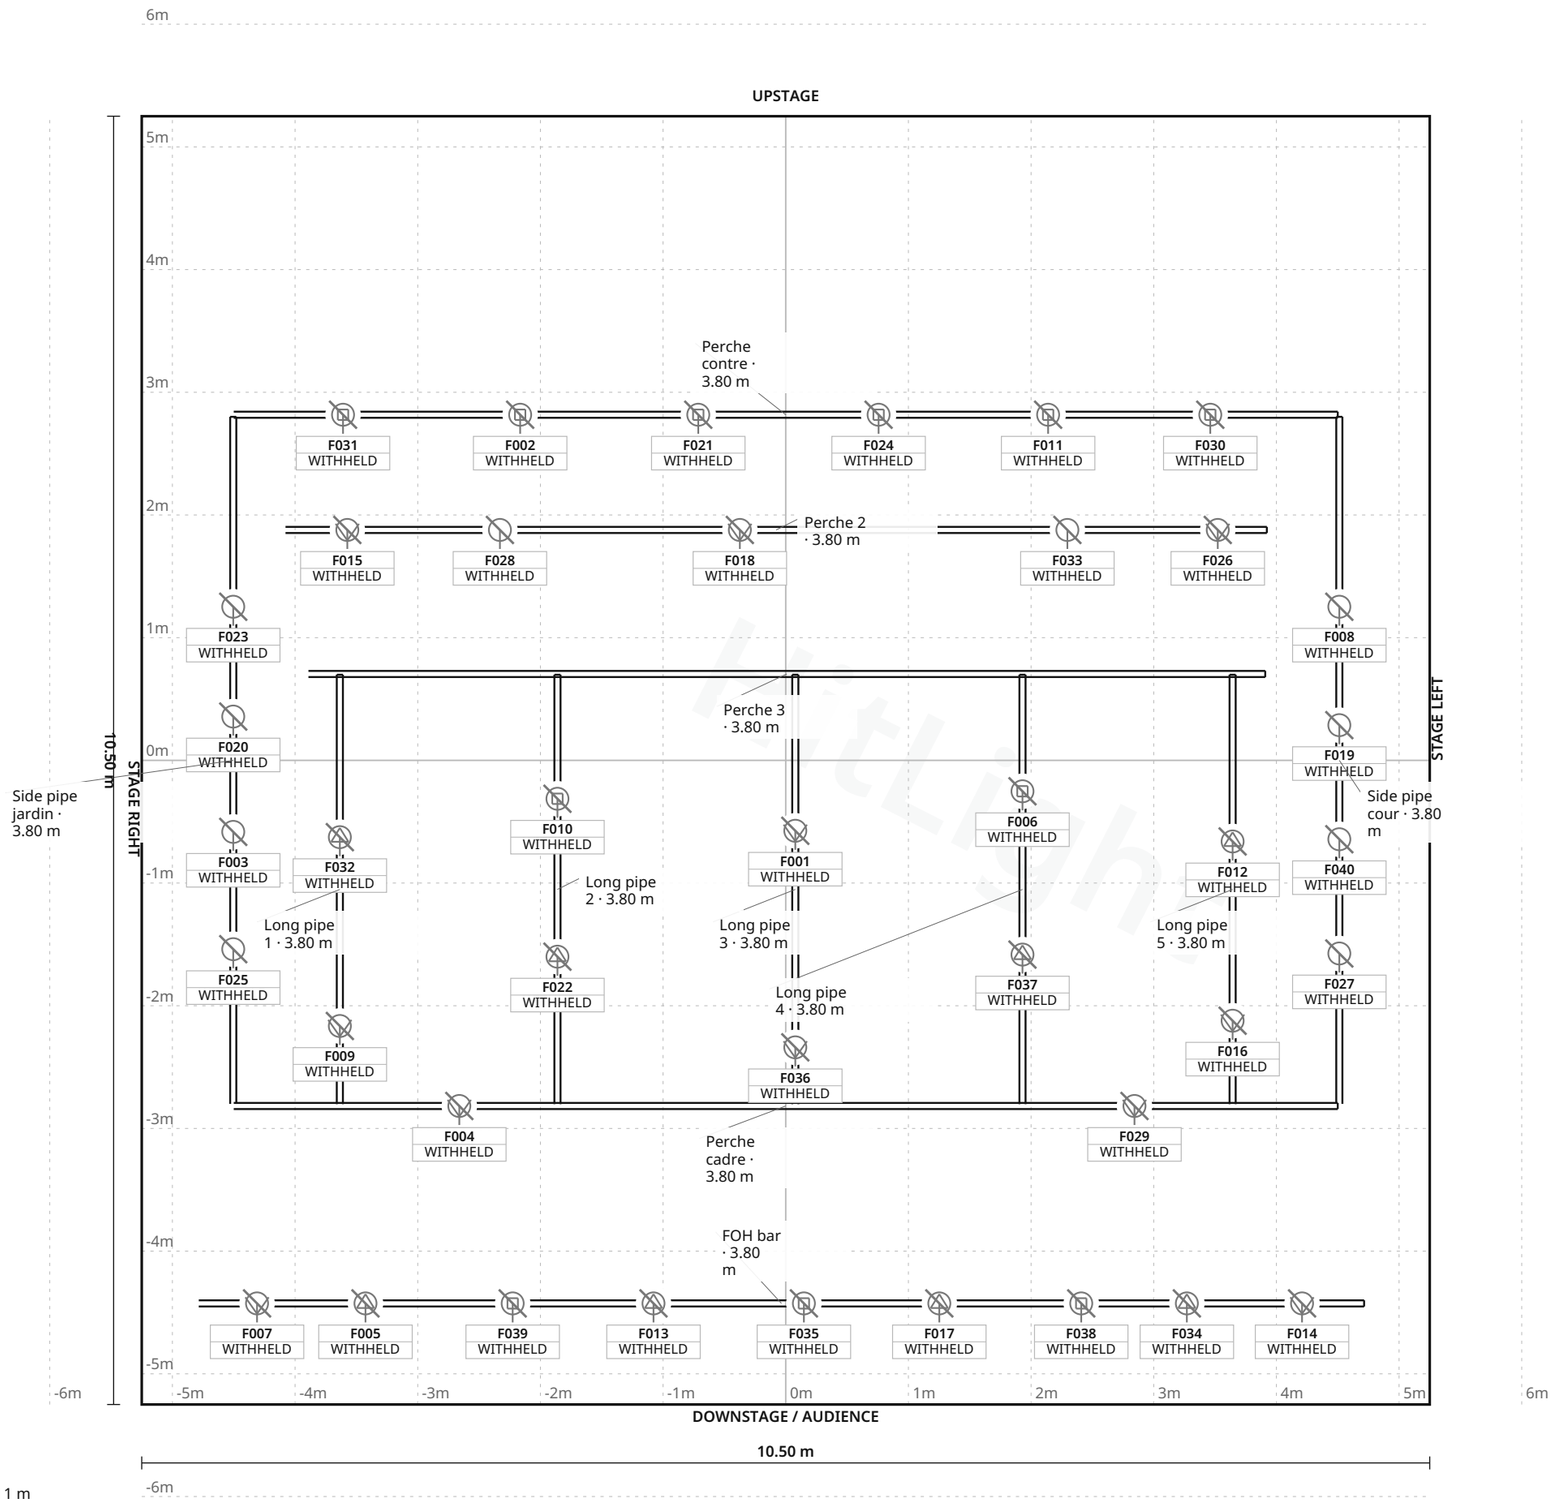

Stage 10.50 m W × 10.50 m D · Grid 1 m

FIXTURE LEGEND

- **Ovation F-415FC** — Spot Light · 6×
- **ColorSource Spot** Jr — Profile Spot · 6×
- **Source Four jr** Zoom — Profile Spot · 2×
- **ELP PAR** — Moving Head · 6×
- **ERA 150 Wash** — Moving Head · 5×
- **ADB F51** — Spot Light · 2×
- **Par 64** — PAR Light · 8×
- **Robert Juliat** 306 HPC — Spot Light · 3×
- **Rush Par RGBW** — PAR Light · 2×

HitLight

HitLight TECHNICAL LIGHTING — REV 045f30f5cf00 · 1/10

Théâtre El Duende · Main room

LIGHT PLOT · PLAN · Main room

HitLight · Théâtre El Duende
23 rue Hoche, 94200, Ivry-sur-Seine, France

DWG HL · SCALE 1:50 · metric · PRINT AT 100%
Drawn HitLight
Generated from the saved show
SOURCE 17ccdbe79204

SYMBOL LEGEND

9 TYPES · 40 FIXTURES · COLOUR BY TYPE



Chauvet Professional Ovation F-415FC

Spot Light · Unverified · TBC ch · category symbol

6 physical · 6 plotted

6 disabled · 0 unplaced



ETC ColorSource Spot Jr

Profile Spot · Unverified · TBC ch · category symbol

6 physical · 6 plotted

6 disabled · 0 unplaced



ETC Source Four jr Zoom

Profile Spot · Unverified · TBC ch · category symbol

2 physical · 2 plotted

2 disabled · 0 unplaced



Martin Professional ELP PAR

Moving Head · Unverified · TBC ch · category symbol

6 physical · 6 plotted

6 disabled · 0 unplaced



Martin Professional ERA 150 Wash

Moving Head · Unverified · TBC ch · category symbol

5 physical · 5 plotted

5 disabled · 0 unplaced



Unverified source fixture ADB F51

Spot Light · Unverified · TBC ch · category symbol

2 physical · 2 plotted

2 disabled · 0 unplaced



Unverified source fixture Par 64

PAR Light · Unverified · TBC ch · category symbol

8 physical · 8 plotted

8 disabled · 0 unplaced



Unverified source fixture Robert Juliat 306 HPC

Spot Light · Unverified · TBC ch · category symbol

3 physical · 3 plotted

3 disabled · 0 unplaced

Théâtre El Duende · Main room

SYMBOL LEGEND · Main room

HitLight · Théâtre El Duende

23 rue Hoche, 94200, Ivry-sur-Seine, France

DWG HL · METRIC

Drawn HitLight

Generated from the saved show

SOURCE 17ccdbe79204



Unverified source fixture Rush Par RGBW

PAR Light · Unverified · TBC ch · category symbol

2 physical · 2 plotted

2 disabled · 0 unplaced

HitLight

Théâtre El Duende · Main room

SYMBOL LEGEND · Main room

HitLight · Théâtre El Duende

23 rue Hoche, 94200, Ivry-sur-Seine, France

DWG HL · METRIC

Drawn HitLight

Generated from the saved show

SOURCE 17ccdbe79204

GENERAL NOTES

1. Source-based lighting plan. Confirm the current rig with the venue.
2. PARTIAL: included fixtures are not a full physical-unit census.
3. DMX PATCH WITHHELD: provisional or unchecked addresses are not published.
4. Approximate planning view; not official venue paperwork or output-ready. Original HitLight symbols only; no source pages, OEM meshes, photos or logos. Original files remain private; modes and patch unverified.

HitLight

STAGE ELEMENTS

NAME	TYPE	POSITION	TRIM / SIZE
Long pipe 3	pipe	X 0.08 m · Z 1.05 m	3.80 m · 3.50 m W × 0.05 m D
Long pipe 5	pipe	X 3.64 m · Z 1.05 m	3.80 m · 3.50 m W × 0.05 m D
Perche 3	pipe	X 0.01 m · Z -0.70 m	3.80 m · 7.80 m W × 0.05 m D
FOH bar	pipe	X -0.04 m · Z 4.43 m	3.80 m · 9.50 m W × 0.05 m D
Side pipe jardin	pipe	X -4.50 m · Z 0.00 m	3.80 m · 5.60 m W × 0.05 m D
Long pipe 2	pipe	X -1.86 m · Z 1.05 m	3.80 m · 3.50 m W × 0.05 m D
Perche 2	pipe	X -0.08 m · Z -1.88 m	3.80 m · 8.00 m W × 0.05 m D
Long pipe 4	pipe	X 1.93 m · Z 1.05 m	3.80 m · 3.50 m W × 0.05 m D
Perche contre	pipe	X 0.00 m · Z -2.82 m	3.80 m · 9.00 m W × 0.05 m D
Perche cadre	pipe	X 0.00 m · Z 2.82 m	3.80 m · 9.00 m W × 0.05 m D
Long pipe 1	pipe	X -3.63 m · Z 1.05 m	3.80 m · 3.50 m W × 0.05 m D
Side pipe cour	pipe	X 4.51 m · Z 0.00 m	3.80 m · 5.60 m W × 0.05 m D

Théâtre El Duende · Main room

STAGE ELEMENTS · Main room

HitLight · Théâtre El Duende

23 rue Hoche, 94200, Ivry-sur-Seine, France

DWG HL · METRIC

Drawn HitLight

Generated from the saved show

SOURCE 17ccdbe79204

FIXTURE SCHEDULE

Fixture	Manufacturer / model	Position / mount	Mode / output
VISUAL PLANNING · DMX PATCH WITHHELD			
F001	Unverified source fixture / Robert Juliat 306 HPC	Long pipe 3	Unverified · Output excluded
F002	Martin Professional / ELP PAR	Perche contre	Unverified · Output excluded
F003	Unverified source fixture / Par 64	Side pipe jardin	Unverified · Output excluded
F004	Unverified source fixture / ADB F51	Perche cadre	Unverified · Output excluded
F005	ETC / ColorSource Spot Jr	FOH bar	Unverified · Output excluded
F006	Martin Professional / ERA 150 Wash	Long pipe 4	Unverified · Output excluded
F007	Chauvet Professional / Ovation F-415FC	FOH bar	Unverified · Output excluded
F008	Unverified source fixture / Par 64	Side pipe cour	Unverified · Output excluded
F009	Chauvet Professional / Ovation F-415FC	Long pipe 1	Unverified · Output excluded
F010	Martin Professional / ERA 150 Wash	Long pipe 2	Unverified · Output excluded
F011	Martin Professional / ELP PAR	Perche contre	Unverified · Output excluded
F012	ETC / Source Four jr Zoom	Long pipe 5	Unverified · Output excluded
F013	ETC / ColorSource Spot Jr	FOH bar	Unverified · Output excluded
F014	Chauvet Professional / Ovation F-415FC	FOH bar	Unverified · Output excluded
F015	Chauvet Professional / Ovation F-415FC	Perche 2	Unverified · Output excluded
F016	Chauvet Professional / Ovation F-415FC	Long pipe 5	Unverified · Output excluded
F017	ETC / ColorSource Spot Jr	FOH bar	Unverified · Output excluded
F018	Unverified source fixture / Robert Juliat 306 HPC	Perche 2	Unverified · Output excluded
F019	Unverified source fixture / Par 64	Side pipe cour	Unverified · Output excluded
F020	Unverified source fixture / Par 64	Side pipe jardin	Unverified · Output excluded

Planning reference only. Confirm installed modes and patch with the venue.

Théâtre El Duende · Main room

FIXTURE SCHEDULE · Main room

HitLight · Théâtre El Duende

23 rue Hoche, 94200, Ivry-sur-Seine, France

DWG HL · METRIC

Drawn HitLight

Generated from the saved show

SOURCE 17ccdbe79204

FIXTURE SCHEDULE · CONTINUED

Fixture	Manufacturer / model	Position / mount	Mode / output
VISUAL PLANNING · DMX PATCH WITHHELD			
F021	Martin Professional / ELP PAR	Perche contre	Unverified · Output excluded
F022	ETC / ColorSource Spot Jr	Long pipe 2	Unverified · Output excluded
F023	Unverified source fixture / Par 64	Side pipe jardin	Unverified · Output excluded
F024	Martin Professional / ELP PAR	Perche contre	Unverified · Output excluded
F025	Unverified source fixture / Par 64	Side pipe jardin	Unverified · Output excluded
F026	Chauvet Professional / Ovation F-415FC	Perche 2	Unverified · Output excluded
F027	Unverified source fixture / Par 64	Side pipe cour	Unverified · Output excluded
F028	Unverified source fixture / Rush Par RGBW	Perche 2	Unverified · Output excluded
F029	Unverified source fixture / ADB F51	Perche cadre	Unverified · Output excluded
F030	Martin Professional / ELP PAR	Perche contre	Unverified · Output excluded
F031	Martin Professional / ELP PAR	Perche contre	Unverified · Output excluded
F032	ETC / Source Four jr Zoom	Long pipe 1	Unverified · Output excluded
F033	Unverified source fixture / Rush Par RGBW	Perche 2	Unverified · Output excluded
F034	ETC / ColorSource Spot Jr	FOH bar	Unverified · Output excluded
F035	Martin Professional / ERA 150 Wash	FOH bar	Unverified · Output excluded
F036	Unverified source fixture / Robert Juliat 306 HPC	Long pipe 3	Unverified · Output excluded
F037	ETC / ColorSource Spot Jr	Long pipe 4	Unverified · Output excluded
F038	Martin Professional / ERA 150 Wash	FOH bar	Unverified · Output excluded
F039	Martin Professional / ERA 150 Wash	FOH bar	Unverified · Output excluded
F040	Unverified source fixture / Par 64	Side pipe cour	Unverified · Output excluded

Planning reference only. Confirm installed modes and patch with the venue.

Théâtre El Duende · Main room

FIXTURE SCHEDULE · Main room

HitLight · Théâtre El Duende

23 rue Hoche, 94200, Ivry-sur-Seine, France

DWG HL · METRIC

Drawn HitLight

Generated from the saved show

SOURCE 17ccdbe79204

VALIDATION APPENDIX

WARNING · PATCH_WITHHELD

DMX patch facts are withheld pending source verification. This planning document cannot be used for hardware output.

Objects: — · Remediation: review the source facts and regenerate.

WARNING · MODE_UNVERIFIED

DMX modes are unverified; output remains excluded.

Objects: F001–F040 · Remediation: review the source facts and regenerate.

WARNING · FIXTURE_DISABLED

Fixtures are disabled for this visual planning reconstruction.

Objects: F001–F040 · Remediation: review the source facts and regenerate.

WARNING · TITLE_METADATA_INCOMPLETE

Some professional title-block metadata is missing; the document will show an em dash.

Objects: 00a3198bb808af055aa60227 · Remediation: review the source facts and regenerate.

HitLight

VENUE & DRAWING SOURCES

Théâtre El Duende

Main room · House rig

23 rue Hoche, 94200, Ivry-sur-Seine, FR

https://theatre-elduende.com/index.php/espace-pro

Sources checked 2026-11-03

Generated by HitLight from the reviewed partial Théâtre El Duende reconstruction. Venue sources are cited as facts; their original artwork remains private.

Symbols: HitLight-owned category artwork. No manufacturer model geometry or original source pages included.

Partial source-based planning reconstruction; the current installation and complete fixture census are unverified.

Source-matched catalogue bodies are shown where available. Unresolved source identities remain labelled visual markers. Installed modes and DMX patch require verification; visual-only fixtures remain excluded from output.

Exact available catalogue display bodies are restored through verified immutable references. Fixture identities, installed modes, patch and output verification are unchanged; original source qualifications remain authoritative.

15 of 40 fixtures are listed as labelled visual placeholders or substitutes under the printed model name; their exact catalogue identity or mode is not confirmed.

2 existing RUSH PAR 1 display references use its repaired original public body. Fixture records, native controls, source/donor labels, existing output exclusions and patch state and stored placements/mounts are unchanged. Different-model donors, unknown identities and unspecified Martin PAR labels remain qualified visual substitutes. Small details are estimated; installed identity, source currency and geometry remain unverified.

Approximate planning view; not official venue paperwork or output-ready. Original HitLight symbols only; no source pages, OEM meshes, photos or logos. Original files remain private; modes and patch unverified.

Fixture plot original; visually inspected page(s) 3. Freshness and reuse rights unconfirmed.: https://theatre-elduende.com/media/attachments/2026/08/05/Fiche%20Technique%20Duende%2025_26.pdf · checked 2026-11-03

Official venue/technical source page.: https://theatre-elduende.com/index.php/espace-pro · checked

HitLight

VENUE & DRAWING SOURCES

2026-11-03

Public venue page: https://www.hitlight.app/venues/france/theatre-el-duende-00a3198b

HitLight