
UPSTAGE ↑

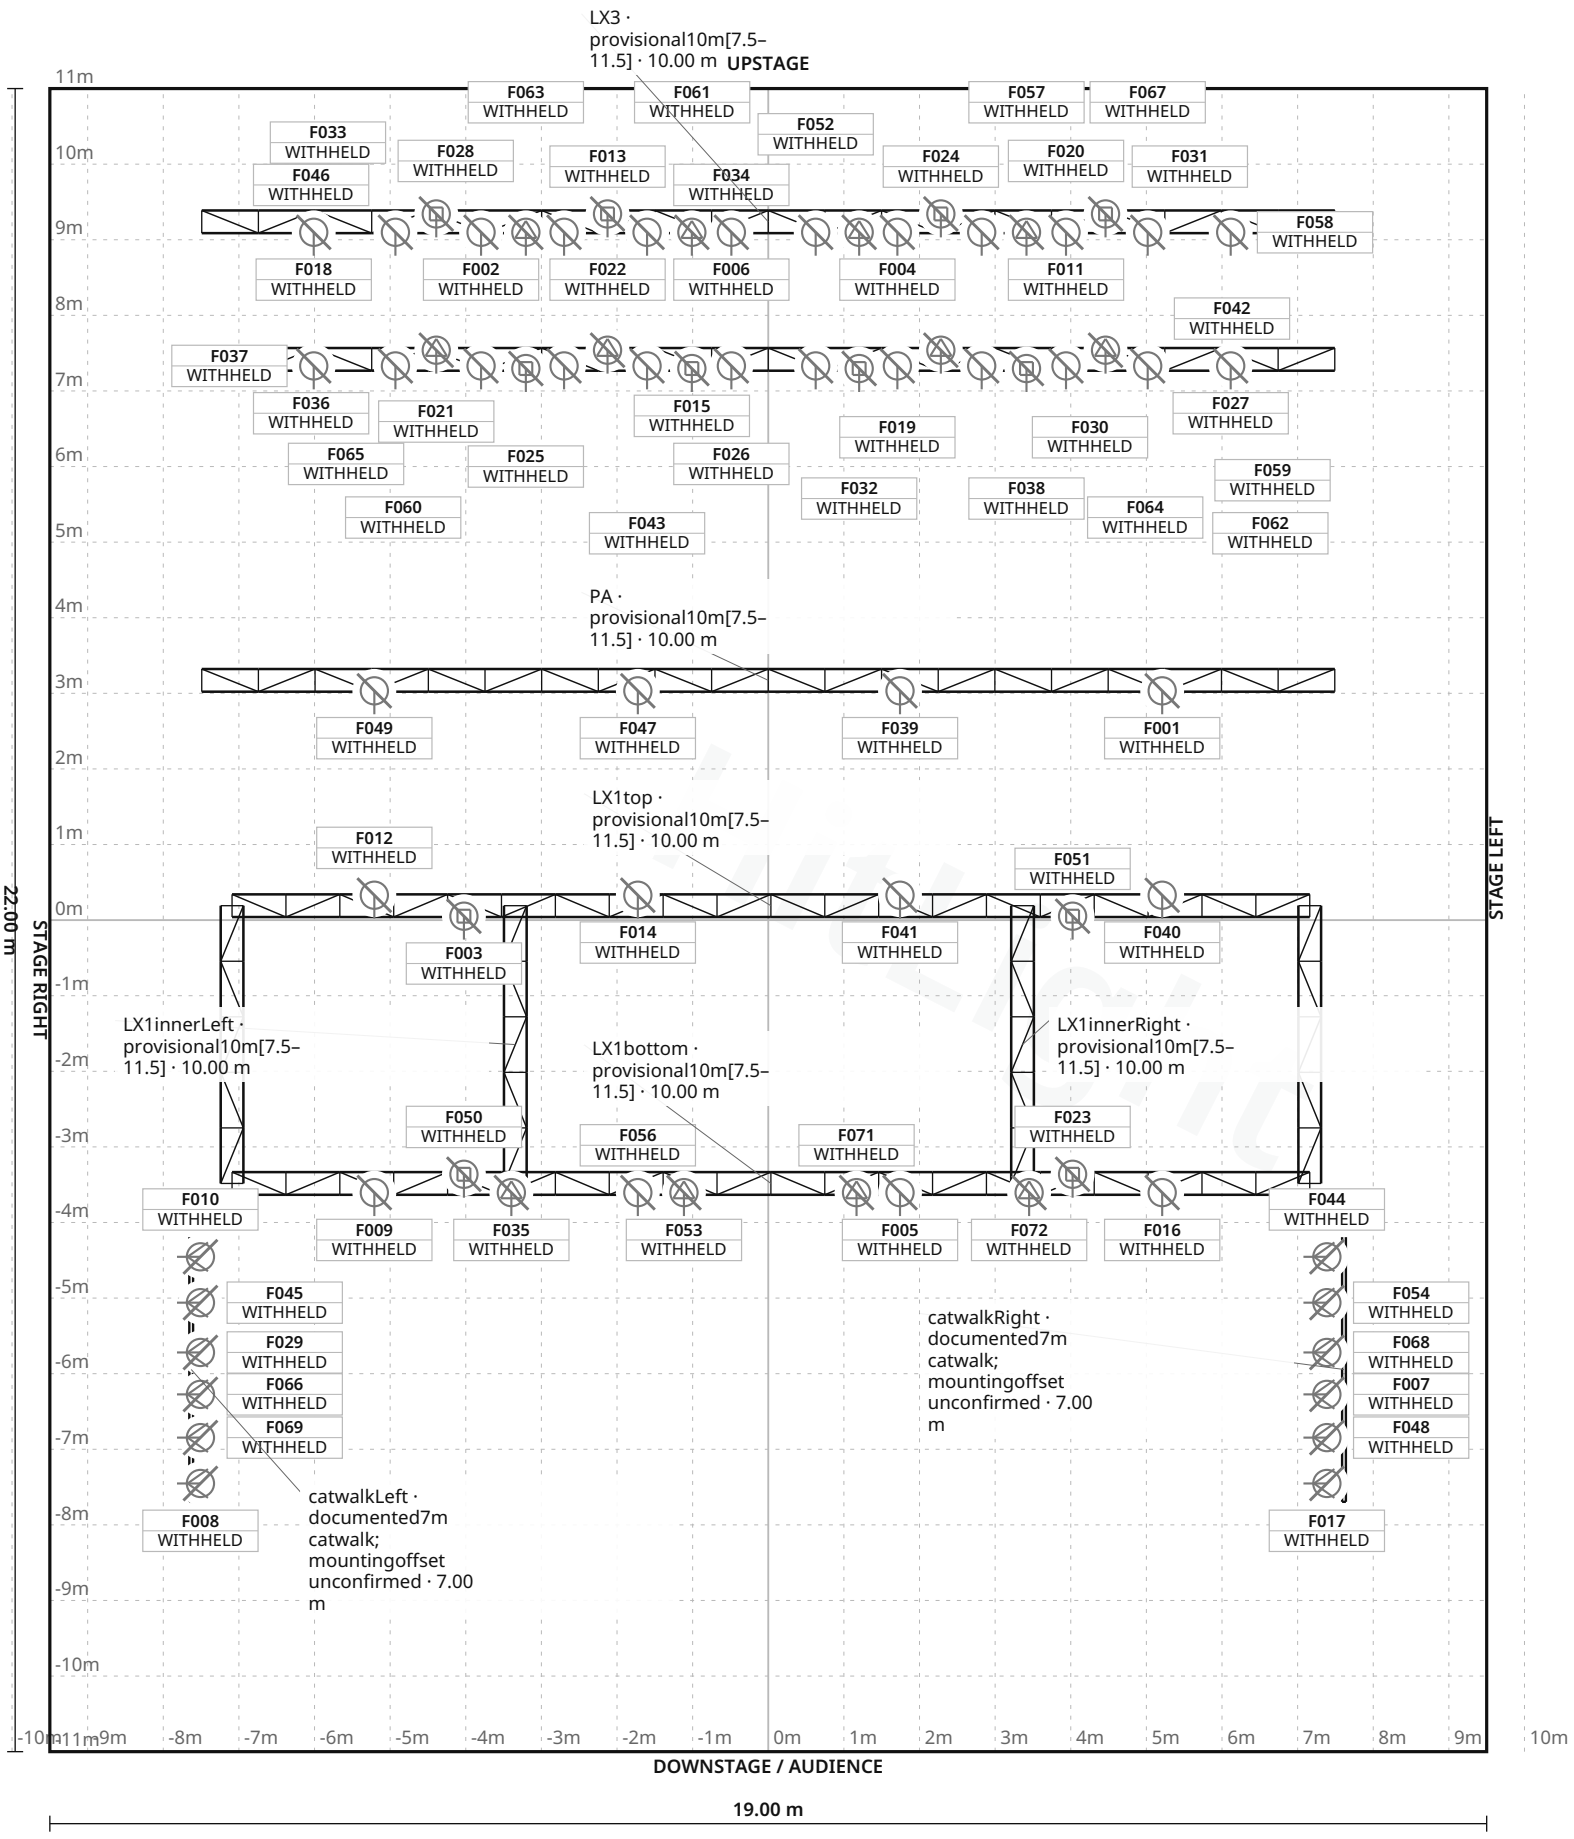

FIXTURE LEGEND

- **Aleda B-EYE K20** — Moving Head · 8×
- **Robin LEDBeam** 150 RGBW — Moving Head · 4×
- **Cameo Flat Pro** 600 Flood IP65 — PAR Light · 12×
- **Clay Paky Alpha** Spot QWO800 ST — Profile Spot · 8×
- **ETC Source Four** 15–30 Zoom — Spot Light · 12×
- **ETC Source Four** PAR — PAR Light · 24×
- **JB-Lighting P12** Profile — Profile Spot · 4×

Stage 19.00 m W × 22.00 m D · Grid 1 m

2 fixture labels omitted in this view due to crowding · see DMX patch

Malmö Live Konserthus · Kuben

LIGHT PLOT · PLAN · Kuben

HitLight · Malmö Live Konserthus

Malmö, Sweden

DWG HL · SCALE 1:100 · metric · PRINT AT 100%

Drawn HitLight

Generated from the saved show

SOURCE 25b39031aea7

SYMBOL LEGEND

7 TYPES · 72 FIXTURES · COLOUR BY TYPE



Clay Paky Aleda B-EYE K20

Moving Head · Unverified · TBC ch · category symbol

8 physical · 8 plotted

8 disabled · 0 unplaced



Robe Lighting Robin LEDBeam 150 RGBW

Moving Head · Unverified · TBC ch · category symbol

4 physical · 4 plotted

4 disabled · 0 unplaced



Unverified source fixture Cameo Flat Pro 600 Flood IP65

PAR Light · Unverified · TBC ch · category symbol

12 physical · 12 plotted

12 disabled · 0 unplaced



Unverified source fixture Clay Paky Alpha Spot QWO800 ST

Profile Spot · Unverified · TBC ch · category symbol

8 physical · 8 plotted

8 disabled · 0 unplaced



Unverified source fixture ETC Source Four 15–30 Zoom

Spot Light · Unverified · TBC ch · category symbol

12 physical · 12 plotted

12 disabled · 0 unplaced



Unverified source fixture ETC Source Four PAR

PAR Light · Unverified · TBC ch · category symbol

24 physical · 24 plotted

24 disabled · 0 unplaced



Unverified source fixture JB-Lighting P12 Profile

Profile Spot · Unverified · TBC ch · category symbol

4 physical · 4 plotted

4 disabled · 0 unplaced

Malmö Live Konserthus · Kuben

SYMBOL LEGEND · Kuben

HitLight · Malmö Live Konserthus

Malmö, Sweden

DWG HL · METRIC

Drawn HitLight

Generated from the saved show

SOURCE 25b39031aea7

GENERAL NOTES

1. Source-based lighting plan. Confirm the current rig with the venue.
2. PARTIAL: included fixtures are not a full physical-unit census.
3. DMX PATCH WITHHELD: provisional or unchecked addresses are not published.
4. Approximate planning view; not official venue paperwork or output-ready. Original HitLight symbols only; no source pages, OEM meshes, photos or logos. Original files remain private; modes and patch unverified.

HitLight

STAGE ELEMENTS

NAME	TYPE	POSITION	TRIM / SIZE
catwalkLeft · documented7m catwalk; mountingoffset unconfirmed	pipe	X -7.63 m · Z 5.94 m	7.00 m · 3.50 m W × 0.05 m D
catwalkRight · documented7m catwalk; mountingoffset unconfirmed	pipe	X 7.61 m · Z 5.94 m	7.00 m · 3.50 m W × 0.05 m D
LX1bottom · provisional10m[7.5–11.5]	trussStraight	X 0.03 m · Z 3.48 m	10.00 m · 14.25 m W × 0.30 m D
LX1innerLeft · provisional10m[7.5–11.5]	trussStraight	X -3.34 m · Z 1.65 m	10.00 m · 3.67 m W × 0.30 m D
LX1innerRight · provisional10m[7.5–11.5]	trussStraight	X 3.36 m · Z 1.65 m	10.00 m · 3.67 m W × 0.30 m D
LX1left · provisional10m[7.5–11.5]	trussStraight	X -7.09 m · Z 1.65 m	10.00 m · 3.67 m W × 0.30 m D
LX1right · provisional10m[7.5–11.5]	trussStraight	X 7.16 m · Z 1.65 m	10.00 m · 3.67 m W × 0.30 m D
LX1top · provisional10m[7.5–11.5]	trussStraight	X 0.03 m · Z -0.19 m	10.00 m · 14.25 m W × 0.30 m D
LX2 · provisional10m[7.5–11.5]	trussStraight	X 0.00 m · Z -7.42 m	10.00 m · 14.98 m W × 0.30 m D
LX3 · provisional10m[7.5–11.5]	trussStraight	X 0.00 m · Z -9.24 m	10.00 m · 14.98 m W × 0.30 m D
PA · provisional10m[7.5–11.5]	trussStraight	X 0.00 m · Z -3.17 m	10.00 m · 14.98 m W × 0.30 m D

Malmö Live Konserthus · Kuben

STAGE ELEMENTS · Kuben

HitLight · Malmö Live Konserthus

Malmö, Sweden

DWG HL · METRIC

Drawn HitLight

Generated from the saved show

SOURCE 25b39031aea7

FIXTURE SCHEDULE

Fixture	Manufacturer / model	Position / mount	Mode / output
VISUAL PLANNING · DMX PATCH WITHHELD			
F001	Unverified source fixture / Cameo Flat Pro 600 Flood IP65	PA · provisional10m[7.5–11.5]	Unverified · Output excluded
F002	Unverified source fixture / ETC Source Four PAR	LX3 · provisional10m[7.5–11.5]	Unverified · Output excluded
F003	Robe Lighting / Robin LEDBeam 150 RGBW	LX1top · provisional10m[7.5–11.5]	Unverified · Output excluded
F004	Unverified source fixture / ETC Source Four PAR	LX3 · provisional10m[7.5–11.5]	Unverified · Output excluded
F005	Unverified source fixture / Cameo Flat Pro 600 Flood IP65	LX1bottom · provisional10m[7.5–11.5]	Unverified · Output excluded
F006	Unverified source fixture / ETC Source Four PAR	LX3 · provisional10m[7.5–11.5]	Unverified · Output excluded
F007	Unverified source fixture / ETC Source Four 15–30 Zoom	catwalkRight · documented7m catwalk; mountingoffset unconfirmed	Unverified · Output excluded
F008	Unverified source fixture / ETC Source Four 15–30 Zoom	catwalkLeft · documented7m catwalk; mountingoffset unconfirmed	Unverified · Output excluded
F009	Unverified source fixture / Cameo Flat Pro 600 Flood IP65	LX1bottom · provisional10m[7.5–11.5]	Unverified · Output excluded
F010	Unverified source fixture / ETC Source Four 15–30 Zoom	catwalkLeft · documented7m catwalk; mountingoffset unconfirmed	Unverified · Output excluded
F011	Unverified source fixture / ETC Source Four PAR	LX3 · provisional10m[7.5–11.5]	Unverified · Output excluded
F012	Unverified source fixture / Cameo Flat Pro 600 Flood IP65	LX1top · provisional10m[7.5–11.5]	Unverified · Output excluded
F013	Clay Paky / Aleda B-EYE K20	LX3 · provisional10m[7.5–11.5]	Unverified · Output excluded
F014	Unverified source fixture / Cameo Flat Pro 600 Flood IP65	LX1top · provisional10m[7.5–11.5]	Unverified · Output excluded
F015	Clay Paky / Aleda B-EYE K20	LX2 · provisional10m[7.5–11.5]	Unverified · Output excluded
F016	Unverified source fixture / Cameo Flat Pro 600 Flood IP65	LX1bottom · provisional10m[7.5–11.5]	Unverified · Output excluded
F017	Unverified source fixture / ETC Source Four 15–30 Zoom	catwalkRight · documented7m catwalk; mountingoffset unconfirmed	Unverified · Output excluded
F018	Unverified source fixture / ETC Source Four PAR	LX3 · provisional10m[7.5–11.5]	Unverified · Output excluded
F019	Unverified source fixture / ETC Source Four PAR	LX2 · provisional10m[7.5–11.5]	Unverified · Output excluded
F020	Unverified source fixture / ETC Source Four PAR	LX3 · provisional10m[7.5–11.5]	Unverified · Output excluded

Planning reference only. Confirm installed modes and patch with the venue.

Malmö Live Konserthus · Kuben

FIXTURE SCHEDULE · Kuben

HitLight · Malmö Live Konserthus

Malmö, Sweden

DWG HL · METRIC

Drawn HitLight

Generated from the saved show

SOURCE 25b39031aea7

Fixture	Manufacturer / model	Position / mount	Mode / output
VISUAL PLANNING · DMX PATCH WITHHELD			
F021	Unverified source fixture / Clay Paky Alpha Spot QWO800 ST	LX2 · provisional10m[7.5–11.5]	Unverified · Output excluded
F022	Unverified source fixture / Clay Paky Alpha Spot QWO800 ST	LX3 · provisional10m[7.5–11.5]	Unverified · Output excluded
F023	Robe Lighting / Robin LEDBeam 150 RGBW	LX1bottom · provisional10m[7.5–11.5]	Unverified · Output excluded
F024	Clay Paky / Aleda B-EYE K20	LX3 · provisional10m[7.5–11.5]	Unverified · Output excluded
F025	Clay Paky / Aleda B-EYE K20	LX2 · provisional10m[7.5–11.5]	Unverified · Output excluded
F026	Unverified source fixture / ETC Source Four PAR	LX2 · provisional10m[7.5–11.5]	Unverified · Output excluded
F027	Unverified source fixture / ETC Source Four PAR	LX2 · provisional10m[7.5–11.5]	Unverified · Output excluded
F028	Unverified source fixture / ETC Source Four PAR	LX3 · provisional10m[7.5–11.5]	Unverified · Output excluded
F029	Unverified source fixture / ETC Source Four 15–30 Zoom	catwalkLeft · documented7m catwalk; mountingoffset unconfirmed	Unverified · Output excluded
F030	Unverified source fixture / ETC Source Four PAR	LX2 · provisional10m[7.5–11.5]	Unverified · Output excluded
F031	Clay Paky / Aleda B-EYE K20	LX3 · provisional10m[7.5–11.5]	Unverified · Output excluded
F032	Clay Paky / Aleda B-EYE K20	LX2 · provisional10m[7.5–11.5]	Unverified · Output excluded
F033	Clay Paky / Aleda B-EYE K20	LX3 · provisional10m[7.5–11.5]	Unverified · Output excluded
F034	Unverified source fixture / ETC Source Four PAR	LX3 · provisional10m[7.5–11.5]	Unverified · Output excluded
F035	Unverified source fixture / JB-Lighting P12 Profile	LX1bottom · provisional10m[7.5–11.5]	Unverified · Output excluded
F036	Unverified source fixture / ETC Source Four PAR	LX2 · provisional10m[7.5–11.5]	Unverified · Output excluded
F037	Unverified source fixture / ETC Source Four PAR	LX2 · provisional10m[7.5–11.5]	Unverified · Output excluded
F038	Clay Paky / Aleda B-EYE K20	LX2 · provisional10m[7.5–11.5]	Unverified · Output excluded
F039	Unverified source fixture / Cameo Flat Pro 600 Flood IP65	PA · provisional10m[7.5–11.5]	Unverified · Output excluded
F040	Unverified source fixture / Cameo Flat Pro 600 Flood IP65	LX1top · provisional10m[7.5–11.5]	Unverified · Output excluded

Planning reference only. Confirm installed modes and patch with the venue.

Malmö Live Konserthus · Kuben

FIXTURE SCHEDULE · Kuben

HitLight · Malmö Live Konserthus

Malmö, Sweden

DWG HL · METRIC

Drawn HitLight

Generated from the saved show

SOURCE 25b39031aea7

Fixture	Manufacturer / model	Position / mount	Mode / output
VISUAL PLANNING · DMX PATCH WITHHELD			
F041	Unverified source fixture / Cameo Flat Pro 600 Flood IP65	LX1top · provisional10m[7.5–11.5]	Unverified · Output excluded
F042	Unverified source fixture / ETC Source Four PAR	LX2 · provisional10m[7.5–11.5]	Unverified · Output excluded
F043	Unverified source fixture / ETC Source Four PAR	LX2 · provisional10m[7.5–11.5]	Unverified · Output excluded
F044	Unverified source fixture / ETC Source Four 15–30 Zoom	catwalkRight · documented7m catwalk; mountingoffset unconfirmed	Unverified · Output excluded
F045	Unverified source fixture / ETC Source Four 15–30 Zoom	catwalkLeft · documented7m catwalk; mountingoffset unconfirmed	Unverified · Output excluded
F046	Unverified source fixture / ETC Source Four PAR	LX3 · provisional10m[7.5–11.5]	Unverified · Output excluded
F047	Unverified source fixture / Cameo Flat Pro 600 Flood IP65	PA · provisional10m[7.5–11.5]	Unverified · Output excluded
F048	Unverified source fixture / ETC Source Four 15–30 Zoom	catwalkRight · documented7m catwalk; mountingoffset unconfirmed	Unverified · Output excluded
F049	Unverified source fixture / Cameo Flat Pro 600 Flood IP65	PA · provisional10m[7.5–11.5]	Unverified · Output excluded
F050	Robe Lighting / Robin LEDBeam 150 RGBW	LX1bottom · provisional10m[7.5–11.5]	Unverified · Output excluded
F051	Robe Lighting / Robin LEDBeam 150 RGBW	LX1top · provisional10m[7.5–11.5]	Unverified · Output excluded
F052	Unverified source fixture / ETC Source Four PAR	LX3 · provisional10m[7.5–11.5]	Unverified · Output excluded
F053	Unverified source fixture / JB-Lighting P12 Profile	LX1bottom · provisional10m[7.5–11.5]	Unverified · Output excluded
F054	Unverified source fixture / ETC Source Four 15–30 Zoom	catwalkRight · documented7m catwalk; mountingoffset unconfirmed	Unverified · Output excluded
F055	Unverified source fixture / ETC Source Four PAR	LX2 · provisional10m[7.5–11.5]	Unverified · Output excluded
F056	Unverified source fixture / Cameo Flat Pro 600 Flood IP65	LX1bottom · provisional10m[7.5–11.5]	Unverified · Output excluded
F057	Unverified source fixture / Clay Paky Alpha Spot QWO800 ST	LX3 · provisional10m[7.5–11.5]	Unverified · Output excluded
F058	Unverified source fixture / ETC Source Four PAR	LX3 · provisional10m[7.5–11.5]	Unverified · Output excluded
F059	Unverified source fixture / Clay Paky Alpha Spot QWO800 ST	LX2 · provisional10m[7.5–11.5]	Unverified · Output excluded
F060	Unverified source fixture / Clay Paky Alpha Spot QWO800 ST	LX2 · provisional10m[7.5–11.5]	Unverified · Output excluded

Planning reference only. Confirm installed modes and patch with the venue.

FIXTURE SCHEDULE · CONTINUED

Fixture	Manufacturer / model	Position / mount	Mode / output
VISUAL PLANNING · DMX PATCH WITHHELD			
F061	Unverified source fixture / Clay Paky Alpha Spot QWO800 ST	LX3 · provisional10m[7.5–11.5]	Unverified · Output excluded
F062	Unverified source fixture / ETC Source Four PAR	LX2 · provisional10m[7.5–11.5]	Unverified · Output excluded
F063	Unverified source fixture / Clay Paky Alpha Spot QWO800 ST	LX3 · provisional10m[7.5–11.5]	Unverified · Output excluded
F064	Unverified source fixture / Clay Paky Alpha Spot QWO800 ST	LX2 · provisional10m[7.5–11.5]	Unverified · Output excluded
F065	Unverified source fixture / ETC Source Four PAR	LX2 · provisional10m[7.5–11.5]	Unverified · Output excluded
F066	Unverified source fixture / ETC Source Four 15–30 Zoom	catwalkLeft · documented7m catwalk; mountingoffset unconfirmed	Unverified · Output excluded
F067	Unverified source fixture / ETC Source Four PAR	LX3 · provisional10m[7.5–11.5]	Unverified · Output excluded
F068	Unverified source fixture / ETC Source Four 15–30 Zoom	catwalkRight · documented7m catwalk; mountingoffset unconfirmed	Unverified · Output excluded
F069	Unverified source fixture / ETC Source Four 15–30 Zoom	catwalkLeft · documented7m catwalk; mountingoffset unconfirmed	Unverified · Output excluded
F070	Unverified source fixture / ETC Source Four PAR	LX2 · provisional10m[7.5–11.5]	Unverified · Output excluded
F071	Unverified source fixture / JB-Lighting P12 Profile	LX1bottom · provisional10m[7.5–11.5]	Unverified · Output excluded
F072	Unverified source fixture / JB-Lighting P12 Profile	LX1bottom · provisional10m[7.5–11.5]	Unverified · Output excluded

Planning reference only. Confirm installed modes and patch with the venue.

VALIDATION APPENDIX

WARNING · PATCH_WITHHELD

DMX patch facts are withheld pending source verification. This planning document cannot be used for hardware output.

Objects: — · Remediation: review the source facts and regenerate.

ERROR · STAGE_DIMENSIONS_UNCONFIRMED

Confirm the stage dimensions before producing a final technical document.

Objects: Kuben · Remediation: review the source facts and regenerate.

WARNING · MODE_UNVERIFIED

DMX modes are unverified; output remains excluded.

Objects: F001–F072 · Remediation: review the source facts and regenerate.

WARNING · FIXTURE_DISABLED

Fixtures are disabled for this visual planning reconstruction.

Objects: F001–F072 · Remediation: review the source facts and regenerate.

WARNING · TITLE_METADATA_INCOMPLETE

Some professional title-block metadata is missing; the document will show an em dash.

Objects: 00b89918dccefb2f182665a1 · Remediation: review the source facts and regenerate.

HitLight

VENUE & DRAWING SOURCES

Malmö Live Konserthus

Kuben · Published reference (rig unverified)

Malmö, SE

https://malmolive.se/

Sources checked 2026-10-19

Generated by HitLight from the reviewed partial Malmö Live Konserthus reconstruction. Venue sources are cited as facts; their original artwork remains private.

Symbols: HitLight-owned category artwork. No manufacturer model geometry or original source pages included.

72 individually plotted assemblies from the cited source configuration; partial reconstruction, not a complete current venue census.

Scale, height, support and body-envelope assumptions are approximate. Current equipment, source freshness and physical rigging have not been verified.

All fixtures are disabled and have no DMX allocation. Selected display modes do not establish the installed personality, circuit, universe or address.

Public 3D shows 72 approximate public catalogue housings or labelled donors and 0 category markers across 72 records. Editable copies retain labelled visual-only fixtures; this page grants no reuse rights to original drawings or manufacturer models.

See the current legend and fixture schedule for fixture coverage. source identities and display models remain distinct.

Housing update: 8 Clay Paky A.leda B-EYE K20 positions now use the reviewed model-specific catalogue body. Housing dimensions, details and installed personalities retain their disclosed verification limits.

Partial source-based planning reconstruction; the current installation and complete fixture census are unverified.

Source-matched catalogue bodies are shown where available. Unresolved source identities remain labelled visual markers. Installed modes and DMX patch require verification; visual-only fixtures remain excluded from output.

72 records display 72 approximate public catalogue housings or labelled donors and 0 visual fallbacks. Original source identities, modes, patch and output exclusions are unchanged.

Existing Source Four PAR / Colortran Fresnel profile references now display newly authored approximate public housings. Existing source identities and any other-maker mechanical substitutes remain labelled; installed optics, modes and patch are not verified.

12 existing Cameo FLOOD600 display references use its repaired original public body. Fixture records, native controls, source/donor labels, existing output exclusions and patch state and stored placements/mounts are unchanged. GDS house lights, unknown floods, T/64 wide and inferred Ribalta labels remain qualified visual substitutes. Small details are estimated; installed identity, source currency and geometry remain unverified.

8 existing B-EYE K20 references use an original public HitLight housing. Native channel/default tables, existing control restrictions and source optics/pivots retained; actual visual bounds corrected. Fixture IDs, source labels, selected modes, enabled state, patch, layouts and mounts unchanged. Body detail estimated; existing source/control qualifications retained. No hardware, photometric or rigging acceptance.

Approximate planning view; not official venue paperwork or output-ready. Original HitLight symbols only; no source pages, OEM meshes, photos or logos. Original files remain private; modes and patch unverified.

Kuben_TechSpec_21_Rev_221026_komplett (1)_0.pdf: https://malmolive.se/media/1731/download · checked 2026-10-19

HitLight

VENUE & DRAWING SOURCES

Published venue information: https://malmolive.se/ · checked 2026-10-19

Public venue page: https://www.hitlight.app/venues/sweden/malmo-live-konserthus-00b89918

HitLight