
UPSTAGE

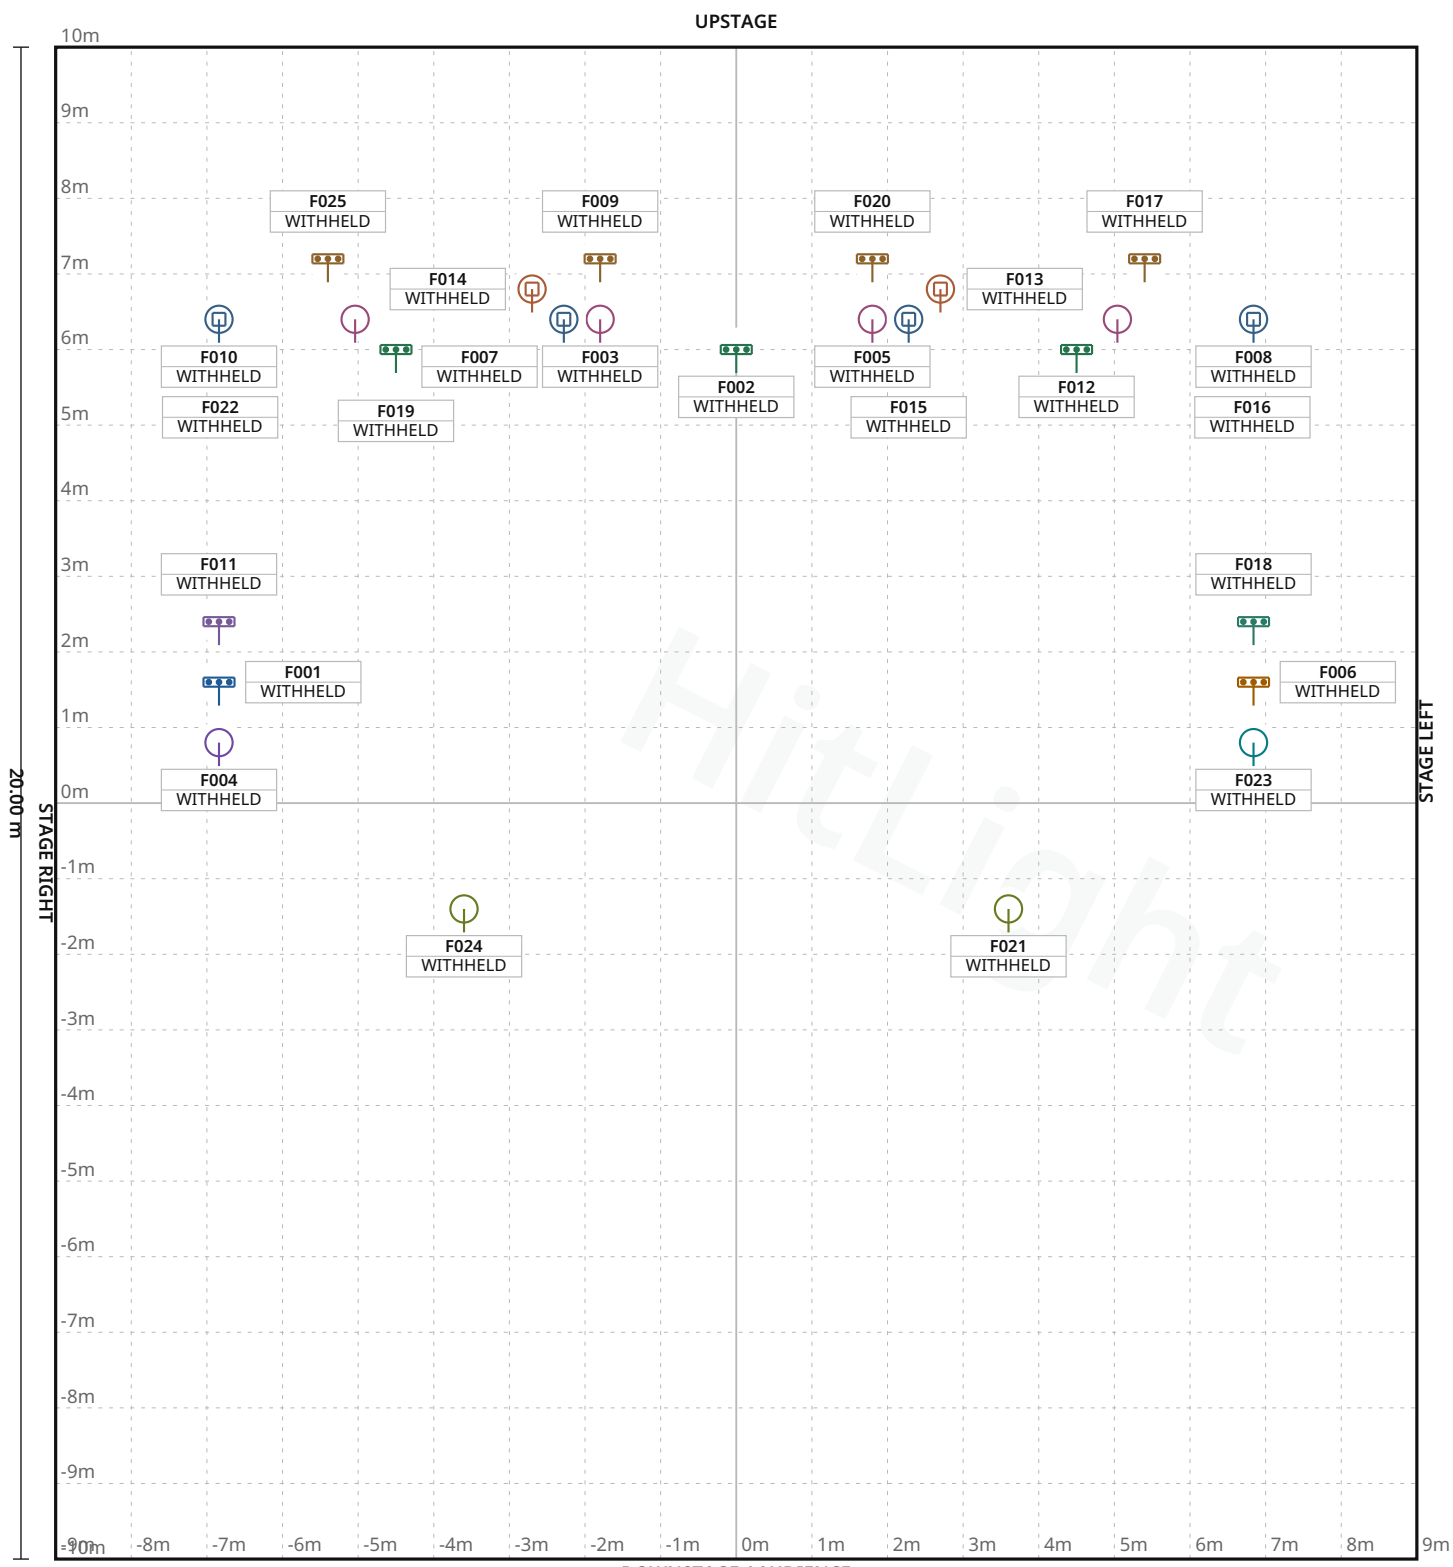

DOWNSTAGE / AUDIENCE

18.00 m

FIXTURE LEGEND

- **LEDStripUnspecified** — LED Bar · 3×
- **LEDStripUnspecified · side-0.12** — LED Bar · 1×
- **LEDStripUnspecified · side-0.88** — LED Bar · 1×
- **OXOPARRGBWUnspecified** — PAR Light · 4×
- **OXOPARRGBWUnspecified · side-0.12** — PAR Light · 1×
- **OXOPARRGBWUnspecified · side-0.88** — PAR Light · 1×
- **PAR56Short500W** — PAR Light · 2×
- **RobeClubSpotUnspecified** — Moving Head · 2×
- **RobeLEDBeamRGBW200WUnspecified** — Moving Head · 4×
- **ShowtecSunstripActiveUnspecified** — LED Bar · 4×
- **ShowtecSunstripActiveUnspecified · side-0.12** — LED Bar · 1×
- **ShowtecSunstripActiveUnspecified · side-0.88** — LED Bar · 1×

Stage 18.00 m W × 20.00 m D · Grid 1 m

Club La Bellevilloise · Documents — room scope unverified

LIGHT PLOT · PLAN · Documents — room scope unverified

HitLight · Club La Bellevilloise

21 Rue Boyer, 75020 Paris, France, 75020, PARIS, France

DWG HL · SCALE 1:100 · metric · PRINT AT 100%

Drawn HitLight

Generated from the saved show

SOURCE bca597dddeec

SYMBOL LEGEND

12 TYPES · 25 FIXTURES · COLOUR BY TYPE



Unverified source fixture LEDStripUnspecified

LED Bar · Unverified · TBC ch · category symbol

3 physical · 3 plotted

0 disabled · 0 unplaced



Unverified source fixture LEDStripUnspecified · side-0.12

LED Bar · Unverified · TBC ch · category symbol

1 physical · 1 plotted

0 disabled · 0 unplaced



Unverified source fixture LEDStripUnspecified · side-0.88

LED Bar · Unverified · TBC ch · category symbol

1 physical · 1 plotted

0 disabled · 0 unplaced



Unverified source fixture OXOPARRGBWUnspecified

PAR Light · Unverified · TBC ch · category symbol

4 physical · 4 plotted

0 disabled · 0 unplaced



Unverified source fixture OXOPARRGBWUnspecified · side-0.12

PAR Light · Unverified · TBC ch · category symbol

1 physical · 1 plotted

0 disabled · 0 unplaced



Unverified source fixture OXOPARRGBWUnspecified · side-0.88

PAR Light · Unverified · TBC ch · category symbol

1 physical · 1 plotted

0 disabled · 0 unplaced



Unverified source fixture PAR56Short500W

PAR Light · Unverified · TBC ch · category symbol

2 physical · 2 plotted

0 disabled · 0 unplaced



Unverified source fixture RobeClubSpotUnspecified

Moving Head · Unverified · TBC ch · category symbol

2 physical · 2 plotted

0 disabled · 0 unplaced

Club La Bellevilloise · Documents — room scope unverified

SYMBOL LEGEND · Documents — room scope unverified

HitLight · Club La Bellevilloise

21 Rue Boyer, 75020 Paris, France, 75020, PARIS, France

DWG HL · METRIC

Drawn HitLight

Generated from the saved show

SOURCE bca597dddeec

SYMBOL LEGEND · CONTINUED



Unverified source fixture RobeLEDBeamRGBW200WUnspecified

Moving Head · Unverified · TBC ch · category symbol

4 physical · 4 plotted

0 disabled · 0 unplaced



Unverified source fixture ShowtecSunstripActiveUnspecified

LED Bar · Unverified · TBC ch · category symbol

4 physical · 4 plotted

0 disabled · 0 unplaced



Unverified source fixture ShowtecSunstripActiveUnspecified · side-0.12

LED Bar · Unverified · TBC ch · category symbol

1 physical · 1 plotted

0 disabled · 0 unplaced



Unverified source fixture ShowtecSunstripActiveUnspecified · side-0.88

LED Bar · Unverified · TBC ch · category symbol

1 physical · 1 plotted

0 disabled · 0 unplaced

HitLight

Club La Bellevilloise · Documents — room scope unverified

SYMBOL LEGEND · Documents — room scope unverified

HitLight · Club La Bellevilloise

21 Rue Boyer, 75020 Paris, France, 75020, PARIS, France

DWG HL · METRIC

Drawn HitLight

Generated from the saved show

SOURCE bca597dddeec

GENERAL NOTES

1. Source-based lighting plan. Confirm the current rig with the venue.
2. PARTIAL: included fixtures are not a full physical-unit census.
3. DMX PATCH WITHHELD: provisional or unchecked addresses are not published.
4. The reconstruction retains its documented coverage and geometry assumptions; confirm the current setup with the venue.
5. Source-based reconstruction. Confirm the current installation and equipment availability with the venue.

HitLight

FIXTURE SCHEDULE

Fixture	Manufacturer / model	Position / mount	Mode / output
VISUAL PLANNING · DMX PATCH WITHHELD			
F001	Unverified source fixture / LEDStripUnspecified · side-0.12	PLOTTED	Unverified · Output excluded
F002	Unverified source fixture / LEDStripUnspecified	PLOTTED	Unverified · Output excluded
F003	Unverified source fixture / OXOPARRGBWUnspecified	PLOTTED	Unverified · Output excluded
F004	Unverified source fixture / OXOPARRGBWUnspecified · side-0.12	PLOTTED	Unverified · Output excluded
F005	Unverified source fixture / OXOPARRGBWUnspecified	PLOTTED	Unverified · Output excluded
F006	Unverified source fixture / LEDStripUnspecified · side-0.88	PLOTTED	Unverified · Output excluded
F007	Unverified source fixture / RobeLEDBeamRGBW200WUnspecified	PLOTTED	Unverified · Output excluded
F008	Unverified source fixture / RobeLEDBeamRGBW200WUnspecified	PLOTTED	Unverified · Output excluded
F009	Unverified source fixture / ShowtecSunstripActiveUnspecified	PLOTTED	Unverified · Output excluded
F010	Unverified source fixture / RobeLEDBeamRGBW200WUnspecified	PLOTTED	Unverified · Output excluded
F011	Unverified source fixture / ShowtecSunstripActiveUnspecified · side-0.12	PLOTTED	Unverified · Output excluded
F012	Unverified source fixture / LEDStripUnspecified	PLOTTED	Unverified · Output excluded
F013	Unverified source fixture / RobeClubSpotUnspecified	PLOTTED	Unverified · Output excluded
F014	Unverified source fixture / RobeClubSpotUnspecified	PLOTTED	Unverified · Output excluded
F015	Unverified source fixture / RobeLEDBeamRGBW200WUnspecified	PLOTTED	Unverified · Output excluded
F016	Unverified source fixture / OXOPARRGBWUnspecified	PLOTTED	Unverified · Output excluded
F017	Unverified source fixture / ShowtecSunstripActiveUnspecified	PLOTTED	Unverified · Output excluded
F018	Unverified source fixture / ShowtecSunstripActiveUnspecified · side-0.88	PLOTTED	Unverified · Output excluded
F019	Unverified source fixture / LEDStripUnspecified	PLOTTED	Unverified · Output excluded
F020	Unverified source fixture / ShowtecSunstripActiveUnspecified	PLOTTED	Unverified · Output excluded

Planning reference only. Confirm installed modes and patch with the venue.

Club La Bellevilloise · Documents — room scope unverified

FIXTURE SCHEDULE · Documents — room scope unverified

HitLight · Club La Bellevilloise

21 Rue Boyer, 75020 Paris, France, 75020, PARIS, France

DWG HL · METRIC

Drawn HitLight

Generated from the saved show

SOURCE bca597dddeec

Fixture	Manufacturer / model	Position / mount	Mode / output
VISUAL PLANNING · DMX PATCH WITHHELD			
F021	Unverified source fixture / PAR56Short500W	PLOTTED	Unverified · Output excluded
F022	Unverified source fixture / OXOPARRGBWUnspecified	PLOTTED	Unverified · Output excluded
F023	Unverified source fixture / OXOPARRGBWUnspecified · side-0.88	PLOTTED	Unverified · Output excluded
F024	Unverified source fixture / PAR56Short500W	PLOTTED	Unverified · Output excluded
F025	Unverified source fixture / ShowtecSunstripActiveUnspecified	PLOTTED	Unverified · Output excluded

Planning reference only. Confirm installed modes and patch with the venue.

HitLight

VALIDATION APPENDIX

WARNING · PATCH_WITHHELD

DMX patch facts are withheld pending source verification. This planning document cannot be used for hardware output.

Objects: — · Remediation: review the source facts and regenerate.

ERROR · STAGE_DIMENSIONS_UNCONFIRMED

Confirm the stage dimensions before producing a final technical document.

Objects: Documents — room scope unverified · Remediation: review the source facts and regenerate.

WARNING · MODE_UNVERIFIED

DMX modes are unverified; output remains excluded.

Objects: F001–F025 · Remediation: review the source facts and regenerate.

WARNING · TITLE_METADATA_INCOMPLETE

Some professional title-block metadata is missing; the document will show an em dash.

Objects: 012b83249ee65f192cdbe827 · Remediation: review the source facts and regenerate.

HitLight

VENUE & DRAWING SOURCES

Club La Bellevilloise

Documents — room scope unverified · Source documents — rig unverified

21 Rue Boyer, 75020 Paris, France, 75020, PARIS, FR

https://www.labellevilloise.com/

Sources checked 2026-10-19

Symbols: HitLight-owned category artwork. No manufacturer model geometry or original source pages included.

Source-based reconstruction. Confirm the current installation and equipment availability with the venue.

Scale, fixture positions, mounting heights and aiming may include estimates; this is not a rigging specification.

Provisional fixture matches are labelled as placeholders. The recorded subset is not a complete physical inventory.

DMX addresses are withheld from public plans until their exact source patch is reconciled.

The reconstruction retains its documented coverage and geometry assumptions; confirm the current setup with the venue.

Source-based reconstruction. Confirm the current installation and equipment availability with the venue.

Scale, fixture positions, mounting heights and aiming may include estimates; this is not a rigging specification.

Provisional fixture matches are labelled as placeholders. The recorded subset is not a complete physical inventory.

DMX addresses are withheld from public plans until their exact source patch is reconciled.

Output remains excluded for visual-only fixtures. Catalogue identity does not verify installed modes, addresses or the current installation.

Official venue information: https://www.labellevilloise.com/ · checked 2026-10-19

DOSSIER-TECH-2026.pdf: https://labellevilloise.com/infos-pratiques/ · checked 2026-10-19

Public venue page: https://www.hitlight.app/venues/france/club-la-bellevilloise-012b8324

HitLight