
UPSTAGE ↑

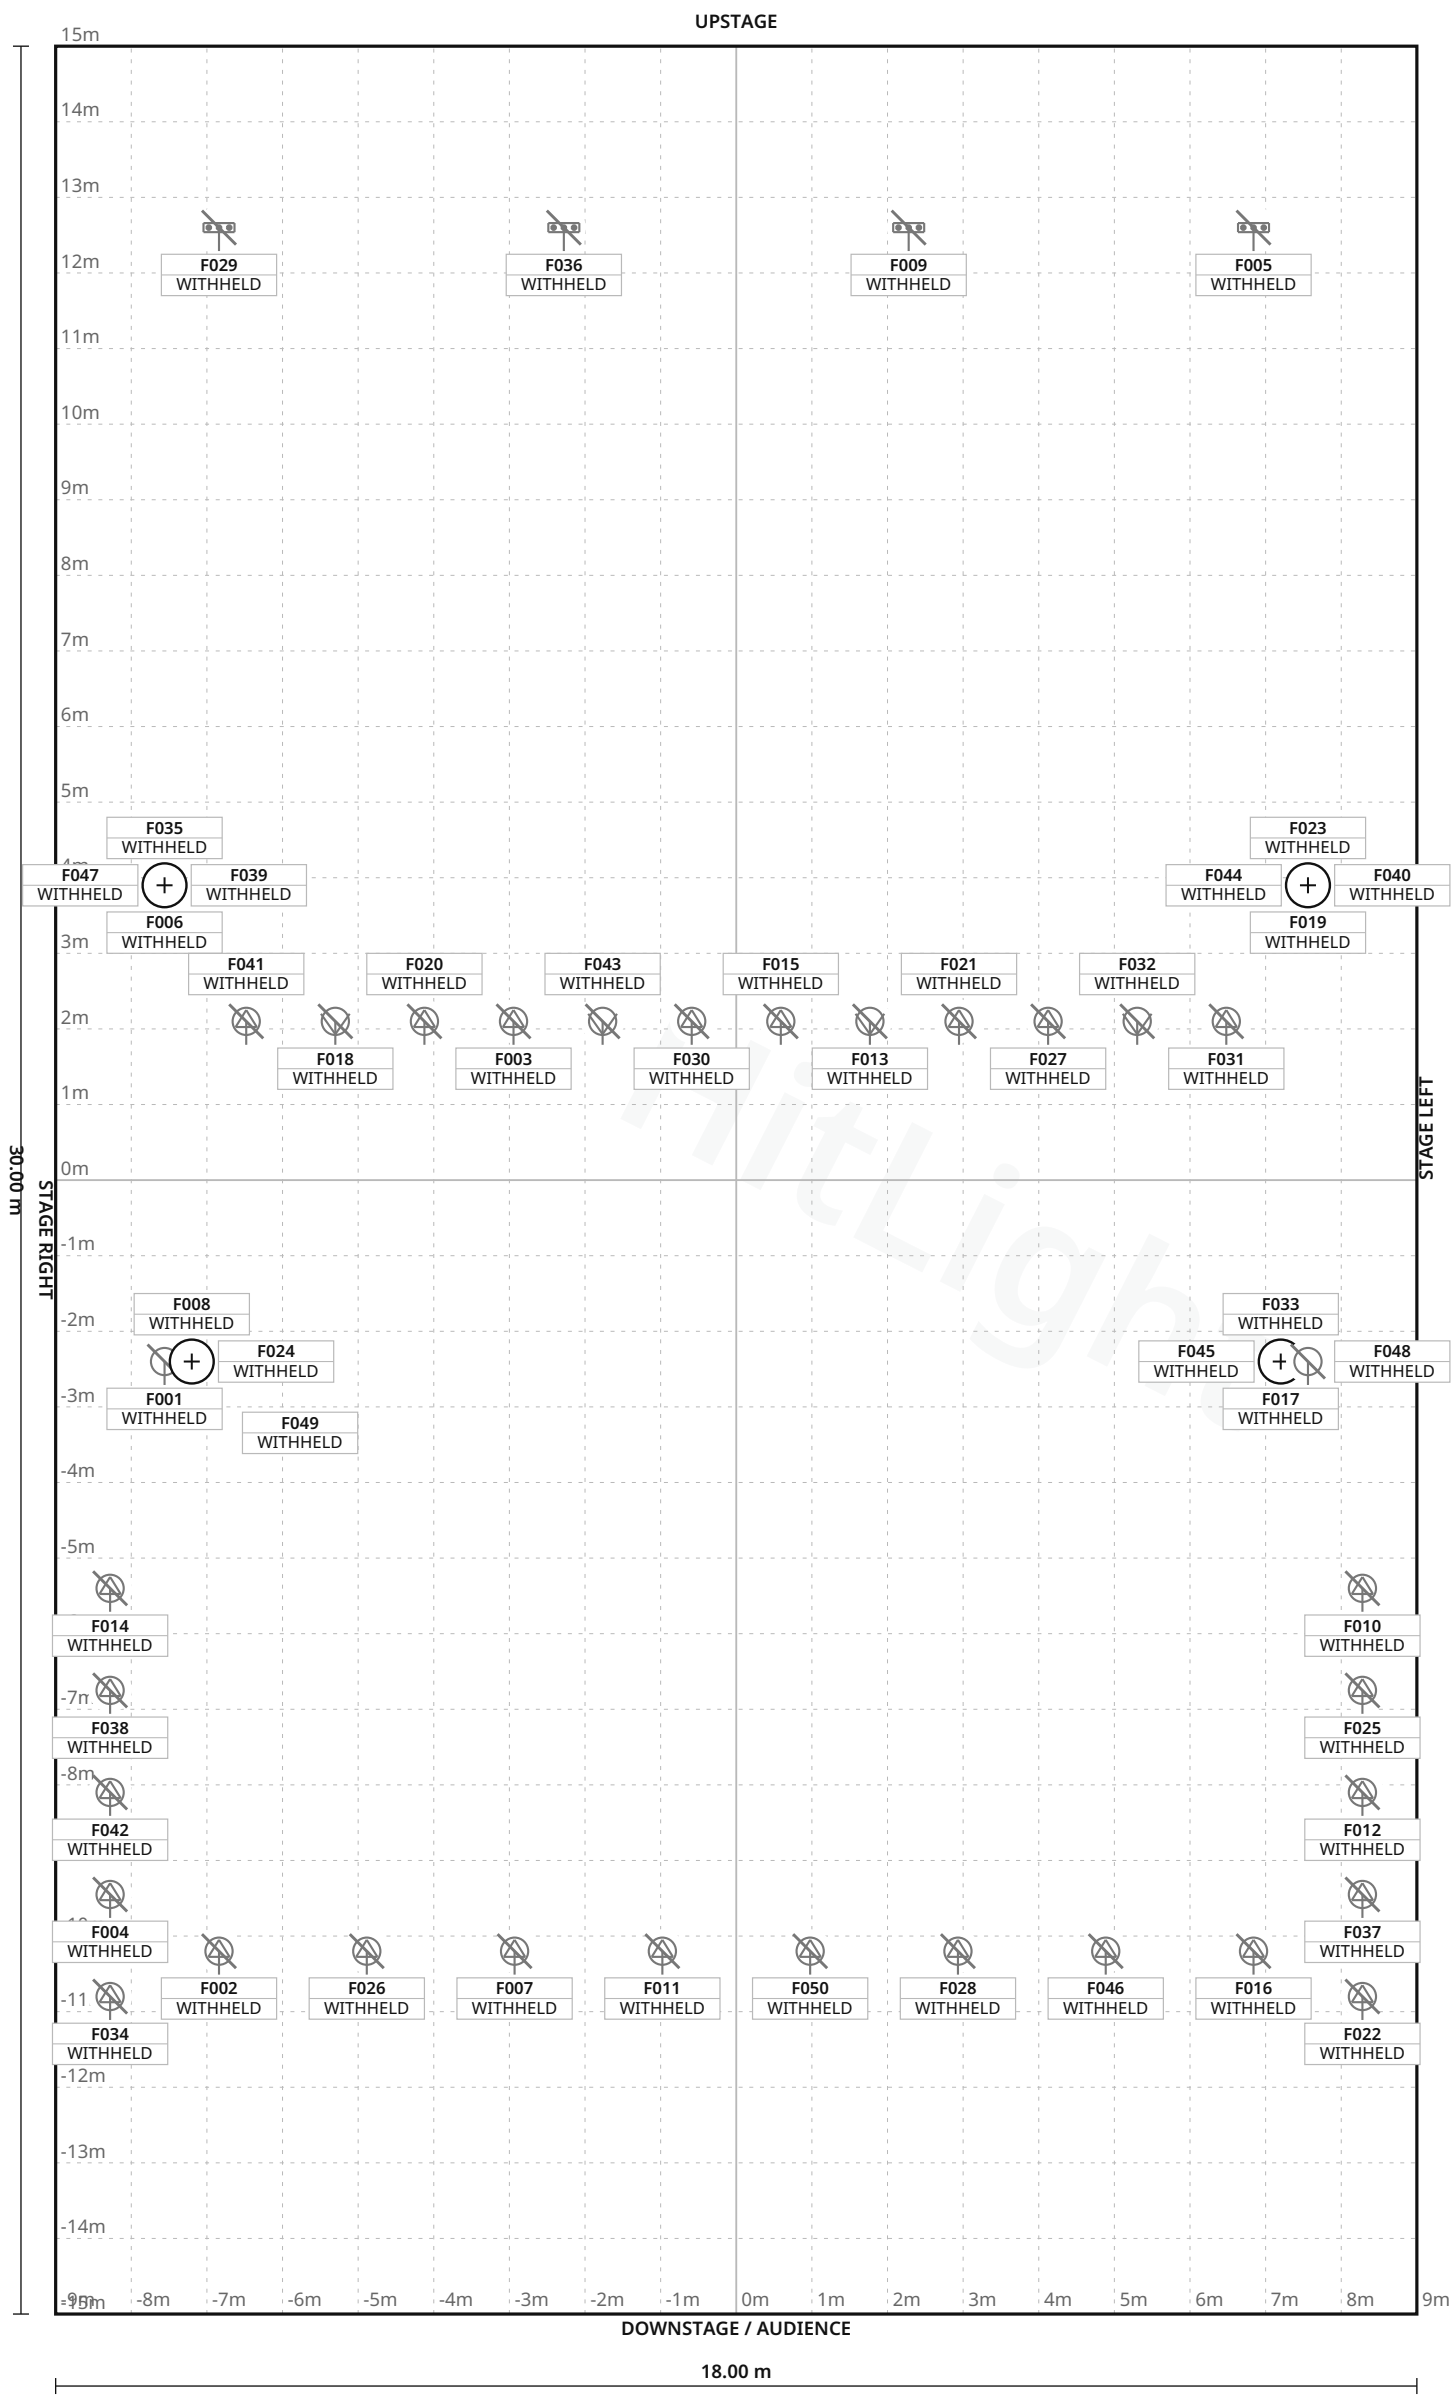


**FIXTURE LEGEND**

- **EclFresnelTW** — Spot Light · 4×
- **Curtainwarmer** sourcebody — PAR Light · 2×
- **ETCColorSourceLinear4DeepBlue** — LED Bar · 4×
- **ProlightsEclProfileHDTWC** — Profile Spot · 40×

Stage 18.00 m W × 30.00 m D · Grid 1 m



# Stadsgehoorzaal Kampen · Main room

**LIGHT PLOT · PLAN · Main room**

HitLight · Stadsgehoorzaal Kampen

Burgwal 84, 8261 ES, Kampen, Netherlands

**DWG HL · SCALE 1:100 · metric · PRINT AT 100%**

Drawn HitLight

Generated from the saved show

SOURCE 1f70cb9f501a

# SYMBOL LEGEND

4 TYPES · 50 FIXTURES · COLOUR BY TYPE



**Prolights EclFresnelTW**

Spot Light · Unverified · TBC ch · category symbol

**4 physical · 4 plotted**

4 disabled · 0 unplaced



**Unverified source fixture Curtainwarmer sourcebody**

PAR Light · Unverified · TBC ch · category symbol

**2 physical · 2 plotted**

2 disabled · 0 unplaced



**Unverified source fixture ETCColorSourceLinear4DeepBlue**

LED Bar · Unverified · TBC ch · category symbol

**4 physical · 4 plotted**

4 disabled · 0 unplaced



**Unverified source fixture ProlightsEclProfileHDTWC**

Profile Spot · Unverified · TBC ch · category symbol

**40 physical · 40 plotted**

40 disabled · 0 unplaced

HitLight



## Stadsgehoorzaal Kampen · Main room

SYMBOL LEGEND · Main room

HitLight · Stadsgehoorzaal Kampen

Burgwal 84, 8261 ES, Kampen, Netherlands

DWG HL · METRIC

Drawn HitLight

Generated from the saved show

SOURCE 1f70cb9f501a

# GENERAL NOTES

1. Source-based lighting plan. Confirm the current rig with the venue.
2. PARTIAL: included fixtures are not a full physical-unit census.
3. DMX PATCH WITHHELD: provisional or unchecked addresses are not published.
4. The reconstruction retains its documented coverage and geometry assumptions; confirm the current setup with the venue.
5. Output remains excluded for visual-only fixtures. Catalogue identity does not verify installed modes, addresses or the current installation.

HitLight

# FIXTURE SCHEDULE



| Fixture | Manufacturer / model | Position / mount | Mode / output |
|---|---|---|---|
| VISUAL PLANNING · DMX PATCH WITHHELD | | | |
| F001 | Unverified source fixture / Curtainwarmer sourcebody | PLOTTED | Unverified · Output excluded |
| F002 | Unverified source fixture / ProlightsEclProfileHDTWC | PLOTTED | Unverified · Output excluded |
| F003 | Unverified source fixture / ProlightsEclProfileHDTWC | PLOTTED | Unverified · Output excluded |
| F004 | Unverified source fixture / ProlightsEclProfileHDTWC | PLOTTED | Unverified · Output excluded |
| F005 | Unverified source fixture / ETCColorSourceLinear4DeepBlue | PLOTTED | Unverified · Output excluded |
| F006 | Unverified source fixture / ProlightsEclProfileHDTWC | PLOTTED | Unverified · Output excluded |
| F007 | Unverified source fixture / ProlightsEclProfileHDTWC | PLOTTED | Unverified · Output excluded |
| F008 | Unverified source fixture / ProlightsEclProfileHDTWC | PLOTTED | Unverified · Output excluded |
| F009 | Unverified source fixture / ETCColorSourceLinear4DeepBlue | PLOTTED | Unverified · Output excluded |
| F010 | Unverified source fixture / ProlightsEclProfileHDTWC | PLOTTED | Unverified · Output excluded |
| F011 | Unverified source fixture / ProlightsEclProfileHDTWC | PLOTTED | Unverified · Output excluded |
| F012 | Unverified source fixture / ProlightsEclProfileHDTWC | PLOTTED | Unverified · Output excluded |
| F013 | Prolights / EclFresnelTW | PLOTTED | Unverified · Output excluded |
| F014 | Unverified source fixture / ProlightsEclProfileHDTWC | PLOTTED | Unverified · Output excluded |
| F015 | Unverified source fixture / ProlightsEclProfileHDTWC | PLOTTED | Unverified · Output excluded |
| F016 | Unverified source fixture / ProlightsEclProfileHDTWC | PLOTTED | Unverified · Output excluded |
| F017 | Unverified source fixture / ProlightsEclProfileHDTWC | PLOTTED | Unverified · Output excluded |
| F018 | Prolights / EclFresnelTW | PLOTTED | Unverified · Output excluded |
| F019 | Unverified source fixture / ProlightsEclProfileHDTWC | PLOTTED | Unverified · Output excluded |
| F020 | Unverified source fixture / ProlightsEclProfileHDTWC | PLOTTED | Unverified · Output excluded |

**Planning reference only. Confirm installed modes and patch with the venue.**



## Stadsgehoorzaal Kampen · Main room

**FIXTURE SCHEDULE · Main room**

HitLight · Stadsgehoorzaal Kampen

Burgwal 84, 8261 ES, Kampen, Netherlands

**DWG HL · METRIC**

Drawn HitLight

Generated from the saved show

SOURCE 1f70cb9f501a

# FIXTURE SCHEDULE · CONTINUED



| Fixture | Manufacturer / model | Position / mount | Mode / output |
|---|---|---|---|
| VISUAL PLANNING · DMX PATCH WITHHELD | | | |
| F021 | Unverified source fixture / ProlightsEclProfileHDTWC | PLOTTED | Unverified · Output excluded |
| F022 | Unverified source fixture / ProlightsEclProfileHDTWC | PLOTTED | Unverified · Output excluded |
| F023 | Unverified source fixture / ProlightsEclProfileHDTWC | PLOTTED | Unverified · Output excluded |
| F024 | Unverified source fixture / ProlightsEclProfileHDTWC | PLOTTED | Unverified · Output excluded |
| F025 | Unverified source fixture / ProlightsEclProfileHDTWC | PLOTTED | Unverified · Output excluded |
| F026 | Unverified source fixture / ProlightsEclProfileHDTWC | PLOTTED | Unverified · Output excluded |
| F027 | Unverified source fixture / ProlightsEclProfileHDTWC | PLOTTED | Unverified · Output excluded |
| F028 | Unverified source fixture / ProlightsEclProfileHDTWC | PLOTTED | Unverified · Output excluded |
| F029 | Unverified source fixture / ETCColorSourceLinear4DeepBlue | PLOTTED | Unverified · Output excluded |
| F030 | Unverified source fixture / ProlightsEclProfileHDTWC | PLOTTED | Unverified · Output excluded |
| F031 | Unverified source fixture / ProlightsEclProfileHDTWC | PLOTTED | Unverified · Output excluded |
| F032 | Prolights / EclFresnelTW | PLOTTED | Unverified · Output excluded |
| F033 | Unverified source fixture / ProlightsEclProfileHDTWC | PLOTTED | Unverified · Output excluded |
| F034 | Unverified source fixture / ProlightsEclProfileHDTWC | PLOTTED | Unverified · Output excluded |
| F035 | Unverified source fixture / ProlightsEclProfileHDTWC | PLOTTED | Unverified · Output excluded |
| F036 | Unverified source fixture / ETCColorSourceLinear4DeepBlue | PLOTTED | Unverified · Output excluded |
| F037 | Unverified source fixture / ProlightsEclProfileHDTWC | PLOTTED | Unverified · Output excluded |
| F038 | Unverified source fixture / ProlightsEclProfileHDTWC | PLOTTED | Unverified · Output excluded |
| F039 | Unverified source fixture / ProlightsEclProfileHDTWC | PLOTTED | Unverified · Output excluded |
| F040 | Unverified source fixture / ProlightsEclProfileHDTWC | PLOTTED | Unverified · Output excluded |

**Planning reference only. Confirm installed modes and patch with the venue.**



## Stadsgehoorzaal Kampen · Main room

FIXTURE SCHEDULE · Main room

HitLight · Stadsgehoorzaal Kampen

Burgwal 84, 8261 ES, Kampen, Netherlands

DWG HL · METRIC

Drawn HitLight

Generated from the saved show

SOURCE 1f70cb9f501a

# FIXTURE SCHEDULE · CONTINUED

| Fixture | Manufacturer / model | Position / mount | Mode / output |
|---|---|---|---|
| VISUAL PLANNING · DMX PATCH WITHHELD | | | |
| F041 | Unverified source fixture / ProlightsEclProfileHDTWC | PLOTTED | Unverified · Output excluded |
| F042 | Unverified source fixture / ProlightsEclProfileHDTWC | PLOTTED | Unverified · Output excluded |
| F043 | Prolights / EclFresnelTW | PLOTTED | Unverified · Output excluded |
| F044 | Unverified source fixture / ProlightsEclProfileHDTWC | PLOTTED | Unverified · Output excluded |
| F045 | Unverified source fixture / ProlightsEclProfileHDTWC | PLOTTED | Unverified · Output excluded |
| F046 | Unverified source fixture / ProlightsEclProfileHDTWC | PLOTTED | Unverified · Output excluded |
| F047 | Unverified source fixture / ProlightsEclProfileHDTWC | PLOTTED | Unverified · Output excluded |
| F048 | Unverified source fixture / Curtainwarmer sourcebody | PLOTTED | Unverified · Output excluded |
| F049 | Unverified source fixture / ProlightsEclProfileHDTWC | PLOTTED | Unverified · Output excluded |
| F050 | Unverified source fixture / ProlightsEclProfileHDTWC | PLOTTED | Unverified · Output excluded |

**Planning reference only. Confirm installed modes and patch with the venue.**

# VALIDATION APPENDIX

WARNING · PATCH_WITHHELD

DMX patch facts are withheld pending source verification. This planning document cannot be used for hardware output.

Objects: — · Remediation: review the source facts and regenerate.

ERROR · STAGE_DIMENSIONS_UNCONFIRMED

Confirm the stage dimensions before producing a final technical document.

Objects: Main room · Remediation: review the source facts and regenerate.

WARNING · MODE_UNVERIFIED

DMX modes are unverified; output remains excluded.

Objects: F001–F050 · Remediation: review the source facts and regenerate.

WARNING · FIXTURE_DISABLED

Fixtures are disabled for this visual planning reconstruction.

Objects: F001–F050 · Remediation: review the source facts and regenerate.

WARNING · TITLE_METADATA_INCOMPLETE

Some professional title-block metadata is missing; the document will show an em dash.

Objects: 019a01bda62f34a45985df7d · Remediation: review the source facts and regenerate.

HitLight

# VENUE & DRAWING SOURCES

Stadsgehoorzaal Kampen

Main room · House rig

Burgwal 84, 8261 ES, Kampen, NL

https://www.stadsgehoorzaalkampen.nl/over-ons/technische-gegevens/

Sources checked 2026-10-23

Symbols: HitLight-owned category artwork. No manufacturer model geometry or original source pages included.

Source-based reconstruction. Confirm the current installation and equipment availability with the venue.

Scale, fixture positions, mounting heights and aiming may include estimates; this is not a rigging specification.

Provisional fixture matches are labelled as placeholders. The recorded subset is not a complete physical inventory.

DMX addresses are withheld from public plans until their exact source patch is reconciled.

Catalogue identities corrected in place; installed modes, patch, geometry and source currency remain unverified.

Partial source-based planning reconstruction; the current installation and complete fixture census are unverified.

Source-matched catalogue bodies are shown where available. Unresolved source identities remain labelled visual markers. Installed modes and DMX patch require verification; visual-only fixtures remain excluded from output.

Forty source-labelled Prolights ECLHDTWC positions use the reviewed existing 26-degree catalogue housing as an inferred visual representation. The venue sources do not identify the installed lens angle; optical identity remains unresolved and visibly labelled. These fixtures remain disabled, visual-only and unpatched.

The reconstruction retains its documented coverage and geometry assumptions; confirm the current setup with the venue.

Output remains excluded for visual-only fixtures. Catalogue identity does not verify installed modes, addresses or the current installation.

Source-based reconstruction. Confirm the current installation and equipment availability with the venue.

Scale, fixture positions, mounting heights and aiming may include estimates; this is not a rigging specification.

Provisional fixture matches are labelled as placeholders. The recorded subset is not a complete physical inventory.

DMX addresses are withheld from public plans until their exact source patch is reconciled.

Catalogue identities corrected in place; installed modes, patch, geometry and source currency remain unverified.

Partial source-based planning reconstruction; the current installation and complete fixture census are unverified.

Source-matched catalogue bodies are shown where available. Unresolved source identities remain labelled visual markers. Installed modes and DMX patch require verification; visual-only fixtures remain excluded from output.

Forty source-labelled Prolights ECLHDTWC positions use the reviewed existing 26-degree catalogue housing as an inferred visual representation. The venue sources do not identify the installed lens



HitLight | hitlight.app

# VENUE & DRAWING SOURCES

angle; optical identity remains unresolved and visibly labelled. These fixtures remain disabled, visual-only and unpatched.

Official venue information: https://www.stadsgehoorzaalkampen.nl/over-ons/technische-gegevens/ · checked 2026-10-19

Physical venue location: https://www.stadsgehoorzaalkampen.nl/ · checked 2026-10-23

Lichtplan-okt-2019-Stadsgehoorzaal-Kampen.pdf: https://www.stadsgehoorzaalkampen.nl/uploads/Lichtplan-okt-2019-Stadsgehoorzaal-Kampen.pdf · checked 2026-10-19

TECHNISCHE-GEGEVENS-GROTE-ZAAL-STADSEGHOORZAAL-KAMPEN-09-26-Google-Documenten.pdf: https://www.stadsgehoorzaalkampen.nl/uploads/2026/09/TECHNISCHE-GEGEVENS-GROTE-ZAAL-STADSEGHOORZAAL-KAMPEN-09-26-Google-Documenten.pdf · checked 2026-10-19

Public venue page: https://www.hitlight.app/venues/netherlands/stadsgehoorzaal-kampen-019a01bd

HitLight