
UPSTAGE ↑

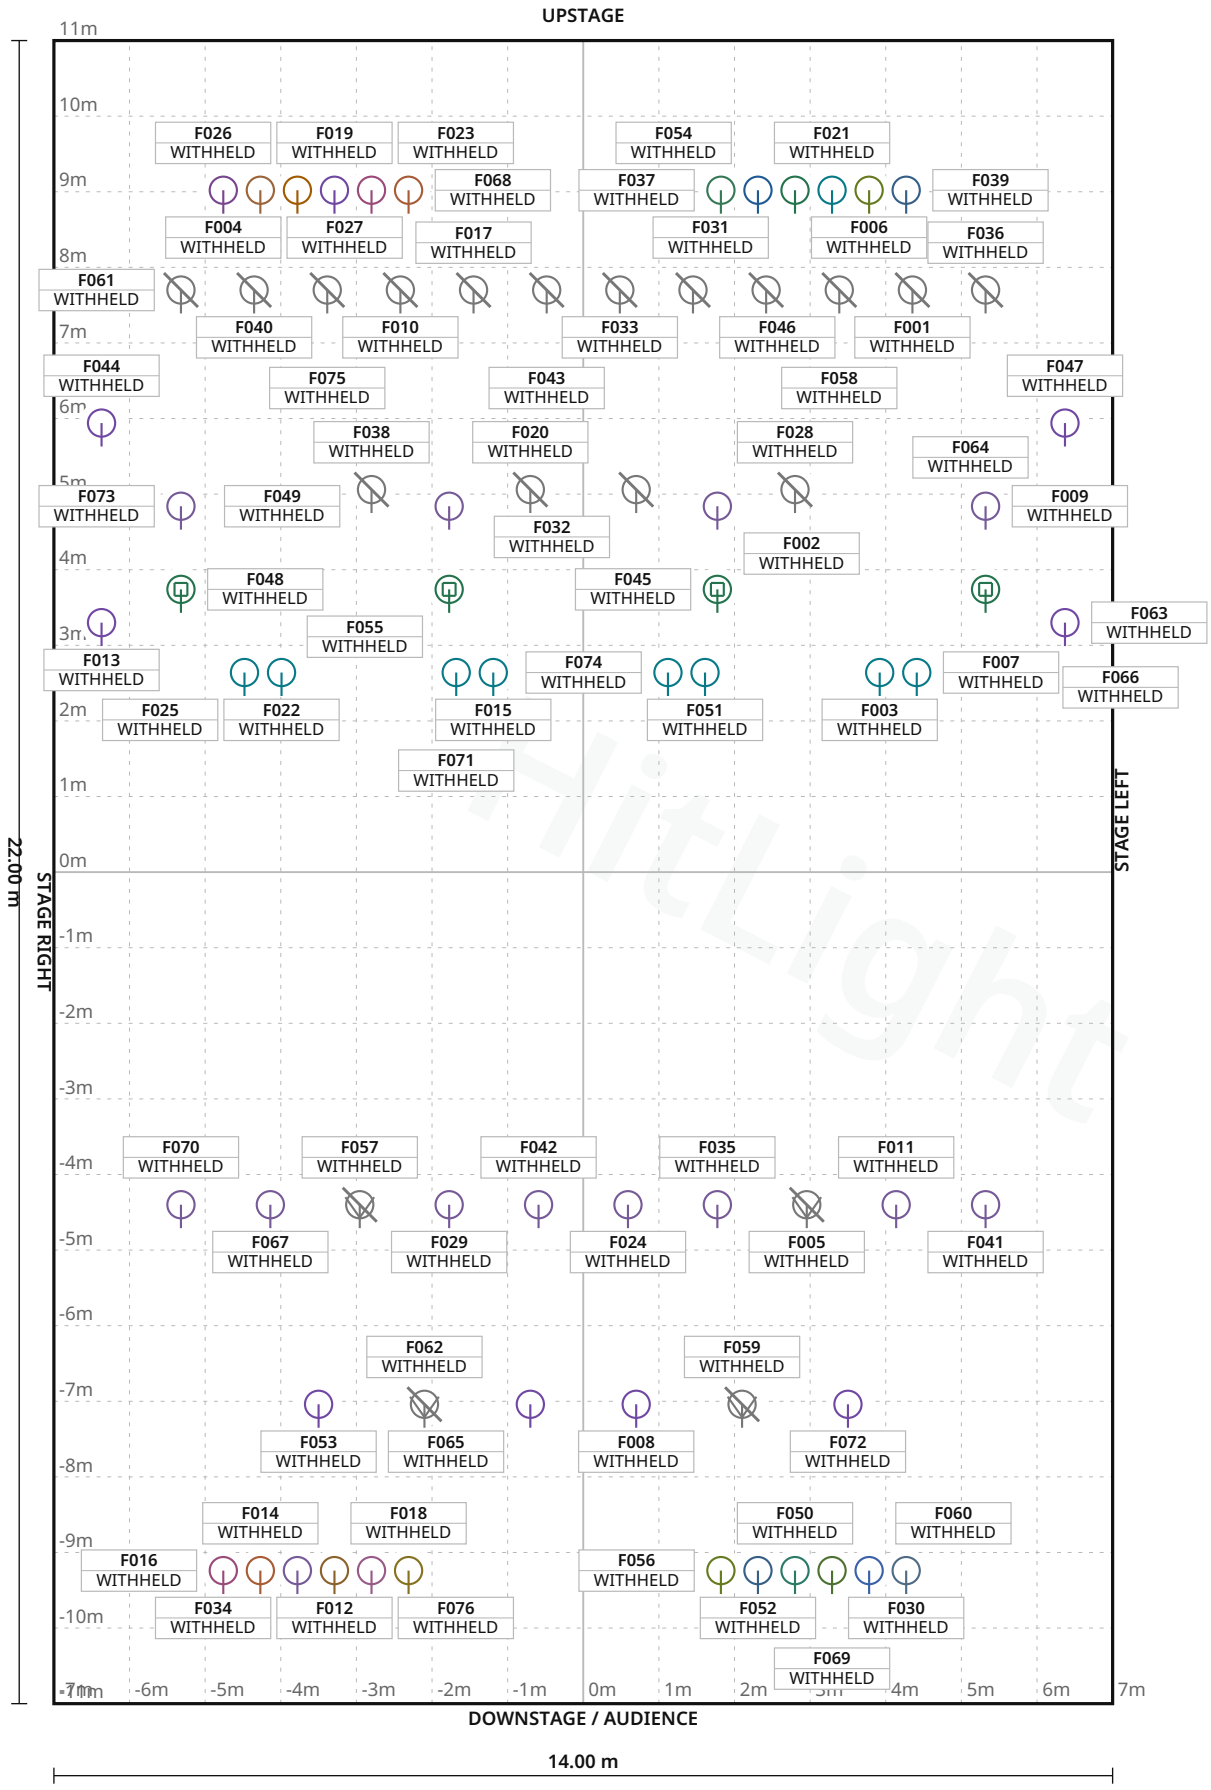

FIXTURE LEGEND

- **STAGE BEAMER RGB** — PAR Light · 16×
- **Source Four Zoom** — 15-30 — Spot Light · 4×
- **CameoAuroSpot200** — Moving Head · 4×
- **CoemarPassoFresn** — el1kW — PAR Light · 8×
- **CoemarRisalto500** — W — PAR Light · 8×
- **PAR64CP61** — physical sixbar head · 25-L — PAR Light · 1×
- **PAR64CP61** — physical sixbar head · 25-R — PAR Light · 1×
- **PAR64CP61** — physical sixbar head · 26-L — PAR Light · 1×
- **PAR64CP61** — physical sixbar head · 26-R — PAR Light · 1×
- **PAR64CP61** — physical sixbar head · 27-L — PAR Light · 1×
- **PAR64CP61** — physical sixbar head · 27-R — PAR Light · 1×
- **PAR64CP61** — physical sixbar head · 28-L — PAR Light · 1×
- **PAR64CP61** — physical sixbar head · 28-R — PAR Light · 1×
- **PAR64CP61** — physical sixbar head · 29-L — PAR Light · 1×
- **PAR64CP61** — physical sixbar head · 29-R — PAR Light · 1×
- **PAR64CP61** — physical sixbar head · 30-L — PAR Light · 1×
- **PAR64CP61** — physical sixbar head · 30-R — PAR Light · 1×
- **PAR64CP61** — physical sixbar head · 31-L — PAR Light · 1×
- **PAR64CP61** — physical sixbar head · 31-R — PAR Light · 1×
- **PAR64CP61** — physical sixbar head · 32-L — PAR Light · 1×
- **PAR64CP61** — physical sixbar head · 32-R — PAR Light · 1×
- **PAR64CP61** — physical sixbar head · 33-L — PAR Light · 1×
- **PAR64CP61** — physical sixbar head · 33-R — PAR Light · 1×
- **PAR64CP61** — physical sixbar head · 34-L — PAR Light · 1×

+6 types on legend sheet

Stage 14.00 m W × 22.00 m D · Grid 1 m

Kulturzentrum Dieselstrasse e.V. · Main room

LIGHT PLOT · PLAN · Main room

HitLight · Kulturzentrum Dieselstrasse e.V.

Dieselstraße 26, 73734, Esslingen, Germany

DWG HL · SCALE 1:100 · metric · PRINT AT 100%

Drawn HitLight

Generated from the saved show

SOURCE c6a18cb7f22e

SYMBOL LEGEND

30 TYPES · 76 FIXTURES · COLOUR BY TYPE

	**Briteq STAGE BEAMER RGB** PAR Light · Unverified · TBC ch · category symbol	**16 physical · 16 plotted** 16 disabled · 0 unplaced
	**ETC Source Four Zoom 15-30** Spot Light · Unverified · TBC ch · category symbol	**4 physical · 4 plotted** 4 disabled · 0 unplaced
	**Unverified source fixture CameoAuroSpot200** Moving Head · Unverified · TBC ch · category symbol	**4 physical · 4 plotted** 0 disabled · 0 unplaced
	**Unverified source fixture CoemarPassoFresnel1kW** PAR Light · Unverified · TBC ch · category symbol	**8 physical · 8 plotted** 0 disabled · 0 unplaced
	**Unverified source fixture CoemarRisalto500W** PAR Light · Unverified · TBC ch · category symbol	**8 physical · 8 plotted** 0 disabled · 0 unplaced
	**Unverified source fixture PAR64CP61 physical sixbar head · 25-L** PAR Light · Unverified · TBC ch · category symbol	**1 physical · 1 plotted** 0 disabled · 0 unplaced
	**Unverified source fixture PAR64CP61 physical sixbar head · 25-R** PAR Light · Unverified · TBC ch · category symbol	**1 physical · 1 plotted** 0 disabled · 0 unplaced
	**Unverified source fixture PAR64CP61 physical sixbar head · 26-L** PAR Light · Unverified · TBC ch · category symbol	**1 physical · 1 plotted** 0 disabled · 0 unplaced

Kulturzentrum Dieselstrasse e.V. · Main room

SYMBOL LEGEND · Main room

HitLight · Kulturzentrum Dieselstrasse e.V.

Dieselstraße 26, 73734, Esslingen, Germany

DWG HL · METRIC

Drawn HitLight

Generated from the saved show

SOURCE c6a18cb7f22e



Unverified source fixture PAR64CP61 physical sixbar head · 26-R

PAR Light · Unverified · TBC ch · category symbol

1 physical · 1 plotted

0 disabled · 0 unplaced



Unverified source fixture PAR64CP61 physical sixbar head · 27-L

PAR Light · Unverified · TBC ch · category symbol

1 physical · 1 plotted

0 disabled · 0 unplaced



Unverified source fixture PAR64CP61 physical sixbar head · 27-R

PAR Light · Unverified · TBC ch · category symbol

1 physical · 1 plotted

0 disabled · 0 unplaced



Unverified source fixture PAR64CP61 physical sixbar head · 28-L

PAR Light · Unverified · TBC ch · category symbol

1 physical · 1 plotted

0 disabled · 0 unplaced



Unverified source fixture PAR64CP61 physical sixbar head · 28-R

PAR Light · Unverified · TBC ch · category symbol

1 physical · 1 plotted

0 disabled · 0 unplaced



Unverified source fixture PAR64CP61 physical sixbar head · 29-L

PAR Light · Unverified · TBC ch · category symbol

1 physical · 1 plotted

0 disabled · 0 unplaced



Unverified source fixture PAR64CP61 physical sixbar head · 29-R

PAR Light · Unverified · TBC ch · category symbol

1 physical · 1 plotted

0 disabled · 0 unplaced



Unverified source fixture PAR64CP61 physical sixbar head · 30-L

PAR Light · Unverified · TBC ch · category symbol

1 physical · 1 plotted

0 disabled · 0 unplaced



Unverified source fixture PAR64CP61 physical sixbar head · 30-R

PAR Light · Unverified · TBC ch · category symbol

1 physical · 1 plotted

0 disabled · 0 unplaced



Unverified source fixture PAR64CP61 physical sixbar head · 31-L

PAR Light · Unverified · TBC ch · category symbol

1 physical · 1 plotted

0 disabled · 0 unplaced



Unverified source fixture PAR64CP61 physical sixbar head · 31-R

PAR Light · Unverified · TBC ch · category symbol

1 physical · 1 plotted

0 disabled · 0 unplaced



Unverified source fixture PAR64CP61 physical sixbar head · 32-L

PAR Light · Unverified · TBC ch · category symbol

1 physical · 1 plotted

0 disabled · 0 unplaced



Unverified source fixture PAR64CP61 physical sixbar head · 32-R

PAR Light · Unverified · TBC ch · category symbol

1 physical · 1 plotted

0 disabled · 0 unplaced



Unverified source fixture PAR64CP61 physical sixbar head · 33-L

PAR Light · Unverified · TBC ch · category symbol

1 physical · 1 plotted

0 disabled · 0 unplaced



Unverified source fixture PAR64CP61 physical sixbar head · 33-R

PAR Light · Unverified · TBC ch · category symbol

1 physical · 1 plotted

0 disabled · 0 unplaced



Unverified source fixture PAR64CP61 physical sixbar head · 34-L

PAR Light · Unverified · TBC ch · category symbol

1 physical · 1 plotted

0 disabled · 0 unplaced

Unverified source fixture PAR64CP61 physical sixbar head · 34-R PAR Light · Unverified · TBC ch · category symbol	**1 physical · 1 plotted** 0 disabled · 0 unplaced
Unverified source fixture PAR64CP61 physical sixbar head · 35-L PAR Light · Unverified · TBC ch · category symbol	**1 physical · 1 plotted** 0 disabled · 0 unplaced
Unverified source fixture PAR64CP61 physical sixbar head · 35-R PAR Light · Unverified · TBC ch · category symbol	**1 physical · 1 plotted** 0 disabled · 0 unplaced
Unverified source fixture PAR64CP61 physical sixbar head · 36-L PAR Light · Unverified · TBC ch · category symbol	**1 physical · 1 plotted** 0 disabled · 0 unplaced
Unverified source fixture PAR64CP61 physical sixbar head · 36-R PAR Light · Unverified · TBC ch · category symbol	**1 physical · 1 plotted** 0 disabled · 0 unplaced
Unverified source fixture SeleconRamaFresnel1kW PAR Light · Unverified · TBC ch · category symbol	**12 physical · 12 plotted** 0 disabled · 0 unplaced

GENERAL NOTES

1. Source-based lighting plan. Confirm the current rig with the venue.
2. PARTIAL: included fixtures are not a full physical-unit census.
3. DMX PATCH WITHHELD: provisional or unchecked addresses are not published.
4. The reconstruction retains its documented coverage and geometry assumptions; confirm the current setup with the venue.
5. Source-based reconstruction. Confirm the current installation and equipment availability with the venue.

HitLight

FIXTURE SCHEDULE

Fixture	Manufacturer / model	Position / mount	Mode / output
VISUAL PLANNING · DMX PATCH WITHHELD			
F001	Briteq / STAGE BEAMER RGB	PLOTTED	Unverified · Output excluded
F002	Unverified source fixture / SeleconRamaFresnel1kW	PLOTTED	Unverified · Output excluded
F003	Unverified source fixture / CoemarRisalto500W	PLOTTED	Unverified · Output excluded
F004	Unverified source fixture / PAR64CP61 physical sixbar head · 31-L	PLOTTED	Unverified · Output excluded
F005	ETC / Source Four Zoom 15-30	PLOTTED	Unverified · Output excluded
F006	Unverified source fixture / PAR64CP61 physical sixbar head · 35-R	PLOTTED	Unverified · Output excluded
F007	Unverified source fixture / CoemarRisalto500W	PLOTTED	Unverified · Output excluded
F008	Unverified source fixture / CoemarPassoFresnel1kW	PLOTTED	Unverified · Output excluded
F009	Unverified source fixture / SeleconRamaFresnel1kW	PLOTTED	Unverified · Output excluded
F010	Briteq / STAGE BEAMER RGB	PLOTTED	Unverified · Output excluded
F011	Unverified source fixture / SeleconRamaFresnel1kW	PLOTTED	Unverified · Output excluded
F012	Unverified source fixture / PAR64CP61 physical sixbar head · 28-L	PLOTTED	Unverified · Output excluded
F013	Unverified source fixture / CoemarPassoFresnel1kW	PLOTTED	Unverified · Output excluded
F014	Unverified source fixture / PAR64CP61 physical sixbar head · 26-L	PLOTTED	Unverified · Output excluded
F015	Unverified source fixture / CoemarRisalto500W	PLOTTED	Unverified · Output excluded
F016	Unverified source fixture / PAR64CP61 physical sixbar head · 25-L	PLOTTED	Unverified · Output excluded
F017	Briteq / STAGE BEAMER RGB	PLOTTED	Unverified · Output excluded
F018	Unverified source fixture / PAR64CP61 physical sixbar head · 30-L	PLOTTED	Unverified · Output excluded
F019	Unverified source fixture / PAR64CP61 physical sixbar head · 34-L	PLOTTED	Unverified · Output excluded
F020	Briteq / STAGE BEAMER RGB	PLOTTED	Unverified · Output excluded

Planning reference only. Confirm installed modes and patch with the venue.

Kulturzentrum Dieselstrasse e.V. · Main room

FIXTURE SCHEDULE · Main room

HitLight · Kulturzentrum Dieselstrasse e.V.

Dieselstraße 26, 73734, Esslingen, Germany

DWG HL · METRIC

Drawn HitLight

Generated from the saved show

SOURCE c6a18cb7f22e

Fixture	Manufacturer / model	Position / mount	Mode / output
VISUAL PLANNING · DMX PATCH WITHHELD			
F021	Unverified source fixture / PAR64CP61 physical sixbar head · 34-R	PLOTTED	Unverified · Output excluded
F022	Unverified source fixture / CoemarRisalto500W	PLOTTED	Unverified · Output excluded
F023	Unverified source fixture / PAR64CP61 physical sixbar head · 35-L	PLOTTED	Unverified · Output excluded
F024	Unverified source fixture / SeleconRamaFresnel1kW	PLOTTED	Unverified · Output excluded
F025	Unverified source fixture / CoemarRisalto500W	PLOTTED	Unverified · Output excluded
F026	Unverified source fixture / PAR64CP61 physical sixbar head · 33-L	PLOTTED	Unverified · Output excluded
F027	Unverified source fixture / PAR64CP61 physical sixbar head · 32-L	PLOTTED	Unverified · Output excluded
F028	Briteq / STAGE BEAMER RGB	PLOTTED	Unverified · Output excluded
F029	Unverified source fixture / SeleconRamaFresnel1kW	PLOTTED	Unverified · Output excluded
F030	Unverified source fixture / PAR64CP61 physical sixbar head · 30-R	PLOTTED	Unverified · Output excluded
F031	Unverified source fixture / PAR64CP61 physical sixbar head · 33-R	PLOTTED	Unverified · Output excluded
F032	Briteq / STAGE BEAMER RGB	PLOTTED	Unverified · Output excluded
F033	Briteq / STAGE BEAMER RGB	PLOTTED	Unverified · Output excluded
F034	Unverified source fixture / PAR64CP61 physical sixbar head · 27-L	PLOTTED	Unverified · Output excluded
F035	Unverified source fixture / SeleconRamaFresnel1kW	PLOTTED	Unverified · Output excluded
F036	Briteq / STAGE BEAMER RGB	PLOTTED	Unverified · Output excluded
F037	Unverified source fixture / PAR64CP61 physical sixbar head · 31-R	PLOTTED	Unverified · Output excluded
F038	Briteq / STAGE BEAMER RGB	PLOTTED	Unverified · Output excluded
F039	Unverified source fixture / PAR64CP61 physical sixbar head · 36-R	PLOTTED	Unverified · Output excluded
F040	Briteq / STAGE BEAMER RGB	PLOTTED	Unverified · Output excluded

Planning reference only. Confirm installed modes and patch with the venue.

Fixture	Manufacturer / model	Position / mount	Mode / output
VISUAL PLANNING · DMX PATCH WITHHELD			
F041	Unverified source fixture / SeleconRamaFresnel1kW	PLOTTED	Unverified · Output excluded
F042	Unverified source fixture / SeleconRamaFresnel1kW	PLOTTED	Unverified · Output excluded
F043	Briteq / STAGE BEAMER RGB	PLOTTED	Unverified · Output excluded
F044	Unverified source fixture / CoemarPassoFresnel1kW	PLOTTED	Unverified · Output excluded
F045	Unverified source fixture / CameoAuroSpot200	PLOTTED	Unverified · Output excluded
F046	Briteq / STAGE BEAMER RGB	PLOTTED	Unverified · Output excluded
F047	Unverified source fixture / CoemarPassoFresnel1kW	PLOTTED	Unverified · Output excluded
F048	Unverified source fixture / CameoAuroSpot200	PLOTTED	Unverified · Output excluded
F049	Unverified source fixture / SeleconRamaFresnel1kW	PLOTTED	Unverified · Output excluded
F050	Unverified source fixture / PAR64CP61 physical sixbar head · 27-R	PLOTTED	Unverified · Output excluded
F051	Unverified source fixture / CoemarRisalto500W	PLOTTED	Unverified · Output excluded
F052	Unverified source fixture / PAR64CP61 physical sixbar head · 26-R	PLOTTED	Unverified · Output excluded
F053	Unverified source fixture / CoemarPassoFresnel1kW	PLOTTED	Unverified · Output excluded
F054	Unverified source fixture / PAR64CP61 physical sixbar head · 32-R	PLOTTED	Unverified · Output excluded
F055	Unverified source fixture / CameoAuroSpot200	PLOTTED	Unverified · Output excluded
F056	Unverified source fixture / PAR64CP61 physical sixbar head · 25-R	PLOTTED	Unverified · Output excluded
F057	ETC / Source Four Zoom 15-30	PLOTTED	Unverified · Output excluded
F058	Briteq / STAGE BEAMER RGB	PLOTTED	Unverified · Output excluded
F059	ETC / Source Four Zoom 15-30	PLOTTED	Unverified · Output excluded
F060	Unverified source fixture / PAR64CP61 physical sixbar head · 29-R	PLOTTED	Unverified · Output excluded

Planning reference only. Confirm installed modes and patch with the venue.

Fixture	Manufacturer / model	Position / mount	Mode / output
VISUAL PLANNING · DMX PATCH WITHHELD			
F061	Briteq / STAGE BEAMER RGB	PLOTTED	Unverified · Output excluded
F062	ETC / Source Four Zoom 15-30	PLOTTED	Unverified · Output excluded
F063	Unverified source fixture / CoemarPassoFresnel1kW	PLOTTED	Unverified · Output excluded
F064	Briteq / STAGE BEAMER RGB	PLOTTED	Unverified · Output excluded
F065	Unverified source fixture / CoemarPassoFresnel1kW	PLOTTED	Unverified · Output excluded
F066	Unverified source fixture / CameoAuroSpot200	PLOTTED	Unverified · Output excluded
F067	Unverified source fixture / SeleconRamaFresnel1kW	PLOTTED	Unverified · Output excluded
F068	Unverified source fixture / PAR64CP61 physical sixbar head · 36-L	PLOTTED	Unverified · Output excluded
F069	Unverified source fixture / PAR64CP61 physical sixbar head · 28-R	PLOTTED	Unverified · Output excluded
F070	Unverified source fixture / SeleconRamaFresnel1kW	PLOTTED	Unverified · Output excluded
F071	Unverified source fixture / CoemarRisalto500W	PLOTTED	Unverified · Output excluded
F072	Unverified source fixture / CoemarPassoFresnel1kW	PLOTTED	Unverified · Output excluded
F073	Unverified source fixture / SeleconRamaFresnel1kW	PLOTTED	Unverified · Output excluded
F074	Unverified source fixture / CoemarRisalto500W	PLOTTED	Unverified · Output excluded
F075	Briteq / STAGE BEAMER RGB	PLOTTED	Unverified · Output excluded
F076	Unverified source fixture / PAR64CP61 physical sixbar head · 29-L	PLOTTED	Unverified · Output excluded

Planning reference only. Confirm installed modes and patch with the venue.

VALIDATION APPENDIX

WARNING · PATCH_WITHHELD

DMX patch facts are withheld pending source verification. This planning document cannot be used for hardware output.

Objects: — · Remediation: review the source facts and regenerate.

ERROR · STAGE_DIMENSIONS_UNCONFIRMED

Confirm the stage dimensions before producing a final technical document.

Objects: Main room · Remediation: review the source facts and regenerate.

WARNING · MODE_UNVERIFIED

DMX modes are unverified; output remains excluded.

Objects: F001–F076 · Remediation: review the source facts and regenerate.

WARNING · FIXTURE_DISABLED

Fixtures are disabled for this visual planning reconstruction.

Objects: F001, F005, F010, F017, F020, F028, F032, F033, F036, F038, F040, F043, F046, F057–F059, F061, F062, F064, F075 · Remediation: review the source facts and regenerate.

WARNING · TITLE_METADATA_INCOMPLETE

Some professional title-block metadata is missing; the document will show an em dash.

Objects: 01fa4b5d641235e830967c8d · Remediation: review the source facts and regenerate.

HitLight

VENUE & DRAWING SOURCES

Kulturzentrum Dieselstrasse e.V.

Main room · House rig

Dieselstraße 26, 73734, Esslingen, DE

https://www.dieselstrasse.de/

Sources checked 2026-10-20

Symbols: HitLight-owned category artwork. No manufacturer model geometry or original source pages included.

Source-based reconstruction. Confirm the current installation and equipment availability with the venue.

Scale, fixture positions, mounting heights and aiming may include estimates; this is not a rigging specification.

Provisional fixture matches are labelled as placeholders. The recorded subset is not a complete physical inventory.

DMX addresses are withheld from public plans until their exact source patch is reconciled.

Partial source-based planning reconstruction; the current installation and complete fixture census are unverified.

Source-matched catalogue bodies are shown where available. Unresolved source identities remain labelled visual markers. Installed modes and DMX patch require verification; visual-only fixtures remain excluded from output.

The reconstruction retains its documented coverage and geometry assumptions; confirm the current setup with the venue.

Source-based reconstruction. Confirm the current installation and equipment availability with the venue.

Scale, fixture positions, mounting heights and aiming may include estimates; this is not a rigging specification.

Provisional fixture matches are labelled as placeholders. The recorded subset is not a complete physical inventory.

DMX addresses are withheld from public plans until their exact source patch is reconciled.

Partial source-based planning reconstruction; the current installation and complete fixture census are unverified.

Source-matched catalogue bodies are shown where available. Unresolved source identities remain labelled visual markers. Installed modes and DMX patch require verification; visual-only fixtures remain excluded from output.

Output remains excluded for visual-only fixtures. Catalogue identity does not verify installed modes, addresses or the current installation.

Official venue information: https://www.dieselstrasse.de/ · checked 2026-10-19

Lichtplan_nicht_skaliert_Feb_231.pdf: https://dieselstrasse.de/wir/seite · checked 2026-10-20

Venue technical reference: https://dieselstrasse.de/fileadmin/assets/Technik/Lichtplan_nicht_skaliert_Feb_231.pdf · checked 2026-10-19

Venue technical reference: https://dieselstrasse.de/fileadmin/assets/Technik/DMX_Dieselstrasse.pdf · checked 2026-10-19

Venue technical reference: https://dieselstrasse.de/fileadmin/assets/Technik/Patchplan2-Dieselstrasse.pdf · checked 2026-10-19

HitLight | hitlight.app

VENUE & DRAWING SOURCES

Venue technical reference:
https://dieselstrasse.de/fileadmin/assets/Inhalt/20260730_VenueSpecs_Dieselstrasse.pdf · checked 2026-10-19

Public venue page: https://www.hitlight.app/venues/germany/kulturzentrum-dieselstrasse-e-v-01fa4b5d

HitLight