
UPSTAGE

FIXTURE LEGEND

- **Source Four 19** — Profile Spot · 17×
- **Source Four 26** — Profile Spot · 52×
- **Source Four 36** — Profile Spot · 22×
- **ETC** SourceFourPAR ·EA — PAR Light · 25×

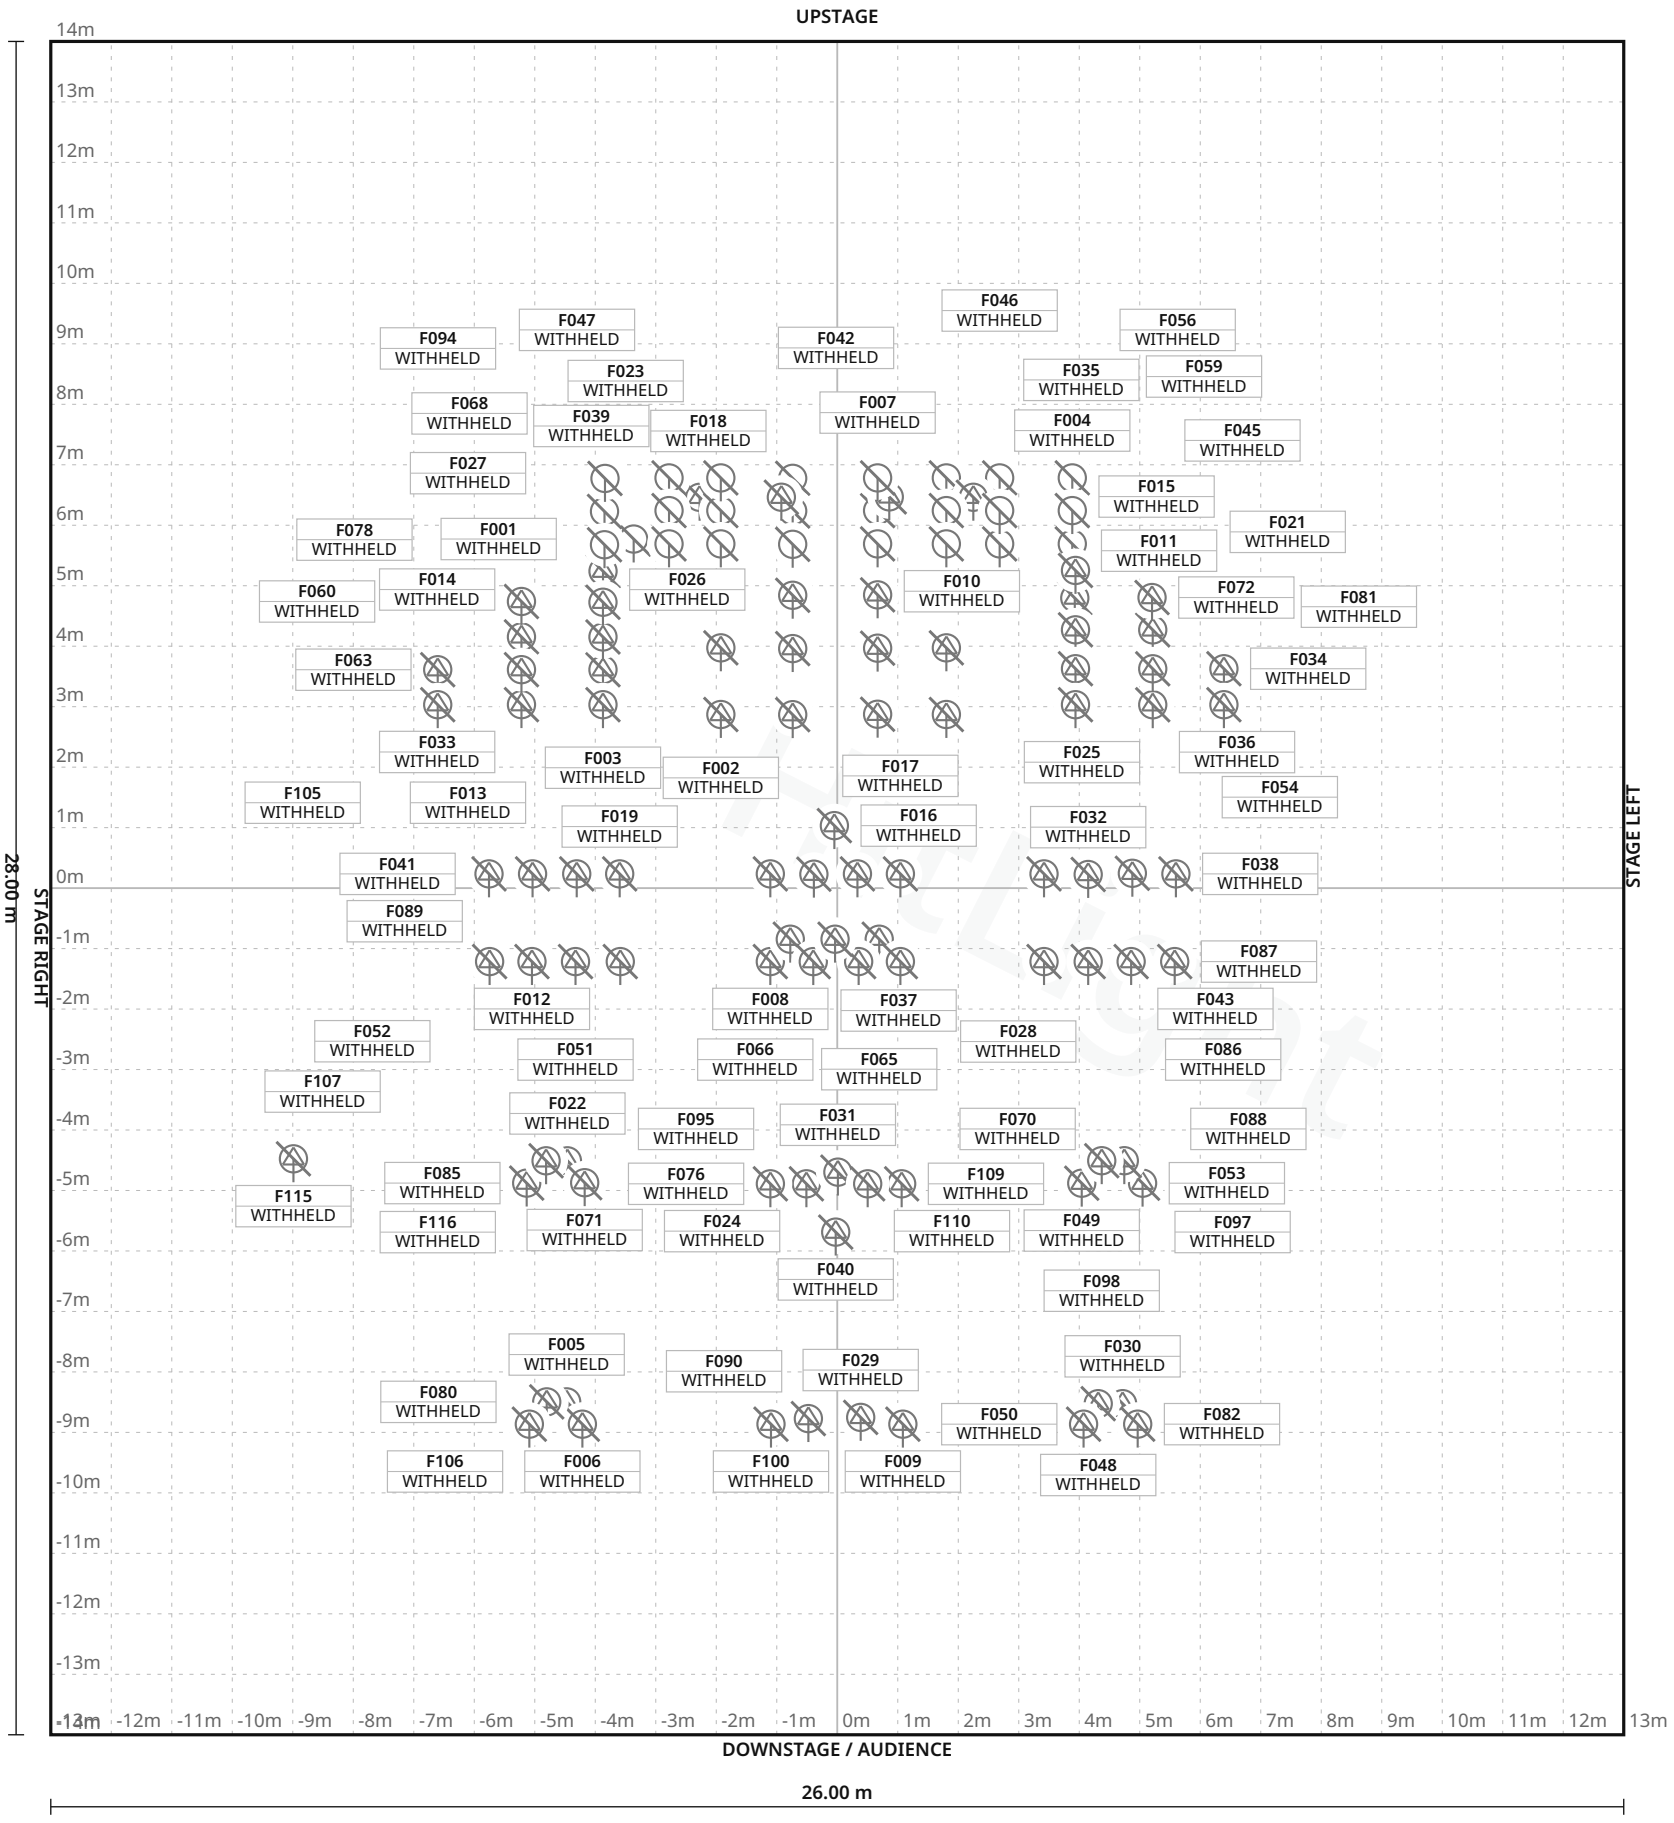

Stage 26.00 m W × 28.00 m D · Grid 1 m

31 fixture labels omitted in this view due to crowding · see DMX patch

Hopkins Center for the Arts · Spaulding Auditorium

LIGHT PLOT · PLAN · Spaulding Auditorium

HitLight · Hopkins Center for the Arts

4 East Wheelock Street, Hanover, United States

DWG HL · SCALE 1:125 · metric · PRINT AT 100%

Drawn HitLight

Generated from the saved show

SOURCE 401286c57107

SYMBOL LEGEND

4 TYPES · 116 FIXTURES · COLOUR BY TYPE



ETC Source Four 19

Profile Spot · Unverified · TBC ch · category symbol

17 physical · 17 plotted

17 disabled · 0 unplaced



ETC Source Four 26

Profile Spot · Unverified · TBC ch · category symbol

52 physical · 52 plotted

52 disabled · 0 unplaced



ETC Source Four 36

Profile Spot · Unverified · TBC ch · category symbol

22 physical · 22 plotted

22 disabled · 0 unplaced



Unverified source fixture ETC SourceFourPAR ·EA

PAR Light · Unverified · TBC ch · category symbol

25 physical · 25 plotted

25 disabled · 0 unplaced

HitLight

Hopkins Center for the Arts · Spaulding Auditorium

SYMBOL LEGEND · Spaulding Auditorium

HitLight · Hopkins Center for the Arts

4 East Wheelock Street, Hanover, United States

DWG HL · METRIC

Drawn HitLight

Generated from the saved show

SOURCE 401286c57107

GENERAL NOTES

1. Source-based lighting plan. Confirm the current rig with the venue.
2. PARTIAL: included fixtures are not a full physical-unit census.
3. DMX PATCH WITHHELD: provisional or unchecked addresses are not published.
4. Approximate planning view; not official venue paperwork or output-ready. Original HitLight symbols only; no source pages, OEM meshes, photos or logos. Original files remain private; modes and patch unverified.

HitLight

Hopkins Center for the Arts · Spaulding Auditorium

GENERAL NOTES · Spaulding Auditorium

HitLight · Hopkins Center for the Arts

4 East Wheelock Street, Hanover, United States

DWG HL · METRIC

Drawn HitLight

Generated from the saved show

SOURCE 401286c57107

FIXTURE SCHEDULE

Fixture	Manufacturer / model	Position / mount	Mode / output
VISUAL PLANNING · DMX PATCH WITHHELD			
F001	Unverified source fixture / ETC SourceFourPAR ·EA	PLOTTED	Unverified · Output excluded
F002	ETC / Source Four 36	PLOTTED	Unverified · Output excluded
F003	ETC / Source Four 26	PLOTTED	Unverified · Output excluded
F004	Unverified source fixture / ETC SourceFourPAR ·EA	PLOTTED	Unverified · Output excluded
F005	ETC / Source Four 19	PLOTTED	Unverified · Output excluded
F006	ETC / Source Four 19	PLOTTED	Unverified · Output excluded
F007	Unverified source fixture / ETC SourceFourPAR ·EA	PLOTTED	Unverified · Output excluded
F008	ETC / Source Four 26	PLOTTED	Unverified · Output excluded
F009	ETC / Source Four 19	PLOTTED	Unverified · Output excluded
F010	Unverified source fixture / ETC SourceFourPAR ·EA	PLOTTED	Unverified · Output excluded
F011	ETC / Source Four 26	PLOTTED	Unverified · Output excluded
F012	ETC / Source Four 26	PLOTTED	Unverified · Output excluded
F013	ETC / Source Four 26	PLOTTED	Unverified · Output excluded
F014	ETC / Source Four 26	PLOTTED	Unverified · Output excluded
F015	Unverified source fixture / ETC SourceFourPAR ·EA	PLOTTED	Unverified · Output excluded
F016	ETC / Source Four 19	PLOTTED	Unverified · Output excluded
F017	ETC / Source Four 36	PLOTTED	Unverified · Output excluded
F018	Unverified source fixture / ETC SourceFourPAR ·EA	PLOTTED	Unverified · Output excluded
F019	ETC / Source Four 36	PLOTTED	Unverified · Output excluded
F020	ETC / Source Four 36	PLOTTED	Unverified · Output excluded

Planning reference only. Confirm installed modes and patch with the venue.

Hopkins Center for the Arts · Spaulding Auditorium

FIXTURE SCHEDULE · Spaulding Auditorium

HitLight · Hopkins Center for the Arts

4 East Wheelock Street, Hanover, United States

DWG HL · METRIC

Drawn HitLight

Generated from the saved show

SOURCE 401286c57107

FIXTURE SCHEDULE · CONTINUED

Fixture	Manufacturer / model	Position / mount	Mode / output
VISUAL PLANNING · DMX PATCH WITHHELD			
F021	ETC / Source Four 26	PLOTTED	Unverified · Output excluded
F022	ETC / Source Four 26	PLOTTED	Unverified · Output excluded
F023	Unverified source fixture / ETC SourceFourPAR ·EA	PLOTTED	Unverified · Output excluded
F024	ETC / Source Four 26	PLOTTED	Unverified · Output excluded
F025	ETC / Source Four 36	PLOTTED	Unverified · Output excluded
F026	ETC / Source Four 26	PLOTTED	Unverified · Output excluded
F027	ETC / Source Four 26	PLOTTED	Unverified · Output excluded
F028	ETC / Source Four 36	PLOTTED	Unverified · Output excluded
F029	ETC / Source Four 19	PLOTTED	Unverified · Output excluded
F030	ETC / Source Four 19	PLOTTED	Unverified · Output excluded
F031	ETC / Source Four 26	PLOTTED	Unverified · Output excluded
F032	ETC / Source Four 36	PLOTTED	Unverified · Output excluded
F033	ETC / Source Four 26	PLOTTED	Unverified · Output excluded
F034	ETC / Source Four 26	PLOTTED	Unverified · Output excluded
F035	Unverified source fixture / ETC SourceFourPAR ·EA	PLOTTED	Unverified · Output excluded
F036	ETC / Source Four 26	PLOTTED	Unverified · Output excluded
F037	ETC / Source Four 19	PLOTTED	Unverified · Output excluded
F038	ETC / Source Four 36	PLOTTED	Unverified · Output excluded
F039	ETC / Source Four 26	PLOTTED	Unverified · Output excluded
F040	ETC / Source Four 19	PLOTTED	Unverified · Output excluded

Planning reference only. Confirm installed modes and patch with the venue.

Hopkins Center for the Arts · Spaulding Auditorium

FIXTURE SCHEDULE · Spaulding Auditorium

HitLight · Hopkins Center for the Arts

4 East Wheelock Street, Hanover, United States

DWG HL · METRIC

Drawn HitLight

Generated from the saved show

SOURCE 401286c57107

Fixture	Manufacturer / model	Position / mount	Mode / output
VISUAL PLANNING · DMX PATCH WITHHELD			
F041	ETC / Source Four 36	PLOTTED	Unverified · Output excluded
F042	Unverified source fixture / ETC SourceFourPAR ·EA	PLOTTED	Unverified · Output excluded
F043	ETC / Source Four 26	PLOTTED	Unverified · Output excluded
F044	ETC / Source Four 36	PLOTTED	Unverified · Output excluded
F045	ETC / Source Four 26	PLOTTED	Unverified · Output excluded
F046	Unverified source fixture / ETC SourceFourPAR ·EA	PLOTTED	Unverified · Output excluded
F047	ETC / Source Four 26	PLOTTED	Unverified · Output excluded
F048	ETC / Source Four 19	PLOTTED	Unverified · Output excluded
F049	ETC / Source Four 26	PLOTTED	Unverified · Output excluded
F050	ETC / Source Four 19	PLOTTED	Unverified · Output excluded
F051	ETC / Source Four 26	PLOTTED	Unverified · Output excluded
F052	ETC / Source Four 36	PLOTTED	Unverified · Output excluded
F053	ETC / Source Four 26	PLOTTED	Unverified · Output excluded
F054	ETC / Source Four 26	PLOTTED	Unverified · Output excluded
F055	ETC / Source Four 36	PLOTTED	Unverified · Output excluded
F056	ETC / Source Four 26	PLOTTED	Unverified · Output excluded
F057	ETC / Source Four 36	PLOTTED	Unverified · Output excluded
F058	Unverified source fixture / ETC SourceFourPAR ·EA	PLOTTED	Unverified · Output excluded
F059	Unverified source fixture / ETC SourceFourPAR ·EA	PLOTTED	Unverified · Output excluded
F060	ETC / Source Four 26	PLOTTED	Unverified · Output excluded

Planning reference only. Confirm installed modes and patch with the venue.

Hopkins Center for the Arts · Spaulding Auditorium

FIXTURE SCHEDULE · Spaulding Auditorium

HitLight · Hopkins Center for the Arts

4 East Wheelock Street, Hanover, United States

DWG HL · METRIC

Drawn HitLight

Generated from the saved show

SOURCE 401286c57107

FIXTURE SCHEDULE · CONTINUED

Fixture	Manufacturer / model	Position / mount	Mode / output
VISUAL PLANNING · DMX PATCH WITHHELD			
F061	ETC / Source Four 36	PLOTTED	Unverified · Output excluded
F062	Unverified source fixture / ETC SourceFourPAR ·EA	PLOTTED	Unverified · Output excluded
F063	ETC / Source Four 26	PLOTTED	Unverified · Output excluded
F064	Unverified source fixture / ETC SourceFourPAR ·EA	PLOTTED	Unverified · Output excluded
F065	ETC / Source Four 19	PLOTTED	Unverified · Output excluded
F066	ETC / Source Four 26	PLOTTED	Unverified · Output excluded
F067	ETC / Source Four 36	PLOTTED	Unverified · Output excluded
F068	Unverified source fixture / ETC SourceFourPAR ·EA	PLOTTED	Unverified · Output excluded
F069	Unverified source fixture / ETC SourceFourPAR ·EA	PLOTTED	Unverified · Output excluded
F070	ETC / Source Four 26	PLOTTED	Unverified · Output excluded
F071	ETC / Source Four 26	PLOTTED	Unverified · Output excluded
F072	ETC / Source Four 26	PLOTTED	Unverified · Output excluded
F073	ETC / Source Four 36	PLOTTED	Unverified · Output excluded
F074	Unverified source fixture / ETC SourceFourPAR ·EA	PLOTTED	Unverified · Output excluded
F075	ETC / Source Four 36	PLOTTED	Unverified · Output excluded
F076	ETC / Source Four 26	PLOTTED	Unverified · Output excluded
F077	Unverified source fixture / ETC SourceFourPAR ·EA	PLOTTED	Unverified · Output excluded
F078	ETC / Source Four 26	PLOTTED	Unverified · Output excluded
F079	ETC / Source Four 26	PLOTTED	Unverified · Output excluded
F080	ETC / Source Four 19	PLOTTED	Unverified · Output excluded

Planning reference only. Confirm installed modes and patch with the venue.

Hopkins Center for the Arts · Spaulding Auditorium

FIXTURE SCHEDULE · Spaulding Auditorium

HitLight · Hopkins Center for the Arts

4 East Wheelock Street, Hanover, United States

DWG HL · METRIC

Drawn HitLight

Generated from the saved show

SOURCE 401286c57107

Fixture	Manufacturer / model	Position / mount	Mode / output
VISUAL PLANNING · DMX PATCH WITHHELD			
F081	ETC / Source Four 26	PLOTTED	Unverified · Output excluded
F082	ETC / Source Four 19	PLOTTED	Unverified · Output excluded
F083	ETC / Source Four 26	PLOTTED	Unverified · Output excluded
F084	ETC / Source Four 36	PLOTTED	Unverified · Output excluded
F085	ETC / Source Four 26	PLOTTED	Unverified · Output excluded
F086	ETC / Source Four 26	PLOTTED	Unverified · Output excluded
F087	ETC / Source Four 26	PLOTTED	Unverified · Output excluded
F088	ETC / Source Four 26	PLOTTED	Unverified · Output excluded
F089	ETC / Source Four 36	PLOTTED	Unverified · Output excluded
F090	ETC / Source Four 19	PLOTTED	Unverified · Output excluded
F091	ETC / Source Four 36	PLOTTED	Unverified · Output excluded
F092	ETC / Source Four 19	PLOTTED	Unverified · Output excluded
F093	Unverified source fixture / ETC SourceFourPAR ·EA	PLOTTED	Unverified · Output excluded
F094	Unverified source fixture / ETC SourceFourPAR ·EA	PLOTTED	Unverified · Output excluded
F095	ETC / Source Four 26	PLOTTED	Unverified · Output excluded
F096	Unverified source fixture / ETC SourceFourPAR ·EA	PLOTTED	Unverified · Output excluded
F097	ETC / Source Four 26	PLOTTED	Unverified · Output excluded
F098	ETC / Source Four 26	PLOTTED	Unverified · Output excluded
F099	ETC / Source Four 26	PLOTTED	Unverified · Output excluded
F100	ETC / Source Four 19	PLOTTED	Unverified · Output excluded

Planning reference only. Confirm installed modes and patch with the venue.

FIXTURE SCHEDULE · CONTINUED

Fixture	Manufacturer / model	Position / mount	Mode / output
VISUAL PLANNING · DMX PATCH WITHHELD			
F101	Unverified source fixture / ETC SourceFourPAR ·EA	PLOTTED	Unverified · Output excluded
F102	Unverified source fixture / ETC SourceFourPAR ·EA	PLOTTED	Unverified · Output excluded
F103	ETC / Source Four 26	PLOTTED	Unverified · Output excluded
F104	ETC / Source Four 36	PLOTTED	Unverified · Output excluded
F105	ETC / Source Four 26	PLOTTED	Unverified · Output excluded
F106	ETC / Source Four 19	PLOTTED	Unverified · Output excluded
F107	ETC / Source Four 26	PLOTTED	Unverified · Output excluded
F108	ETC / Source Four 26	PLOTTED	Unverified · Output excluded
F109	ETC / Source Four 26	PLOTTED	Unverified · Output excluded
F110	ETC / Source Four 26	PLOTTED	Unverified · Output excluded
F111	Unverified source fixture / ETC SourceFourPAR ·EA	PLOTTED	Unverified · Output excluded
F112	ETC / Source Four 26	PLOTTED	Unverified · Output excluded
F113	Unverified source fixture / ETC SourceFourPAR ·EA	PLOTTED	Unverified · Output excluded
F114	ETC / Source Four 36	PLOTTED	Unverified · Output excluded
F115	ETC / Source Four 26	PLOTTED	Unverified · Output excluded
F116	ETC / Source Four 26	PLOTTED	Unverified · Output excluded

Planning reference only. Confirm installed modes and patch with the venue.

VALIDATION APPENDIX

WARNING · PATCH_WITHHELD

DMX patch facts are withheld pending source verification. This planning document cannot be used for hardware output.

Objects: — · Remediation: review the source facts and regenerate.

ERROR · STAGE_DIMENSIONS_UNCONFIRMED

Confirm the stage dimensions before producing a final technical document.

Objects: Spaulding Auditorium · Remediation: review the source facts and regenerate.

WARNING · MODE_UNVERIFIED

DMX modes are unverified; output remains excluded.

Objects: F001–F116 · Remediation: review the source facts and regenerate.

WARNING · FIXTURE_DISABLED

Fixtures are disabled for this visual planning reconstruction.

Objects: F001–F116 · Remediation: review the source facts and regenerate.

WARNING · TITLE_METADATA_INCOMPLETE

Some professional title-block metadata is missing; the document will show an em dash.

Objects: 02b26896a4aab0437f1413bb · Remediation: review the source facts and regenerate.

HitLight

VENUE & DRAWING SOURCES

Hopkins Center for the Arts

Spaulding Auditorium · Published house plot

4 East Wheelock Street, Hanover, NH, US

https://hop.dartmouth.edu/venue-information

Sources checked 2026-11-03

Generated by HitLight from the reviewed partial Hopkins Center for the Arts reconstruction. Venue sources are cited as facts; their original artwork remains private.

Symbols: HitLight-owned category artwork. No manufacturer model geometry or original source pages included.

Fixture positions follow the venue’s published lighting plot; the currently installed rig is not verified.

The plot gives no full scale or trim heights, so scale and heights are estimated.

Partial source-based planning reconstruction; the current installation and complete fixture census are unverified.

Source-matched catalogue bodies are shown where available. Unresolved source identities remain labelled visual markers. Installed modes and DMX patch require verification; visual-only fixtures remain excluded from output.

116 source-based fixture records currently display 116 public catalogue housings and 0 visual fallbacks. Original source identities, modes, patch and output exclusions are unchanged.

Existing Source Four PAR / Colortran Fresnel profile references now display newly authored approximate public housings. Existing source identities and any other-maker mechanical substitutes remain labelled; installed optics, modes and patch are not verified.

Approximate planning view; not official venue paperwork or output-ready. Original HitLight symbols only; no source pages, OEM meshes, photos or logos. Original files remain private; modes and patch unverified.

Fixture plot original; visually inspected page(s) 1. Freshness and reuse rights unconfirmed.: https://hop.dartmouth.edu/sites/hop.prod/files/hop/spaulding_vw_2025-6-11_v2025.pdf · checked 2026-11-03

Published capacity 792 for Spaulding Auditorium.: https://hop.dartmouth.edu/venue-information · checked 2026-11-03

Public venue page: https://www.hitlight.app/venues/united-states/hopkins-center-for-the-arts-02b26896

HitLight