
UPSTAGE

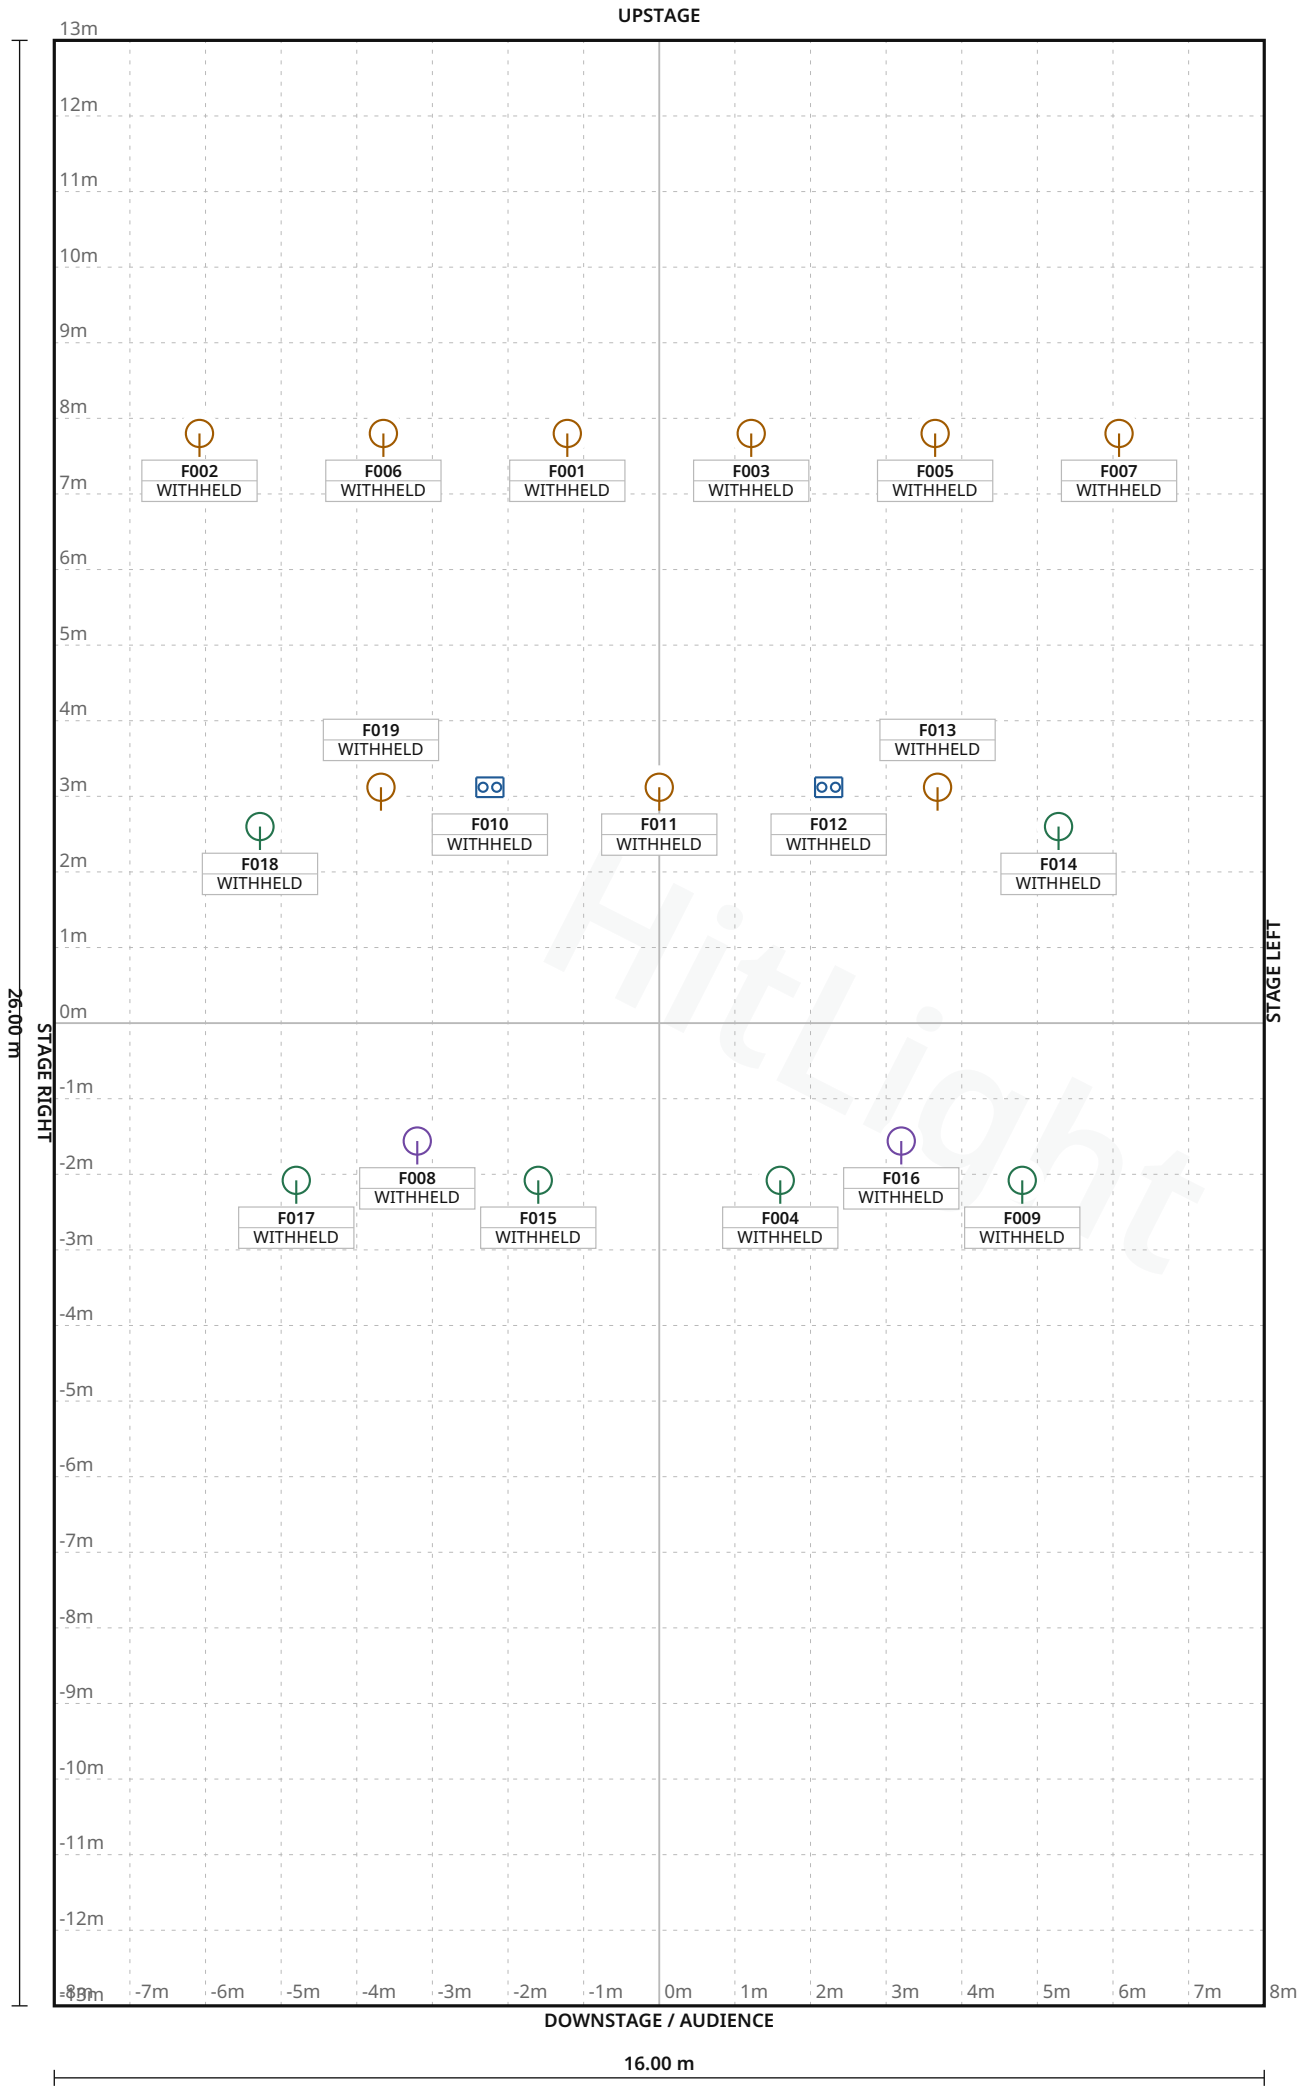

FIXTURE LEGEND

- **Thunder Wash 600**
  RGB
  Blinder · 2×
- **Beam X7**
  PAR Light · 9×
- **CameoTS100WW**
  PAR Light · 6×
- **EurolitePF100Pro**
  file
  PAR Light · 2×

Stage 16.00 m W × 26.00 m D · Grid 1 m

Auf Carl gGmbH c/o Zeche Carl · Festhalle

LIGHT PLOT · PLAN · Festhalle

HitLight · Auf Carl gGmbH c/o Zeche Carl
Wilhelm-Nieswandt-Allee 100, 45326, Essen, Germany

DWG HL · SCALE 1:100 · metric · PRINT AT 100%
Drawn HitLight
Generated from the saved show
SOURCE d5c8713102f0

SYMBOL LEGEND

4 TYPES · 19 FIXTURES · COLOUR BY TYPE

	**Cameo Thunder Wash 600 RGB** Blinder · 3 CH RGB (3) · 3 ch · category symbol	**2 physical · 2 plotted** 0 disabled · 0 unplaced
	**Litecraft Beam X7** PAR Light · 5 Channel Mode · 5 ch · category symbol	**9 physical · 9 plotted** 0 disabled · 0 unplaced
	**Unverified source fixture CameoTS100WW** PAR Light · Unverified · TBC ch · category symbol	**6 physical · 6 plotted** 0 disabled · 0 unplaced
	**Unverified source fixture EurolitePF100Profile** PAR Light · Unverified · TBC ch · category symbol	**2 physical · 2 plotted** 0 disabled · 0 unplaced

HitLight

Auf Carl gGmbH c/o Zeche Carl · Festhalle

SYMBOL LEGEND · Festhalle

HitLight · Auf Carl gGmbH c/o Zeche Carl

Wilhelm-Nieswandt-Allee 100, 45326, Essen, Germany

DWG HL · METRIC

Drawn HitLight

Generated from the saved show

SOURCE d5c8713102f0

GENERAL NOTES

1. Source-based lighting plan. Confirm the current rig with the venue.
2. PARTIAL: included fixtures are not a full physical-unit census.
3. DMX PATCH WITHHELD: provisional or unchecked addresses are not published.
4. The reconstruction retains its documented coverage and geometry assumptions; confirm the current setup with the venue.
5. Source-based reconstruction. Confirm the current installation and equipment availability with the venue.

HitLight

Auf Carl gGmbH c/o Zeche Carl · Festhalle

GENERAL NOTES · Festhalle

HitLight · Auf Carl gGmbH c/o Zeche Carl

Wilhelm-Nieswandt-Allee 100, 45326, Essen, Germany

DWG HL · METRIC

Drawn HitLight

Generated from the saved show

SOURCE d5c8713102f0

FIXTURE SCHEDULE

Fixture	Manufacturer / model	Position / mount	Mode / output
VISUAL PLANNING · DMX PATCH WITHHELD			
F001	Litecraft / Beam X7	PLOTTED	Unverified · Output excluded
F002	Litecraft / Beam X7	PLOTTED	Unverified · Output excluded
F003	Litecraft / Beam X7	PLOTTED	Unverified · Output excluded
F004	Unverified source fixture / CameoTS100WW	PLOTTED	Unverified · Output excluded
F005	Litecraft / Beam X7	PLOTTED	Unverified · Output excluded
F006	Litecraft / Beam X7	PLOTTED	Unverified · Output excluded
F007	Litecraft / Beam X7	PLOTTED	Unverified · Output excluded
F008	Unverified source fixture / EurolitePF100Profile	PLOTTED	Unverified · Output excluded
F009	Unverified source fixture / CameoTS100WW	PLOTTED	Unverified · Output excluded
F010	Cameo / Thunder Wash 600 RGB	PLOTTED	Unverified · Output excluded
F011	Litecraft / Beam X7	PLOTTED	Unverified · Output excluded
F012	Cameo / Thunder Wash 600 RGB	PLOTTED	Unverified · Output excluded
F013	Litecraft / Beam X7	PLOTTED	Unverified · Output excluded
F014	Unverified source fixture / CameoTS100WW	PLOTTED	Unverified · Output excluded
F015	Unverified source fixture / CameoTS100WW	PLOTTED	Unverified · Output excluded
F016	Unverified source fixture / EurolitePF100Profile	PLOTTED	Unverified · Output excluded
F017	Unverified source fixture / CameoTS100WW	PLOTTED	Unverified · Output excluded
F018	Unverified source fixture / CameoTS100WW	PLOTTED	Unverified · Output excluded
F019	Litecraft / Beam X7	PLOTTED	Unverified · Output excluded

Planning reference only. Confirm installed modes and patch with the venue.

Auf Carl gGmbH c/o Zeche Carl · Festhalle

FIXTURE SCHEDULE · Festhalle

HitLight · Auf Carl gGmbH c/o Zeche Carl

Wilhelm-Nieswandt-Allee 100, 45326, Essen, Germany

DWG HL · METRIC

Drawn HitLight

Generated from the saved show

SOURCE d5c8713102f0

VALIDATION APPENDIX

WARNING · PATCH_WITHHELD

DMX patch facts are withheld pending source verification. This planning document cannot be used for hardware output.

Objects: — · Remediation: review the source facts and regenerate.

ERROR · STAGE_DIMENSIONS_UNCONFIRMED

Confirm the stage dimensions before producing a final technical document.

Objects: Festhalle · Remediation: review the source facts and regenerate.

WARNING · MODE_UNVERIFIED

DMX modes are unverified; output remains excluded.

Objects: F004, F008, F009, F014–F018 · Remediation: review the source facts and regenerate.

WARNING · TITLE_METADATA_INCOMPLETE

Some professional title-block metadata is missing; the document will show an em dash.

Objects: 044e2599d296febec6dc9893 · Remediation: review the source facts and regenerate.

HitLight

VENUE & DRAWING SOURCES

Auf Carl gGmbH c/o Zeche Carl

Festhalle · Published house documentation; current rig/geometry unverified

Wilhelm-Nieswandt-Allee 100, 45326, Essen, DE

https://www.zechecarl.de/

Sources checked 2026-10-20

Symbols: HitLight-owned category artwork. No manufacturer model geometry or original source pages included.

Source-based reconstruction. Confirm the current installation and equipment availability with the venue.

Scale, fixture positions, mounting heights and aiming may include estimates; this is not a rigging specification.

Provisional fixture matches are labelled as placeholders. The recorded subset is not a complete physical inventory.

DMX addresses are withheld from public plans until their exact source patch is reconciled.

The reconstruction retains its documented coverage and geometry assumptions; confirm the current setup with the venue.

Source-based reconstruction. Confirm the current installation and equipment availability with the venue.

Scale, fixture positions, mounting heights and aiming may include estimates; this is not a rigging specification.

Provisional fixture matches are labelled as placeholders. The recorded subset is not a complete physical inventory.

DMX addresses are withheld from public plans until their exact source patch is reconciled.

Output remains excluded for visual-only fixtures. Catalogue identity does not verify installed modes, addresses or the current installation.

Official venue information: https://www.zechecarl.de/ · checked 2026-10-19

VenueSpecs_ZecheCarl-Festhalle_2025_deutsch.pdf: https://www.zechecarl.de/knstleragenturen · checked 2026-10-20

Public venue page: https://www.hitlight.app/venues/germany/auf-carl-ggmbh-c-o-zeche-carl-044e2599

HitLight