



**FIXTURE LEGEND**

- **6-light Par 64** bar — Other · 2×
- **ACL bar (4** lamps) — Other · 2×
- **Fresnel 1kW** — Other · 12×
- **Imp 90 (printed;** moving wash?) — Other · 4×
- **LED Par** (generic) — Other · 5×
- **LED Pix Blinder** — Other · 2×
- **MH Spot (moving** head spot; model not printed) — Other · 10×
- **Profiler** (generic profile spot) — Other · 5×

Stage 10.00 m W × 8.60 m D · Grid 1 m

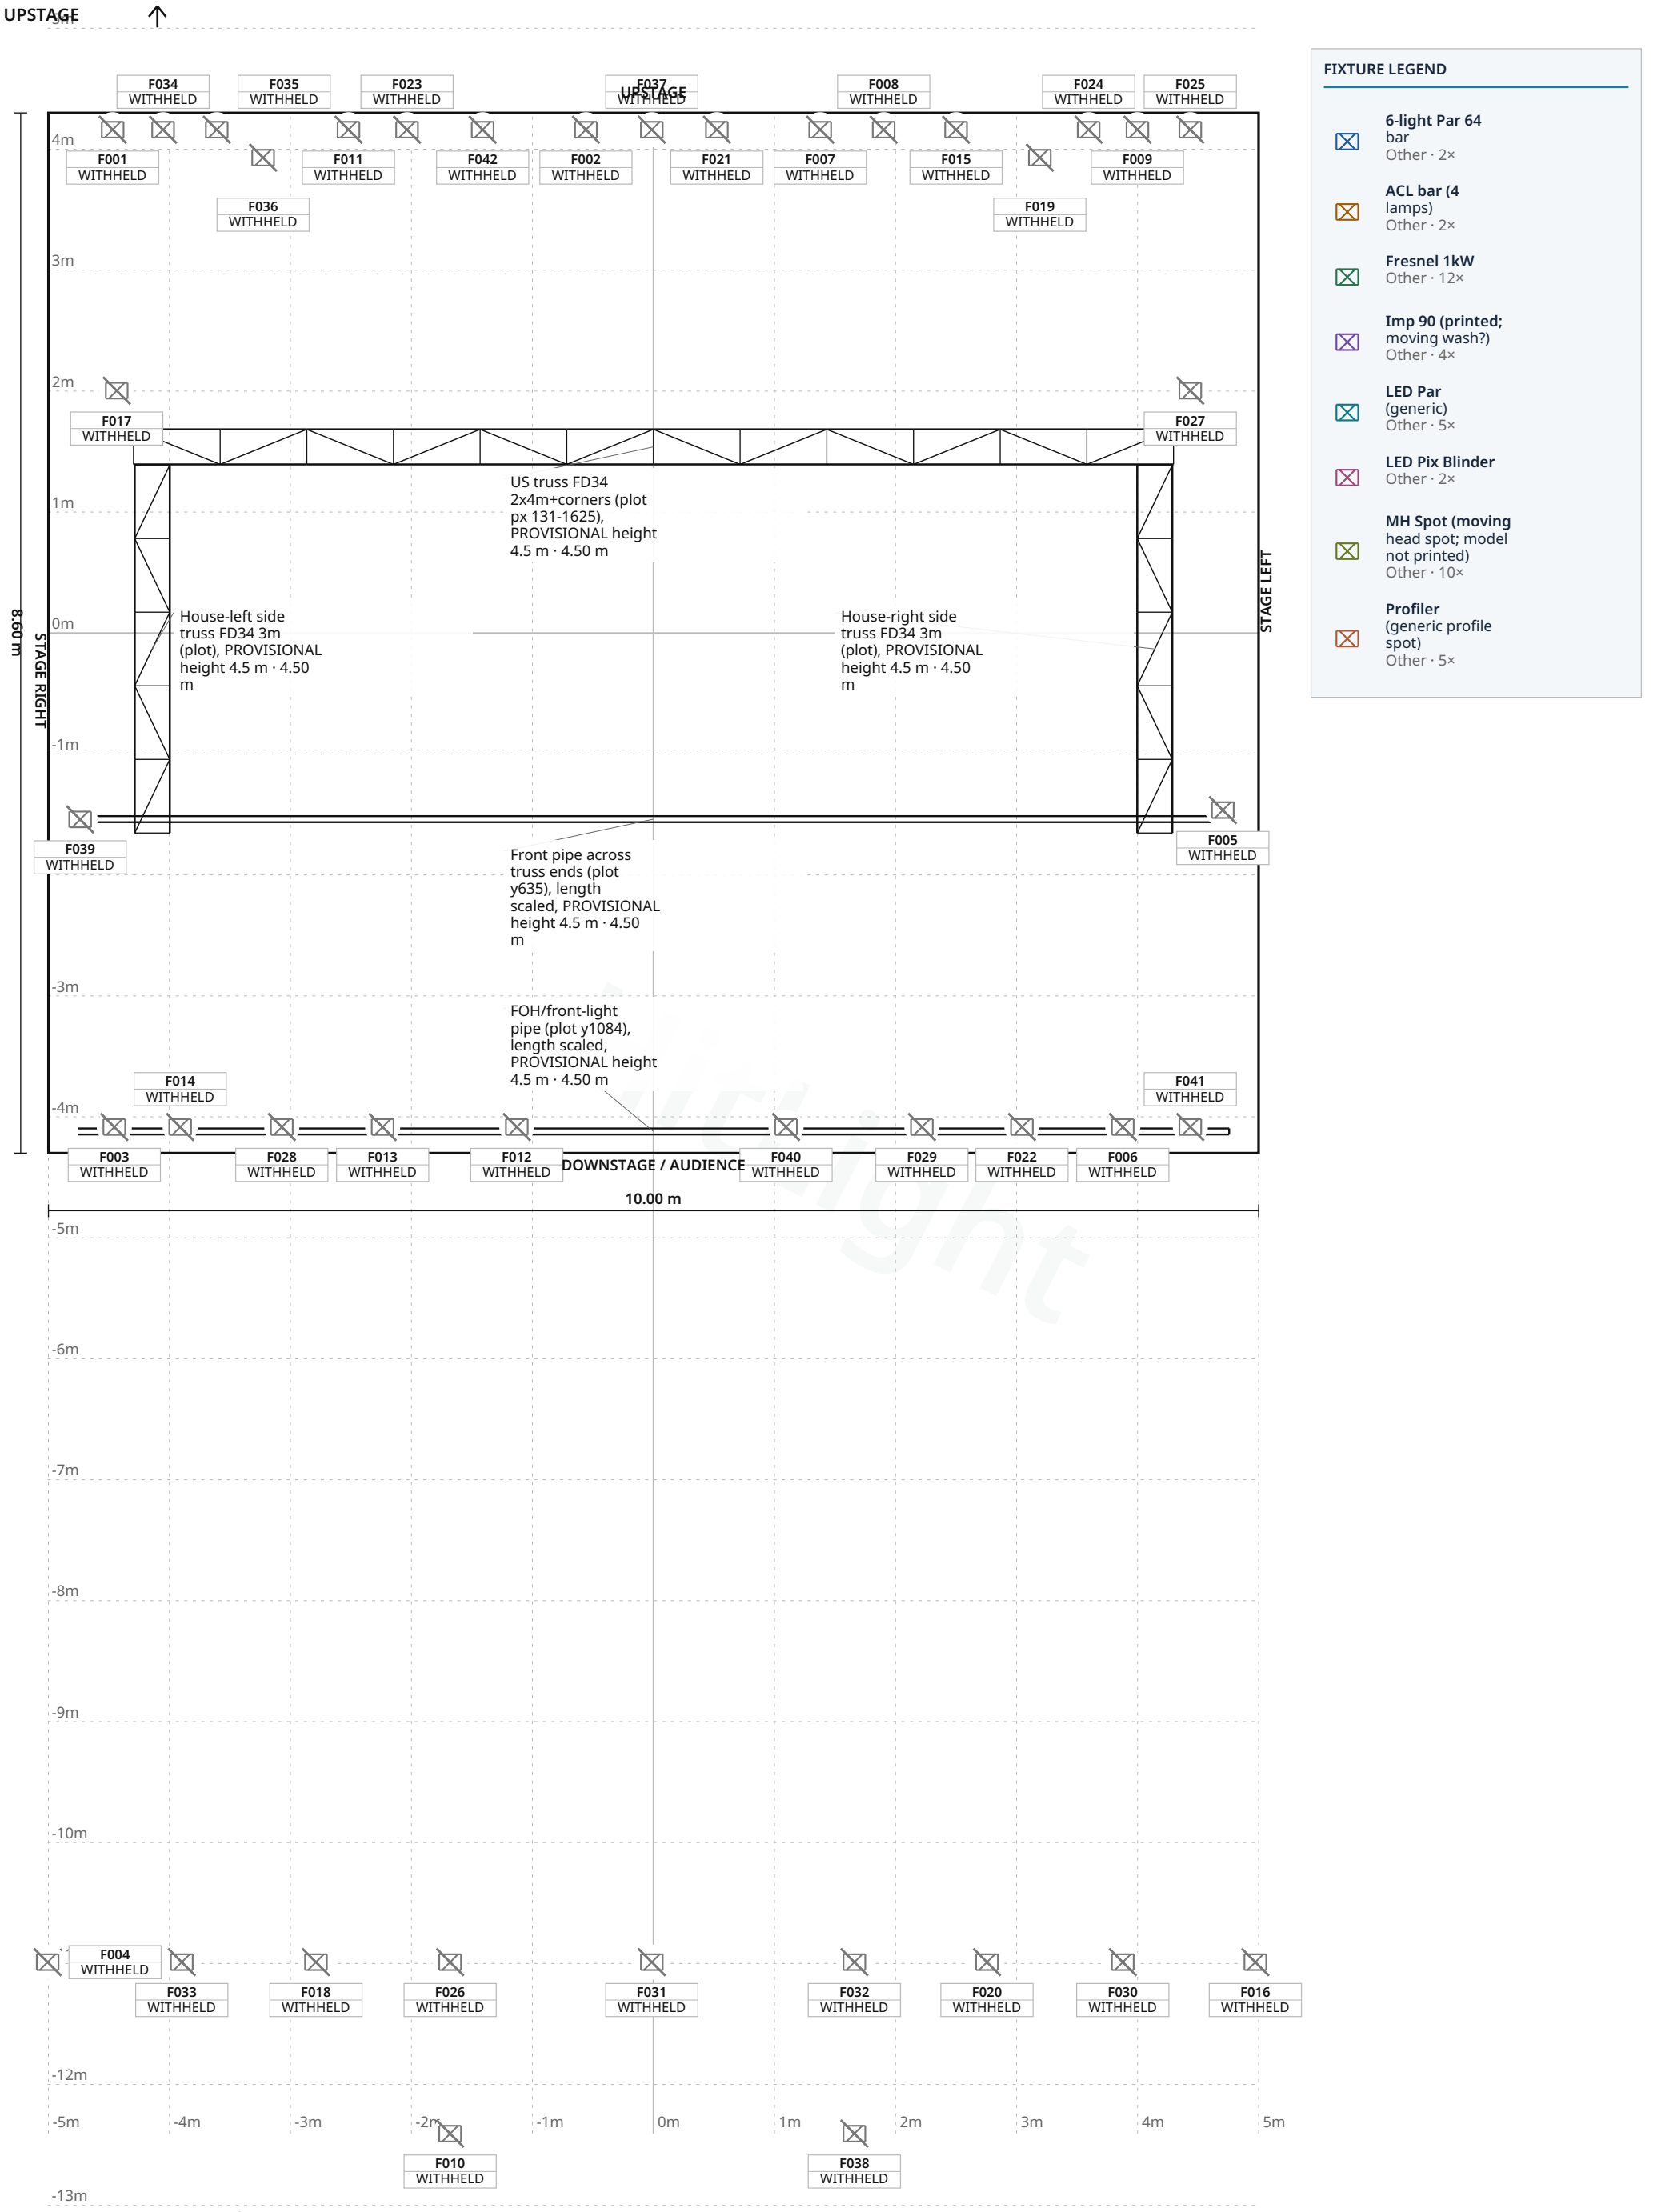

# COBRA Kulturzentrum gGmbH · Main room

**LIGHT PLOT · PLAN · Main room**

HitLight · COBRA Kulturzentrum gGmbH

Merscheider Straße 77–79, 42699, Solingen, Germany

**DWG HL · SCALE 1:50 · metric · PRINT AT 100%**

Drawn HitLight

Generated from the saved show

SOURCE f937dd7e80fa

# SYMBOL LEGEND

8 TYPES · 42 FIXTURES · COLOUR BY TYPE

| | | |
|---|---|---|
| **Unverified source fixture 6-light Par 64 bar**<br>Other · Unverified · TBC ch · category symbol | **2 physical · 2 plotted**<br>2 disabled · 0 unplaced |
| **Unverified source fixture ACL bar (4 lamps)**<br>Other · Unverified · TBC ch · category symbol | **2 physical · 2 plotted**<br>2 disabled · 0 unplaced |
| **Unverified source fixture Fresnel 1kW**<br>Other · Unverified · TBC ch · category symbol | **12 physical · 12 plotted**<br>12 disabled · 0 unplaced |
| **Unverified source fixture Imp 90 (printed; moving wash?)**<br>Other · Unverified · TBC ch · category symbol | **4 physical · 4 plotted**<br>4 disabled · 0 unplaced |
| **Unverified source fixture LED Par (generic)**<br>Other · Unverified · TBC ch · category symbol | **5 physical · 5 plotted**<br>5 disabled · 0 unplaced |
| **Unverified source fixture LED Pix Blinder**<br>Other · Unverified · TBC ch · category symbol | **2 physical · 2 plotted**<br>2 disabled · 0 unplaced |
| **Unverified source fixture MH Spot (moving head spot; model not printed)**<br>Other · Unverified · TBC ch · category symbol | **10 physical · 10 plotted**<br>10 disabled · 0 unplaced |
| **Unverified source fixture Profiler (generic profile spot)**<br>Other · Unverified · TBC ch · category symbol | **5 physical · 5 plotted**<br>5 disabled · 0 unplaced |



## COBRA Kulturzentrum gGmbH · Main room

SYMBOL LEGEND · Main room

HitLight · COBRA Kulturzentrum gGmbH

Merscheider Straße 77–79, 42699, Solingen, Germany

DWG HL · METRIC

Drawn HitLight

Generated from the saved show

SOURCE f937dd7e80fa

# GENERAL NOTES

1. Source-based lighting plan. Confirm the current rig with the venue.
2. PARTIAL: included fixtures are not a full physical-unit census.
3. DMX PATCH WITHHELD: provisional or unchecked addresses are not published.
4. Fixture positions follow the venue’s published lighting plot; the currently installed rig is not verified.
5. The plot gives no full scale or trim heights, so scale and heights are estimated.

HitLight

# STAGE ELEMENTS

| NAME | TYPE | POSITION | TRIM / SIZE |
|---|---|---|---|
| House-right side truss FD34 3m (plot), PROVISIONAL height 4.5 m | trussStraight | X 4.14 m · Z 0.13 m | 4.50 m · 3.04 m W × 0.29 m D |
| Front pipe across truss ends (plot y635), length scaled, PROVISIONAL height 4.5 m | pipe | X 0.00 m · Z 1.54 m | 4.50 m · 9.51 m W × 0.05 m D |
| FOH/front-light pipe (plot y1084), length scaled, PROVISIONAL height 4.5 m | pipe | X 0.00 m · Z 4.12 m | 4.50 m · 9.51 m W × 0.05 m D |
| US truss FD34 2x4m+corners (plot px 131-1625), PROVISIONAL height 4.5 m | trussStraight | X 0.00 m · Z -1.54 m | 4.50 m · 8.59 m W × 0.29 m D |
| House-left side truss FD34 3m (plot), PROVISIONAL height 4.5 m | trussStraight | X -4.14 m · Z 0.13 m | 4.50 m · 3.04 m W × 0.29 m D |

HitLight



## COBRA Kulturzentrum gGmbH · Main room

STAGE ELEMENTS · Main room

HitLight · COBRA Kulturzentrum gGmbH

Merscheider Straße 77–79, 42699, Solingen, Germany

DWG HL · METRIC

Drawn HitLight

Generated from the saved show

SOURCE f937dd7e80fa

# FIXTURE SCHEDULE



| Fixture | Manufacturer / model | Position / mount | Mode / output |
|---|---|---|---|
| VISUAL PLANNING · DMX PATCH WITHHELD | | | |
| F001 | Unverified source fixture / MH Spot (moving head spot; model not printed) | PLOTTED | Unverified · Output excluded |
| F002 | Unverified source fixture / MH Spot (moving head spot; model not printed) | PLOTTED | Unverified · Output excluded |
| F003 | Unverified source fixture / Fresnel 1kW | PLOTTED | Unverified · Output excluded |
| F004 | Unverified source fixture / Profiler (generic profile spot) | PLOTTED | Unverified · Output excluded |
| F005 | Unverified source fixture / Fresnel 1kW | PLOTTED | Unverified · Output excluded |
| F006 | Unverified source fixture / MH Spot (moving head spot; model not printed) | PLOTTED | Unverified · Output excluded |
| F007 | Unverified source fixture / Imp 90 (printed; moving wash?) | PLOTTED | Unverified · Output excluded |
| F008 | Unverified source fixture / LED Par (generic) | PLOTTED | Unverified · Output excluded |
| F009 | Unverified source fixture / LED Par (generic) | PLOTTED | Unverified · Output excluded |
| F010 | Unverified source fixture / 6-light Par 64 bar | PLOTTED | Unverified · Output excluded |
| F011 | Unverified source fixture / MH Spot (moving head spot; model not printed) | PLOTTED | Unverified · Output excluded |
| F012 | Unverified source fixture / Fresnel 1kW | PLOTTED | Unverified · Output excluded |
| F013 | Unverified source fixture / MH Spot (moving head spot; model not printed) | PLOTTED | Unverified · Output excluded |
| F014 | Unverified source fixture / MH Spot (moving head spot; model not printed) | PLOTTED | Unverified · Output excluded |
| F015 | Unverified source fixture / MH Spot (moving head spot; model not printed) | PLOTTED | Unverified · Output excluded |
| F016 | Unverified source fixture / Profiler (generic profile spot) | PLOTTED | Unverified · Output excluded |
| F017 | Unverified source fixture / ACL bar (4 lamps) | PLOTTED | Unverified · Output excluded |
| F018 | Unverified source fixture / Profiler (generic profile spot) | PLOTTED | Unverified · Output excluded |
| F019 | Unverified source fixture / Fresnel 1kW | PLOTTED | Unverified · Output excluded |
| F020 | Unverified source fixture / Profiler (generic profile spot) | PLOTTED | Unverified · Output excluded |

**Planning reference only. Confirm installed modes and patch with the venue.**



## COBRA Kulturzentrum gGmbH · Main room

**FIXTURE SCHEDULE · Main room**

HitLight · COBRA Kulturzentrum gGmbH

Merscheider Straße 77–79, 42699, Solingen, Germany

**DWG HL · METRIC**

Drawn HitLight

Generated from the saved show

SOURCE f937dd7e80fa

| Fixture | Manufacturer / model | Position / mount | Mode / output |
|---|---|---|---|
| VISUAL PLANNING · DMX PATCH WITHHELD | | | |
| F021 | Unverified source fixture / MH Spot (moving head spot; model not printed) | PLOTTED | Unverified · Output excluded |
| F022 | Unverified source fixture / LED Pix Blinder | PLOTTED | Unverified · Output excluded |
| F023 | Unverified source fixture / LED Par (generic) | PLOTTED | Unverified · Output excluded |
| F024 | Unverified source fixture / Imp 90 (printed; moving wash?) | PLOTTED | Unverified · Output excluded |
| F025 | Unverified source fixture / MH Spot (moving head spot; model not printed) | PLOTTED | Unverified · Output excluded |
| F026 | Unverified source fixture / Fresnel 1kW | PLOTTED | Unverified · Output excluded |
| F027 | Unverified source fixture / ACL bar (4 lamps) | PLOTTED | Unverified · Output excluded |
| F028 | Unverified source fixture / LED Pix Blinder | PLOTTED | Unverified · Output excluded |
| F029 | Unverified source fixture / MH Spot (moving head spot; model not printed) | PLOTTED | Unverified · Output excluded |
| F030 | Unverified source fixture / Fresnel 1kW | PLOTTED | Unverified · Output excluded |
| F031 | Unverified source fixture / Profiler (generic profile spot) | PLOTTED | Unverified · Output excluded |
| F032 | Unverified source fixture / Fresnel 1kW | PLOTTED | Unverified · Output excluded |
| F033 | Unverified source fixture / Fresnel 1kW | PLOTTED | Unverified · Output excluded |
| F034 | Unverified source fixture / LED Par (generic) | PLOTTED | Unverified · Output excluded |
| F035 | Unverified source fixture / Imp 90 (printed; moving wash?) | PLOTTED | Unverified · Output excluded |
| F036 | Unverified source fixture / Fresnel 1kW | PLOTTED | Unverified · Output excluded |
| F037 | Unverified source fixture / LED Par (generic) | PLOTTED | Unverified · Output excluded |
| F038 | Unverified source fixture / 6-light Par 64 bar | PLOTTED | Unverified · Output excluded |
| F039 | Unverified source fixture / Fresnel 1kW | PLOTTED | Unverified · Output excluded |
| F040 | Unverified source fixture / Fresnel 1kW | PLOTTED | Unverified · Output excluded |

**Planning reference only. Confirm installed modes and patch with the venue.**



## COBRA Kulturzentrum gGmbH · Main room

**FIXTURE SCHEDULE · Main room**

HitLight · COBRA Kulturzentrum gGmbH

Merscheider Straße 77–79, 42699, Solingen, Germany

**DWG HL · METRIC**

Drawn HitLight

Generated from the saved show

SOURCE f937dd7e80fa

| Fixture | Manufacturer / model | Position / mount | Mode / output |
|---|---|---|---|
| VISUAL PLANNING · DMX PATCH WITHHELD | | | |
| F041 | Unverified source fixture / Fresnel 1kW | PLOTTED | Unverified · Output excluded |
| F042 | Unverified source fixture / Imp 90 (printed; moving wash?) | PLOTTED | Unverified · Output excluded |

**Planning reference only. Confirm installed modes and patch with the venue.**

HitLight

# VALIDATION APPENDIX

**WARNING · PATCH_WITHHELD**

DMX patch facts are withheld pending source verification. This planning document cannot be used for hardware output.

Objects: — · Remediation: review the source facts and regenerate.

**WARNING · MODE_UNVERIFIED**

DMX modes are unverified; output remains excluded.

Objects: F001–F042 · Remediation: review the source facts and regenerate.

**WARNING · FIXTURE_DISABLED**

Fixtures are disabled for this visual planning reconstruction.

Objects: F001–F042 · Remediation: review the source facts and regenerate.

**WARNING · TITLE_METADATA_INCOMPLETE**

Some professional title-block metadata is missing; the document will show an em dash.

Objects: 05143ab23b9876f30ccd3247 · Remediation: review the source facts and regenerate.

HitLight

# VENUE & DRAWING SOURCES

COBRA Kulturzentrum gGmbH

Main room · House rig

Merscheider Straße 77–79, 42699, Solingen, DE

https://www.cobra-solingen.de/

Sources checked 2026-10-20

Generated by HitLight from the saved published venue rig. Source attribution and reconstruction limitations are retained below.

Symbols: HitLight-owned category artwork. No manufacturer model geometry or original source pages included.

Fixture positions follow the venue’s published lighting plot; the currently installed rig is not verified.

Fixture labels retain the printed source model names; exact profiles, modes and the DMX patch are not included.

The plot gives no full scale or trim heights, so scale and heights are estimated.

Fixture positions follow the venue’s published lighting plot; the currently installed rig is not verified.

The plot gives no full scale or trim heights, so scale and heights are estimated.

Generated from the saved published HitLight layout; fixture positions and room geometry are unchanged. Not an official venue drawing.

Output remains excluded for visual-only fixtures. Catalogue identity does not verify installed modes, addresses or the current installation.

Venue discovery/identity evidence; see local packet for uncertainties.:
https://soziokultur.de/ueber-uns/mitglieder/ · checked 2026-10-19

Physical venue/city qualification evidence: https://cobra-solingen.de/ · checked 2026-10-19

Official or directory-listed venue/operator website; not current-rig verification.:
https://www.cobra-solingen.de/ · checked 2026-10-19

Original venue technical file. Reuse permission and current rig remain unverified.:
http://neu2.cobra-solingen.de/wp-content/uploads/2021/04/Grundausleuchtung-Buehne.jpg · checked 2026-10-19

Official specifically attributed physicalhouse/currentnamedrole/publictechnical source:
https://cobra-solingen.de/technik/ · checked 2026-10-20

Official specifically attributed physicalhouse/currentnamedrole/publictechnical source:
https://cobra-solingen.de/team/ · checked 2026-10-20

Official specifically attributed physicalhouse/currentnamedrole/publictechnical source:
https://cobra-solingen.de/raeume/ · checked 2026-10-20

Official specifically attributed physicalhouse/currentnamedrole/publictechnical source:
https://cobra-solingen.de/anfahrt-kontakt/ · checked 2026-10-20

Public venue page: https://www.hitlight.app/venues/germany/cobra-kulturzentrum-ggmbh-05143ab2

HitLight