
UPSTAGE

FIXTURE LEGEND

Unresolved fixture identity
PAR Light · 28×

Unresolved fixture identity
Profile Spot · 4×

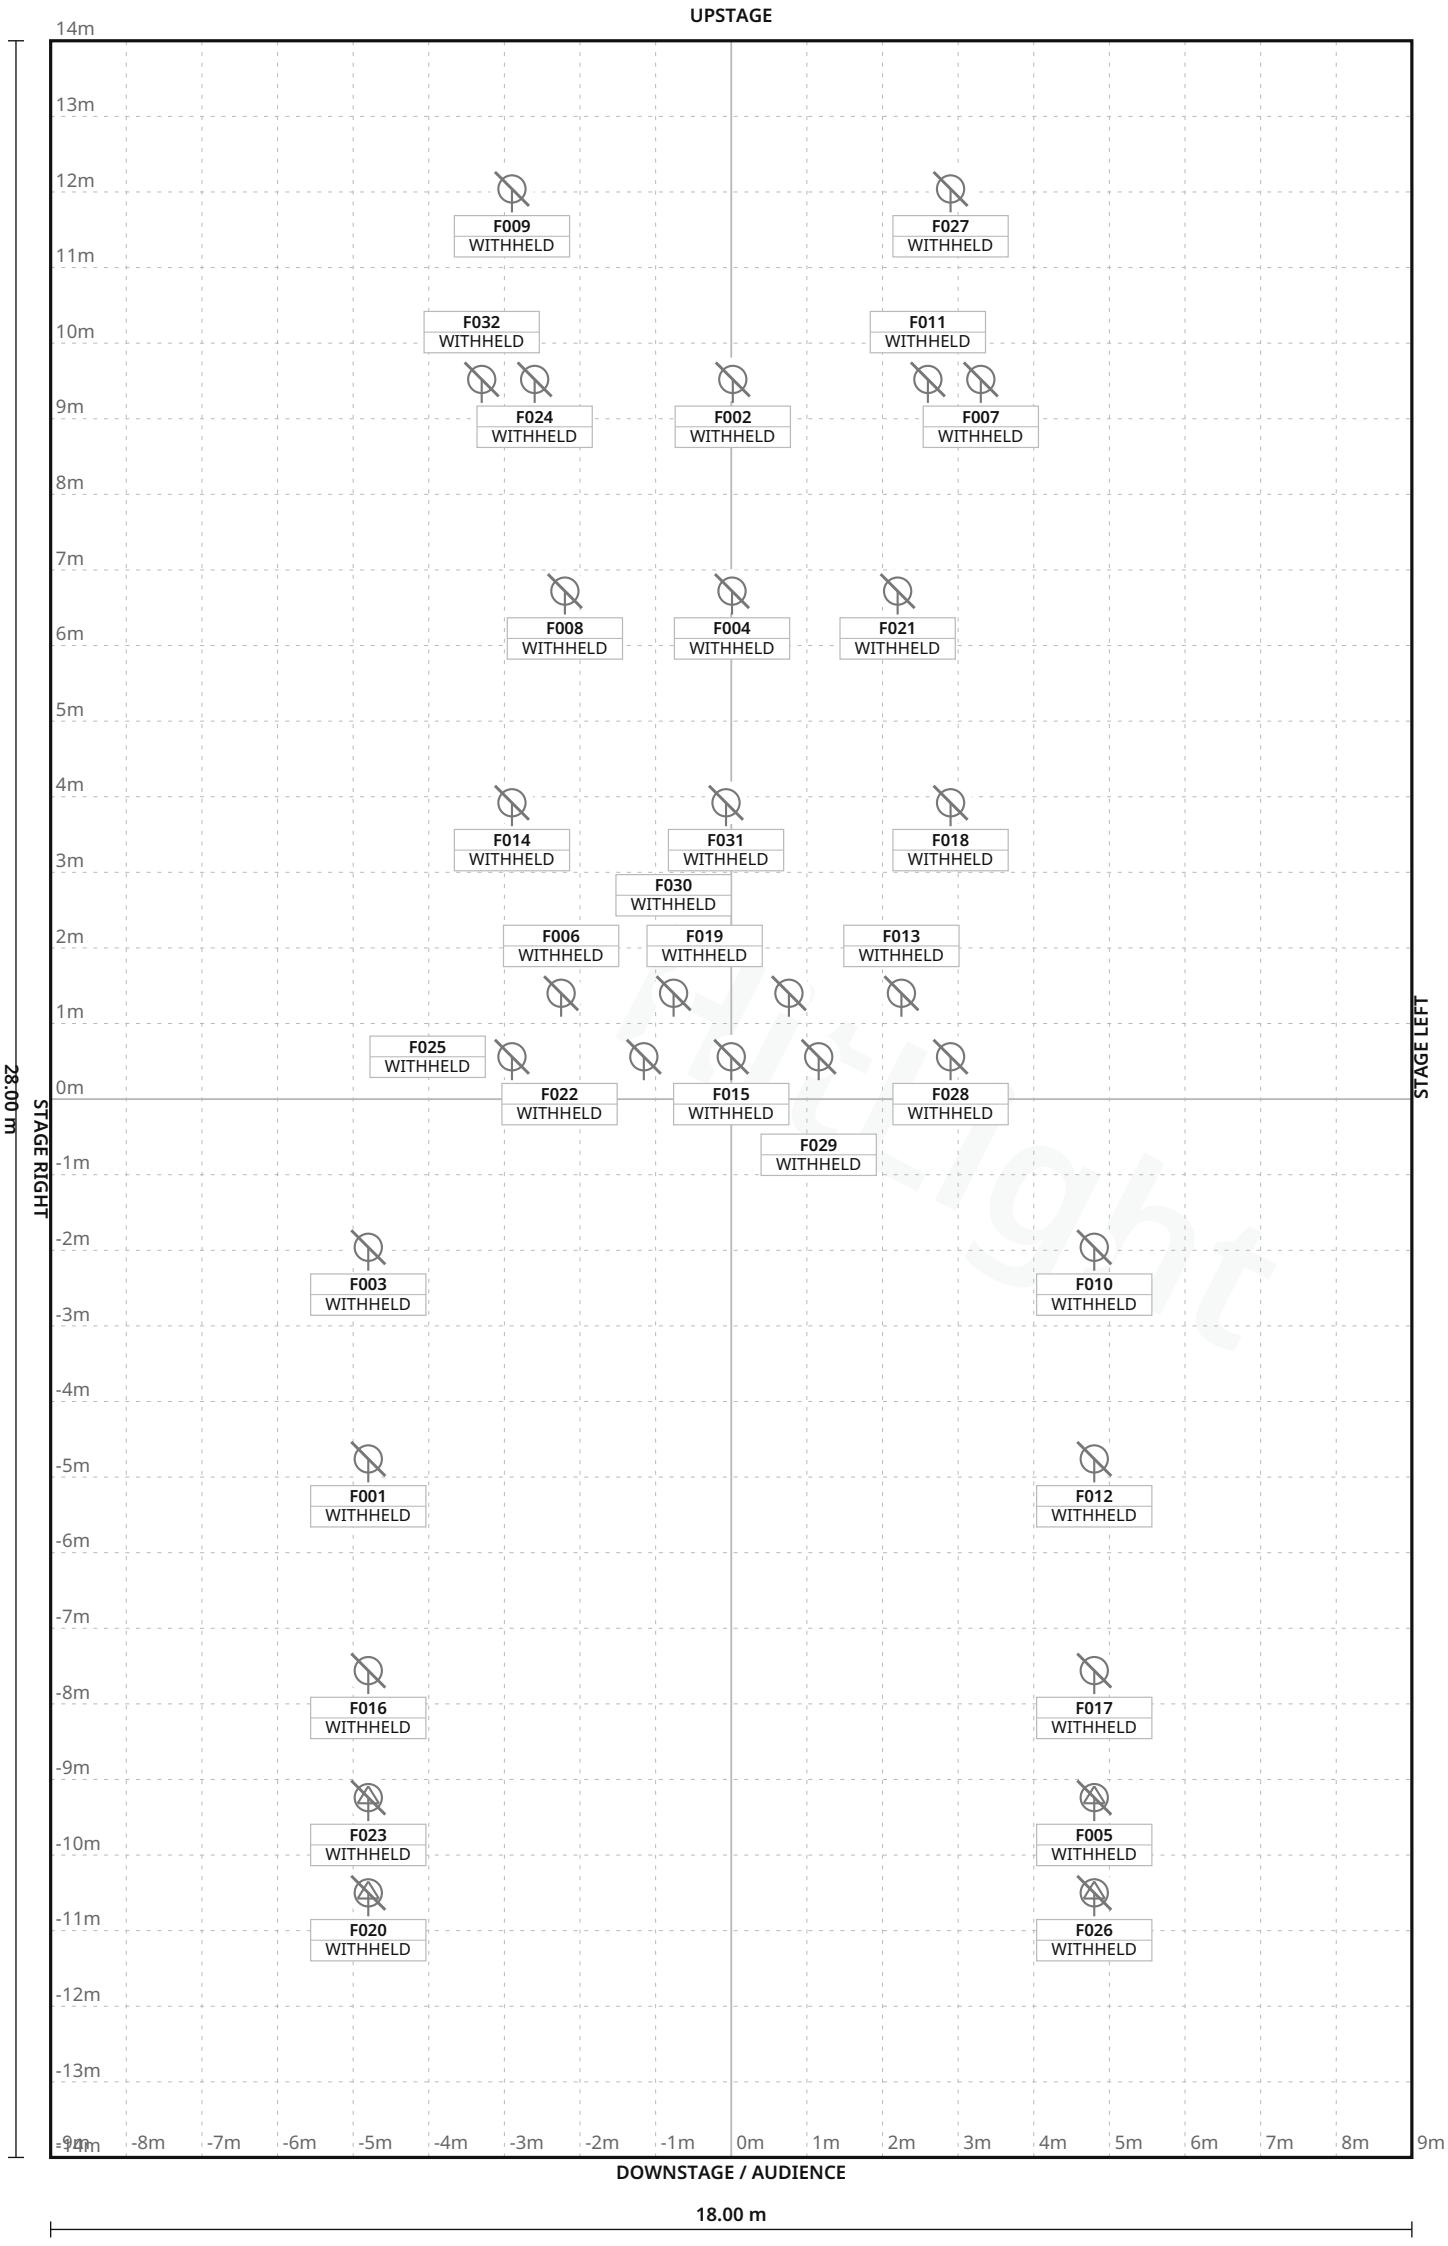

Stage 18.00 m W × 28.00 m D · Grid 1 m

Kerry Hall · Main room

LIGHT PLOT · PLAN · Main room

HitLight · Kerry Hall
710 E Roy Street, Seattle, United States

DWG HL · SCALE 1:100 · metric · PRINT AT 100%
Drawn HitLight
Generated from the saved show
SOURCE 6c80c7afada7

SYMBOL LEGEND

2 TYPES · 32 FIXTURES · COLOUR BY TYPE



Unverified source fixture Unresolved fixture identity

PAR Light · Unverified · TBC ch · category symbol

28 physical · 28 plotted

28 disabled · 0 unplaced



Unverified source fixture Unresolved fixture identity

Profile Spot · Unverified · TBC ch · category symbol

4 physical · 4 plotted

4 disabled · 0 unplaced

HitLight

Kerry Hall · Main room

SYMBOL LEGEND · Main room

HitLight · Kerry Hall

710 E Roy Street, Seattle, United States

DWG HL · METRIC

Drawn HitLight

Generated from the saved show

SOURCE 6c80c7afada7

GENERAL NOTES

1. Source-based lighting plan. Confirm the current rig with the venue.
2. PARTIAL: included fixtures are not a full physical-unit census.
3. DMX PATCH WITHHELD: provisional or unchecked addresses are not published.
4. Approximate planning view; not official venue paperwork or output-ready. Original HitLight symbols only; no source pages, OEM meshes, photos or logos. Original files remain private; modes and patch unverified.

HitLight

Kerry Hall · Main room

GENERAL NOTES · Main room

HitLight · Kerry Hall

710 E Roy Street, Seattle, United States

DWG HL · METRIC

Drawn HitLight

Generated from the saved show

SOURCE 6c80c7afada7

FIXTURE SCHEDULE

Fixture	Manufacturer / model	Position / mount	Mode / output
VISUAL PLANNING · DMX PATCH WITHHELD			
F001	Unverified source fixture / Unresolved fixture identity	PLOTTED	Unverified · Output excluded
F002	Unverified source fixture / Unresolved fixture identity	PLOTTED	Unverified · Output excluded
F003	Unverified source fixture / Unresolved fixture identity	PLOTTED	Unverified · Output excluded
F004	Unverified source fixture / Unresolved fixture identity	PLOTTED	Unverified · Output excluded
F005	Unverified source fixture / Unresolved fixture identity	PLOTTED	Unverified · Output excluded
F006	Unverified source fixture / Unresolved fixture identity	PLOTTED	Unverified · Output excluded
F007	Unverified source fixture / Unresolved fixture identity	PLOTTED	Unverified · Output excluded
F008	Unverified source fixture / Unresolved fixture identity	PLOTTED	Unverified · Output excluded
F009	Unverified source fixture / Unresolved fixture identity	PLOTTED	Unverified · Output excluded
F010	Unverified source fixture / Unresolved fixture identity	PLOTTED	Unverified · Output excluded
F011	Unverified source fixture / Unresolved fixture identity	PLOTTED	Unverified · Output excluded
F012	Unverified source fixture / Unresolved fixture identity	PLOTTED	Unverified · Output excluded
F013	Unverified source fixture / Unresolved fixture identity	PLOTTED	Unverified · Output excluded
F014	Unverified source fixture / Unresolved fixture identity	PLOTTED	Unverified · Output excluded
F015	Unverified source fixture / Unresolved fixture identity	PLOTTED	Unverified · Output excluded
F016	Unverified source fixture / Unresolved fixture identity	PLOTTED	Unverified · Output excluded
F017	Unverified source fixture / Unresolved fixture identity	PLOTTED	Unverified · Output excluded
F018	Unverified source fixture / Unresolved fixture identity	PLOTTED	Unverified · Output excluded
F019	Unverified source fixture / Unresolved fixture identity	PLOTTED	Unverified · Output excluded
F020	Unverified source fixture / Unresolved fixture identity	PLOTTED	Unverified · Output excluded

Planning reference only. Confirm installed modes and patch with the venue.

Kerry Hall · Main room

FIXTURE SCHEDULE · Main room

HitLight · Kerry Hall

710 E Roy Street, Seattle, United States

DWG HL · METRIC

Drawn HitLight

Generated from the saved show

SOURCE 6c80c7afada7

FIXTURE SCHEDULE · CONTINUED

Fixture	Manufacturer / model	Position / mount	Mode / output
VISUAL PLANNING · DMX PATCH WITHHELD			
F021	Unverified source fixture / Unresolved fixture identity	PLOTTED	Unverified · Output excluded
F022	Unverified source fixture / Unresolved fixture identity	PLOTTED	Unverified · Output excluded
F023	Unverified source fixture / Unresolved fixture identity	PLOTTED	Unverified · Output excluded
F024	Unverified source fixture / Unresolved fixture identity	PLOTTED	Unverified · Output excluded
F025	Unverified source fixture / Unresolved fixture identity	PLOTTED	Unverified · Output excluded
F026	Unverified source fixture / Unresolved fixture identity	PLOTTED	Unverified · Output excluded
F027	Unverified source fixture / Unresolved fixture identity	PLOTTED	Unverified · Output excluded
F028	Unverified source fixture / Unresolved fixture identity	PLOTTED	Unverified · Output excluded
F029	Unverified source fixture / Unresolved fixture identity	PLOTTED	Unverified · Output excluded
F030	Unverified source fixture / Unresolved fixture identity	PLOTTED	Unverified · Output excluded
F031	Unverified source fixture / Unresolved fixture identity	PLOTTED	Unverified · Output excluded
F032	Unverified source fixture / Unresolved fixture identity	PLOTTED	Unverified · Output excluded

Planning reference only. Confirm installed modes and patch with the venue.

VALIDATION APPENDIX

WARNING · PATCH_WITHHELD

DMX patch facts are withheld pending source verification. This planning document cannot be used for hardware output.

Objects: — · Remediation: review the source facts and regenerate.

ERROR · STAGE_DIMENSIONS_UNCONFIRMED

Confirm the stage dimensions before producing a final technical document.

Objects: Main room · Remediation: review the source facts and regenerate.

WARNING · MODE_UNVERIFIED

DMX modes are unverified; output remains excluded.

Objects: F001–F032 · Remediation: review the source facts and regenerate.

WARNING · FIXTURE_DISABLED

Fixtures are disabled for this visual planning reconstruction.

Objects: F001–F032 · Remediation: review the source facts and regenerate.

WARNING · TITLE_METADATA_INCOMPLETE

Some professional title-block metadata is missing; the document will show an em dash.

Objects: 0561953f2792f6fd016168a0 · Remediation: review the source facts and regenerate.

HitLight

VENUE & DRAWING SOURCES

Kerry Hall

Main room · House rig

710 E Roy Street, Seattle, WA, US

https://www.stgpresents.org/stg-venues/kerry-hall/kerry-hall-technical-info/

Sources checked 2026-11-03

Generated by HitLight from the reviewed partial Kerry Hall reconstruction. Venue sources are cited as facts; their original artwork remains private.

Symbols: HitLight-owned category artwork. No manufacturer model geometry or original source pages included.

Fixture positions follow the venue’s published lighting plot; the currently installed rig is not verified.

The plot gives no full scale or trim heights, so scale and heights are estimated.

Exact available catalogue display bodies are restored through verified immutable references. Fixture identities, installed modes, patch and output verification are unchanged; original source qualifications remain authoritative.

32 source-based fixture records currently display 32 public catalogue housings and 0 visual fallbacks. Original source identities, modes, patch and output exclusions are unchanged.

Existing Source Four PAR / Colortran Fresnel profile references now display newly authored approximate public housings. Existing source identities and any other-maker mechanical substitutes remain labelled; installed optics, modes and patch are not verified.

Approximate planning view; not official venue paperwork or output-ready. Original HitLight symbols only; no source pages, OEM meshes, photos or logos. Original files remain private; modes and patch unverified.

Fixture plot original; visually inspected page(s) 1. Freshness and reuse rights unconfirmed.: https://www.stgpresents.org/wp-content/uploads/2025/12/KerryHallLightingPlot.pdf · checked 2026-11-03

Published capacity 197 for Main theatre.: https://www.stgpresents.org/stg-venues/kerry-hall/kerry-hall-seating-chart/ · checked 2026-11-03

Official venue/technical source page.: https://www.stgpresents.org/stg-venues/kerry-hall/kerry-hall-technical-info/ · checked 2026-11-03

Public venue page: https://www.hitlight.app/venues/united-states/kerry-hall-0561953f

HitLight | hitlight.app