
UPSTAGE

FIXTURE LEGEND

Maverick Force 2
Profile
Profile Spot · 19×

Robin LEDBeam
350
Moving Head · 16×

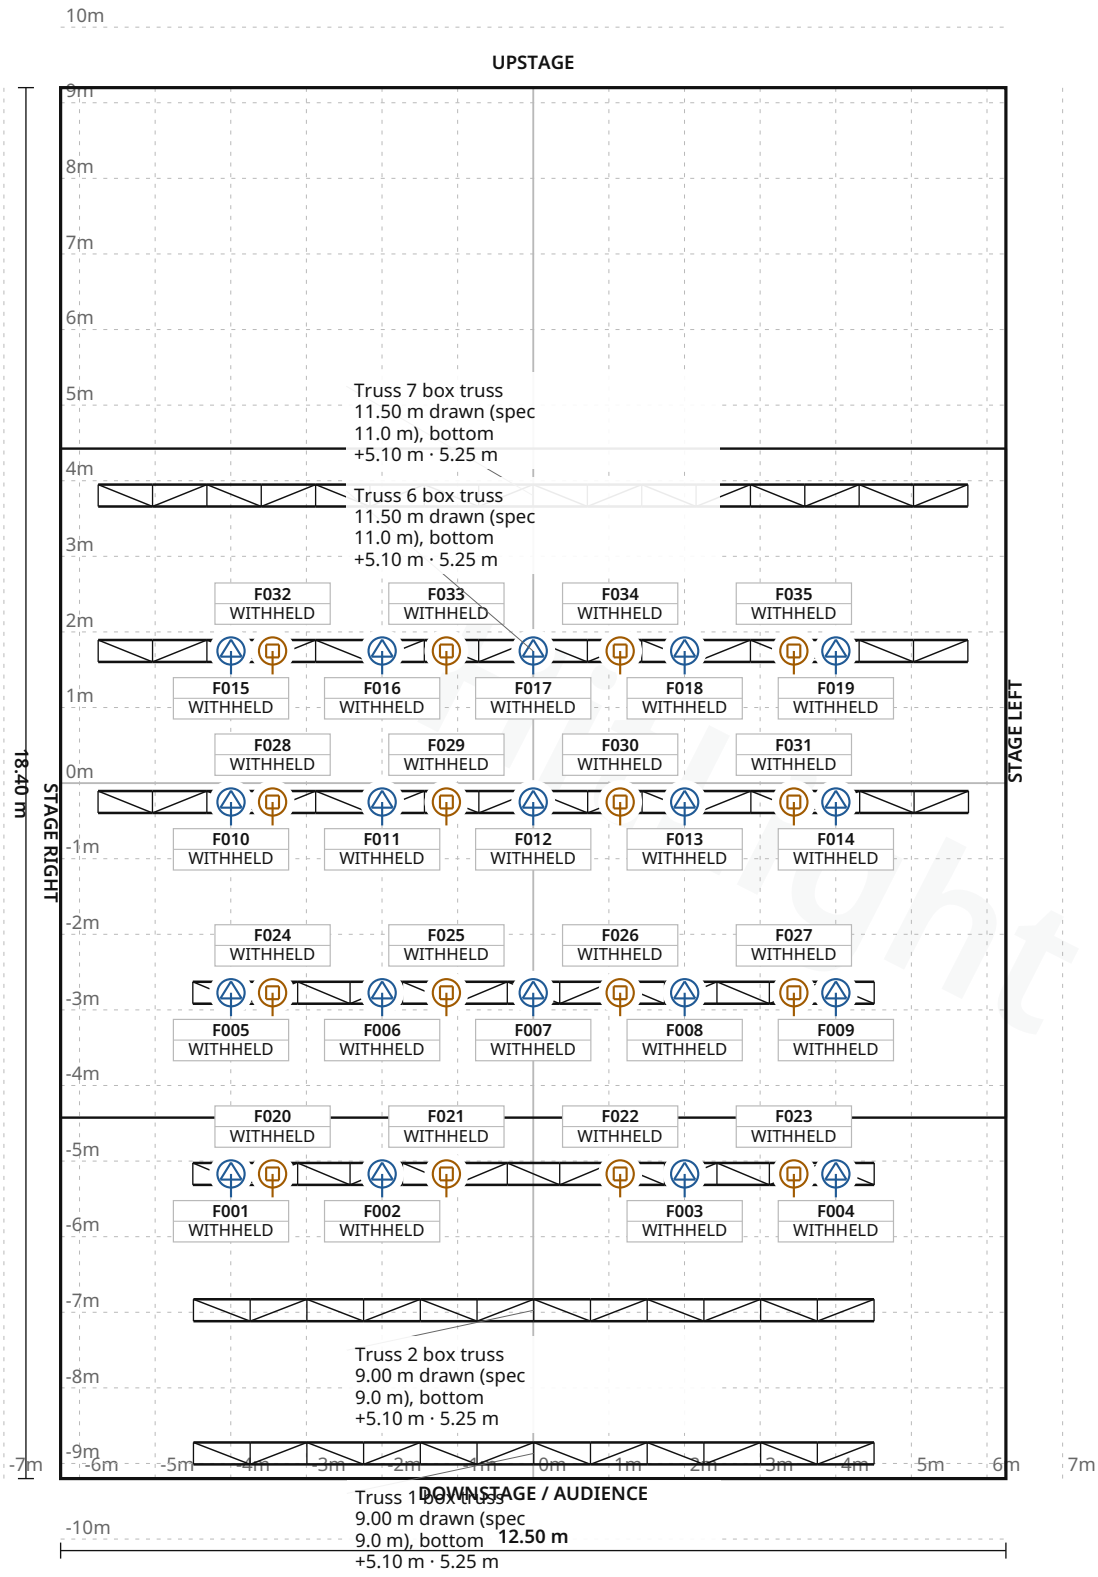

Stage 12.50 m W × 18.40 m D · Grid 1 m

Tai Po Civic Centre · Black Box Theatre

LIGHT PLOT · PLAN · Black Box Theatre

HitLight · Tai Po Civic Centre

12 On Pong Road, Tai Po, New Territories, Hong Kong, Tai Po, Hong Kong SAR China

DWG HL · SCALE 1:100 · metric · PRINT AT 100%

Drawn HitLight

Generated from the saved show

SOURCE ab5db1f15af5

SYMBOL LEGEND

2 TYPES · 35 FIXTURES · COLOUR BY TYPE



Chauvet Professional Maverick Force 2 Profile

Profile Spot · 50ch · 50 ch · category symbol

19 physical · 19 plotted

0 disabled · 0 unplaced



Robe Lighting Robin LEDBeam 350

Moving Head · Mode 3 - Cpulse mode · 24 ch · category symbol

16 physical · 16 plotted

0 disabled · 0 unplaced

HitLight

Tai Po Civic Centre · Black Box Theatre

SYMBOL LEGEND · Black Box Theatre

HitLight · Tai Po Civic Centre

12 On Pong Road, Tai Po, New Territories, Hong Kong, Tai Po, Hong Kong SAR China

DWG HL · METRIC

Drawn HitLight

Generated from the saved show

SOURCE ab5db1f15af5

GENERAL NOTES

1. Source-based lighting plan. Confirm the current rig with the venue.
2. Saved complete template; current installation not certified.
3. DMX PATCH WITHHELD: provisional or unchecked addresses are not published.
4. The reconstruction retains its documented coverage and geometry assumptions; confirm the current setup with the venue.

HitLight

STAGE ELEMENTS

NAME	TYPE	POSITION	TRIM / SIZE
Truss 2 box truss 9.00 m drawn (spec 9.0 m), bottom +5.10 m	trussStraight	X 0.01 m · Z 6.97 m	5.25 m · 9.00 m W × 0.29 m D
End-stage area 12.50 x 8.85 m (flat floor = datum 0; 0.02 m marker only)	floorSection	X 0.00 m · Z 0.00 m	0.01 m · 12.50 m W × 8.85 m D
Truss 7 box truss 11.50 m drawn (spec 11.0 m), bottom +5.10 m	trussStraight	X -0.00 m · Z -3.80 m	5.25 m · 11.50 m W × 0.29 m D
Truss 6 box truss 11.50 m drawn (spec 11.0 m), bottom +5.10 m	trussStraight	X -0.00 m · Z -1.75 m	5.25 m · 11.50 m W × 0.29 m D
Truss 5 box truss 11.51 m drawn (spec 11.0 m), bottom +4.80 m	trussStraight	X 0.00 m · Z 0.25 m	4.95 m · 11.51 m W × 0.29 m D
Truss 3 box truss 9.01 m drawn (spec 9.0 m), bottom +5.10 m	trussStraight	X 0.00 m · Z 5.17 m	5.25 m · 9.01 m W × 0.29 m D
Truss 1 box truss 9.00 m drawn (spec 9.0 m), bottom +5.10 m	trussStraight	X 0.01 m · Z 8.87 m	5.25 m · 9.00 m W × 0.29 m D
Truss 4 box truss 9.01 m drawn (spec 9.0 m), bottom +5.10 m	trussStraight	X 0.00 m · Z 2.77 m	5.25 m · 9.01 m W × 0.29 m D

Tai Po Civic Centre · Black Box Theatre

STAGE ELEMENTS · Black Box Theatre

HitLight · Tai Po Civic Centre

12 On Pong Road, Tai Po, New Territories, Hong Kong, Tai Po, Hong Kong SAR China

DWG HL · METRIC

Drawn HitLight

Generated from the saved show

SOURCE ab5db1f15af5

DMX PATCH

35 FIXTURES · 0 UNIVERSES

Fixture / name	Manufacturer / model	Mode	Ch	DMX	Range	Position / mount	Status / notes
UNPATCHED / INVALID							
F001 · #1 Chauvet Maverick Force ...	Chauvet Professional / Maverick Force 2 P...	50ch	50	WITHHELD	TBC	Truss 3 box truss 9.01 m drawn (s...	Enabled
F002 · #2 Chauvet Maverick Force ...	Chauvet Professional / Maverick Force 2 P...	50ch	50	WITHHELD	TBC	Truss 3 box truss 9.01 m drawn (s...	Enabled
F003 · #4 Chauvet Maverick Force ...	Chauvet Professional / Maverick Force 2 P...	50ch	50	WITHHELD	TBC	Truss 3 box truss 9.01 m drawn (s...	Enabled
F004 · #5 Chauvet Maverick Force ...	Chauvet Professional / Maverick Force 2 P...	50ch	50	WITHHELD	TBC	Truss 3 box truss 9.01 m drawn (s...	Enabled
F005 · #6 Chauvet Maverick Force ...	Chauvet Professional / Maverick Force 2 P...	50ch	50	WITHHELD	TBC	Truss 4 box truss 9.01 m drawn (s...	Enabled
F006 · #7 Chauvet Maverick Force ...	Chauvet Professional / Maverick Force 2 P...	50ch	50	WITHHELD	TBC	Truss 4 box truss 9.01 m drawn (s...	Enabled
F007 · #8 Chauvet Maverick Force ...	Chauvet Professional / Maverick Force 2 P...	50ch	50	WITHHELD	TBC	Truss 4 box truss 9.01 m drawn (s...	Enabled
F008 · #9 Chauvet Maverick Force ...	Chauvet Professional / Maverick Force 2 P...	50ch	50	WITHHELD	TBC	Truss 4 box truss 9.01 m drawn (s...	Enabled
F009 · #10 Chauvet Maverick Force...	Chauvet Professional / Maverick Force 2 P...	50ch	50	WITHHELD	TBC	Truss 4 box truss 9.01 m drawn (s...	Enabled
F010 · #11 Chauvet Maverick Force...	Chauvet Professional / Maverick Force 2 P...	50ch	50	WITHHELD	TBC	Truss 5 box truss 11.51 m drawn (...	Enabled
F011 · #12 Chauvet Maverick Force...	Chauvet Professional / Maverick Force 2 P...	50ch	50	WITHHELD	TBC	Truss 5 box truss 11.51 m drawn (...	Enabled
F012 · #13 Chauvet Maverick Force...	Chauvet Professional / Maverick Force 2 P...	50ch	50	WITHHELD	TBC	Truss 5 box truss 11.51 m drawn (...	Enabled
F013 · #14 Chauvet Maverick Force...	Chauvet Professional / Maverick Force 2 P...	50ch	50	WITHHELD	TBC	Truss 5 box truss 11.51 m drawn (...	Enabled
F014 · #15 Chauvet Maverick Force...	Chauvet Professional / Maverick Force 2 P...	50ch	50	WITHHELD	TBC	Truss 5 box truss 11.51 m drawn (...	Enabled
F015 · #16 Chauvet Maverick Force...	Chauvet Professional / Maverick Force 2 P...	50ch	50	WITHHELD	TBC	Truss 6 box truss 11.50 m drawn (...	Enabled
F016 · #17 Chauvet Maverick Force...	Chauvet Professional / Maverick Force 2 P...	50ch	50	WITHHELD	TBC	Truss 6 box truss 11.50 m drawn (...	Enabled
F017 · #18 Chauvet Maverick Force...	Chauvet Professional / Maverick Force 2 P...	50ch	50	WITHHELD	TBC	Truss 6 box truss 11.50 m drawn (...	Enabled
F018 · #19 Chauvet Maverick Force...	Chauvet Professional / Maverick Force 2 P...	50ch	50	WITHHELD	TBC	Truss 6 box truss 11.50 m drawn (...	Enabled
F019 · #20 Chauvet Maverick Force...	Chauvet Professional / Maverick Force 2 P...	50ch	50	WITHHELD	TBC	Truss 6 box truss 11.50 m drawn (...	Enabled
F020 · #21 Robe LEDBeam 350 U5/30...	Robe Lighting / Robin LEDBeam 350	Mode 3 - Cpulse mode	24	WITHHELD	TBC	Truss 3 box truss 9.01 m drawn (s...	Enabled

No patched universes

Tai Po Civic Centre · Black Box Theatre

DMX PATCH · Black Box Theatre

HitLight · Tai Po Civic Centre

12 On Pong Road, Tai Po, New Territories, Hong Kong, Tai Po, Hong Kong SAR China

DWG HL · METRIC

Drawn HitLight

Generated from the saved show

SOURCE ab5db1f15af5

DMX PATCH · CONTINUED

35 FIXTURES · 0 UNIVERSES

Fixture / name	Manufacturer / model	Mode	Ch	DMX	Range	Position / mount	Status / notes
UNPATCHED / INVALID							
F021 · #22 Robe LEDBeam 350 U5/32...	Robe Lighting / Robin LEDBeam 350	Mode 3 - Cpulse mode	24	WITHHELD	TBC	Truss 3 box truss 9.01 m drawn (s...	Enabled
F022 · #23 Robe LEDBeam 350 U5/34...	Robe Lighting / Robin LEDBeam 350	Mode 3 - Cpulse mode	24	WITHHELD	TBC	Truss 3 box truss 9.01 m drawn (s...	Enabled
F023 · #24 Robe LEDBeam 350 U5/37...	Robe Lighting / Robin LEDBeam 350	Mode 3 - Cpulse mode	24	WITHHELD	TBC	Truss 3 box truss 9.01 m drawn (s...	Enabled
F024 · #25 Robe LEDBeam 350 U4/30...	Robe Lighting / Robin LEDBeam 350	Mode 3 - Cpulse mode	24	WITHHELD	TBC	Truss 4 box truss 9.01 m drawn (s...	Enabled
F025 · #26 Robe LEDBeam 350 U4/32...	Robe Lighting / Robin LEDBeam 350	Mode 3 - Cpulse mode	24	WITHHELD	TBC	Truss 4 box truss 9.01 m drawn (s...	Enabled
F026 · #27 Robe LEDBeam 350 U4/34...	Robe Lighting / Robin LEDBeam 350	Mode 3 - Cpulse mode	24	WITHHELD	TBC	Truss 4 box truss 9.01 m drawn (s...	Enabled
F027 · #28 Robe LEDBeam 350 U4/37...	Robe Lighting / Robin LEDBeam 350	Mode 3 - Cpulse mode	24	WITHHELD	TBC	Truss 4 box truss 9.01 m drawn (s...	Enabled
F028 · #29 Robe LEDBeam 350 U3/30...	Robe Lighting / Robin LEDBeam 350	Mode 3 - Cpulse mode	24	WITHHELD	TBC	Truss 5 box truss 11.51 m drawn (...	Enabled
F029 · #30 Robe LEDBeam 350 U3/32...	Robe Lighting / Robin LEDBeam 350	Mode 3 - Cpulse mode	24	WITHHELD	TBC	Truss 5 box truss 11.51 m drawn (...	Enabled
F030 · #31 Robe LEDBeam 350 U3/34...	Robe Lighting / Robin LEDBeam 350	Mode 3 - Cpulse mode	24	WITHHELD	TBC	Truss 5 box truss 11.51 m drawn (...	Enabled
F031 · #32 Robe LEDBeam 350 U3/37...	Robe Lighting / Robin LEDBeam 350	Mode 3 - Cpulse mode	24	WITHHELD	TBC	Truss 5 box truss 11.51 m drawn (...	Enabled
F032 · #33 Robe LEDBeam 350 U2/30...	Robe Lighting / Robin LEDBeam 350	Mode 3 - Cpulse mode	24	WITHHELD	TBC	Truss 6 box truss 11.50 m drawn (...	Enabled
F033 · #34 Robe LEDBeam 350 U2/32...	Robe Lighting / Robin LEDBeam 350	Mode 3 - Cpulse mode	24	WITHHELD	TBC	Truss 6 box truss 11.50 m drawn (...	Enabled
F034 · #35 Robe LEDBeam 350 U2/34...	Robe Lighting / Robin LEDBeam 350	Mode 3 - Cpulse mode	24	WITHHELD	TBC	Truss 6 box truss 11.50 m drawn (...	Enabled
F035 · #36 Robe LEDBeam 350 U2/37...	Robe Lighting / Robin LEDBeam 350	Mode 3 - Cpulse mode	24	WITHHELD	TBC	Truss 6 box truss 11.50 m drawn (...	Enabled

No patched universes

Tai Po Civic Centre · Black Box Theatre

DMX PATCH · Black Box Theatre

HitLight · Tai Po Civic Centre

12 On Pong Road, Tai Po, New Territories, Hong Kong, Tai Po, Hong Kong SAR China

DWG HL · METRIC

Drawn HitLight

Generated from the saved show

SOURCE ab5db1f15af5

VALIDATION APPENDIX

WARNING · PATCH_WITHHELD

DMX patch facts are withheld pending source verification. This planning document cannot be used for hardware output.

Objects: — · Remediation: correct the saved show data and regenerate.

WARNING · TITLE_METADATA_INCOMPLETE

Some professional title-block metadata is missing; the document will show an em dash.

Objects: 05f654bd059c4c0e363fd4bb · Remediation: correct the saved show data and regenerate.

HitLight

VENUE & DRAWING SOURCES

Tai Po Civic Centre

Black Box Theatre · House rig / standard

12 On Pong Road, Tai Po, New Territories, Hong Kong, Tai Po, Tai Po District, New Territories, HK

https://www.lcsd.gov.hk/en/tpcc/

Sources checked 2026-10-22

Symbols: HitLight-owned category artwork. No manufacturer model geometry or original source pages included.

Source-based reconstruction. Confirm the current installation and equipment availability with the venue.

Scale, fixture positions, mounting heights and aiming may include estimates; this is not a rigging specification.

Provisional fixture matches are labelled as placeholders. The recorded subset is not a complete physical inventory.

DMX addresses are withheld from public plans until their exact source patch is reconciled.

The reconstruction retains its documented coverage and geometry assumptions; confirm the current setup with the venue.

Official venue information: https://www.lcsd.gov.hk/en/tpcc/ · checked 2026-10-19

tpcc-aud-lxplan.pdf: https://www2.lcsd.gov.hk/en/tech/common/venue_lxplan/tpcc-aud-lxplan.pdf · checked 2026-10-22

tpcc-plot.pdf: https://www2.lcsd.gov.hk/en/tech/common/venue_hangplot/tpcc-plot.pdf · checked 2026-10-22

tpcc-au-lfe.pdf: https://www2.lcsd.gov.hk/en/tech/common/pdf/en/tpcc-au-lfe.pdf · checked 2026-10-22

tpcc-au-sfe.pdf: https://www2.lcsd.gov.hk/en/tech/common/pdf/en/tpcc-au-sfe.pdf · checked 2026-10-22

tpcc-aud-dwg.pdf: https://www2.lcsd.gov.hk/en/tech/common/venue_drawing/tpcc-aud-dwg.pdf · checked 2026-10-22

tpcc-bbt-lxplan.pdf: https://www2.lcsd.gov.hk/en/tech/common/venue_lxplan/tpcc-bbt-lxplan.pdf · checked 2026-10-22

tpcc-bb-dwg.pdf: https://www2.lcsd.gov.hk/en/tech/common/venue_drawing/tpcc-bb-dwg.pdf · checked 2026-10-22

tpcc-bbt-lfe.pdf: https://www2.lcsd.gov.hk/en/tech/common/pdf/en/tpcc-bbt-lfe.pdf · checked 2026-10-22

tpcc-bbt-sfe.pdf: https://www2.lcsd.gov.hk/en/tech/common/pdf/en/tpcc-bbt-sfe.pdf · checked 2026-10-22

Public venue page: https://www.hitlight.app/venues/hong-kong-sar-china/tai-po-civic-centre-05f654bd

HitLight