
UPSTAGE

FIXTURE LEGEND

- **Ovation CYC 1 FC** — PAR Light · 8×
- **SolaPix 19 Base** — Moving Head · 16×
- **Robin Painte** — Profile Spot · 23×

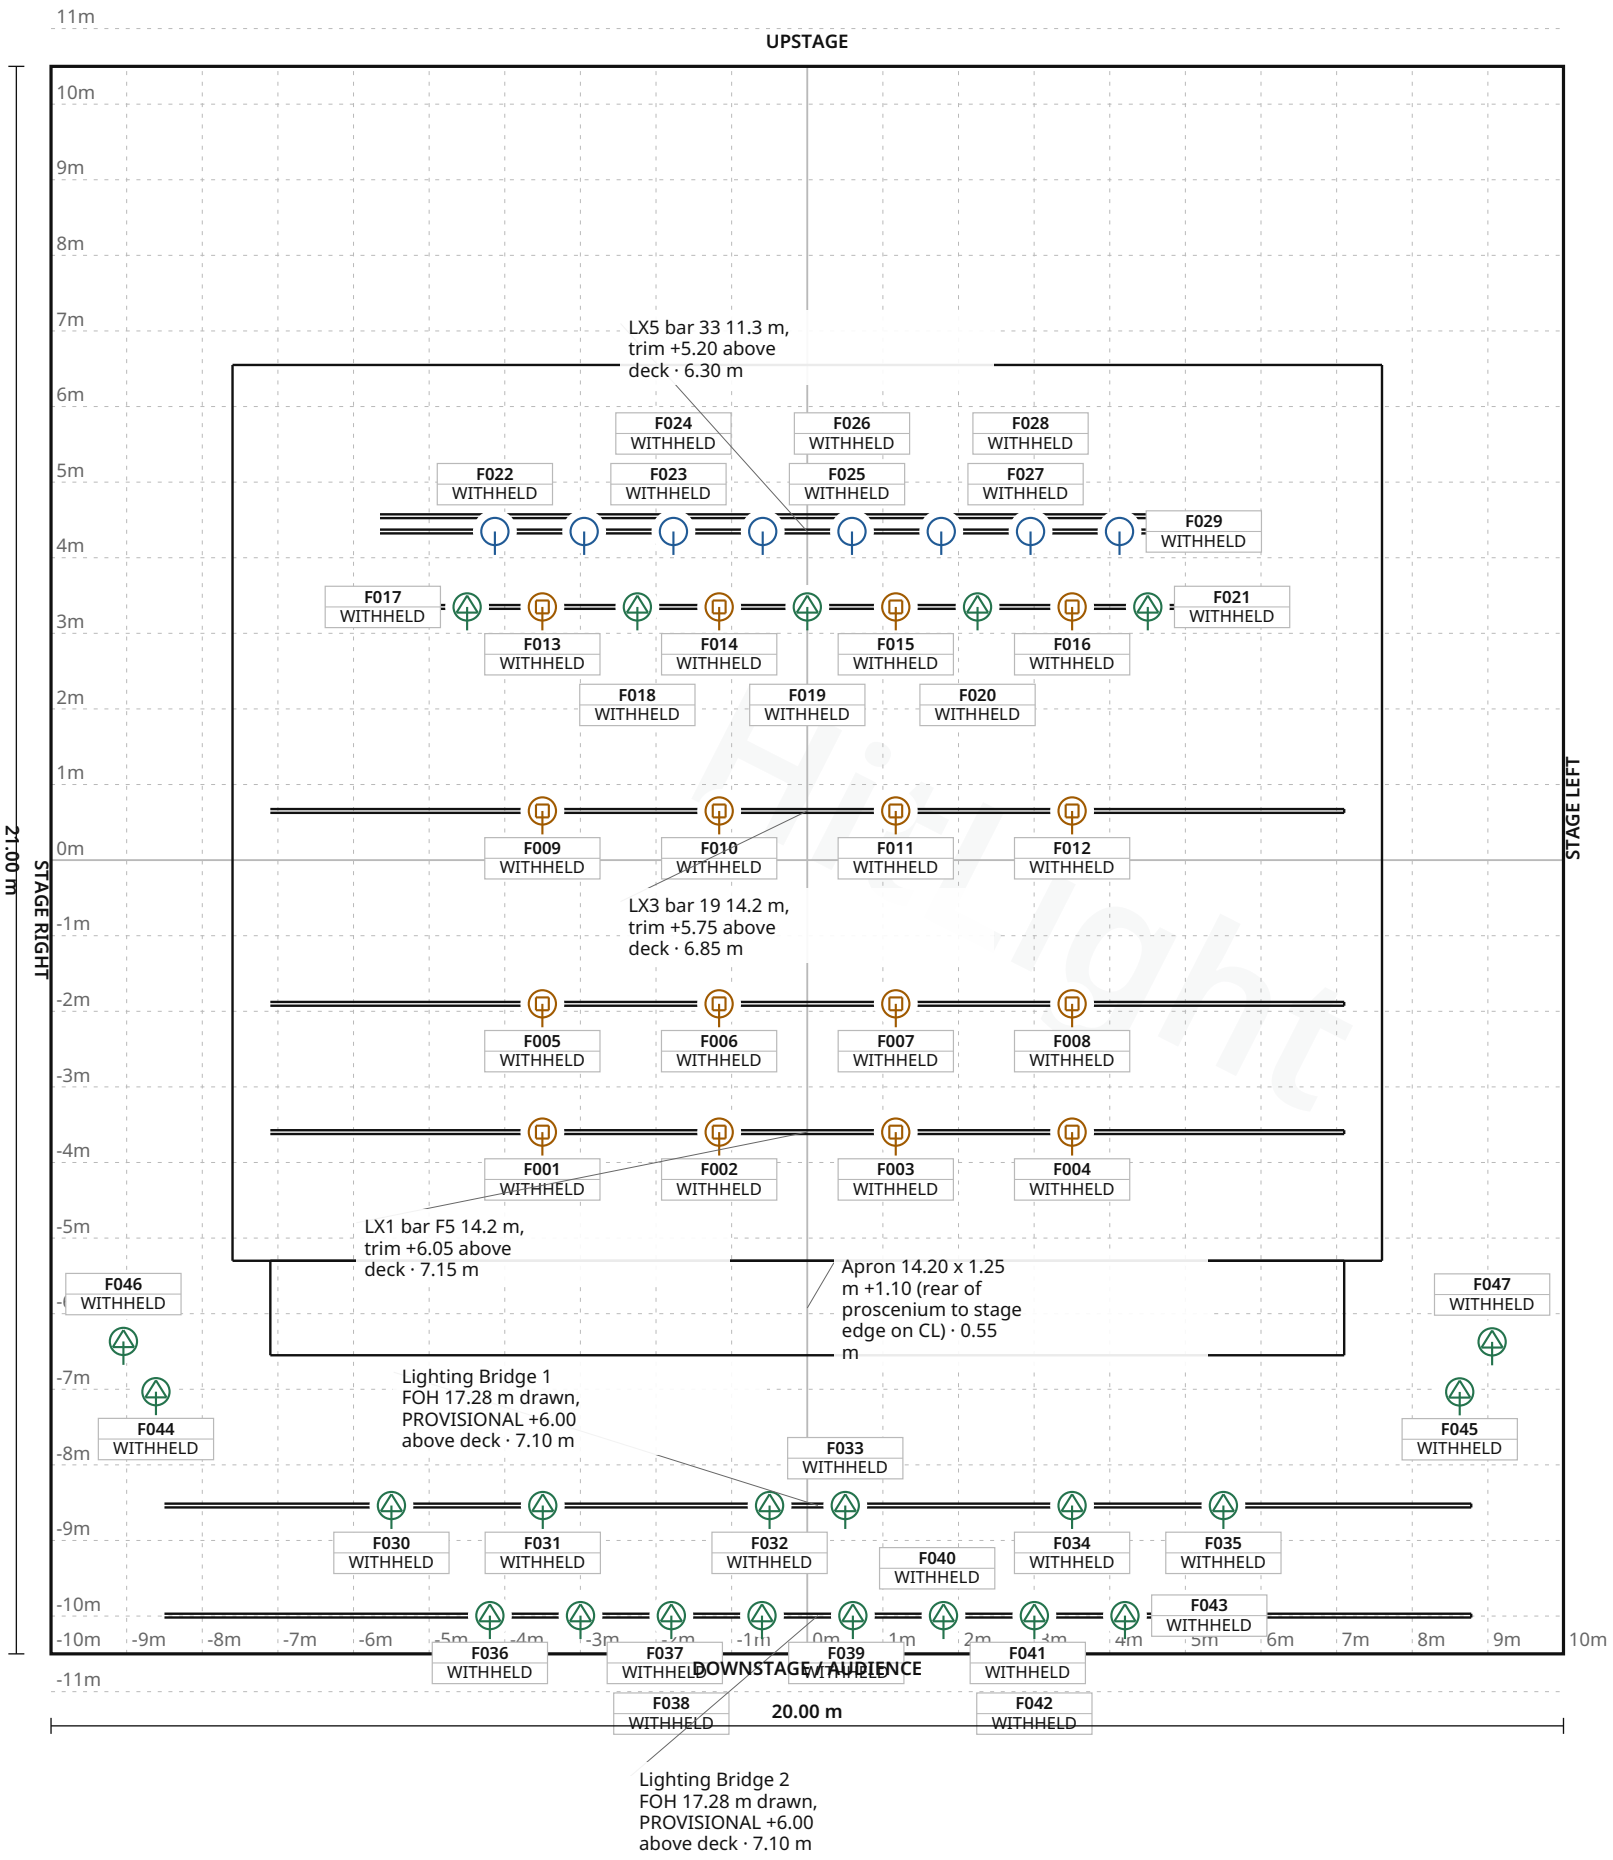

Stage 20.00 m W × 21.00 m D · Grid 1 m

Tai Po Civic Centre · Auditorium

LIGHT PLOT · PLAN · Auditorium

HitLight · Tai Po Civic Centre

12 On Pong Road, Tai Po, New Territories, Hong Kong, Tai Po, Hong Kong SAR China

DWG HL · SCALE 1:100 · metric · PRINT AT 100%

Drawn HitLight

Generated from the saved show

SOURCE a835e1ea6014

SYMBOL LEGEND

3 TYPES · 47 FIXTURES · COLOUR BY TYPE



Chauvet Professional Ovation CYC 1 FC

PAR Light · 16 Channel Mode · 16 ch · category symbol

8 physical · 8 plotted

0 disabled · 0 unplaced



High End Systems SolaPix 19 Base

Moving Head · Default · 21 ch · category symbol

16 physical · 16 plotted

0 disabled · 0 unplaced



Robe Lighting Robin Painte

Profile Spot · Mode 1 - Standard 16 bit · 44 ch · category symbol

23 physical · 23 plotted

0 disabled · 0 unplaced

HitLight

Tai Po Civic Centre · Auditorium

SYMBOL LEGEND · Auditorium

HitLight · Tai Po Civic Centre

12 On Pong Road, Tai Po, New Territories, Hong Kong, Tai Po, Hong Kong SAR China

DWG HL · METRIC

Drawn HitLight

Generated from the saved show

SOURCE a835e1ea6014

GENERAL NOTES

1. Source-based lighting plan. Confirm the current rig with the venue.
2. PARTIAL: included fixtures are not a full physical-unit census.
3. DMX PATCH WITHHELD: provisional or unchecked addresses are not published.
4. The reconstruction retains its documented coverage and geometry assumptions; confirm the current setup with the venue.

HitLight

STAGE ELEMENTS

NAME	TYPE	POSITION	TRIM / SIZE
LX3 bar 19 14.2 m, trim +5.75 above deck	pipe	X 0.00 m · Z -0.65 m	6.85 m · 14.20 m W × 0.05 m D
LX5 bar 33 11.3 m, trim +5.20 above deck	pipe	X 0.00 m · Z -4.35 m	6.30 m · 11.30 m W × 0.05 m D
Lighting Bridge 2 FOH 17.28 m drawn, PROVISIONAL +6.00 above deck	pipe	X 0.14 m · Z 9.99 m	7.10 m · 17.28 m W × 0.05 m D
Lighting Bridge 1 FOH 17.28 m drawn, PROVISIONAL +6.00 above deck	pipe	X 0.14 m · Z 8.54 m	7.10 m · 17.28 m W × 0.05 m D
Apron 14.20 x 1.25 m +1.10 (rear of proscenium to stage edge on CL)	riser	X 0.00 m · Z 5.92 m	0.55 m · 14.20 m W × 1.25 m D
LX2 bar F11 14.2 m, trim +5.75 above deck	pipe	X 0.00 m · Z 1.90 m	6.85 m · 14.20 m W × 0.05 m D
LX6 bar 34 11.3 m, trim +6.80 above deck	pipe	X 0.00 m · Z -4.55 m	7.90 m · 11.30 m W × 0.05 m D
Main stage deck 15.20 x 11.85 m +1.10 (rear of proscenium to rear wall; between 2/F gallery faces)	riser	X 0.00 m · Z -0.63 m	0.55 m · 15.20 m W × 11.85 m D
LX4 bar 28 11.3 m, trim +5.85 above deck	pipe	X 0.00 m · Z -3.35 m	6.95 m · 11.30 m W × 0.05 m D
LX1 bar F5 14.2 m, trim +6.05 above deck	pipe	X 0.00 m · Z 3.60 m	7.15 m · 14.20 m W × 0.05 m D

DMX PATCH

47 FIXTURES · 0 UNIVERSES

Fixture / name	Manufacturer / model	Mode	Ch	DMX	Range	Position / mount	Status / notes
UNPATCHED / INVALID							
F001 · #21 ETC/HES SolaPix 19 U6/...	High End Systems / SolaPix 19 Base	Default	21	WITHHELD	TBC	LX1 bar F5 14.2 m, trim +6.05 abo...	Enabled
F002 · #22 ETC/HES SolaPix 19 U6/...	High End Systems / SolaPix 19 Base	Default	21	WITHHELD	TBC	LX1 bar F5 14.2 m, trim +6.05 abo...	Enabled
F003 · #23 ETC/HES SolaPix 19 U6/...	High End Systems / SolaPix 19 Base	Default	21	WITHHELD	TBC	LX1 bar F5 14.2 m, trim +6.05 abo...	Enabled
F004 · #24 ETC/HES SolaPix 19 U6/...	High End Systems / SolaPix 19 Base	Default	21	WITHHELD	TBC	LX1 bar F5 14.2 m, trim +6.05 abo...	Enabled
F005 · #25 ETC/HES SolaPix 19 U5/...	High End Systems / SolaPix 19 Base	Default	21	WITHHELD	TBC	LX2 bar F11 14.2 m, trim +5.75 ab...	Enabled
F006 · #26 ETC/HES SolaPix 19 U5/...	High End Systems / SolaPix 19 Base	Default	21	WITHHELD	TBC	LX2 bar F11 14.2 m, trim +5.75 ab...	Enabled
F007 · #27 ETC/HES SolaPix 19 U5/...	High End Systems / SolaPix 19 Base	Default	21	WITHHELD	TBC	LX2 bar F11 14.2 m, trim +5.75 ab...	Enabled
F008 · #28 ETC/HES SolaPix 19 U5/...	High End Systems / SolaPix 19 Base	Default	21	WITHHELD	TBC	LX2 bar F11 14.2 m, trim +5.75 ab...	Enabled
F009 · #29 ETC/HES SolaPix 19 U4/...	High End Systems / SolaPix 19 Base	Default	21	WITHHELD	TBC	LX3 bar 19 14.2 m, trim +5.75 abo...	Enabled
F010 · #30 ETC/HES SolaPix 19 U4/...	High End Systems / SolaPix 19 Base	Default	21	WITHHELD	TBC	LX3 bar 19 14.2 m, trim +5.75 abo...	Enabled
F011 · #31 ETC/HES SolaPix 19 U4/...	High End Systems / SolaPix 19 Base	Default	21	WITHHELD	TBC	LX3 bar 19 14.2 m, trim +5.75 abo...	Enabled
F012 · #32 ETC/HES SolaPix 19 U4/...	High End Systems / SolaPix 19 Base	Default	21	WITHHELD	TBC	LX3 bar 19 14.2 m, trim +5.75 abo...	Enabled
F013 · #33 ETC/HES SolaPix 19 U3/...	High End Systems / SolaPix 19 Base	Default	21	WITHHELD	TBC	LX4 bar 28 11.3 m, trim +5.85 abo...	Enabled
F014 · #34 ETC/HES SolaPix 19 U3/...	High End Systems / SolaPix 19 Base	Default	21	WITHHELD	TBC	LX4 bar 28 11.3 m, trim +5.85 abo...	Enabled
F015 · #35 ETC/HES SolaPix 19 U3/...	High End Systems / SolaPix 19 Base	Default	21	WITHHELD	TBC	LX4 bar 28 11.3 m, trim +5.85 abo...	Enabled
F016 · #36 ETC/HES SolaPix 19 U3/...	High End Systems / SolaPix 19 Base	Default	21	WITHHELD	TBC	LX4 bar 28 11.3 m, trim +5.85 abo...	Enabled
F017 · #41 Robe Painte Profile U3...	Robe Lighting / Robin Painte	Mode 1 - Standard 16 b...	44	WITHHELD	TBC	LX4 bar 28 11.3 m, trim +5.85 abo...	Enabled
F018 · #42 Robe Painte Profile U3...	Robe Lighting / Robin Painte	Mode 1 - Standard 16 b...	44	WITHHELD	TBC	LX4 bar 28 11.3 m, trim +5.85 abo...	Enabled
F019 · #43 Robe Painte Profile U3...	Robe Lighting / Robin Painte	Mode 1 - Standard 16 b...	44	WITHHELD	TBC	LX4 bar 28 11.3 m, trim +5.85 abo...	Enabled
F020 · #44 Robe Painte Profile U3...	Robe Lighting / Robin Painte	Mode 1 - Standard 16 b...	44	WITHHELD	TBC	LX4 bar 28 11.3 m, trim +5.85 abo...	Enabled

No patched universes

Tai Po Civic Centre · Auditorium

DMX PATCH · Auditorium

HitLight · Tai Po Civic Centre

12 On Pong Road, Tai Po, New Territories, Hong Kong, Tai Po, Hong Kong SAR China

DWG HL · METRIC

Drawn HitLight

Generated from the saved show

SOURCE a835e1ea6014

DMX PATCH · CONTINUED

47 FIXTURES · 0 UNIVERSES

Fixture / name	Manufacturer / model	Mode	Ch	DMX	Range	Position / mount	Status / notes
UNPATCHED / INVALID							
F021 · #45 Robe Painte Profile U3...	Robe Lighting / Robin Painte	Mode 1 - Standard 16 b...	44	WITHHELD	TBC	LX4 bar 28 11.3 m, trim +5.85 abo...	Enabled
F022 · #51 Chauvet Ovation CYC 1 ...	Chauvet Professional / Ovation CYC 1 FC	16 Channel Mode	16	WITHHELD	TBC	LX5 bar 33 11.3 m, trim +5.20 abo...	Enabled
F023 · #52 Chauvet Ovation CYC 1 ...	Chauvet Professional / Ovation CYC 1 FC	16 Channel Mode	16	WITHHELD	TBC	LX5 bar 33 11.3 m, trim +5.20 abo...	Enabled
F024 · #53 Chauvet Ovation CYC 1 ...	Chauvet Professional / Ovation CYC 1 FC	16 Channel Mode	16	WITHHELD	TBC	LX5 bar 33 11.3 m, trim +5.20 abo...	Enabled
F025 · #54 Chauvet Ovation CYC 1 ...	Chauvet Professional / Ovation CYC 1 FC	16 Channel Mode	16	WITHHELD	TBC	LX5 bar 33 11.3 m, trim +5.20 abo...	Enabled
F026 · #55 Chauvet Ovation CYC 1 ...	Chauvet Professional / Ovation CYC 1 FC	16 Channel Mode	16	WITHHELD	TBC	LX5 bar 33 11.3 m, trim +5.20 abo...	Enabled
F027 · #56 Chauvet Ovation CYC 1 ...	Chauvet Professional / Ovation CYC 1 FC	16 Channel Mode	16	WITHHELD	TBC	LX5 bar 33 11.3 m, trim +5.20 abo...	Enabled
F028 · #57 Chauvet Ovation CYC 1 ...	Chauvet Professional / Ovation CYC 1 FC	16 Channel Mode	16	WITHHELD	TBC	LX5 bar 33 11.3 m, trim +5.20 abo...	Enabled
F029 · #58 Chauvet Ovation CYC 1 ...	Chauvet Professional / Ovation CYC 1 FC	16 Channel Mode	16	WITHHELD	TBC	LX5 bar 33 11.3 m, trim +5.20 abo...	Enabled
F030 · #61 Robe Painte Profile U8...	Robe Lighting / Robin Painte	Mode 1 - Standard 16 b...	44	WITHHELD	TBC	Lighting Bridge 1 FOH 17.28 m dra...	Enabled
F031 · #62 Robe Painte Profile U8...	Robe Lighting / Robin Painte	Mode 1 - Standard 16 b...	44	WITHHELD	TBC	Lighting Bridge 1 FOH 17.28 m dra...	Enabled
F032 · #63 Robe Painte Profile U8...	Robe Lighting / Robin Painte	Mode 1 - Standard 16 b...	44	WITHHELD	TBC	Lighting Bridge 1 FOH 17.28 m dra...	Enabled
F033 · #64 Robe Painte Profile U8...	Robe Lighting / Robin Painte	Mode 1 - Standard 16 b...	44	WITHHELD	TBC	Lighting Bridge 1 FOH 17.28 m dra...	Enabled
F034 · #65 Robe Painte Profile U8...	Robe Lighting / Robin Painte	Mode 1 - Standard 16 b...	44	WITHHELD	TBC	Lighting Bridge 1 FOH 17.28 m dra...	Enabled
F035 · #66 Robe Painte Profile U8...	Robe Lighting / Robin Painte	Mode 1 - Standard 16 b...	44	WITHHELD	TBC	Lighting Bridge 1 FOH 17.28 m dra...	Enabled
F036 · #71 Robe Painte Profile U7...	Robe Lighting / Robin Painte	Mode 1 - Standard 16 b...	44	WITHHELD	TBC	Lighting Bridge 2 FOH 17.28 m dra...	Enabled
F037 · #72 Robe Painte Profile U7...	Robe Lighting / Robin Painte	Mode 1 - Standard 16 b...	44	WITHHELD	TBC	Lighting Bridge 2 FOH 17.28 m dra...	Enabled
F038 · #73 Robe Painte Profile U7...	Robe Lighting / Robin Painte	Mode 1 - Standard 16 b...	44	WITHHELD	TBC	Lighting Bridge 2 FOH 17.28 m dra...	Enabled
F039 · #74 Robe Painte Profile U7...	Robe Lighting / Robin Painte	Mode 1 - Standard 16 b...	44	WITHHELD	TBC	Lighting Bridge 2 FOH 17.28 m dra...	Enabled
F040 · #75 Robe Painte Profile U7...	Robe Lighting / Robin Painte	Mode 1 - Standard 16 b...	44	WITHHELD	TBC	Lighting Bridge 2 FOH 17.28 m dra...	Enabled

No patched universes

Tai Po Civic Centre · Auditorium

DMX PATCH · Auditorium

HitLight · Tai Po Civic Centre

12 On Pong Road, Tai Po, New Territories, Hong Kong, Tai Po, Hong Kong SAR China

DWG HL · METRIC

Drawn HitLight

Generated from the saved show

SOURCE a835e1ea6014

DMX PATCH · CONTINUED

47 FIXTURES · 0 UNIVERSES

Fixture / name	Manufacturer / model	Mode	Ch	DMX	Range	Position / mount	Status / notes
UNPATCHED / INVALID							
F041 · #76 Robe Painte Profile U7...	Robe Lighting / Robin Painte	Mode 1 - Standard 16 b...	44	WITHHELD	TBC	Lighting Bridge 2 FOH 17.28 m dra...	Enabled
F042 · #77 Robe Painte Profile U7...	Robe Lighting / Robin Painte	Mode 1 - Standard 16 b...	44	WITHHELD	TBC	Lighting Bridge 2 FOH 17.28 m dra...	Enabled
F043 · #78 Robe Painte Profile U7...	Robe Lighting / Robin Painte	Mode 1 - Standard 16 b...	44	WITHHELD	TBC	Lighting Bridge 2 FOH 17.28 m dra...	Enabled
F044 · #81 Robe Painte Profile U8...	Robe Lighting / Robin Painte	Mode 1 - Standard 16 b...	44	WITHHELD	TBC	UNPLACED	Enabled
F045 · #82 Robe Painte Profile U8...	Robe Lighting / Robin Painte	Mode 1 - Standard 16 b...	44	WITHHELD	TBC	UNPLACED	Enabled
F046 · #83 Robe Painte Profile U8...	Robe Lighting / Robin Painte	Mode 1 - Standard 16 b...	44	WITHHELD	TBC	UNPLACED	Enabled
F047 · #84 Robe Painte Profile U8...	Robe Lighting / Robin Painte	Mode 1 - Standard 16 b...	44	WITHHELD	TBC	UNPLACED	Enabled

No patched universes

HitLight

Tai Po Civic Centre · Auditorium

DMX PATCH · Auditorium

HitLight · Tai Po Civic Centre

12 On Pong Road, Tai Po, New Territories, Hong Kong, Tai Po, Hong Kong SAR China

DWG HL · METRIC

Drawn HitLight

Generated from the saved show

SOURCE a835e1ea6014

VALIDATION APPENDIX

WARNING · PATCH_WITHHELD

DMX patch facts are withheld pending source verification. This planning document cannot be used for hardware output.

Objects: — · Remediation: correct the saved show data and regenerate.

WARNING · TITLE_METADATA_INCOMPLETE

Some professional title-block metadata is missing; the document will show an em dash.

Objects: 05f654bd059c4c0e363fd4bb · Remediation: correct the saved show data and regenerate.

HitLight

VENUE & DRAWING SOURCES

Tai Po Civic Centre

Auditorium · House rig / standard

12 On Pong Road, Tai Po, New Territories, Hong Kong, Tai Po, Tai Po District, New Territories, HK

https://www.lcsd.gov.hk/en/tpcc/

Sources checked 2026-10-22

Symbols: HitLight-owned category artwork. No manufacturer model geometry or original source pages included.

Source-based reconstruction. Confirm the current installation and equipment availability with the venue.

Scale, fixture positions, mounting heights and aiming may include estimates; this is not a rigging specification.

Provisional fixture matches are labelled as placeholders. The recorded subset is not a complete physical inventory.

DMX addresses are withheld from public plans until their exact source patch is reconciled.

The reconstruction retains its documented coverage and geometry assumptions; confirm the current setup with the venue.

Official venue information: https://www.lcsd.gov.hk/en/tpcc/ · checked 2026-10-19

tpcc-aud-lxplan.pdf: https://www2.lcsd.gov.hk/en/tech/common/venue_lxplan/tpcc-aud-lxplan.pdf · checked 2026-10-22

tpcc-plot.pdf: https://www2.lcsd.gov.hk/en/tech/common/venue_hangplot/tpcc-plot.pdf · checked 2026-10-22

tpcc-au-lfe.pdf: https://www2.lcsd.gov.hk/en/tech/common/pdf/en/tpcc-au-lfe.pdf · checked 2026-10-22

tpcc-au-sfe.pdf: https://www2.lcsd.gov.hk/en/tech/common/pdf/en/tpcc-au-sfe.pdf · checked 2026-10-22

tpcc-aud-dwg.pdf: https://www2.lcsd.gov.hk/en/tech/common/venue_drawing/tpcc-aud-dwg.pdf · checked 2026-10-22

tpcc-bbt-lxplan.pdf: https://www2.lcsd.gov.hk/en/tech/common/venue_lxplan/tpcc-bbt-lxplan.pdf · checked 2026-10-22

tpcc-bb-dwg.pdf: https://www2.lcsd.gov.hk/en/tech/common/venue_drawing/tpcc-bb-dwg.pdf · checked 2026-10-22

tpcc-bbt-lfe.pdf: https://www2.lcsd.gov.hk/en/tech/common/pdf/en/tpcc-bbt-lfe.pdf · checked 2026-10-22

tpcc-bbt-sfe.pdf: https://www2.lcsd.gov.hk/en/tech/common/pdf/en/tpcc-bbt-sfe.pdf · checked 2026-10-22

Public venue page: https://www.hitlight.app/venues/hong-kong-sar-china/tai-po-civic-centre-05f654bd

HitLight