
UPSTAGE

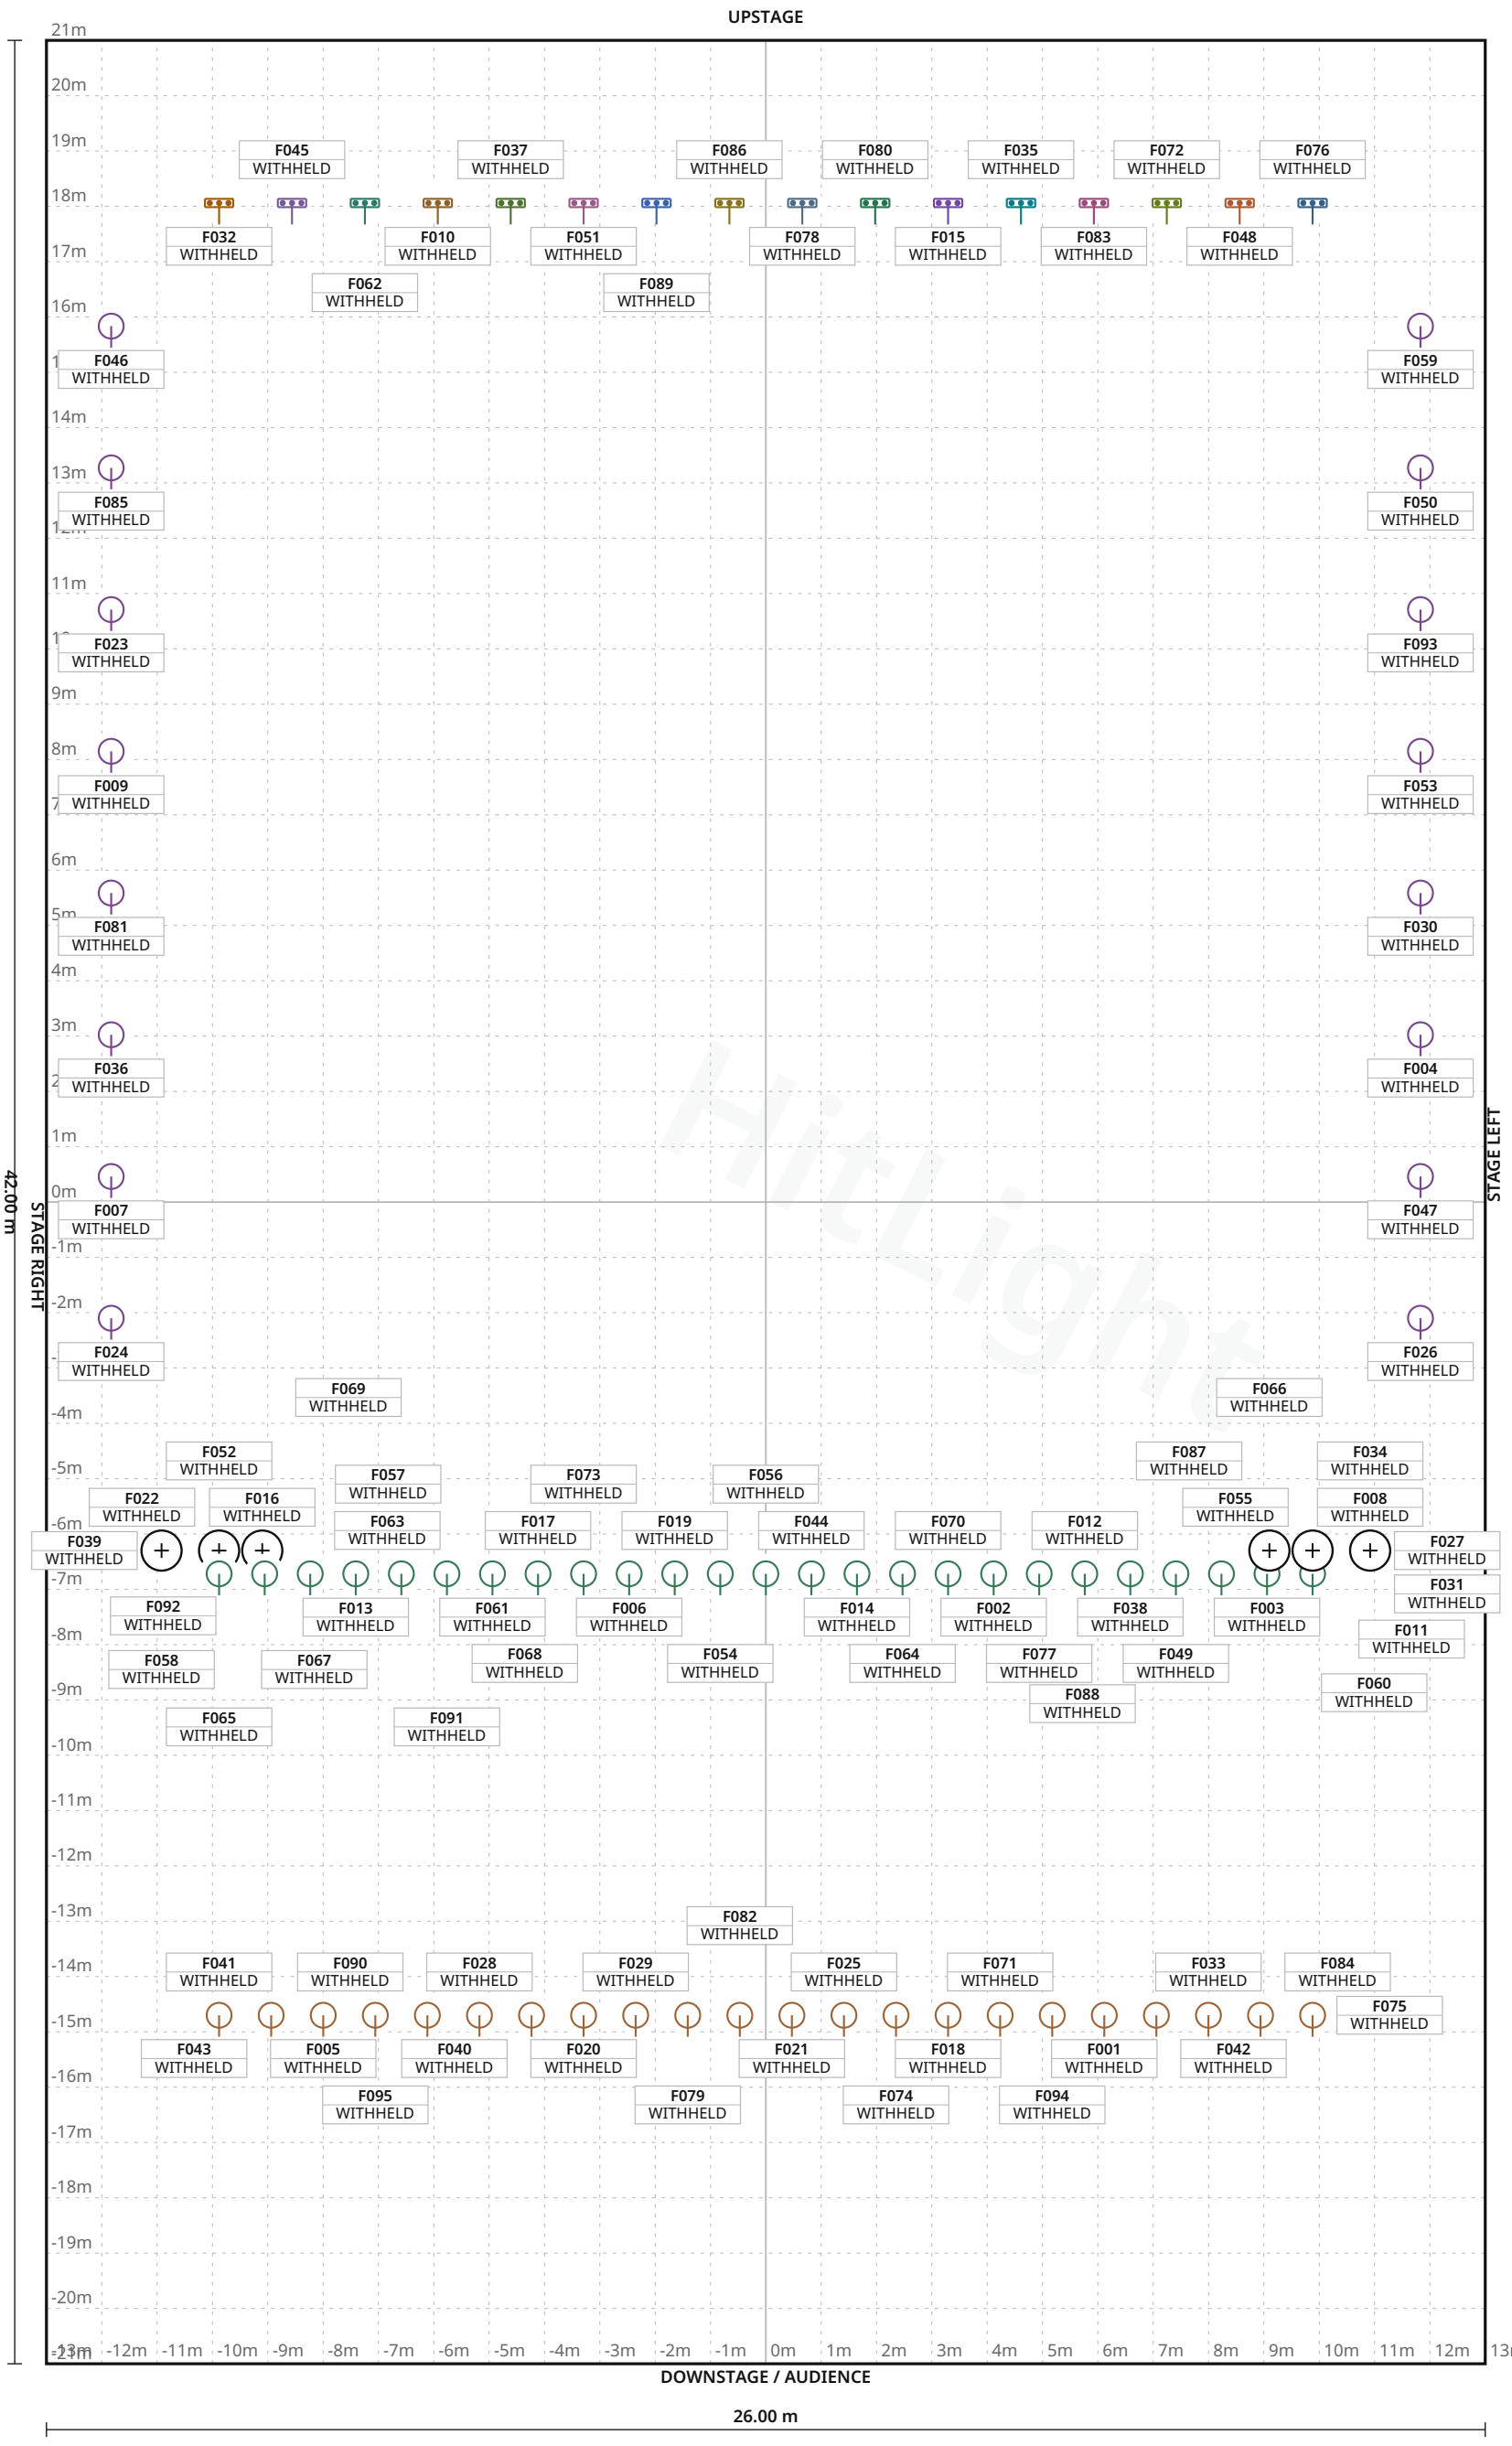

Hitlight

FIXTURE LEGEND

- **Curtainwarmer** — PAR Light · 4×
- **ETCLustr2CYCLED** · CYC-1 — LED Bar · 1×
- **ETCLustr2CYCLED** · CYC-2 — LED Bar · 1×
- **ETCLustr2CYCLED** · CYC-3 — LED Bar · 1×
- **ETCLustr2CYCLED** · CYC-4 — LED Bar · 1×
- **ETCLustr2CYCLED** · CYC-5 — LED Bar · 1×
- **ETCLustr2CYCLED** · CYC-6 — LED Bar · 1×
- **ETCLustr2CYCLED** · CYC-7 — LED Bar · 1×
- **ETCLustr2CYCLED** · CYC-8 — LED Bar · 1×
- **ETCLustr2CYCLED** · CYC-9 — LED Bar · 1×
- **ETCLustr2CYCLED** · CYC-10 — LED Bar · 1×
- **ETCLustr2CYCLED** · CYC-11 — LED Bar · 1×
- **ETCLustr2CYCLED** · CYC-12 — LED Bar · 1×
- **ETCLustr2CYCLED** · CYC-13 — LED Bar · 1×
- **ETCLustr2CYCLED** · CYC-14 — LED Bar · 1×
- **ETCLustr2CYCLED** · CYC-15 — LED Bar · 1×
- **ETCLustr2CYCLED** · CYC-16 — LED Bar · 1×
- **NiethammerHPZ115** — D1kW sideprofile — PAR Light · 16×
- **NiethammerHPZ215** — D / ADBC203 mixedFOH — PAR Light · 25×
- **NiethammerHPZ215** — D2kWFOH — PAR Light · 22×
- **Niethammerprofil** — e Rinne — PAR Light · 12×

Stage 26.00 m W × 42.00 m D · Grid 1 m

HitLight TECHNICAL LIGHTING — REV e56d8fb3ddd6 · 1/12

ATLAS Theater · Main room

LIGHT PLOT · PLAN · Main room

HitLight · ATLAS Theater

Raadhuisplein 100, 7811 AP, Emmen, Netherlands

DWG HL · SCALE 1:125 · metric · PRINT AT 100%

Drawn HitLight

Generated from the saved show

SOURCE aebcf3dbf99e

SYMBOL LEGEND

21 TYPES · 95 FIXTURES · COLOUR BY TYPE



Unverified source fixture Curtainwarmer

PAR Light · Unverified · TBC ch · category symbol

4 physical · 4 plotted

0 disabled · 0 unplaced



Unverified source fixture ETCLustr2CYCLED · CYC-1

LED Bar · Unverified · TBC ch · category symbol

1 physical · 1 plotted

0 disabled · 0 unplaced



Unverified source fixture ETCLustr2CYCLED · CYC-2

LED Bar · Unverified · TBC ch · category symbol

1 physical · 1 plotted

0 disabled · 0 unplaced



Unverified source fixture ETCLustr2CYCLED · CYC-3

LED Bar · Unverified · TBC ch · category symbol

1 physical · 1 plotted

0 disabled · 0 unplaced



Unverified source fixture ETCLustr2CYCLED · CYC-4

LED Bar · Unverified · TBC ch · category symbol

1 physical · 1 plotted

0 disabled · 0 unplaced



Unverified source fixture ETCLustr2CYCLED · CYC-5

LED Bar · Unverified · TBC ch · category symbol

1 physical · 1 plotted

0 disabled · 0 unplaced



Unverified source fixture ETCLustr2CYCLED · CYC-6

LED Bar · Unverified · TBC ch · category symbol

1 physical · 1 plotted

0 disabled · 0 unplaced



Unverified source fixture ETCLustr2CYCLED · CYC-7

LED Bar · Unverified · TBC ch · category symbol

1 physical · 1 plotted

0 disabled · 0 unplaced

ATLAS Theater · Main room

SYMBOL LEGEND · Main room

HitLight · ATLAS Theater

Raadhuisplein 100, 7811 AP, Emmen, Netherlands

DWG HL · METRIC

Drawn HitLight

Generated from the saved show

SOURCE aebcf3dbf99e



Unverified source fixture ETCLustr2CYCLED · CYC-8

LED Bar · Unverified · TBC ch · category symbol

1 physical · 1 plotted

0 disabled · 0 unplaced



Unverified source fixture ETCLustr2CYCLED · CYC-9

LED Bar · Unverified · TBC ch · category symbol

1 physical · 1 plotted

0 disabled · 0 unplaced



Unverified source fixture ETCLustr2CYCLED · CYC-10

LED Bar · Unverified · TBC ch · category symbol

1 physical · 1 plotted

0 disabled · 0 unplaced



Unverified source fixture ETCLustr2CYCLED · CYC-11

LED Bar · Unverified · TBC ch · category symbol

1 physical · 1 plotted

0 disabled · 0 unplaced



Unverified source fixture ETCLustr2CYCLED · CYC-12

LED Bar · Unverified · TBC ch · category symbol

1 physical · 1 plotted

0 disabled · 0 unplaced



Unverified source fixture ETCLustr2CYCLED · CYC-13

LED Bar · Unverified · TBC ch · category symbol

1 physical · 1 plotted

0 disabled · 0 unplaced



Unverified source fixture ETCLustr2CYCLED · CYC-14

LED Bar · Unverified · TBC ch · category symbol

1 physical · 1 plotted

0 disabled · 0 unplaced



Unverified source fixture ETCLustr2CYCLED · CYC-15

LED Bar · Unverified · TBC ch · category symbol

1 physical · 1 plotted

0 disabled · 0 unplaced

SYMBOL LEGEND · CONTINUED

21 TYPES · 95 FIXTURES · COLOUR BY TYPE

Unverified source fixture ETCLustr2CYCLED · CYC-16 LED Bar · Unverified · TBC ch · category symbol	**1 physical · 1 plotted** 0 disabled · 0 unplaced
Unverified source fixture NiethammerHPZ115D1kW sideprofile PAR Light · Unverified · TBC ch · category symbol	**16 physical · 16 plotted** 0 disabled · 0 unplaced
Unverified source fixture NiethammerHPZ215D / ADBC203 mixedFOH PAR Light · Unverified · TBC ch · category symbol	**25 physical · 25 plotted** 0 disabled · 0 unplaced
Unverified source fixture NiethammerHPZ215D2kWFOH PAR Light · Unverified · TBC ch · category symbol	**22 physical · 22 plotted** 0 disabled · 0 unplaced
Unverified source fixture Niethammerprofile Rinne PAR Light · Unverified · TBC ch · category symbol	**12 physical · 12 plotted** 0 disabled · 0 unplaced

ATLAS Theater · Main room

SYMBOL LEGEND · Main room

HitLight · ATLAS Theater

Raadhuisplein 100, 7811 AP, Emmen, Netherlands

DWG HL · METRIC

Drawn HitLight

Generated from the saved show

SOURCE aebcf3dbf99e

GENERAL NOTES

1. Source-based lighting plan. Confirm the current rig with the venue.
2. PARTIAL: included fixtures are not a full physical-unit census.
3. DMX PATCH WITHHELD: provisional or unchecked addresses are not published.
4. The reconstruction retains its documented coverage and geometry assumptions; confirm the current setup with the venue.
5. Source-based reconstruction. Confirm the current installation and equipment availability with the venue.

HitLight

FIXTURE SCHEDULE

Fixture	Manufacturer / model	Position / mount	Mode / output
VISUAL PLANNING · DMX PATCH WITHHELD			
F001	Unverified source fixture / NiethammerHPZ215D2kWFOH	PLOTTED	Unverified · Output excluded
F002	Unverified source fixture / NiethammerHPZ215D / ADBC203 mixedFOH	PLOTTED	Unverified · Output excluded
F003	Unverified source fixture / NiethammerHPZ215D / ADBC203 mixedFOH	PLOTTED	Unverified · Output excluded
F004	Unverified source fixture / NiethammerHPZ115D1kW sideprofile	PLOTTED	Unverified · Output excluded
F005	Unverified source fixture / NiethammerHPZ215D2kWFOH	PLOTTED	Unverified · Output excluded
F006	Unverified source fixture / NiethammerHPZ215D / ADBC203 mixedFOH	PLOTTED	Unverified · Output excluded
F007	Unverified source fixture / NiethammerHPZ115D1kW sideprofile	PLOTTED	Unverified · Output excluded
F008	Unverified source fixture / Niethammerprofile Rinne	PLOTTED	Unverified · Output excluded
F009	Unverified source fixture / NiethammerHPZ115D1kW sideprofile	PLOTTED	Unverified · Output excluded
F010	Unverified source fixture / ETCLustr2CYCLED · CYC-4	PLOTTED	Unverified · Output excluded
F011	Unverified source fixture / NiethammerHPZ215D / ADBC203 mixedFOH	PLOTTED	Unverified · Output excluded
F012	Unverified source fixture / NiethammerHPZ215D / ADBC203 mixedFOH	PLOTTED	Unverified · Output excluded
F013	Unverified source fixture / NiethammerHPZ215D / ADBC203 mixedFOH	PLOTTED	Unverified · Output excluded
F014	Unverified source fixture / NiethammerHPZ215D / ADBC203 mixedFOH	PLOTTED	Unverified · Output excluded
F015	Unverified source fixture / ETCLustr2CYCLED · CYC-11	PLOTTED	Unverified · Output excluded
F016	Unverified source fixture / Curtainwarmer	PLOTTED	Unverified · Output excluded
F017	Unverified source fixture / NiethammerHPZ215D / ADBC203 mixedFOH	PLOTTED	Unverified · Output excluded
F018	Unverified source fixture / NiethammerHPZ215D2kWFOH	PLOTTED	Unverified · Output excluded
F019	Unverified source fixture / NiethammerHPZ215D / ADBC203 mixedFOH	PLOTTED	Unverified · Output excluded
F020	Unverified source fixture / NiethammerHPZ215D2kWFOH	PLOTTED	Unverified · Output excluded

Planning reference only. Confirm installed modes and patch with the venue.

ATLAS Theater · Main room

FIXTURE SCHEDULE · Main room

HitLight · ATLAS Theater

Raadhuisplein 100, 7811 AP, Emmen, Netherlands

DWG HL · METRIC

Drawn HitLight

Generated from the saved show

SOURCE aebcf3dbf99e

FIXTURE SCHEDULE · CONTINUED

Fixture	Manufacturer / model	Position / mount	Mode / output
VISUAL PLANNING · DMX PATCH WITHHELD			
F021	Unverified source fixture / NiethammerHPZ215D2kWFOH	PLOTTED	Unverified · Output excluded
F022	Unverified source fixture / Niethammerprofile Rinne	PLOTTED	Unverified · Output excluded
F023	Unverified source fixture / NiethammerHPZ115D1kW sideprofile	PLOTTED	Unverified · Output excluded
F024	Unverified source fixture / NiethammerHPZ115D1kW sideprofile	PLOTTED	Unverified · Output excluded
F025	Unverified source fixture / NiethammerHPZ215D2kWFOH	PLOTTED	Unverified · Output excluded
F026	Unverified source fixture / NiethammerHPZ115D1kW sideprofile	PLOTTED	Unverified · Output excluded
F027	Unverified source fixture / Niethammerprofile Rinne	PLOTTED	Unverified · Output excluded
F028	Unverified source fixture / NiethammerHPZ215D2kWFOH	PLOTTED	Unverified · Output excluded
F029	Unverified source fixture / NiethammerHPZ215D2kWFOH	PLOTTED	Unverified · Output excluded
F030	Unverified source fixture / NiethammerHPZ115D1kW sideprofile	PLOTTED	Unverified · Output excluded
F031	Unverified source fixture / Niethammerprofile Rinne	PLOTTED	Unverified · Output excluded
F032	Unverified source fixture / ETCLustr2CYCLED · CYC-1	PLOTTED	Unverified · Output excluded
F033	Unverified source fixture / NiethammerHPZ215D2kWFOH	PLOTTED	Unverified · Output excluded
F034	Unverified source fixture / Niethammerprofile Rinne	PLOTTED	Unverified · Output excluded
F035	Unverified source fixture / ETCLustr2CYCLED · CYC-12	PLOTTED	Unverified · Output excluded
F036	Unverified source fixture / NiethammerHPZ115D1kW sideprofile	PLOTTED	Unverified · Output excluded
F037	Unverified source fixture / ETCLustr2CYCLED · CYC-5	PLOTTED	Unverified · Output excluded
F038	Unverified source fixture / NiethammerHPZ215D / ADBC203 mixedFOH	PLOTTED	Unverified · Output excluded
F039	Unverified source fixture / Niethammerprofile Rinne	PLOTTED	Unverified · Output excluded
F040	Unverified source fixture / NiethammerHPZ215D2kWFOH	PLOTTED	Unverified · Output excluded

Planning reference only. Confirm installed modes and patch with the venue.

ATLAS Theater · Main room

FIXTURE SCHEDULE · Main room

HitLight · ATLAS Theater

Raadhuisplein 100, 7811 AP, Emmen, Netherlands

DWG HL · METRIC

Drawn HitLight

Generated from the saved show

SOURCE aebcf3dbf99e

Fixture	Manufacturer / model	Position / mount	Mode / output
VISUAL PLANNING · DMX PATCH WITHHELD			
F041	Unverified source fixture / NiethammerHPZ215D2kWFOH	PLOTTED	Unverified · Output excluded
F042	Unverified source fixture / NiethammerHPZ215D2kWFOH	PLOTTED	Unverified · Output excluded
F043	Unverified source fixture / NiethammerHPZ215D2kWFOH	PLOTTED	Unverified · Output excluded
F044	Unverified source fixture / NiethammerHPZ215D / ADBC203 mixedFOH	PLOTTED	Unverified · Output excluded
F045	Unverified source fixture / ETCLustr2CYCLED · CYC-2	PLOTTED	Unverified · Output excluded
F046	Unverified source fixture / NiethammerHPZ115D1kW sideprofile	PLOTTED	Unverified · Output excluded
F047	Unverified source fixture / NiethammerHPZ115D1kW sideprofile	PLOTTED	Unverified · Output excluded
F048	Unverified source fixture / ETCLustr2CYCLED · CYC-15	PLOTTED	Unverified · Output excluded
F049	Unverified source fixture / NiethammerHPZ215D / ADBC203 mixedFOH	PLOTTED	Unverified · Output excluded
F050	Unverified source fixture / NiethammerHPZ115D1kW sideprofile	PLOTTED	Unverified · Output excluded
F051	Unverified source fixture / ETCLustr2CYCLED · CYC-6	PLOTTED	Unverified · Output excluded
F052	Unverified source fixture / Niethammerprofile Rinne	PLOTTED	Unverified · Output excluded
F053	Unverified source fixture / NiethammerHPZ115D1kW sideprofile	PLOTTED	Unverified · Output excluded
F054	Unverified source fixture / NiethammerHPZ215D / ADBC203 mixedFOH	PLOTTED	Unverified · Output excluded
F055	Unverified source fixture / Niethammerprofile Rinne	PLOTTED	Unverified · Output excluded
F056	Unverified source fixture / NiethammerHPZ215D / ADBC203 mixedFOH	PLOTTED	Unverified · Output excluded
F057	Unverified source fixture / NiethammerHPZ215D / ADBC203 mixedFOH	PLOTTED	Unverified · Output excluded
F058	Unverified source fixture / Niethammerprofile Rinne	PLOTTED	Unverified · Output excluded
F059	Unverified source fixture / NiethammerHPZ115D1kW sideprofile	PLOTTED	Unverified · Output excluded
F060	Unverified source fixture / NiethammerHPZ215D / ADBC203 mixedFOH	PLOTTED	Unverified · Output excluded

Planning reference only. Confirm installed modes and patch with the venue.

Fixture	Manufacturer / model	Position / mount	Mode / output
VISUAL PLANNING · DMX PATCH WITHHELD			
F061	Unverified source fixture / NiethammerHPZ215D / ADBC203 mixedFOH	PLOTTED	Unverified · Output excluded
F062	Unverified source fixture / ETCLustr2CYCLED · CYC-3	PLOTTED	Unverified · Output excluded
F063	Unverified source fixture / NiethammerHPZ215D / ADBC203 mixedFOH	PLOTTED	Unverified · Output excluded
F064	Unverified source fixture / NiethammerHPZ215D / ADBC203 mixedFOH	PLOTTED	Unverified · Output excluded
F065	Unverified source fixture / NiethammerHPZ215D / ADBC203 mixedFOH	PLOTTED	Unverified · Output excluded
F066	Unverified source fixture / Curtainwarmer	PLOTTED	Unverified · Output excluded
F067	Unverified source fixture / Niethammerprofile Rinne	PLOTTED	Unverified · Output excluded
F068	Unverified source fixture / NiethammerHPZ215D / ADBC203 mixedFOH	PLOTTED	Unverified · Output excluded
F069	Unverified source fixture / Niethammerprofile Rinne	PLOTTED	Unverified · Output excluded
F070	Unverified source fixture / NiethammerHPZ215D / ADBC203 mixedFOH	PLOTTED	Unverified · Output excluded
F071	Unverified source fixture / NiethammerHPZ215D2kWFOH	PLOTTED	Unverified · Output excluded
F072	Unverified source fixture / ETCLustr2CYCLED · CYC-14	PLOTTED	Unverified · Output excluded
F073	Unverified source fixture / NiethammerHPZ215D / ADBC203 mixedFOH	PLOTTED	Unverified · Output excluded
F074	Unverified source fixture / NiethammerHPZ215D2kWFOH	PLOTTED	Unverified · Output excluded
F075	Unverified source fixture / NiethammerHPZ215D2kWFOH	PLOTTED	Unverified · Output excluded
F076	Unverified source fixture / ETCLustr2CYCLED · CYC-16	PLOTTED	Unverified · Output excluded
F077	Unverified source fixture / NiethammerHPZ215D / ADBC203 mixedFOH	PLOTTED	Unverified · Output excluded
F078	Unverified source fixture / ETCLustr2CYCLED · CYC-9	PLOTTED	Unverified · Output excluded
F079	Unverified source fixture / NiethammerHPZ215D2kWFOH	PLOTTED	Unverified · Output excluded
F080	Unverified source fixture / ETCLustr2CYCLED · CYC-10	PLOTTED	Unverified · Output excluded

Planning reference only. Confirm installed modes and patch with the venue.

FIXTURE SCHEDULE · CONTINUED

Fixture	Manufacturer / model	Position / mount	Mode / output
VISUAL PLANNING · DMX PATCH WITHHELD			
F081	Unverified source fixture / NiethammerHPZ115D1kW sideprofile	PLOTTED	Unverified · Output excluded
F082	Unverified source fixture / NiethammerHPZ215D2kWFOH	PLOTTED	Unverified · Output excluded
F083	Unverified source fixture / ETCLustr2CYCLED · CYC-13	PLOTTED	Unverified · Output excluded
F084	Unverified source fixture / NiethammerHPZ215D2kWFOH	PLOTTED	Unverified · Output excluded
F085	Unverified source fixture / NiethammerHPZ115D1kW sideprofile	PLOTTED	Unverified · Output excluded
F086	Unverified source fixture / ETCLustr2CYCLED · CYC-8	PLOTTED	Unverified · Output excluded
F087	Unverified source fixture / Niethammerprofile Rinne	PLOTTED	Unverified · Output excluded
F088	Unverified source fixture / Curtainwarmer	PLOTTED	Unverified · Output excluded
F089	Unverified source fixture / ETCLustr2CYCLED · CYC-7	PLOTTED	Unverified · Output excluded
F090	Unverified source fixture / NiethammerHPZ215D2kWFOH	PLOTTED	Unverified · Output excluded
F091	Unverified source fixture / NiethammerHPZ215D / ADBC203 mixedFOH	PLOTTED	Unverified · Output excluded
F092	Unverified source fixture / Curtainwarmer	PLOTTED	Unverified · Output excluded
F093	Unverified source fixture / NiethammerHPZ115D1kW sideprofile	PLOTTED	Unverified · Output excluded
F094	Unverified source fixture / NiethammerHPZ215D2kWFOH	PLOTTED	Unverified · Output excluded
F095	Unverified source fixture / NiethammerHPZ215D2kWFOH	PLOTTED	Unverified · Output excluded

Planning reference only. Confirm installed modes and patch with the venue.

VALIDATION APPENDIX

WARNING · PATCH_WITHHELD

DMX patch facts are withheld pending source verification. This planning document cannot be used for hardware output.

Objects: — · Remediation: review the source facts and regenerate.

ERROR · STAGE_DIMENSIONS_UNCONFIRMED

Confirm the stage dimensions before producing a final technical document.

Objects: Main room · Remediation: review the source facts and regenerate.

WARNING · MODE_UNVERIFIED

DMX modes are unverified; output remains excluded.

Objects: F001–F095 · Remediation: review the source facts and regenerate.

WARNING · TITLE_METADATA_INCOMPLETE

Some professional title-block metadata is missing; the document will show an em dash.

Objects: 05ff7c33902b32a0fbdbb3a3 · Remediation: review the source facts and regenerate.

HitLight

VENUE & DRAWING SOURCES

ATLAS Theater

Main room · House rig

Raadhuisplein 100, 7811 AP, Emmen, NL

https://www.atlastheater.nl/theater/techniek/

Sources checked 2026-10-23

Symbols: HitLight-owned category artwork. No manufacturer model geometry or original source pages included.

Source-based reconstruction. Confirm the current installation and equipment availability with the venue.

Scale, fixture positions, mounting heights and aiming may include estimates; this is not a rigging specification.

Provisional fixture matches are labelled as placeholders. The recorded subset is not a complete physical inventory.

DMX addresses are withheld from public plans until their exact source patch is reconciled.

The reconstruction retains its documented coverage and geometry assumptions; confirm the current setup with the venue.

Source-based reconstruction. Confirm the current installation and equipment availability with the venue.

Scale, fixture positions, mounting heights and aiming may include estimates; this is not a rigging specification.

Provisional fixture matches are labelled as placeholders. The recorded subset is not a complete physical inventory.

DMX addresses are withheld from public plans until their exact source patch is reconciled.

Output remains excluded for visual-only fixtures. Catalogue identity does not verify installed modes, addresses or the current installation.

Official venue information: https://www.atlastheater.nl/theater/techniek/ · checked 2026-10-19

Physical venue location: https://www.atlastheater.nl/contact/ · checked 2026-10-23

lichtplan-grote-zaal-atlas-theater.pdf: https://www.atlastheater.nl/media/djdjpkg0/lichtplan-grote-zaal-atlas-theater.pdf · checked 2026-10-19

technische-lijst-grote-zaal-versie-20230711-def.pdf: https://www.atlastheater.nl/media/1692/technische-lijst-grote-zaal-versie-20230711-def.pdf · checked 2026-10-19

Public venue page: https://www.hitlight.app/venues/netherlands/atlas-theater-05ff7c33