
UPSTAGE

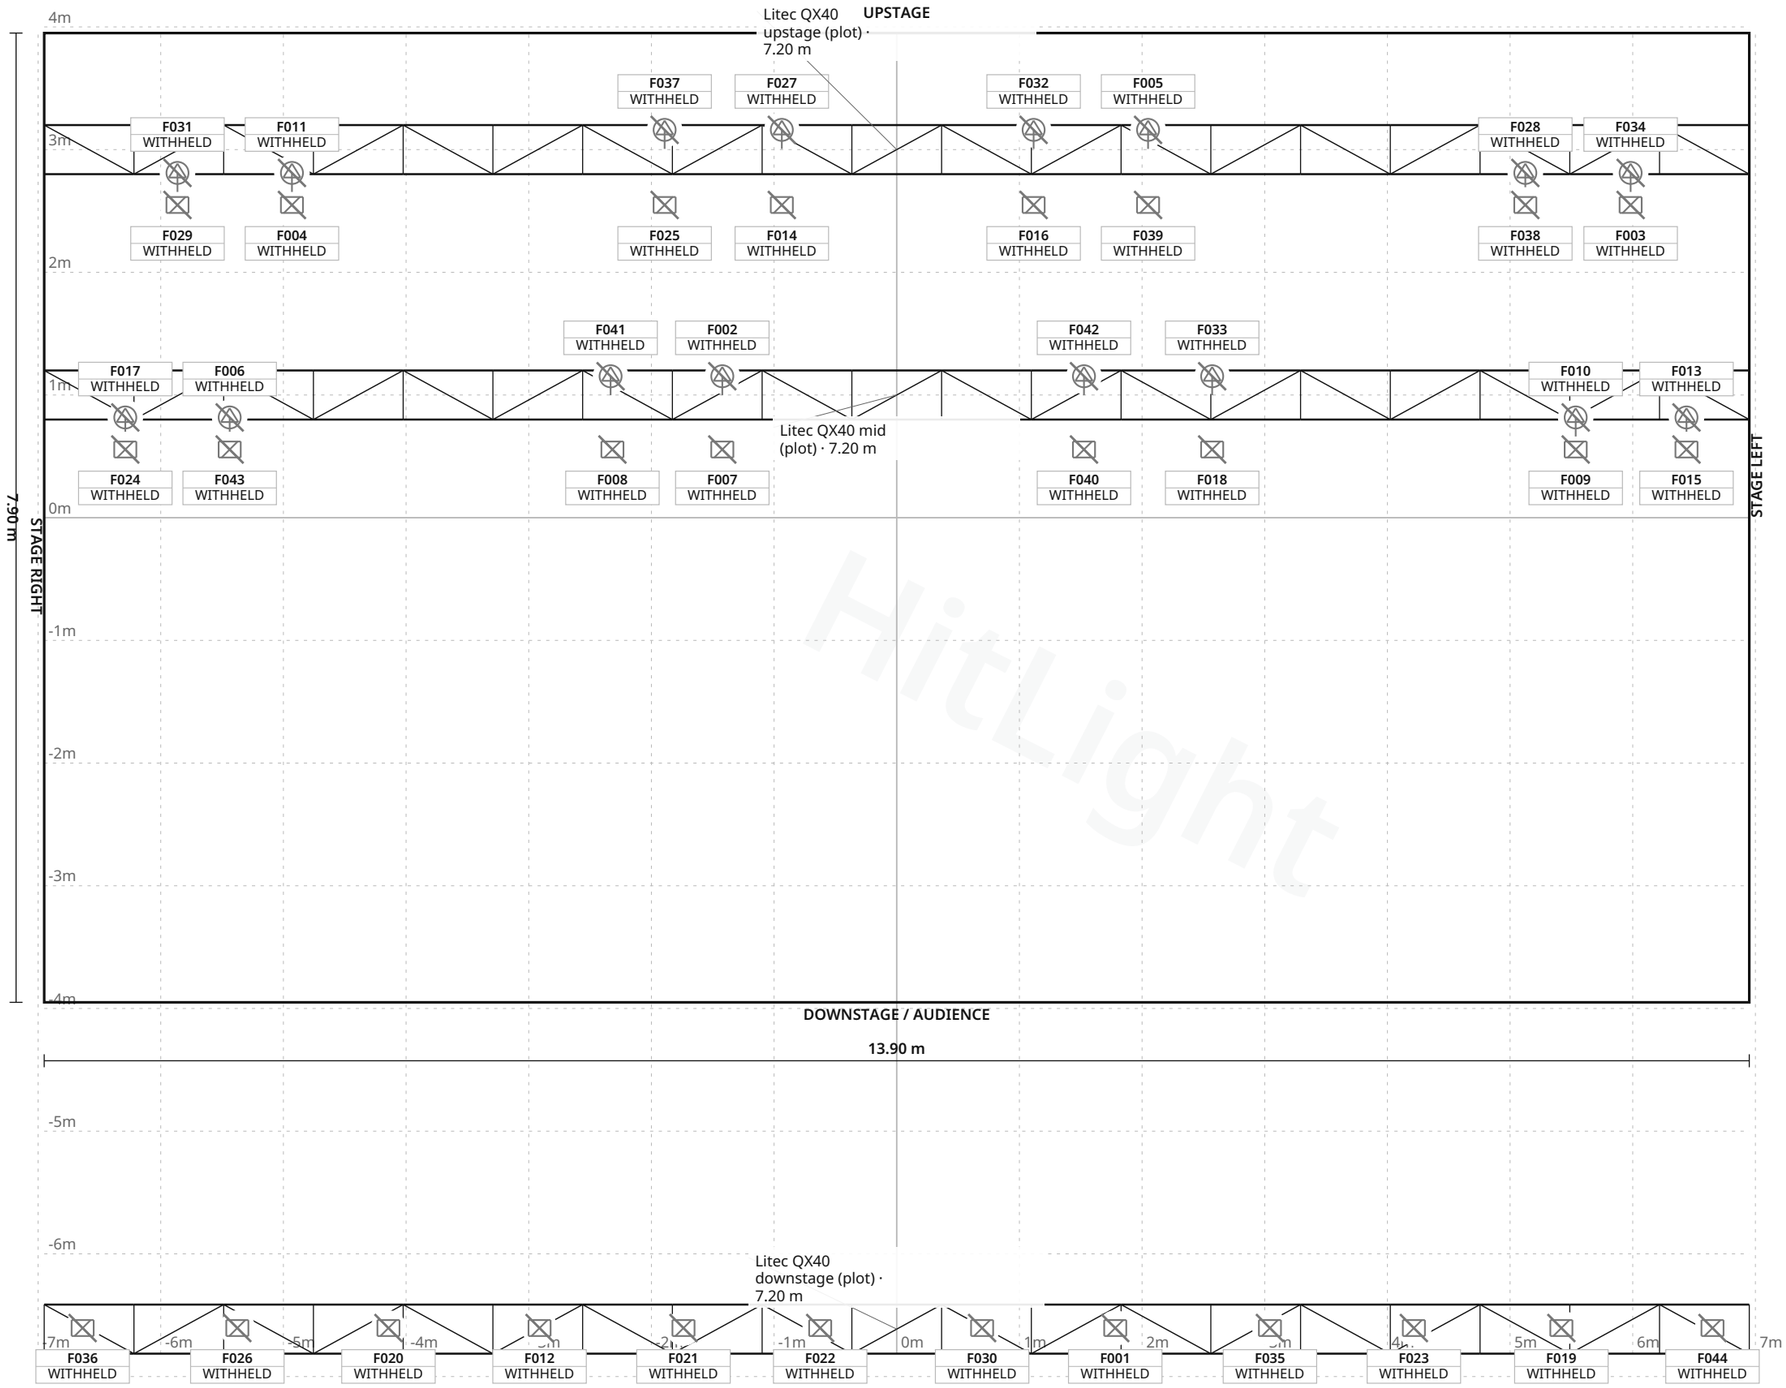

FIXTURE LEGEND

- **MAC 700 Profile** — Profile Spot · 16×
- **2-cell blinder** — Other · 16×
- **ADB DN105 9-20°** — 1.2kW profile, Other · 12×

Stage 13.90 m W × 7.90 m D · Grid 1 m

Skråen · Royal Stage / Nordkraft Multisalen

LIGHT PLOT · PLAN · Royal Stage / Nordkraft Multisalen

HitLight · Skråen

Kjellerups Torv 5, 9000, Aalborg, Denmark

DWG HL · SCALE 1:50 · metric · PRINT AT 100%

Drawn HitLight

Generated from the saved show

SOURCE 3d32cb427087

SYMBOL LEGEND

3 TYPES · 44 FIXTURES · COLOUR BY TYPE



Martin Professional MAC 700 Profile

Profile Spot · Unverified · TBC ch · category symbol

16 physical · 16 plotted

16 disabled · 0 unplaced



Unverified source fixture 2-cell blinder

Other · Unverified · TBC ch · category symbol

16 physical · 16 plotted

16 disabled · 0 unplaced



Unverified source fixture ADB DN105 9-20° 1.2kW profile

Other · Unverified · TBC ch · category symbol

12 physical · 12 plotted

12 disabled · 0 unplaced

HitLight

Skråen · Royal Stage / Nordkraft Multisalen

SYMBOL LEGEND · Royal Stage / Nordkraft Multisalen

HitLight · Skråen

Kjellerups Torv 5, 9000, Aalborg, Denmark

DWG HL · METRIC

Drawn HitLight

Generated from the saved show

SOURCE 3d32cb427087

GENERAL NOTES

1. Source-based lighting plan. Confirm the current rig with the venue.
2. PARTIAL: included fixtures are not a full physical-unit census.
3. DMX PATCH WITHHELD: provisional or unchecked addresses are not published.
4. Fixture positions follow the venue’s published lighting plot; the currently installed rig is not verified.
5. Fixture heights are approximate; trim heights may differ from the drawing.

HitLight

Skråen · Royal Stage / Nordkraft Multisalen

GENERAL NOTES · Royal Stage / Nordkraft Multisalen

HitLight · Skråen

Kjellerups Torv 5, 9000, Aalborg, Denmark

DWG HL · METRIC

Drawn HitLight

Generated from the saved show

SOURCE 3d32cb427087

STAGE ELEMENTS

NAME	TYPE	POSITION	TRIM / SIZE
Litec QX40 downstage (plot)	trussStraight	X 0.00 m · Z 6.61 m	7.20 m · 13.90 m W × 0.40 m D
Litec QX40 mid (plot)	trussStraight	X 0.00 m · Z -1.00 m	7.20 m · 13.90 m W × 0.40 m D
Litec QX40 upstage (plot)	trussStraight	X 0.00 m · Z -3.00 m	7.20 m · 13.90 m W × 0.40 m D

HitLight

FIXTURE SCHEDULE

Fixture	Manufacturer / model	Position / mount	Mode / output
VISUAL PLANNING · DMX PATCH WITHHELD			
F001	Unverified source fixture / ADB DN105 9-20° 1.2kW profile	PLOTTED	Unverified · Output excluded
F002	Martin Professional / MAC 700 Profile	PLOTTED	Unverified · Output excluded
F003	Unverified source fixture / 2-cell blinder	PLOTTED	Unverified · Output excluded
F004	Unverified source fixture / 2-cell blinder	PLOTTED	Unverified · Output excluded
F005	Martin Professional / MAC 700 Profile	PLOTTED	Unverified · Output excluded
F006	Martin Professional / MAC 700 Profile	PLOTTED	Unverified · Output excluded
F007	Unverified source fixture / 2-cell blinder	PLOTTED	Unverified · Output excluded
F008	Unverified source fixture / 2-cell blinder	PLOTTED	Unverified · Output excluded
F009	Unverified source fixture / 2-cell blinder	PLOTTED	Unverified · Output excluded
F010	Martin Professional / MAC 700 Profile	PLOTTED	Unverified · Output excluded
F011	Martin Professional / MAC 700 Profile	PLOTTED	Unverified · Output excluded
F012	Unverified source fixture / ADB DN105 9-20° 1.2kW profile	PLOTTED	Unverified · Output excluded
F013	Martin Professional / MAC 700 Profile	PLOTTED	Unverified · Output excluded
F014	Unverified source fixture / 2-cell blinder	PLOTTED	Unverified · Output excluded
F015	Unverified source fixture / 2-cell blinder	PLOTTED	Unverified · Output excluded
F016	Unverified source fixture / 2-cell blinder	PLOTTED	Unverified · Output excluded
F017	Martin Professional / MAC 700 Profile	PLOTTED	Unverified · Output excluded
F018	Unverified source fixture / 2-cell blinder	PLOTTED	Unverified · Output excluded
F019	Unverified source fixture / ADB DN105 9-20° 1.2kW profile	PLOTTED	Unverified · Output excluded
F020	Unverified source fixture / ADB DN105 9-20° 1.2kW profile	PLOTTED	Unverified · Output excluded

Planning reference only. Confirm installed modes and patch with the venue.

Skråen · Royal Stage / Nordkraft Multisalen

FIXTURE SCHEDULE · Royal Stage / Nordkraft Multisalen

HitLight · Skråen

Kjellerups Torv 5, 9000, Aalborg, Denmark

DWG HL · METRIC

Drawn HitLight

Generated from the saved show

SOURCE 3d32cb427087

Fixture	Manufacturer / model	Position / mount	Mode / output
VISUAL PLANNING · DMX PATCH WITHHELD			
F021	Unverified source fixture / ADB DN105 9-20° 1.2kW profile	PLOTTED	Unverified · Output excluded
F022	Unverified source fixture / ADB DN105 9-20° 1.2kW profile	PLOTTED	Unverified · Output excluded
F023	Unverified source fixture / ADB DN105 9-20° 1.2kW profile	PLOTTED	Unverified · Output excluded
F024	Unverified source fixture / 2-cell blinder	PLOTTED	Unverified · Output excluded
F025	Unverified source fixture / 2-cell blinder	PLOTTED	Unverified · Output excluded
F026	Unverified source fixture / ADB DN105 9-20° 1.2kW profile	PLOTTED	Unverified · Output excluded
F027	Martin Professional / MAC 700 Profile	PLOTTED	Unverified · Output excluded
F028	Martin Professional / MAC 700 Profile	PLOTTED	Unverified · Output excluded
F029	Unverified source fixture / 2-cell blinder	PLOTTED	Unverified · Output excluded
F030	Unverified source fixture / ADB DN105 9-20° 1.2kW profile	PLOTTED	Unverified · Output excluded
F031	Martin Professional / MAC 700 Profile	PLOTTED	Unverified · Output excluded
F032	Martin Professional / MAC 700 Profile	PLOTTED	Unverified · Output excluded
F033	Martin Professional / MAC 700 Profile	PLOTTED	Unverified · Output excluded
F034	Martin Professional / MAC 700 Profile	PLOTTED	Unverified · Output excluded
F035	Unverified source fixture / ADB DN105 9-20° 1.2kW profile	PLOTTED	Unverified · Output excluded
F036	Unverified source fixture / ADB DN105 9-20° 1.2kW profile	PLOTTED	Unverified · Output excluded
F037	Martin Professional / MAC 700 Profile	PLOTTED	Unverified · Output excluded
F038	Unverified source fixture / 2-cell blinder	PLOTTED	Unverified · Output excluded
F039	Unverified source fixture / 2-cell blinder	PLOTTED	Unverified · Output excluded
F040	Unverified source fixture / 2-cell blinder	PLOTTED	Unverified · Output excluded

Planning reference only. Confirm installed modes and patch with the venue.

Fixture	Manufacturer / model	Position / mount	Mode / output
VISUAL PLANNING · DMX PATCH WITHHELD			
F041	Martin Professional / MAC 700 Profile	PLOTTED	Unverified · Output excluded
F042	Martin Professional / MAC 700 Profile	PLOTTED	Unverified · Output excluded
F043	Unverified source fixture / 2-cell blinder	PLOTTED	Unverified · Output excluded
F044	Unverified source fixture / ADB DN105 9-20° 1.2kW profile	PLOTTED	Unverified · Output excluded

Planning reference only. Confirm installed modes and patch with the venue.

HitLight

VALIDATION APPENDIX

WARNING · PATCH_WITHHELD

DMX patch facts are withheld pending source verification. This planning document cannot be used for hardware output.

Objects: — · Remediation: review the source facts and regenerate.

ERROR · STAGE_DIMENSIONS_UNCONFIRMED

Confirm the stage dimensions before producing a final technical document.

Objects: Royal Stage / Nordkraft Multisalen · Remediation: review the source facts and regenerate.

WARNING · MODE_UNVERIFIED

DMX modes are unverified; output remains excluded.

Objects: F001–F044 · Remediation: review the source facts and regenerate.

WARNING · FIXTURE_DISABLED

Fixtures are disabled for this visual planning reconstruction.

Objects: F001–F044 · Remediation: review the source facts and regenerate.

WARNING · TITLE_METADATA_INCOMPLETE

Some professional title-block metadata is missing; the document will show an em dash.

Objects: 064f026a3b3833f6cbe256dc · Remediation: review the source facts and regenerate.

HitLight

VENUE & DRAWING SOURCES

Skråen

Royal Stage / Nordkraft Multisalen · Published room reference; actual current setup unconfirmed

Kjellerups Torv 5, 9000, Aalborg, DK

https://skraaen.dk/

Sources checked 2026-10-19

Generated by HitLight from the saved published venue rig. Source attribution and reconstruction limitations are retained below.

Symbols: HitLight-owned category artwork. No manufacturer model geometry or original source pages included.

Fixture positions follow the venue’s published lighting plot; the currently installed rig is not verified.

Fixture heights are approximate; trim heights may differ from the drawing.

Partial source-based planning reconstruction; the current installation and complete fixture census are unverified.

Source-matched catalogue bodies are shown where available. Unresolved source identities remain labelled visual markers. Installed modes and DMX patch require verification; visual-only fixtures remain excluded from output.

Fixture positions follow the venue’s published lighting plot; the currently installed rig is not verified.

Fixture heights are approximate; trim heights may differ from the drawing.

Generated from the saved published HitLight layout; fixture positions and room geometry are unchanged. Not an official venue drawing.

Partial source-based planning reconstruction; the current installation and complete fixture census are unverified.

Source-matched catalogue bodies are shown where available. Unresolved source identities remain labelled visual markers. Installed modes and DMX patch require verification; visual-only fixtures remain excluded from output.

Output remains excluded for visual-only fixtures. Catalogue identity does not verify installed modes, addresses or the current installation.

HitLight

VENUE & DRAWING SOURCES

Dansk Live national member discovery; fixed-house identity subsequently checked on actual official source: https://dansklive.dk/om-os/medlemmer/ · checked 2026-10-19

Official current performance-house page with reviewed explicit postal locality and performance programme/context: https://skraaen.dk/ · checked 2026-10-19

Own venue/room, location and contact source: https://skraaen.dk/royal-stage/teknisk-info/pa-light/ · checked 2026-10-19

royal_stage_-_standard_lightplot_7_2_.jpg: https://skraaen.dk/wp-content/uploads/2021/07/royal_stage_-_standard_lightplot_7_2_.jpg · checked 2026-10-19

Public venue page: https://www.hitlight.app/venues/denmark/skraen-064f026a

HitLight