
UPSTAGE ↑

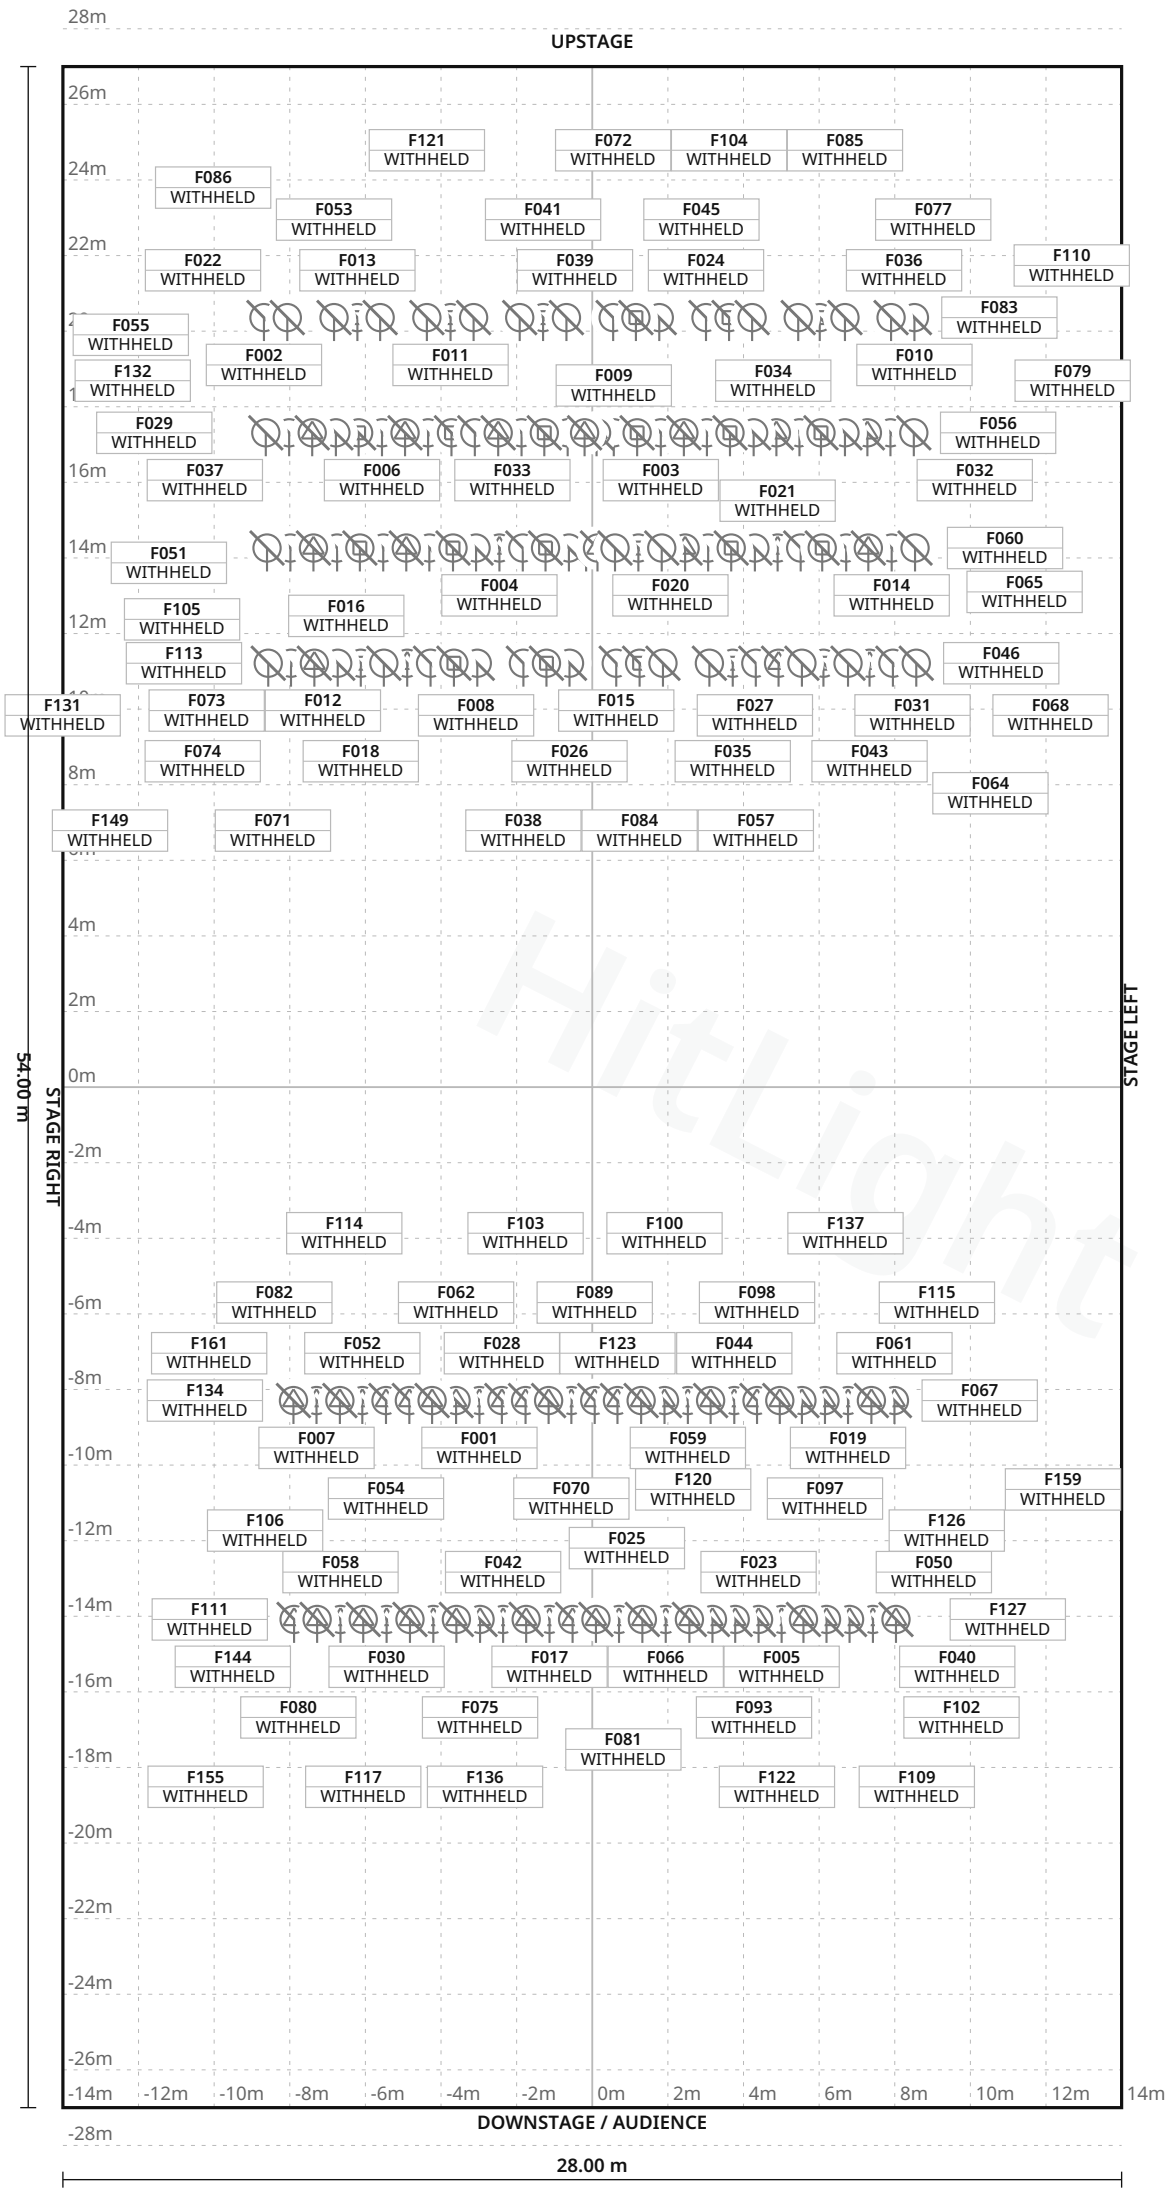

FIXTURE LEGEND

- **Source Four 10** — Profile Spot · 54×
- **Source Four 19** — Profile Spot · 4×
- **Elation Platinum** — Wash ZFX Pro, Moving Head · 24×
- **Elation Satura** — Spot CMY Pro, Profile Spot · 16×
- **ETC Source Four** — PAR Wide, PAR Light · 64×

Stage 28.00 m W × 54.00 m D · Grid 1 m

50 fixture labels omitted in this view due to crowding · see DMX patch

Barbara B. Mann Performing Arts Hall · Main room

LIGHT PLOT · PLAN · Main room

HitLight · Barbara B. Mann Performing Arts Hall

13350 FSW Parkway, Fort Myers, United States

DWG HL · SCALE 1:200 · metric · PRINT AT 100%

Drawn HitLight

Generated from the saved show

SOURCE 7603b839265a

SYMBOL LEGEND

5 TYPES · 162 FIXTURES · COLOUR BY TYPE



ETC Source Four 10

Profile Spot · Unverified · TBC ch · category symbol

54 physical · 54 plotted

54 disabled · 0 unplaced



ETC Source Four 19

Profile Spot · Unverified · TBC ch · category symbol

4 physical · 4 plotted

4 disabled · 0 unplaced



Unverified source fixture Elation Platinum Wash ZFX Pro

Moving Head · Unverified · TBC ch · category symbol

24 physical · 24 plotted

24 disabled · 0 unplaced



Unverified source fixture Elation Satura Spot CMY Pro

Profile Spot · Unverified · TBC ch · category symbol

16 physical · 16 plotted

16 disabled · 0 unplaced



Unverified source fixture ETC Source Four PAR Wide

PAR Light · Unverified · TBC ch · category symbol

64 physical · 64 plotted

64 disabled · 0 unplaced

Barbara B. Mann Performing Arts Hall · Main room

SYMBOL LEGEND · Main room

HitLight · Barbara B. Mann Performing Arts Hall

13350 FSW Parkway, Fort Myers, United States

DWG HL · METRIC

Drawn HitLight

Generated from the saved show

SOURCE 7603b839265a

GENERAL NOTES

1. Source-based lighting plan. Confirm the current rig with the venue.
2. PARTIAL: included fixtures are not a full physical-unit census.
3. DMX PATCH WITHHELD: provisional or unchecked addresses are not published.
4. Approximate planning view; not official venue paperwork or output-ready. Original HitLight symbols only; no source pages, OEM meshes, photos or logos. Original files remain private; modes and patch unverified.

HitLight

FIXTURE SCHEDULE

Fixture	Manufacturer / model	Position / mount	Mode / output
VISUAL PLANNING · DMX PATCH WITHHELD			
F001	ETC / Source Four 10	PLOTTED	Unverified · Output excluded
F002	Unverified source fixture / ETC Source Four PAR Wide	PLOTTED	Unverified · Output excluded
F003	Unverified source fixture / ETC Source Four PAR Wide	PLOTTED	Unverified · Output excluded
F004	Unverified source fixture / Elation Satura Spot CMY Pro	PLOTTED	Unverified · Output excluded
F005	ETC / Source Four 10	PLOTTED	Unverified · Output excluded
F006	Unverified source fixture / ETC Source Four PAR Wide	PLOTTED	Unverified · Output excluded
F007	ETC / Source Four 10	PLOTTED	Unverified · Output excluded
F008	Unverified source fixture / ETC Source Four PAR Wide	PLOTTED	Unverified · Output excluded
F009	Unverified source fixture / ETC Source Four PAR Wide	PLOTTED	Unverified · Output excluded
F010	Unverified source fixture / ETC Source Four PAR Wide	PLOTTED	Unverified · Output excluded
F011	Unverified source fixture / Elation Platinum Wash ZFX Pro	PLOTTED	Unverified · Output excluded
F012	Unverified source fixture / Elation Satura Spot CMY Pro	PLOTTED	Unverified · Output excluded
F013	Unverified source fixture / Elation Platinum Wash ZFX Pro	PLOTTED	Unverified · Output excluded
F014	Unverified source fixture / ETC Source Four PAR Wide	PLOTTED	Unverified · Output excluded
F015	Unverified source fixture / ETC Source Four PAR Wide	PLOTTED	Unverified · Output excluded
F016	Unverified source fixture / ETC Source Four PAR Wide	PLOTTED	Unverified · Output excluded
F017	ETC / Source Four 10	PLOTTED	Unverified · Output excluded
F018	Unverified source fixture / Elation Platinum Wash ZFX Pro	PLOTTED	Unverified · Output excluded
F019	ETC / Source Four 10	PLOTTED	Unverified · Output excluded
F020	ETC / Source Four 19	PLOTTED	Unverified · Output excluded

Planning reference only. Confirm installed modes and patch with the venue.

Barbara B. Mann Performing Arts Hall · Main room

FIXTURE SCHEDULE · Main room

HitLight · Barbara B. Mann Performing Arts Hall

13350 FSW Parkway, Fort Myers, United States

DWG HL · METRIC

Drawn HitLight

Generated from the saved show

SOURCE 7603b839265a

Fixture	Manufacturer / model	Position / mount	Mode / output
VISUAL PLANNING · DMX PATCH WITHHELD			
F021	Unverified source fixture / Elation Satura Spot CMY Pro	PLOTTED	Unverified · Output excluded
F022	Unverified source fixture / ETC Source Four PAR Wide	PLOTTED	Unverified · Output excluded
F023	ETC / Source Four 10	PLOTTED	Unverified · Output excluded
F024	Unverified source fixture / ETC Source Four PAR Wide	PLOTTED	Unverified · Output excluded
F025	ETC / Source Four 10	PLOTTED	Unverified · Output excluded
F026	Unverified source fixture / ETC Source Four PAR Wide	PLOTTED	Unverified · Output excluded
F027	Unverified source fixture / ETC Source Four PAR Wide	PLOTTED	Unverified · Output excluded
F028	ETC / Source Four 10	PLOTTED	Unverified · Output excluded
F029	Unverified source fixture / Elation Platinum Wash ZFX Pro	PLOTTED	Unverified · Output excluded
F030	ETC / Source Four 10	PLOTTED	Unverified · Output excluded
F031	Unverified source fixture / ETC Source Four PAR Wide	PLOTTED	Unverified · Output excluded
F032	Unverified source fixture / ETC Source Four PAR Wide	PLOTTED	Unverified · Output excluded
F033	Unverified source fixture / ETC Source Four PAR Wide	PLOTTED	Unverified · Output excluded
F034	Unverified source fixture / ETC Source Four PAR Wide	PLOTTED	Unverified · Output excluded
F035	Unverified source fixture / Elation Platinum Wash ZFX Pro	PLOTTED	Unverified · Output excluded
F036	Unverified source fixture / Elation Platinum Wash ZFX Pro	PLOTTED	Unverified · Output excluded
F037	Unverified source fixture / ETC Source Four PAR Wide	PLOTTED	Unverified · Output excluded
F038	Unverified source fixture / ETC Source Four PAR Wide	PLOTTED	Unverified · Output excluded
F039	Unverified source fixture / ETC Source Four PAR Wide	PLOTTED	Unverified · Output excluded
F040	ETC / Source Four 10	PLOTTED	Unverified · Output excluded

Planning reference only. Confirm installed modes and patch with the venue.

Fixture	Manufacturer / model	Position / mount	Mode / output
VISUAL PLANNING · DMX PATCH WITHHELD			
F041	Unverified source fixture / Elation Platinum Wash ZFX Pro	PLOTTED	Unverified · Output excluded
F042	ETC / Source Four 10	PLOTTED	Unverified · Output excluded
F043	Unverified source fixture / Elation Satura Spot CMY Pro	PLOTTED	Unverified · Output excluded
F044	ETC / Source Four 10	PLOTTED	Unverified · Output excluded
F045	Unverified source fixture / ETC Source Four PAR Wide	PLOTTED	Unverified · Output excluded
F046	Unverified source fixture / ETC Source Four PAR Wide	PLOTTED	Unverified · Output excluded
F047	Unverified source fixture / Elation Platinum Wash ZFX Pro	PLOTTED	Unverified · Output excluded
F048	Unverified source fixture / ETC Source Four PAR Wide	PLOTTED	Unverified · Output excluded
F049	Unverified source fixture / Elation Platinum Wash ZFX Pro	PLOTTED	Unverified · Output excluded
F050	ETC / Source Four 10	PLOTTED	Unverified · Output excluded
F051	Unverified source fixture / ETC Source Four PAR Wide	PLOTTED	Unverified · Output excluded
F052	ETC / Source Four 10	PLOTTED	Unverified · Output excluded
F053	Unverified source fixture / ETC Source Four PAR Wide	PLOTTED	Unverified · Output excluded
F054	ETC / Source Four 10	PLOTTED	Unverified · Output excluded
F055	Unverified source fixture / ETC Source Four PAR Wide	PLOTTED	Unverified · Output excluded
F056	Unverified source fixture / ETC Source Four PAR Wide	PLOTTED	Unverified · Output excluded
F057	Unverified source fixture / ETC Source Four PAR Wide	PLOTTED	Unverified · Output excluded
F058	ETC / Source Four 10	PLOTTED	Unverified · Output excluded
F059	ETC / Source Four 10	PLOTTED	Unverified · Output excluded
F060	Unverified source fixture / ETC Source Four PAR Wide	PLOTTED	Unverified · Output excluded

Planning reference only. Confirm installed modes and patch with the venue.

FIXTURE SCHEDULE · CONTINUED

Fixture	Manufacturer / model	Position / mount	Mode / output
VISUAL PLANNING · DMX PATCH WITHHELD			
F061	ETC / Source Four 10	PLOTTED	Unverified · Output excluded
F062	ETC / Source Four 10	PLOTTED	Unverified · Output excluded
F063	Unverified source fixture / ETC Source Four PAR Wide	PLOTTED	Unverified · Output excluded
F064	Unverified source fixture / Elation Platinum Wash ZFX Pro	PLOTTED	Unverified · Output excluded
F065	Unverified source fixture / ETC Source Four PAR Wide	PLOTTED	Unverified · Output excluded
F066	ETC / Source Four 10	PLOTTED	Unverified · Output excluded
F067	ETC / Source Four 10	PLOTTED	Unverified · Output excluded
F068	Unverified source fixture / ETC Source Four PAR Wide	PLOTTED	Unverified · Output excluded
F069	Unverified source fixture / Elation Platinum Wash ZFX Pro	PLOTTED	Unverified · Output excluded
F070	ETC / Source Four 10	PLOTTED	Unverified · Output excluded
F071	Unverified source fixture / ETC Source Four PAR Wide	PLOTTED	Unverified · Output excluded
F072	Unverified source fixture / ETC Source Four PAR Wide	PLOTTED	Unverified · Output excluded
F073	Unverified source fixture / ETC Source Four PAR Wide	PLOTTED	Unverified · Output excluded
F074	Unverified source fixture / ETC Source Four PAR Wide	PLOTTED	Unverified · Output excluded
F075	ETC / Source Four 10	PLOTTED	Unverified · Output excluded
F076	Unverified source fixture / ETC Source Four PAR Wide	PLOTTED	Unverified · Output excluded
F077	Unverified source fixture / ETC Source Four PAR Wide	PLOTTED	Unverified · Output excluded
F078	Unverified source fixture / Elation Platinum Wash ZFX Pro	PLOTTED	Unverified · Output excluded
F079	Unverified source fixture / Elation Satura Spot CMY Pro	PLOTTED	Unverified · Output excluded
F080	ETC / Source Four 10	PLOTTED	Unverified · Output excluded

Planning reference only. Confirm installed modes and patch with the venue.

Barbara B. Mann Performing Arts Hall · Main room

FIXTURE SCHEDULE · Main room

HitLight · Barbara B. Mann Performing Arts Hall

13350 FSW Parkway, Fort Myers, United States

DWG HL · METRIC

Drawn HitLight

Generated from the saved show

SOURCE 7603b839265a

FIXTURE SCHEDULE · CONTINUED

Fixture	Manufacturer / model	Position / mount	Mode / output
VISUAL PLANNING · DMX PATCH WITHHELD			
F081	ETC / Source Four 10	PLOTTED	Unverified · Output excluded
F082	ETC / Source Four 10	PLOTTED	Unverified · Output excluded
F083	Unverified source fixture / ETC Source Four PAR Wide	PLOTTED	Unverified · Output excluded
F084	Unverified source fixture / Elation Platinum Wash ZFX Pro	PLOTTED	Unverified · Output excluded
F085	Unverified source fixture / ETC Source Four PAR Wide	PLOTTED	Unverified · Output excluded
F086	Unverified source fixture / ETC Source Four PAR Wide	PLOTTED	Unverified · Output excluded
F087	Unverified source fixture / ETC Source Four PAR Wide	PLOTTED	Unverified · Output excluded
F088	ETC / Source Four 19	PLOTTED	Unverified · Output excluded
F089	ETC / Source Four 10	PLOTTED	Unverified · Output excluded
F090	Unverified source fixture / ETC Source Four PAR Wide	PLOTTED	Unverified · Output excluded
F091	ETC / Source Four 19	PLOTTED	Unverified · Output excluded
F092	Unverified source fixture / Elation Platinum Wash ZFX Pro	PLOTTED	Unverified · Output excluded
F093	ETC / Source Four 10	PLOTTED	Unverified · Output excluded
F094	Unverified source fixture / ETC Source Four PAR Wide	PLOTTED	Unverified · Output excluded
F095	Unverified source fixture / ETC Source Four PAR Wide	PLOTTED	Unverified · Output excluded
F096	Unverified source fixture / Elation Platinum Wash ZFX Pro	PLOTTED	Unverified · Output excluded
F097	ETC / Source Four 10	PLOTTED	Unverified · Output excluded
F098	ETC / Source Four 10	PLOTTED	Unverified · Output excluded
F099	Unverified source fixture / ETC Source Four PAR Wide	PLOTTED	Unverified · Output excluded
F100	ETC / Source Four 10	PLOTTED	Unverified · Output excluded

Planning reference only. Confirm installed modes and patch with the venue.

Fixture	Manufacturer / model	Position / mount	Mode / output
VISUAL PLANNING · DMX PATCH WITHHELD			
F101	Unverified source fixture / Elation Satura Spot CMY Pro	PLOTTED	Unverified · Output excluded
F102	ETC / Source Four 10	PLOTTED	Unverified · Output excluded
F103	ETC / Source Four 10	PLOTTED	Unverified · Output excluded
F104	Unverified source fixture / Elation Platinum Wash ZFX Pro	PLOTTED	Unverified · Output excluded
F105	Unverified source fixture / ETC Source Four PAR Wide	PLOTTED	Unverified · Output excluded
F106	ETC / Source Four 10	PLOTTED	Unverified · Output excluded
F107	Unverified source fixture / ETC Source Four PAR Wide	PLOTTED	Unverified · Output excluded
F108	Unverified source fixture / ETC Source Four PAR Wide	PLOTTED	Unverified · Output excluded
F109	ETC / Source Four 10	PLOTTED	Unverified · Output excluded
F110	Unverified source fixture / Elation Satura Spot CMY Pro	PLOTTED	Unverified · Output excluded
F111	ETC / Source Four 10	PLOTTED	Unverified · Output excluded
F112	Unverified source fixture / ETC Source Four PAR Wide	PLOTTED	Unverified · Output excluded
F113	Unverified source fixture / ETC Source Four PAR Wide	PLOTTED	Unverified · Output excluded
F114	ETC / Source Four 10	PLOTTED	Unverified · Output excluded
F115	ETC / Source Four 10	PLOTTED	Unverified · Output excluded
F116	Unverified source fixture / Elation Satura Spot CMY Pro	PLOTTED	Unverified · Output excluded
F117	ETC / Source Four 10	PLOTTED	Unverified · Output excluded
F118	Unverified source fixture / ETC Source Four PAR Wide	PLOTTED	Unverified · Output excluded
F119	Unverified source fixture / ETC Source Four PAR Wide	PLOTTED	Unverified · Output excluded
F120	ETC / Source Four 10	PLOTTED	Unverified · Output excluded

Planning reference only. Confirm installed modes and patch with the venue.

FIXTURE SCHEDULE · CONTINUED

Fixture	Manufacturer / model	Position / mount	Mode / output
VISUAL PLANNING · DMX PATCH WITHHELD			
F121	Unverified source fixture / ETC Source Four PAR Wide	PLOTTED	Unverified · Output excluded
F122	ETC / Source Four 10	PLOTTED	Unverified · Output excluded
F123	ETC / Source Four 10	PLOTTED	Unverified · Output excluded
F124	Unverified source fixture / ETC Source Four PAR Wide	PLOTTED	Unverified · Output excluded
F125	Unverified source fixture / Elation Satura Spot CMY Pro	PLOTTED	Unverified · Output excluded
F126	ETC / Source Four 10	PLOTTED	Unverified · Output excluded
F127	ETC / Source Four 10	PLOTTED	Unverified · Output excluded
F128	ETC / Source Four 10	PLOTTED	Unverified · Output excluded
F129	Unverified source fixture / Elation Satura Spot CMY Pro	PLOTTED	Unverified · Output excluded
F130	Unverified source fixture / ETC Source Four PAR Wide	PLOTTED	Unverified · Output excluded
F131	Unverified source fixture / ETC Source Four PAR Wide	PLOTTED	Unverified · Output excluded
F132	Unverified source fixture / ETC Source Four PAR Wide	PLOTTED	Unverified · Output excluded
F133	Unverified source fixture / Elation Satura Spot CMY Pro	PLOTTED	Unverified · Output excluded
F134	ETC / Source Four 10	PLOTTED	Unverified · Output excluded
F135	Unverified source fixture / Elation Platinum Wash ZFX Pro	PLOTTED	Unverified · Output excluded
F136	ETC / Source Four 10	PLOTTED	Unverified · Output excluded
F137	ETC / Source Four 10	PLOTTED	Unverified · Output excluded
F138	Unverified source fixture / Elation Platinum Wash ZFX Pro	PLOTTED	Unverified · Output excluded
F139	Unverified source fixture / Elation Platinum Wash ZFX Pro	PLOTTED	Unverified · Output excluded
F140	Unverified source fixture / ETC Source Four PAR Wide	PLOTTED	Unverified · Output excluded

Planning reference only. Confirm installed modes and patch with the venue.

FIXTURE SCHEDULE · CONTINUED

Fixture	Manufacturer / model	Position / mount	Mode / output
VISUAL PLANNING · DMX PATCH WITHHELD			
F141	Unverified source fixture / ETC Source Four PAR Wide	PLOTTED	Unverified · Output excluded
F142	Unverified source fixture / Elation Platinum Wash ZFX Pro	PLOTTED	Unverified · Output excluded
F143	Unverified source fixture / ETC Source Four PAR Wide	PLOTTED	Unverified · Output excluded
F144	ETC / Source Four 10	PLOTTED	Unverified · Output excluded
F145	Unverified source fixture / Elation Platinum Wash ZFX Pro	PLOTTED	Unverified · Output excluded
F146	ETC / Source Four 19	PLOTTED	Unverified · Output excluded
F147	ETC / Source Four 10	PLOTTED	Unverified · Output excluded
F148	Unverified source fixture / Elation Platinum Wash ZFX Pro	PLOTTED	Unverified · Output excluded
F149	Unverified source fixture / Elation Satura Spot CMY Pro	PLOTTED	Unverified · Output excluded
F150	Unverified source fixture / ETC Source Four PAR Wide	PLOTTED	Unverified · Output excluded
F151	Unverified source fixture / Elation Satura Spot CMY Pro	PLOTTED	Unverified · Output excluded
F152	Unverified source fixture / Elation Platinum Wash ZFX Pro	PLOTTED	Unverified · Output excluded
F153	Unverified source fixture / Elation Satura Spot CMY Pro	PLOTTED	Unverified · Output excluded
F154	Unverified source fixture / Elation Satura Spot CMY Pro	PLOTTED	Unverified · Output excluded
F155	ETC / Source Four 10	PLOTTED	Unverified · Output excluded
F156	Unverified source fixture / Elation Platinum Wash ZFX Pro	PLOTTED	Unverified · Output excluded
F157	ETC / Source Four 10	PLOTTED	Unverified · Output excluded
F158	Unverified source fixture / ETC Source Four PAR Wide	PLOTTED	Unverified · Output excluded
F159	ETC / Source Four 10	PLOTTED	Unverified · Output excluded
F160	Unverified source fixture / ETC Source Four PAR Wide	PLOTTED	Unverified · Output excluded

Planning reference only. Confirm installed modes and patch with the venue.

Fixture	Manufacturer / model	Position / mount	Mode / output
VISUAL PLANNING · DMX PATCH WITHHELD			
F161	ETC / Source Four 10	PLOTTED	Unverified · Output excluded
F162	Unverified source fixture / Elation Satura Spot CMY Pro	PLOTTED	Unverified · Output excluded

Planning reference only. Confirm installed modes and patch with the venue.

HitLight

VALIDATION APPENDIX

WARNING · PATCH_WITHHELD

DMX patch facts are withheld pending source verification. This planning document cannot be used for hardware output.

Objects: — · Remediation: review the source facts and regenerate.

ERROR · STAGE_DIMENSIONS_UNCONFIRMED

Confirm the stage dimensions before producing a final technical document.

Objects: Main room · Remediation: review the source facts and regenerate.

WARNING · MODE_UNVERIFIED

DMX modes are unverified; output remains excluded.

Objects: F001–F162 · Remediation: review the source facts and regenerate.

WARNING · FIXTURE_DISABLED

Fixtures are disabled for this visual planning reconstruction.

Objects: F001–F162 · Remediation: review the source facts and regenerate.

WARNING · TITLE_METADATA_INCOMPLETE

Some professional title-block metadata is missing; the document will show an em dash.

Objects: 06cc0380df56fcdf7575a477 · Remediation: review the source facts and regenerate.

HitLight

VENUE & DRAWING SOURCES

Barbara B. Mann Performing Arts Hall

Main room · House rig

13350 FSW Parkway, Fort Myers, FL, US

https://www.bbmannpah.com/assets/doc/BB-Mann-Technical-Specifications-2025-5041a3bcd1.pdf

Sources checked 2026-11-03

Generated by HitLight from the reviewed partial Barbara B. Mann Performing Arts Hall reconstruction. Venue sources are cited as facts; their original artwork remains private.

Symbols: HitLight-owned category artwork. No manufacturer model geometry or original source pages included.

Fixture positions follow the venue’s published lighting plot; the currently installed rig is not verified.

162 source-based fixture records retain their original printed source identities. The current public view has 162 catalogue body references and 0 visual fallbacks. Installed modes and DMX patch are unverified; all original output exclusions remain.

Fixture heights are approximate; trim heights may differ from the drawing.

162 individually drawn housings from a18 February2023 house-hang plot in a later technical packet. The current installation and complete census are unknown. Four box-boom circuit lists do not supply individual fixture evidence and are not converted into heads.

Proper catalogue models or labelled mechanical substitutes are retained. PlatinumWashZFXPro and SaturaSpotCMYPro need exact model/body/mode reconciliation; their current mechanical substitutes do not establish control equivalence. The old key differs from the54/16 drawn cove/Satura counts.

Source pipe and cove distances are retained. All heights,centre stacking,X scale,room frame,focus and mounts are estimated. This is a partial visual reference; all fixtures are unpatched and output excluded.

162 source-based fixture records currently display 162 public catalogue housings and 0 visual fallbacks. Original source identities, modes, patch and output exclusions are unchanged.

Existing Source Four PAR / Colortran Fresnel profile references now display newly authored approximate public housings. Existing source identities and any other-maker mechanical substitutes remain labelled; installed optics, modes and patch are not verified.

Approximate planning view; not official venue paperwork or output-ready. Original HitLight symbols only; no source pages, OEM meshes, photos or logos. Original files remain private; modes and patch unverified.

Fixture plot original; visually inspected page(s) 20. Freshness and reuse rights unconfirmed.: https://www.bbmannpah.com/assets/doc/BB-Mann-Technical-Specifications-2025-5041a3bcd1.pdf · checked 2026-11-03

Public venue page: https://www.hitlight.app/venues/united-states/barbara-b-mann-performing-arts-hall-06cc0380

HitLight | hitlight.app