
UPSTAGE

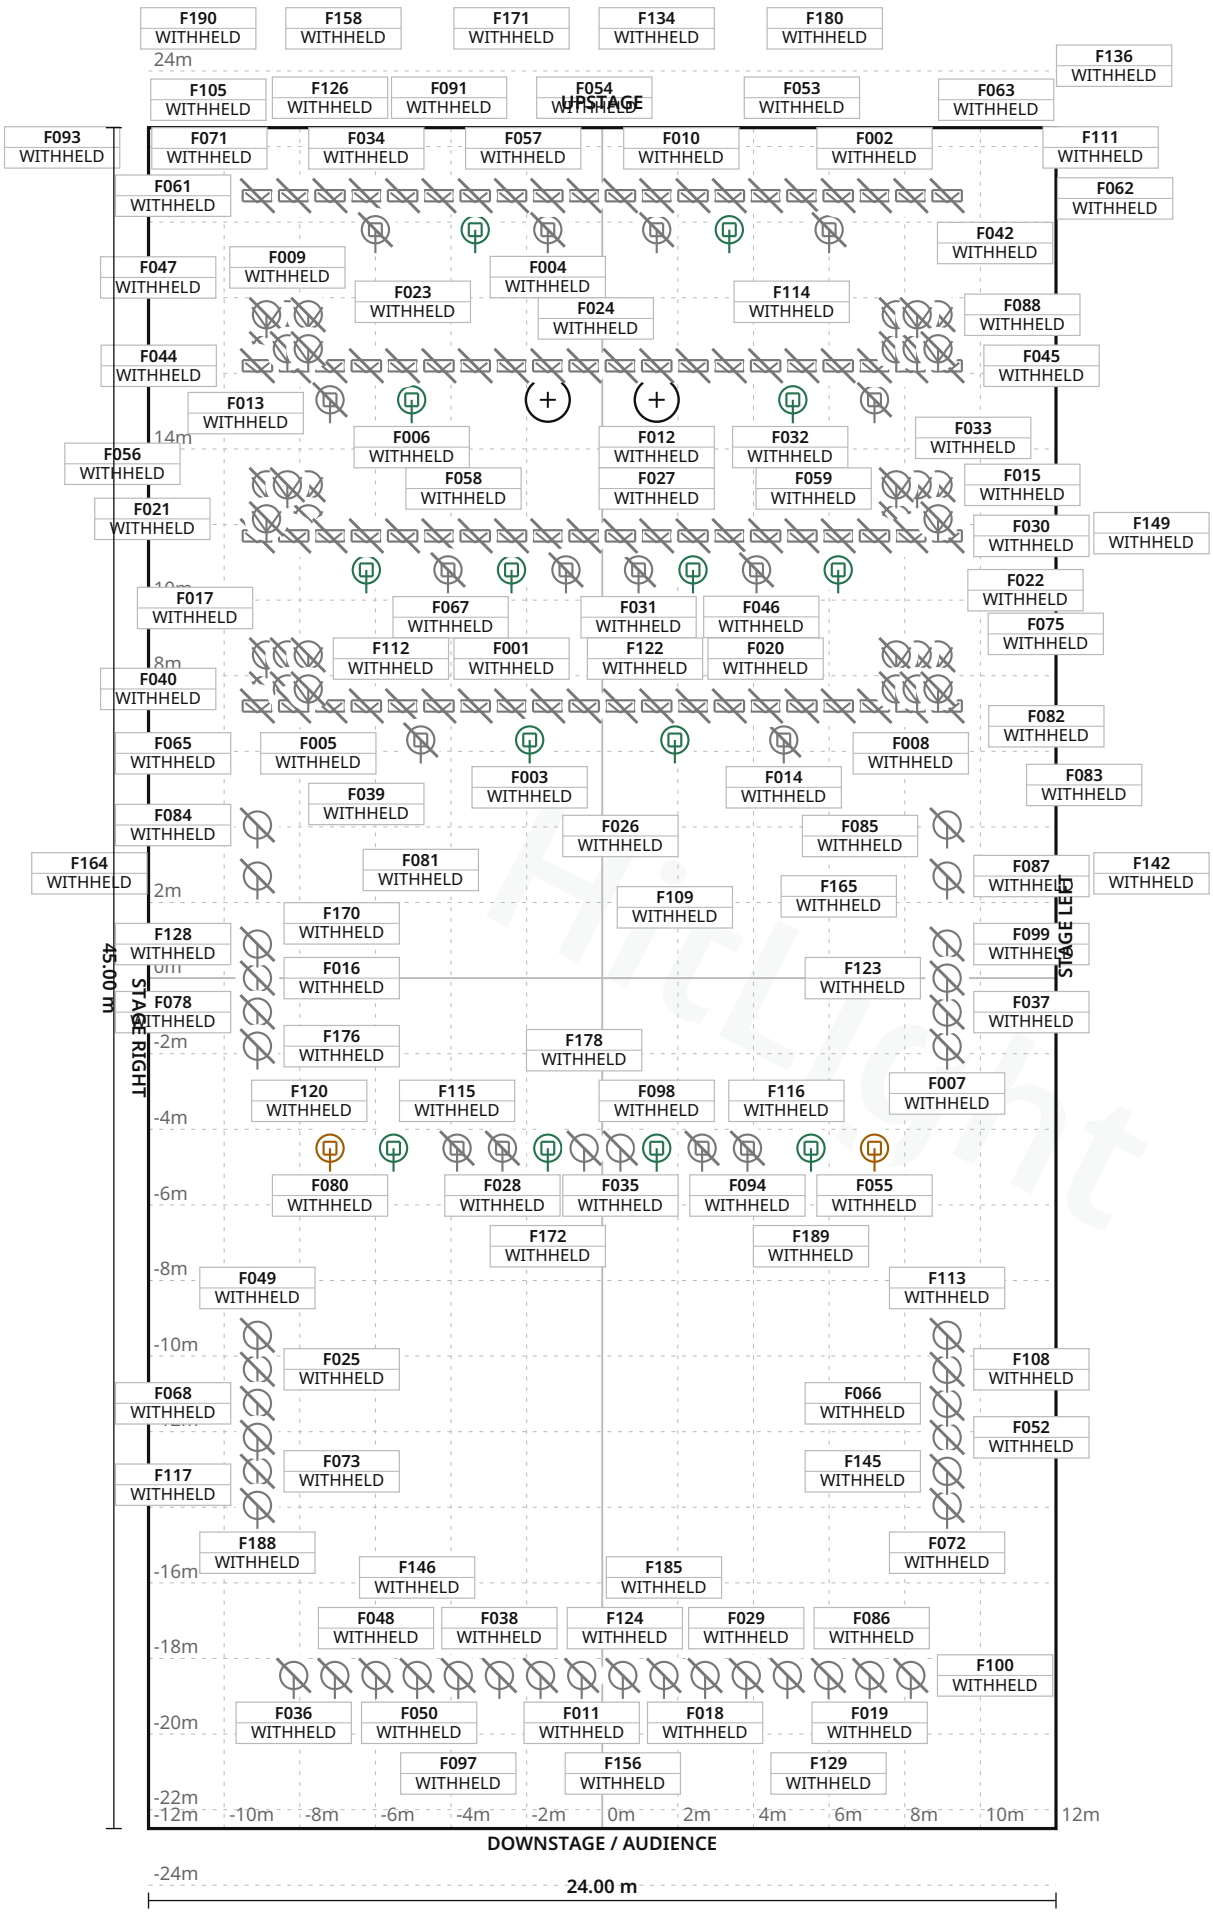

FIXTURE LEGEND

- **ColorWash 575 AT** Zoom — Moving Head · 10×
- **Robin 1200** LEDWash — Moving Head · 2×
- **Robin MMX Spot** — Moving Head · 16×
- **COM 12 PC** — Spot Light · 36×
- **DOM 1000** — Cyc Light · 80×
- **ETCSourceFour** conventionalprofile — PAR Light · 24×
- **RobeColorSpot120** 0EATProfile — Moving Head · 8×
- **SpotlightCOM25PC** — PAR Light · 8×
- **SpotlightEVO25HZ** S — PAR Light · 10×

Stage 24.00 m W × 45.00 m D · Grid 1 m

73 fixture labels omitted in this view due to crowding · see DMX patch

Псковский академический театр драмы имени А.С. Пушкина · Большая сцена

LIGHT PLOT · PLAN · Большая сцена

HitLight · Псковский академический театр драмы имени А.С. Пушкина

улица Пушкина, 13, Псков, Russia

DWG HL · SCALE 1:200 · metric · PRINT AT 100%

Drawn HitLight

Generated from the saved show

SOURCE 9915637611e1

SYMBOL LEGEND

9 TYPES · 194 FIXTURES · COLOUR BY TYPE

	**Robe ColorWash 575 AT Zoom** Moving Head · Unverified · TBC ch · category symbol	**10 physical · 10 plotted** 10 disabled · 0 unplaced
	**Robe Lighting Robin 1200 LEDWash** Moving Head · Mode 3 Reduced RGBW 8bit · 15 ch · category symbol	**2 physical · 2 plotted** 0 disabled · 0 unplaced
	**Robe Lighting Robin MMX Spot** Moving Head · Mode 1 - Standard · 38 ch · category symbol	**16 physical · 16 plotted** 0 disabled · 0 unplaced
	**Spotlight COM 12 PC** Spot Light · Unverified · TBC ch · category symbol	**36 physical · 36 plotted** 36 disabled · 0 unplaced
	**Spotlight DOM 1000** Cyc Light · Unverified · TBC ch · category symbol	**80 physical · 80 plotted** 80 disabled · 0 unplaced
	**Unverified source fixture ETCSourceFour conventionalprofile** PAR Light · Unverified · TBC ch · category symbol	**24 physical · 24 plotted** 24 disabled · 0 unplaced
	**Unverified source fixture RobeColorSpot1200EATProfile** Moving Head · Unverified · TBC ch · category symbol	**8 physical · 8 plotted** 8 disabled · 0 unplaced
	**Unverified source fixture SpotlightCOM25PC** PAR Light · Unverified · TBC ch · category symbol	**8 physical · 8 plotted** 8 disabled · 0 unplaced

Unverified source fixture SpotlightEVO25HZS

PAR Light · Unverified · TBC ch · category symbol

10 physical · 10 plotted

10 disabled · 0 unplaced

HitLight

Псковский академический театр драмы имени А.С. Пушкина · Большая сцена

SYMBOL LEGEND · Большая сцена

HitLight · Псковский академический театр драмы имени А.С. Пушкина

улица Пушкина, 13, Псков, Russia

DWG HL · METRIC

Drawn HitLight

Generated from the saved show

SOURCE 9915637611e1

GENERAL NOTES

1. Source-based lighting plan. Confirm the current rig with the venue.
2. PARTIAL: included fixtures are not a full physical-unit census.
3. DMX PATCH WITHHELD: provisional or unchecked addresses are not published.
4. Approximate planning view; not official venue paperwork or output-ready. Original HitLight symbols only; no source pages, OEM meshes, photos or logos. Original files remain private; modes and patch unverified.

HitLight

FIXTURE SCHEDULE

194 FIXTURES · PATCH WITHHELD

Fixture	Manufacturer / model	Position / mount	Mode / output
VISUAL PLANNING · DMX PATCH WITHHELD			
F001	Spotlight / DOM 1000	PLOTTED	Unverified · Output excluded
F002	Spotlight / DOM 1000	PLOTTED	Unverified · Output excluded
F003	Robe Lighting / Robin MMX Spot	PLOTTED	Unverified · Output excluded
F004	Unverified source fixture / RobeColorSpot1200EATProfile	PLOTTED	Unverified · Output excluded
F005	Spotlight / DOM 1000	PLOTTED	Unverified · Output excluded
F006	Robe Lighting / Robin MMX Spot	PLOTTED	Unverified · Output excluded
F007	Unverified source fixture / ETCSourceFour conventionalprofile	PLOTTED	Unverified · Output excluded
F008	Spotlight / DOM 1000	PLOTTED	Unverified · Output excluded
F009	Spotlight / COM 12 PC	PLOTTED	Unverified · Output excluded
F010	Spotlight / DOM 1000	PLOTTED	Unverified · Output excluded
F011	Unverified source fixture / ETCSourceFour conventionalprofile	PLOTTED	Unverified · Output excluded
F012	Robe Lighting / Robin MMX Spot	PLOTTED	Unverified · Output excluded
F013	Spotlight / DOM 1000	PLOTTED	Unverified · Output excluded
F014	Robe / ColorWash 575 AT Zoom	PLOTTED	Unverified · Output excluded
F015	Spotlight / COM 12 PC	PLOTTED	Unverified · Output excluded
F016	Unverified source fixture / ETCSourceFour conventionalprofile	PLOTTED	Unverified · Output excluded
F017	Spotlight / DOM 1000	PLOTTED	Unverified · Output excluded
F018	Unverified source fixture / SpotlightEVO25HZS	PLOTTED	Unverified · Output excluded
F019	Unverified source fixture / ETCSourceFour conventionalprofile	PLOTTED	Unverified · Output excluded
F020	Spotlight / DOM 1000	PLOTTED	Unverified · Output excluded

Planning reference only. Confirm installed modes and patch with the venue.

Псковский академический театр драмы имени А.С. Пушкина · Большая сцена

FIXTURE SCHEDULE · Большая сцена

HitLight · Псковский академический театр драмы имени А.С. Пушкина

улица Пушкина, 13, Псков, Russia

DWG HL · METRIC

Drawn HitLight

Generated from the saved show

SOURCE 9915637611e1

Fixture	Manufacturer / model	Position / mount	Mode / output
VISUAL PLANNING · DMX PATCH WITHHELD			
F021	Spotlight / COM 12 PC	PLOTTED	Unverified · Output excluded
F022	Spotlight / COM 12 PC	PLOTTED	Unverified · Output excluded
F023	Robe Lighting / Robin MMX Spot	PLOTTED	Unverified · Output excluded
F024	Spotlight / DOM 1000	PLOTTED	Unverified · Output excluded
F025	Unverified source fixture / SpotlightCOM25PC	PLOTTED	Unverified · Output excluded
F026	Spotlight / DOM 1000	PLOTTED	Unverified · Output excluded
F027	Spotlight / DOM 1000	PLOTTED	Unverified · Output excluded
F028	Unverified source fixture / RobeColorSpot1200EATProfile	PLOTTED	Unverified · Output excluded
F029	Unverified source fixture / SpotlightEVO25HZS	PLOTTED	Unverified · Output excluded
F030	Spotlight / DOM 1000	PLOTTED	Unverified · Output excluded
F031	Robe / ColorWash 575 AT Zoom	PLOTTED	Unverified · Output excluded
F032	Robe / ColorWash 575 AT Zoom	PLOTTED	Unverified · Output excluded
F033	Spotlight / DOM 1000	PLOTTED	Unverified · Output excluded
F034	Spotlight / DOM 1000	PLOTTED	Unverified · Output excluded
F035	Unverified source fixture / ETCSourceFour conventionalprofile	PLOTTED	Unverified · Output excluded
F036	Unverified source fixture / ETCSourceFour conventionalprofile	PLOTTED	Unverified · Output excluded
F037	Unverified source fixture / ETCSourceFour conventionalprofile	PLOTTED	Unverified · Output excluded
F038	Unverified source fixture / SpotlightEVO25HZS	PLOTTED	Unverified · Output excluded
F039	Spotlight / DOM 1000	PLOTTED	Unverified · Output excluded
F040	Spotlight / COM 12 PC	PLOTTED	Unverified · Output excluded

Planning reference only. Confirm installed modes and patch with the venue.

FIXTURE SCHEDULE · CONTINUED

Fixture	Manufacturer / model	Position / mount	Mode / output
VISUAL PLANNING · DMX PATCH WITHHELD			
F041	Spotlight / DOM 1000	PLOTTED	Unverified · Output excluded
F042	Spotlight / DOM 1000	PLOTTED	Unverified · Output excluded
F043	Unverified source fixture / RobeColorSpot1200EATProfile	PLOTTED	Unverified · Output excluded
F044	Spotlight / DOM 1000	PLOTTED	Unverified · Output excluded
F045	Spotlight / DOM 1000	PLOTTED	Unverified · Output excluded
F046	Spotlight / COM 12 PC	PLOTTED	Unverified · Output excluded
F047	Spotlight / COM 12 PC	PLOTTED	Unverified · Output excluded
F048	Unverified source fixture / SpotlightEVO25HZS	PLOTTED	Unverified · Output excluded
F049	Unverified source fixture / SpotlightEVO25HZS	PLOTTED	Unverified · Output excluded
F050	Unverified source fixture / ETCSourceFour conventionalprofile	PLOTTED	Unverified · Output excluded
F051	Spotlight / DOM 1000	PLOTTED	Unverified · Output excluded
F052	Unverified source fixture / ETCSourceFour conventionalprofile	PLOTTED	Unverified · Output excluded
F053	Spotlight / DOM 1000	PLOTTED	Unverified · Output excluded
F054	Spotlight / DOM 1000	PLOTTED	Unverified · Output excluded
F055	Robe Lighting / Robin 1200 LEDWash	PLOTTED	Unverified · Output excluded
F056	Spotlight / DOM 1000	PLOTTED	Unverified · Output excluded
F057	Spotlight / DOM 1000	PLOTTED	Unverified · Output excluded
F058	Spotlight / DOM 1000	PLOTTED	Unverified · Output excluded
F059	Spotlight / DOM 1000	PLOTTED	Unverified · Output excluded
F060	Spotlight / DOM 1000	PLOTTED	Unverified · Output excluded

Planning reference only. Confirm installed modes and patch with the venue.

FIXTURE SCHEDULE · CONTINUED

Fixture	Manufacturer / model	Position / mount	Mode / output
VISUAL PLANNING · DMX PATCH WITHHELD			
F061	Spotlight / DOM 1000	PLOTTED	Unverified · Output excluded
F062	Spotlight / DOM 1000	PLOTTED	Unverified · Output excluded
F063	Robe / ColorWash 575 AT Zoom	PLOTTED	Unverified · Output excluded
F064	Spotlight / COM 12 PC	PLOTTED	Unverified · Output excluded
F065	Spotlight / DOM 1000	PLOTTED	Unverified · Output excluded
F066	Unverified source fixture / ETCSourceFour conventionalprofile	PLOTTED	Unverified · Output excluded
F067	Robe Lighting / Robin MMX Spot	PLOTTED	Unverified · Output excluded
F068	Unverified source fixture / ETCSourceFour conventionalprofile	PLOTTED	Unverified · Output excluded
F069	Spotlight / COM 12 PC	PLOTTED	Unverified · Output excluded
F070	Spotlight / DOM 1000	PLOTTED	Unverified · Output excluded
F071	Spotlight / DOM 1000	PLOTTED	Unverified · Output excluded
F072	Unverified source fixture / SpotlightCOM25PC	PLOTTED	Unverified · Output excluded
F073	Unverified source fixture / SpotlightEVO25HZS	PLOTTED	Unverified · Output excluded
F074	Spotlight / COM 12 PC	PLOTTED	Unverified · Output excluded
F075	Spotlight / DOM 1000	PLOTTED	Unverified · Output excluded
F076	Robe Lighting / Robin MMX Spot	PLOTTED	Unverified · Output excluded
F077	Robe Lighting / Robin MMX Spot	PLOTTED	Unverified · Output excluded
F078	Unverified source fixture / ETCSourceFour conventionalprofile	PLOTTED	Unverified · Output excluded
F079	Spotlight / COM 12 PC	PLOTTED	Unverified · Output excluded
F080	Robe Lighting / Robin 1200 LEDWash	PLOTTED	Unverified · Output excluded

Planning reference only. Confirm installed modes and patch with the venue.

FIXTURE SCHEDULE · CONTINUED

Fixture	Manufacturer / model	Position / mount	Mode / output
VISUAL PLANNING · DMX PATCH WITHHELD			
F081	Robe / ColorWash 575 AT Zoom	PLOTTED	Unverified · Output excluded
F082	Spotlight / COM 12 PC	PLOTTED	Unverified · Output excluded
F083	Spotlight / COM 12 PC	PLOTTED	Unverified · Output excluded
F084	Unverified source fixture / ETCSourceFour conventionalprofile	PLOTTED	Unverified · Output excluded
F085	Spotlight / DOM 1000	PLOTTED	Unverified · Output excluded
F086	Unverified source fixture / SpotlightCOM25PC	PLOTTED	Unverified · Output excluded
F087	Unverified source fixture / ETCSourceFour conventionalprofile	PLOTTED	Unverified · Output excluded
F088	Spotlight / COM 12 PC	PLOTTED	Unverified · Output excluded
F089	Robe Lighting / Robin MMX Spot	PLOTTED	Unverified · Output excluded
F090	Spotlight / COM 12 PC	PLOTTED	Unverified · Output excluded
F091	Spotlight / DOM 1000	PLOTTED	Unverified · Output excluded
F092	Spotlight / COM 12 PC	PLOTTED	Unverified · Output excluded
F093	Spotlight / COM 12 PC	PLOTTED	Unverified · Output excluded
F094	Unverified source fixture / RobeColorSpot1200EATProfile	PLOTTED	Unverified · Output excluded
F095	Spotlight / DOM 1000	PLOTTED	Unverified · Output excluded
F096	Spotlight / DOM 1000	PLOTTED	Unverified · Output excluded
F097	Unverified source fixture / SpotlightEVO25HZS	PLOTTED	Unverified · Output excluded
F098	Robe Lighting / Robin MMX Spot	PLOTTED	Unverified · Output excluded
F099	Unverified source fixture / ETCSourceFour conventionalprofile	PLOTTED	Unverified · Output excluded
F100	Unverified source fixture / ETCSourceFour conventionalprofile	PLOTTED	Unverified · Output excluded

Planning reference only. Confirm installed modes and patch with the venue.

FIXTURE SCHEDULE · CONTINUED

Fixture	Manufacturer / model	Position / mount	Mode / output
VISUAL PLANNING · DMX PATCH WITHHELD			
F101	Spotlight / COM 12 PC	PLOTTED	Unverified · Output excluded
F102	Spotlight / DOM 1000	PLOTTED	Unverified · Output excluded
F103	Spotlight / DOM 1000	PLOTTED	Unverified · Output excluded
F104	Spotlight / DOM 1000	PLOTTED	Unverified · Output excluded
F105	Robe / ColorWash 575 AT Zoom	PLOTTED	Unverified · Output excluded
F106	Spotlight / COM 12 PC	PLOTTED	Unverified · Output excluded
F107	Unverified source fixture / RobeColorSpot1200EATProfile	PLOTTED	Unverified · Output excluded
F108	Unverified source fixture / SpotlightCOM25PC	PLOTTED	Unverified · Output excluded
F109	Robe Lighting / Robin MMX Spot	PLOTTED	Unverified · Output excluded
F110	Robe / ColorWash 575 AT Zoom	PLOTTED	Unverified · Output excluded
F111	Spotlight / COM 12 PC	PLOTTED	Unverified · Output excluded
F112	Spotlight / DOM 1000	PLOTTED	Unverified · Output excluded
F113	Unverified source fixture / SpotlightEVO25HZS	PLOTTED	Unverified · Output excluded
F114	Unverified source fixture / RobeColorSpot1200EATProfile	PLOTTED	Unverified · Output excluded
F115	Unverified source fixture / RobeColorSpot1200EATProfile	PLOTTED	Unverified · Output excluded
F116	Unverified source fixture / RobeColorSpot1200EATProfile	PLOTTED	Unverified · Output excluded
F117	Unverified source fixture / ETCSourceFour conventionalprofile	PLOTTED	Unverified · Output excluded
F118	Spotlight / COM 12 PC	PLOTTED	Unverified · Output excluded
F119	Spotlight / DOM 1000	PLOTTED	Unverified · Output excluded
F120	Robe Lighting / Robin MMX Spot	PLOTTED	Unverified · Output excluded

Planning reference only. Confirm installed modes and patch with the venue.

FIXTURE SCHEDULE · CONTINUED

Fixture	Manufacturer / model	Position / mount	Mode / output
VISUAL PLANNING · DMX PATCH WITHHELD			
F121	Spotlight / COM 12 PC	PLOTTED	Unverified · Output excluded
F122	Spotlight / DOM 1000	PLOTTED	Unverified · Output excluded
F123	Unverified source fixture / ETCSourceFour conventionalprofile	PLOTTED	Unverified · Output excluded
F124	Unverified source fixture / SpotlightCOM25PC	PLOTTED	Unverified · Output excluded
F125	Spotlight / DOM 1000	PLOTTED	Unverified · Output excluded
F126	Spotlight / DOM 1000	PLOTTED	Unverified · Output excluded
F127	Spotlight / COM 12 PC	PLOTTED	Unverified · Output excluded
F128	Unverified source fixture / ETCSourceFour conventionalprofile	PLOTTED	Unverified · Output excluded
F129	Unverified source fixture / SpotlightEVO25HZS	PLOTTED	Unverified · Output excluded
F130	Spotlight / COM 12 PC	PLOTTED	Unverified · Output excluded
F131	Spotlight / DOM 1000	PLOTTED	Unverified · Output excluded
F132	Spotlight / COM 12 PC	PLOTTED	Unverified · Output excluded
F133	Spotlight / DOM 1000	PLOTTED	Unverified · Output excluded
F134	Spotlight / DOM 1000	PLOTTED	Unverified · Output excluded
F135	Spotlight / DOM 1000	PLOTTED	Unverified · Output excluded
F136	Spotlight / DOM 1000	PLOTTED	Unverified · Output excluded
F137	Robe Lighting / Robin MMX Spot	PLOTTED	Unverified · Output excluded
F138	Spotlight / DOM 1000	PLOTTED	Unverified · Output excluded
F139	Spotlight / COM 12 PC	PLOTTED	Unverified · Output excluded
F140	Spotlight / DOM 1000	PLOTTED	Unverified · Output excluded

Planning reference only. Confirm installed modes and patch with the venue.

FIXTURE SCHEDULE · CONTINUED

Fixture	Manufacturer / model	Position / mount	Mode / output
VISUAL PLANNING · DMX PATCH WITHHELD			
F141	Spotlight / COM 12 PC	PLOTTED	Unverified · Output excluded
F142	Spotlight / DOM 1000	PLOTTED	Unverified · Output excluded
F143	Spotlight / DOM 1000	PLOTTED	Unverified · Output excluded
F144	Robe Lighting / Robin MMX Spot	PLOTTED	Unverified · Output excluded
F145	Unverified source fixture / SpotlightEVO25HZS	PLOTTED	Unverified · Output excluded
F146	Unverified source fixture / SpotlightCOM25PC	PLOTTED	Unverified · Output excluded
F147	Robe / ColorWash 575 AT Zoom	PLOTTED	Unverified · Output excluded
F148	Spotlight / DOM 1000	PLOTTED	Unverified · Output excluded
F149	Spotlight / DOM 1000	PLOTTED	Unverified · Output excluded
F150	Robe / ColorWash 575 AT Zoom	PLOTTED	Unverified · Output excluded
F151	Spotlight / DOM 1000	PLOTTED	Unverified · Output excluded
F152	Spotlight / COM 12 PC	PLOTTED	Unverified · Output excluded
F153	Spotlight / COM 12 PC	PLOTTED	Unverified · Output excluded
F154	Robe Lighting / Robin MMX Spot	PLOTTED	Unverified · Output excluded
F155	Spotlight / DOM 1000	PLOTTED	Unverified · Output excluded
F156	Unverified source fixture / ETCSourceFour conventionalprofile	PLOTTED	Unverified · Output excluded
F157	Spotlight / COM 12 PC	PLOTTED	Unverified · Output excluded
F158	Spotlight / DOM 1000	PLOTTED	Unverified · Output excluded
F159	Spotlight / DOM 1000	PLOTTED	Unverified · Output excluded
F160	Spotlight / COM 12 PC	PLOTTED	Unverified · Output excluded

Planning reference only. Confirm installed modes and patch with the venue.

FIXTURE SCHEDULE · CONTINUED

Fixture	Manufacturer / model	Position / mount	Mode / output
VISUAL PLANNING · DMX PATCH WITHHELD			
F161	Robe / ColorWash 575 AT Zoom	PLOTTED	Unverified · Output excluded
F162	Spotlight / DOM 1000	PLOTTED	Unverified · Output excluded
F163	Spotlight / DOM 1000	PLOTTED	Unverified · Output excluded
F164	Spotlight / DOM 1000	PLOTTED	Unverified · Output excluded
F165	Unverified source fixture / ETCSourceFour conventionalprofile	PLOTTED	Unverified · Output excluded
F166	Spotlight / DOM 1000	PLOTTED	Unverified · Output excluded
F167	Spotlight / DOM 1000	PLOTTED	Unverified · Output excluded
F168	Spotlight / DOM 1000	PLOTTED	Unverified · Output excluded
F169	Spotlight / DOM 1000	PLOTTED	Unverified · Output excluded
F170	Unverified source fixture / ETCSourceFour conventionalprofile	PLOTTED	Unverified · Output excluded
F171	Spotlight / DOM 1000	PLOTTED	Unverified · Output excluded
F172	Robe Lighting / Robin MMX Spot	PLOTTED	Unverified · Output excluded
F173	Spotlight / DOM 1000	PLOTTED	Unverified · Output excluded
F174	Spotlight / COM 12 PC	PLOTTED	Unverified · Output excluded
F175	Spotlight / DOM 1000	PLOTTED	Unverified · Output excluded
F176	Unverified source fixture / ETCSourceFour conventionalprofile	PLOTTED	Unverified · Output excluded
F177	Spotlight / DOM 1000	PLOTTED	Unverified · Output excluded
F178	Unverified source fixture / ETCSourceFour conventionalprofile	PLOTTED	Unverified · Output excluded
F179	Spotlight / COM 12 PC	PLOTTED	Unverified · Output excluded
F180	Spotlight / DOM 1000	PLOTTED	Unverified · Output excluded

Planning reference only. Confirm installed modes and patch with the venue.

Псковский академический театр драмы имени А.С. Пушкина · Большая сцена

FIXTURE SCHEDULE · Большая сцена

HitLight · Псковский академический театр драмы имени А.С. Пушкина

улица Пушкина, 13, Псков, Russia

DWG HL · METRIC

Drawn HitLight

Generated from the saved show

SOURCE 9915637611e1

FIXTURE SCHEDULE · CONTINUED

Fixture	Manufacturer / model	Position / mount	Mode / output
VISUAL PLANNING · DMX PATCH WITHHELD			
F181	Spotlight / DOM 1000	PLOTTED	Unverified · Output excluded
F182	Spotlight / DOM 1000	PLOTTED	Unverified · Output excluded
F183	Spotlight / DOM 1000	PLOTTED	Unverified · Output excluded
F184	Spotlight / DOM 1000	PLOTTED	Unverified · Output excluded
F185	Unverified source fixture / SpotlightCOM25PC	PLOTTED	Unverified · Output excluded
F186	Spotlight / DOM 1000	PLOTTED	Unverified · Output excluded
F187	Spotlight / COM 12 PC	PLOTTED	Unverified · Output excluded
F188	Unverified source fixture / SpotlightCOM25PC	PLOTTED	Unverified · Output excluded
F189	Robe Lighting / Robin MMX Spot	PLOTTED	Unverified · Output excluded
F190	Spotlight / DOM 1000	PLOTTED	Unverified · Output excluded
F191	Spotlight / COM 12 PC	PLOTTED	Unverified · Output excluded
F192	Spotlight / DOM 1000	PLOTTED	Unverified · Output excluded
F193	Spotlight / DOM 1000	PLOTTED	Unverified · Output excluded
F194	Spotlight / COM 12 PC	PLOTTED	Unverified · Output excluded

Planning reference only. Confirm installed modes and patch with the venue.

Псковский академический театр драмы имени А.С. Пушкина · Большая сцена

FIXTURE SCHEDULE · Большая сцена

HitLight · Псковский академический театр драмы имени А.С. Пушкина

улица Пушкина, 13, Псков, Russia

DWG HL · METRIC

Drawn HitLight

Generated from the saved show

SOURCE 9915637611e1

VALIDATION APPENDIX

WARNING · PATCH_WITHHELD

DMX patch facts are withheld pending source verification. This planning document cannot be used for hardware output.

Objects: — · Remediation: review the source facts and regenerate.

ERROR · STAGE_DIMENSIONS_UNCONFIRMED

Confirm the stage dimensions before producing a final technical document.

Objects: Большая сцена · Remediation: review the source facts and regenerate.

WARNING · MODE_UNVERIFIED

DMX modes are unverified; output remains excluded.

Objects: F001, F002, F004, F005, F007–F011, F013–F022, F024–F054, F056–F066, F068–F075, F078, F079, F081–F088, F090–F097, F099–F108, F110–F119, F121–F136, F138–F143, F145–F153, F155–F171, F173–F188, F190–F194 · Remediation: ...

WARNING · FIXTURE_DISABLED

Fixtures are disabled for this visual planning reconstruction.

Objects: F001, F002, F004, F005, F007–F011, F013–F022, F024–F054, F056–F066, F068–F075, F078, F079, F081–F088, F090–F097, F099–F108, F110–F119, F121–F136, F138–F143, F145–F153, F155–F171, F173–F188, F190–F194 · Remediation: ...

WARNING · TITLE_METADATA_INCOMPLETE

Some professional title-block metadata is missing; the document will show an em dash.

Objects: 072b2fa7560b198967cf5012 · Remediation: review the source facts and regenerate.

HitLight

VENUE & DRAWING SOURCES

Псковский академический театр драмы имени А.С. Пушкина

Большая сцена · Published house configuration; actual current setup unverified

улица Пушкина, 13, Псков, RU

https://drampush.ru/

Sources checked 2026-10-20

Generated by HitLight from the reviewed partial Псковский академический театр драмы имени А.С. Пушкина reconstruction. Venue sources are cited as facts; their original artwork remains private.

Symbols: HitLight-owned category artwork. No manufacturer model geometry or original source pages included.

Source-based reconstruction. Confirm the current installation and equipment availability with the venue.

Scale, fixture positions, mounting heights and aiming may include estimates; this is not a rigging specification.

Provisional fixture matches are labelled as placeholders. The recorded subset is not a complete physical inventory.

DMX addresses are withheld from public plans until their exact source patch is reconciled.

Catalogue identities corrected in place; installed modes, patch, geometry and source currency remain unverified.

Partial source-based planning reconstruction; the current installation and complete fixture census are unverified.

Source-matched catalogue bodies are shown where available. Unresolved source identities remain labelled visual markers. Installed modes and DMX patch require verification; visual-only fixtures remain excluded from output.

194 source-based records display 144 approximate public catalogue housings or labelled donors and 50 visual fallbacks. 16 existing Robe references now use the current public bodies. All fixture IDs and records, names/source/donor labels, selected modes, patch/enabled state, saved layouts/mounts and room geometry are unchanged. Body/pivot/aperture data and derived hanging height change; optics, trim and source currency remain unverified.

MMX source-native channel/range/default tables are unchanged. Its catalogue category becomes movingHead; inferred tilt/aim metadata and conservative static frost/iris bounds plus gobo-choice metadata also change. This does not establish calibrated stage aiming, current field setup or hardware acceptance; no output is newly enabled.

Approximate planning view; not official venue paperwork or output-ready. Original HitLight symbols only; no source pages, OEM meshes, photos or logos. Original files remain private; modes and patch unverified.

Official venue information: https://drampush.ru/ · checked 2026-10-20

light_big.pdf.pdf: https://drampush.ru/uploaded_files/upload/2017/03/light_big.pdf.pdf · checked 2026-10-20

201708_tehpassport_big.pdf.pdf: https://drampush.ru/uploaded_files/upload/2017/08/201708_tehpassport_big.pdf.pdf · checked 2026-10-20

Venue technical reference: https://drampush.ru/uploaded_files/upload/2017/03/planshet.pdf · checked 2026-10-20

Venue technical reference: https://drampush.ru/uploaded_files/upload/2017/03/razmery.pdf · checked 2026-10-20

Venue technical reference: https://drampush.ru/uploaded_files/upload/2017/08/201708_zal.pdf ·

HitLight | hitlight.app

VENUE & DRAWING SOURCES

checked 2026-10-20

Public venue page:
https://www.hitlight.app/venues/russia/псковскии-академическии-театр-драмы-имени-а-с-пушкина-072b2fa7

HitLight