
UPSTAGE ↑

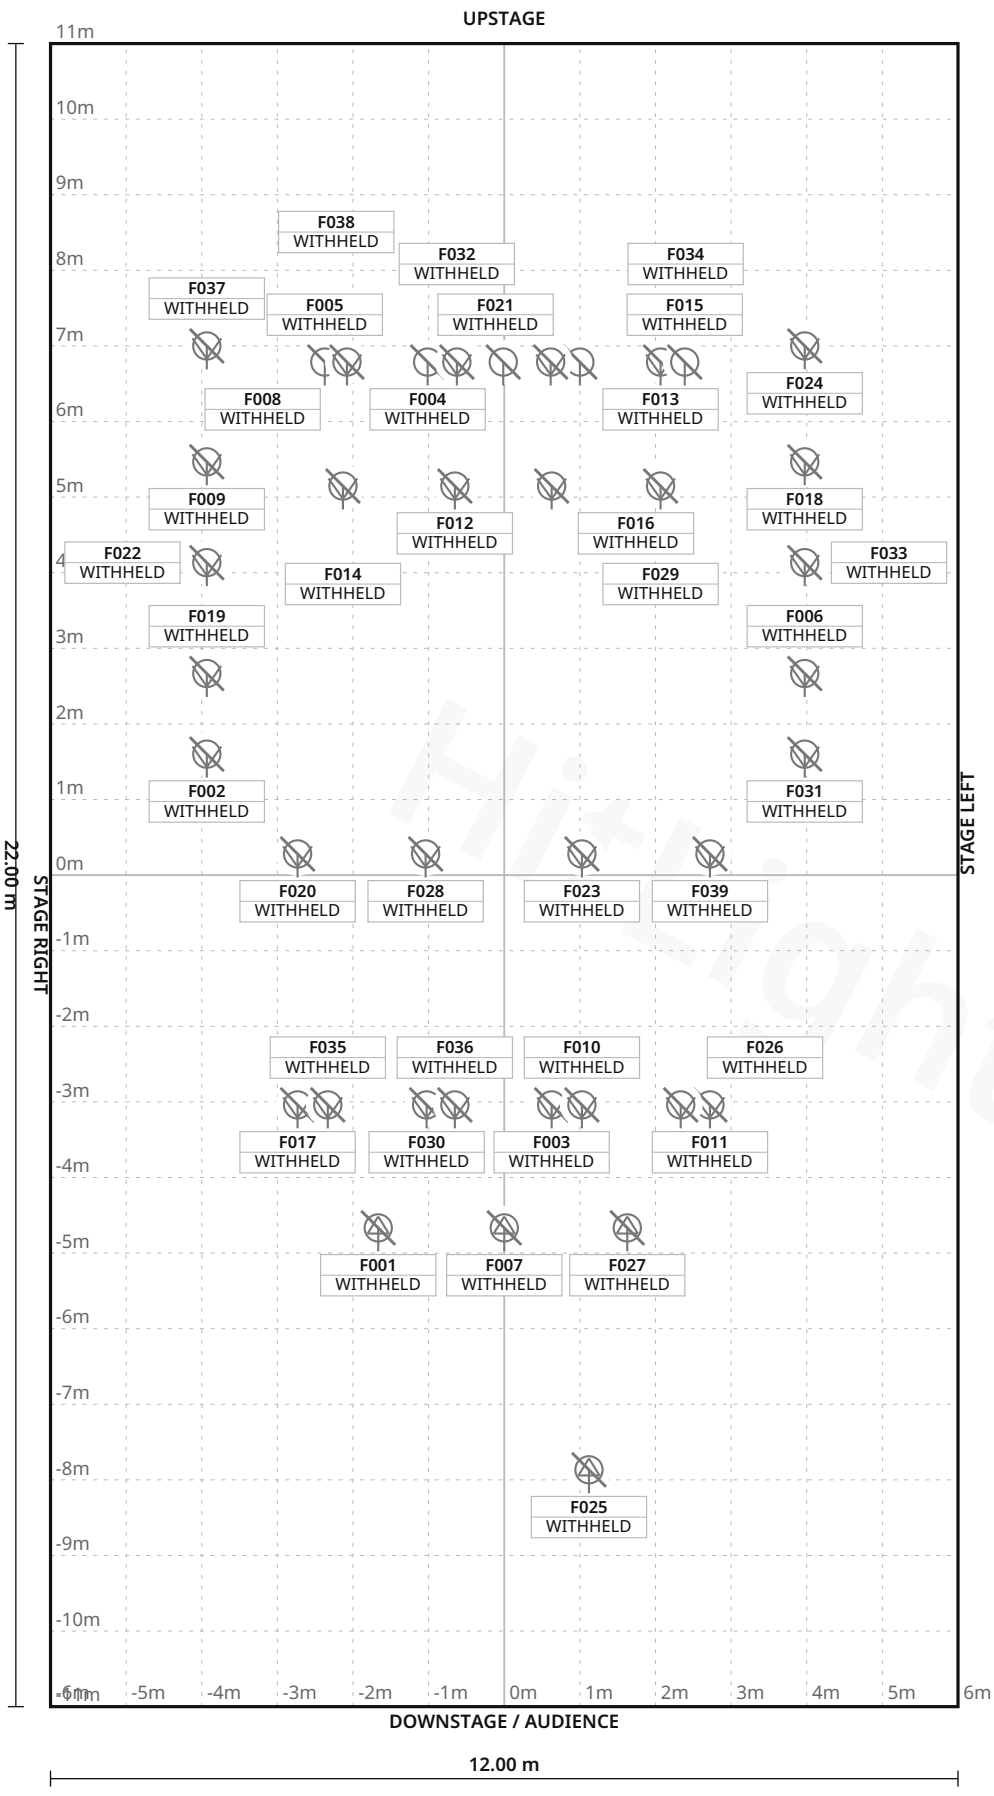

FIXTURE LEGEND

- **Ovation F-415FC** — Spot Light · 8×
- **ADB500WPC** — Spot Light · 8×
- **ADBPC** — Spot Light · 4×
- **ChauvetOvationF5** — 5FC·15CHsource — Spot Light · 10×
- **ETCColorSourceCY** — C·5CHsource — PAR Light · 5×
- **NiethammerEnizoo** — m1kWprofile — Profile Spot · 4×

Stage 12.00 m W × 22.00 m D · Grid 1 m

Parnassos Cultuurcentrum · Theaterzaal 124

LIGHT PLOT · PLAN · Theaterzaal 124

HitLight · Parnassos Cultuurcentrum

Kruisstraat 201, 3581 GK Utrecht, Utrecht, Netherlands

DWG HL · SCALE 1:100 · metric · PRINT AT 100%

Drawn HitLight

Generated from the saved show

SOURCE 5652648868fe

SYMBOL LEGEND

6 TYPES · 39 FIXTURES · COLOUR BY TYPE



Chauvet Professional Ovation F-415FC

Spot Light · Unverified · TBC ch · category symbol

8 physical · 8 plotted

8 disabled · 0 unplaced



Unverified source fixture ADB500WPC

Spot Light · Unverified · TBC ch · category symbol

8 physical · 8 plotted

8 disabled · 0 unplaced



Unverified source fixture ADBPC

Spot Light · Unverified · TBC ch · category symbol

4 physical · 4 plotted

4 disabled · 0 unplaced



Unverified source fixture ChauvetOvationF55FC·15CHsource

Spot Light · Unverified · TBC ch · category symbol

10 physical · 10 plotted

10 disabled · 0 unplaced



Unverified source fixture ETCColorSourceCYC·5CHsource

PAR Light · Unverified · TBC ch · category symbol

5 physical · 5 plotted

5 disabled · 0 unplaced



Unverified source fixture NiethammerEnizoom1kWprofile

Profile Spot · Unverified · TBC ch · category symbol

4 physical · 4 plotted

4 disabled · 0 unplaced

GENERAL NOTES

1. Source-based lighting plan. Confirm the current rig with the venue.
2. PARTIAL: included fixtures are not a full physical-unit census.
3. DMX PATCH WITHHELD: provisional or unchecked addresses are not published.
4. Partial planning view; modes and patch unverified; output excluded.

HitLight

FIXTURE SCHEDULE

Fixture	Manufacturer / model	Position / mount	Mode / output
VISUAL PLANNING · DMX PATCH WITHHELD			
F001	Unverified source fixture / NiethammerEnizoom1kWprofile	PLOTTED	Unverified · Output excluded
F002	Unverified source fixture / ChauvetOvationF55FC·15CHsource	PLOTTED	Unverified · Output excluded
F003	Unverified source fixture / ADB500WPC	PLOTTED	Unverified · Output excluded
F004	Unverified source fixture / ETCColorSourceCYC·5CHsource	PLOTTED	Unverified · Output excluded
F005	Unverified source fixture / ETCColorSourceCYC·5CHsource	PLOTTED	Unverified · Output excluded
F006	Unverified source fixture / ChauvetOvationF55FC·15CHsource	PLOTTED	Unverified · Output excluded
F007	Unverified source fixture / NiethammerEnizoom1kWprofile	PLOTTED	Unverified · Output excluded
F008	Chauvet Professional / Ovation F-415FC	PLOTTED	Unverified · Output excluded
F009	Unverified source fixture / ChauvetOvationF55FC·15CHsource	PLOTTED	Unverified · Output excluded
F010	Unverified source fixture / ADBPC	PLOTTED	Unverified · Output excluded
F011	Unverified source fixture / ADB500WPC	PLOTTED	Unverified · Output excluded
F012	Chauvet Professional / Ovation F-415FC	PLOTTED	Unverified · Output excluded
F013	Chauvet Professional / Ovation F-415FC	PLOTTED	Unverified · Output excluded
F014	Chauvet Professional / Ovation F-415FC	PLOTTED	Unverified · Output excluded
F015	Unverified source fixture / ETCColorSourceCYC·5CHsource	PLOTTED	Unverified · Output excluded
F016	Chauvet Professional / Ovation F-415FC	PLOTTED	Unverified · Output excluded
F017	Unverified source fixture / ADB500WPC	PLOTTED	Unverified · Output excluded
F018	Unverified source fixture / ChauvetOvationF55FC·15CHsource	PLOTTED	Unverified · Output excluded
F019	Unverified source fixture / ChauvetOvationF55FC·15CHsource	PLOTTED	Unverified · Output excluded
F020	Unverified source fixture / ADB500WPC	PLOTTED	Unverified · Output excluded

Planning reference only. Confirm installed modes and patch with the venue.

Fixture	Manufacturer / model	Position / mount	Mode / output
VISUAL PLANNING · DMX PATCH WITHHELD			
F021	Unverified source fixture / ETCColorSourceCYC·5CHsource	PLOTTED	Unverified · Output excluded
F022	Unverified source fixture / ChauvetOvationF55FC·15CHsource	PLOTTED	Unverified · Output excluded
F023	Unverified source fixture / ADB500WPC	PLOTTED	Unverified · Output excluded
F024	Unverified source fixture / ChauvetOvationF55FC·15CHsource	PLOTTED	Unverified · Output excluded
F025	Unverified source fixture / NiethammerEnizoom1kWprofile	PLOTTED	Unverified · Output excluded
F026	Unverified source fixture / ADBPC	PLOTTED	Unverified · Output excluded
F027	Unverified source fixture / NiethammerEnizoom1kWprofile	PLOTTED	Unverified · Output excluded
F028	Unverified source fixture / ADB500WPC	PLOTTED	Unverified · Output excluded
F029	Chauvet Professional / Ovation F-415FC	PLOTTED	Unverified · Output excluded
F030	Unverified source fixture / ADBPC	PLOTTED	Unverified · Output excluded
F031	Unverified source fixture / ChauvetOvationF55FC·15CHsource	PLOTTED	Unverified · Output excluded
F032	Chauvet Professional / Ovation F-415FC	PLOTTED	Unverified · Output excluded
F033	Unverified source fixture / ChauvetOvationF55FC·15CHsource	PLOTTED	Unverified · Output excluded
F034	Chauvet Professional / Ovation F-415FC	PLOTTED	Unverified · Output excluded
F035	Unverified source fixture / ADBPC	PLOTTED	Unverified · Output excluded
F036	Unverified source fixture / ADB500WPC	PLOTTED	Unverified · Output excluded
F037	Unverified source fixture / ChauvetOvationF55FC·15CHsource	PLOTTED	Unverified · Output excluded
F038	Unverified source fixture / ETCColorSourceCYC·5CHsource	PLOTTED	Unverified · Output excluded
F039	Unverified source fixture / ADB500WPC	PLOTTED	Unverified · Output excluded

Planning reference only. Confirm installed modes and patch with the venue.

VALIDATION APPENDIX

WARNING · PATCH_WITHHELD

DMX patch facts are withheld pending source verification. This planning document cannot be used for hardware output.

Objects: — · Remediation: review the source facts and regenerate.

ERROR · STAGE_DIMENSIONS_UNCONFIRMED

Confirm the stage dimensions before producing a final technical document.

Objects: Theaterzaal 124 · Remediation: review the source facts and regenerate.

WARNING · MODE_UNVERIFIED

DMX modes are unverified; output remains excluded.

Objects: F001–F039 · Remediation: review the source facts and regenerate.

WARNING · FIXTURE_DISABLED

Fixtures are disabled for this visual planning reconstruction.

Objects: F001–F039 · Remediation: review the source facts and regenerate.

WARNING · TITLE_METADATA_INCOMPLETE

Some professional title-block metadata is missing; the document will show an em dash.

Objects: 07a020f86c1051a0b5ea1da1 · Remediation: review the source facts and regenerate.

HitLight

VENUE & DRAWING SOURCES

Parnassos Cultuurcentrum

Theaterzaal 124 · Published house plot

Kruisstraat 201, 3581 GK Utrecht, Utrecht, NL

https://parnassos.uu.nl/theaterzaal/technische-voorzieningen-theaterzaal/

Sources checked 2026-11-03

Symbols: HitLight-owned category artwork. No manufacturer model geometry or original source pages included.

Fixture positions follow the venue’s published lighting plot; the currently installed rig is not verified.

The plot gives no full scale or trim heights, so scale and heights are estimated.

39 source-based positions display approximate public catalogue housings, including 12 updated ADB C103 display references. Printed source identities and any labelled mechanical donors remain unchanged; current installation, optics, installed modes and DMX patch are unverified. Existing output exclusions are retained.

Partial planning view; modes and patch unverified; output excluded.

Fixture plot original; visually inspected page(s) 1. Freshness and reuse rights unconfirmed.: https://parnassos.uu.nl/wp-content/uploads/sites/502/2023/09/Basis-Plot-april-2023.pdf · checked 2026-11-03

Published capacity 102 for Theaterzaal 124.: https://parnassos.uu.nl/en/theaterzaal/ · checked 2026-11-03

Official venue/technical source page.: https://parnassos.uu.nl/theaterzaal/technische-voorzieningen-theaterzaal/ · checked 2026-11-03

Public venue page: https://www.hitlight.app/venues/netherlands/parnassos-cultuurcentrum-07a020f8

Hitlight