
UPSTAGE ↑

FIXTURE LEGEND

MAC Encore
Performance CLD
Profile Spot · 11×

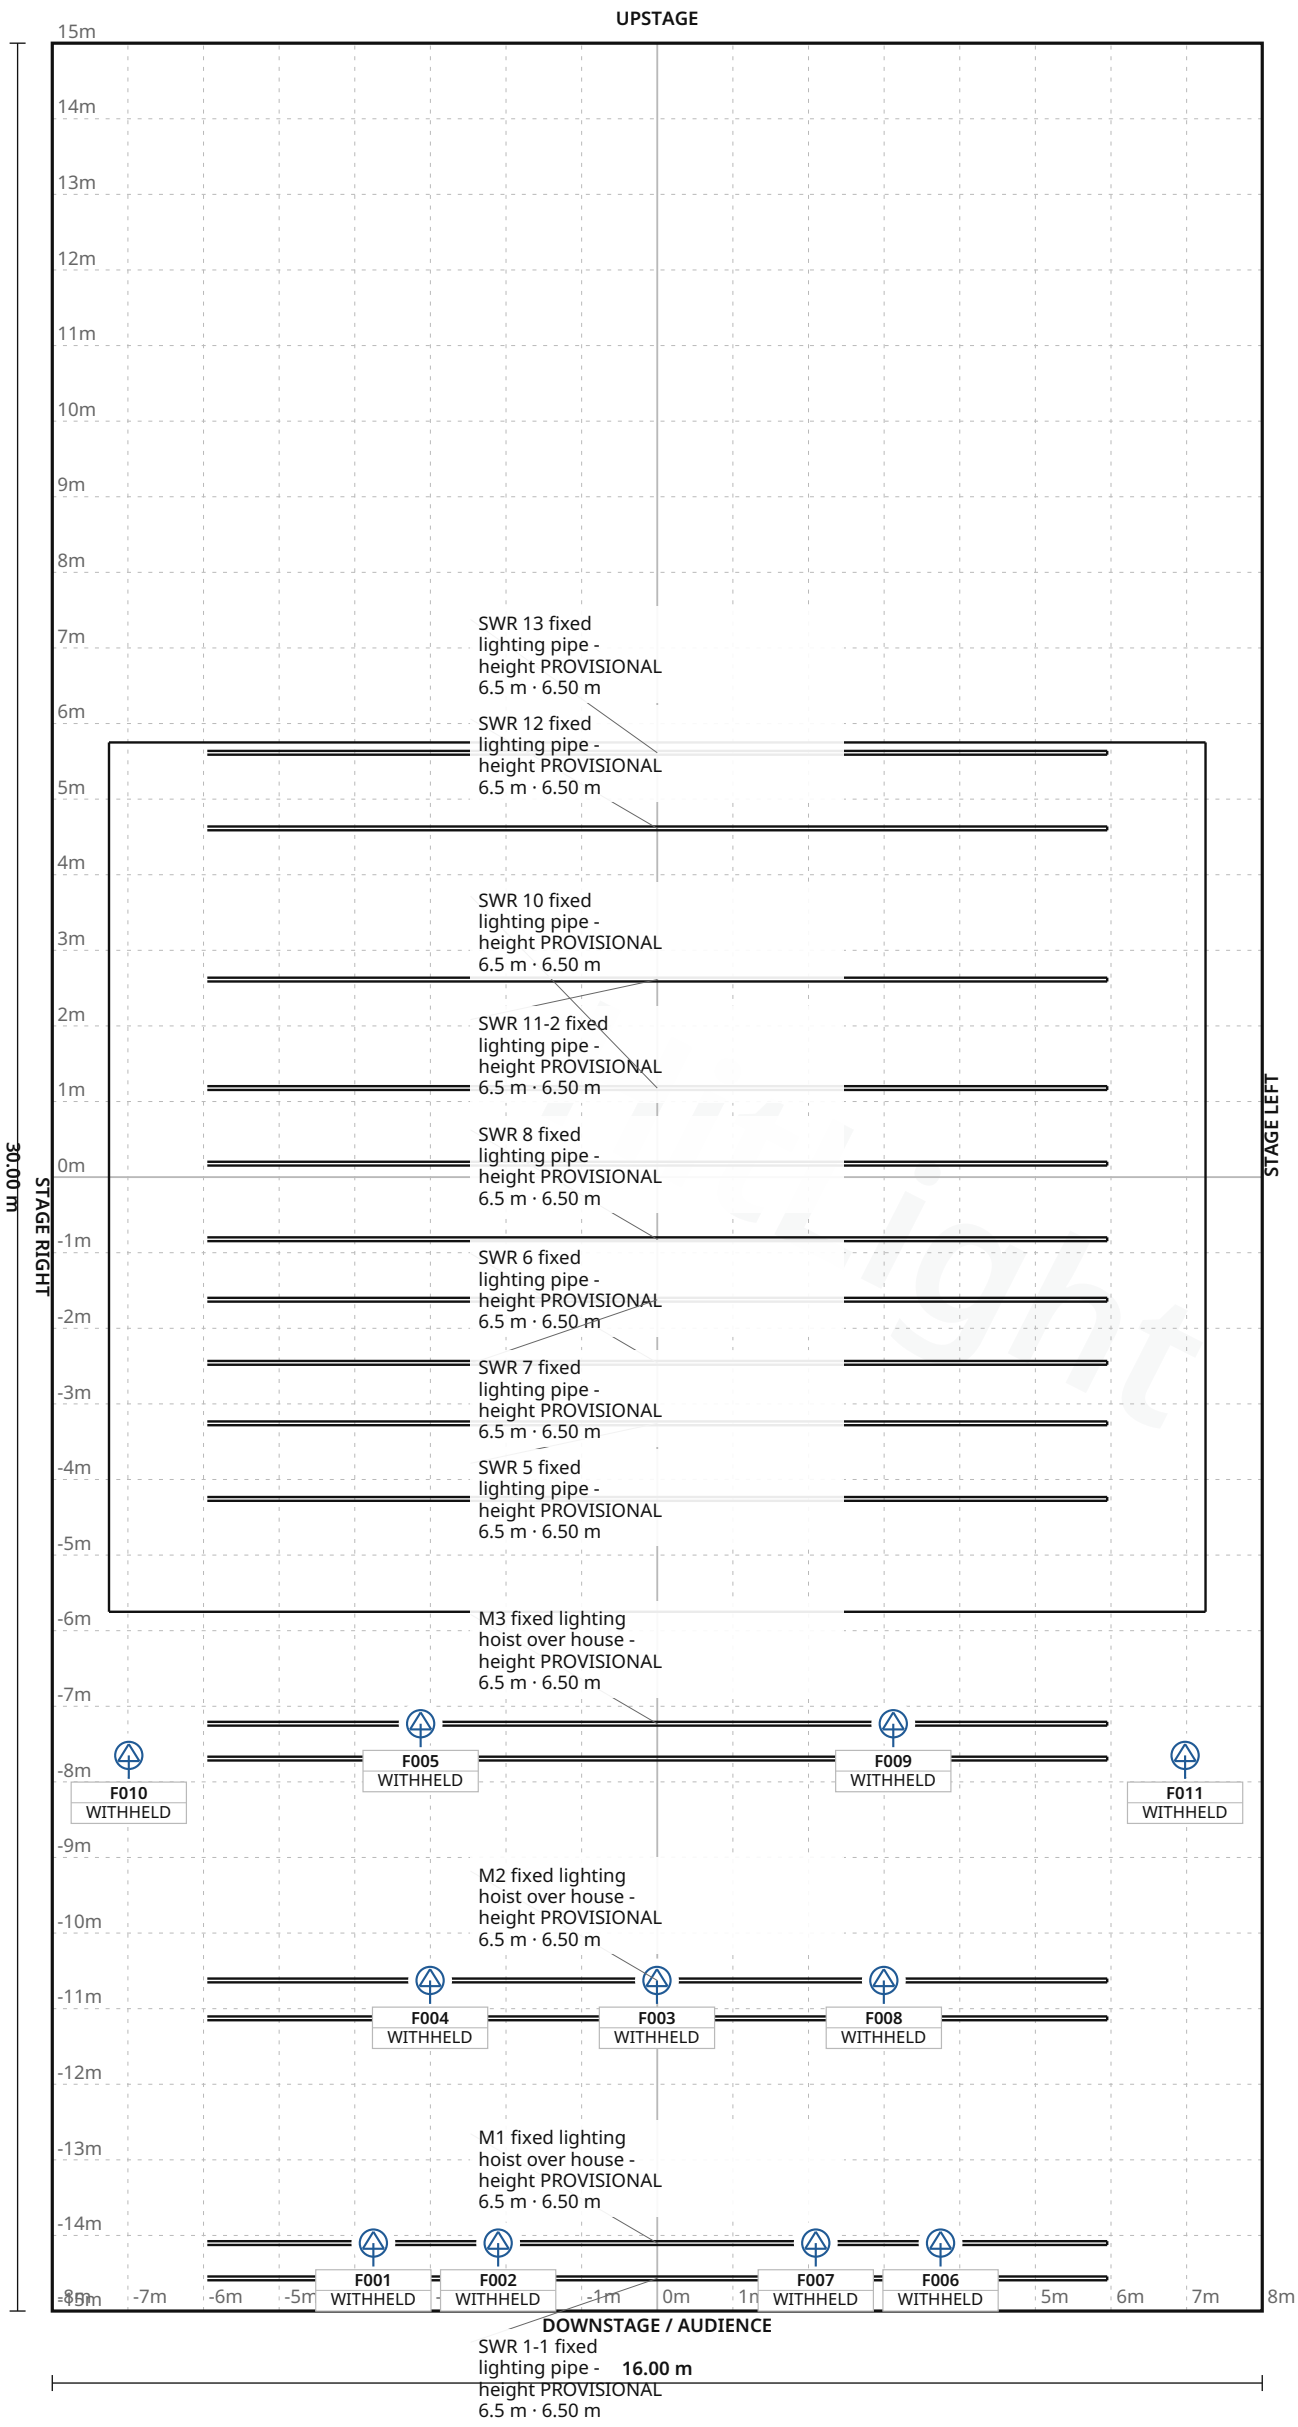

Stage 16.00 m W × 30.00 m D · Grid 1 m

Mainfranken Theater Würzburg · kleines-haus

LIGHT PLOT · PLAN · kleines-haus

HitLight · Mainfranken Theater Würzburg
Theaterstraße 21, 97070, Würzburg, Germany

DWG HL · SCALE 1:100 · metric · PRINT AT 100%
Drawn HitLight
Generated from the saved show
SOURCE d4ff07122325

SYMBOL LEGEND

1 TYPES · 11 FIXTURES · COLOUR BY TYPE



Martin Professional MAC Encore Performance CLD

Profile Spot · Basic · 38 ch · category symbol

11 physical · 11 plotted

0 disabled · 0 unplaced

HitLight

Mainfranken Theater Würzburg · kleines-haus

SYMBOL LEGEND · kleines-haus

HitLight · Mainfranken Theater Würzburg

Theaterstraße 21, 97070, Würzburg, Germany

DWG HL · METRIC

Drawn HitLight

Generated from the saved show

SOURCE d4ff07122325

GENERAL NOTES

1. Source-based lighting plan. Confirm the current rig with the venue.
2. PARTIAL: included fixtures are not a full physical-unit census.
3. DMX PATCH WITHHELD: provisional or unchecked addresses are not published.
4. The reconstruction retains its documented coverage and geometry assumptions; confirm the current setup with the venue.

HitLight

STAGE ELEMENTS

NAME	TYPE	POSITION	TRIM / SIZE
SWR 5 fixed lighting pipe - height PROVISIONAL 6.5 m	pipe	X 0.00 m · Z 3.26 m	6.50 m · 11.90 m W × 0.05 m D
SWR 6 fixed lighting pipe - height PROVISIONAL 6.5 m	pipe	X 0.00 m · Z 2.46 m	6.50 m · 11.90 m W × 0.05 m D
SWR 7 fixed lighting pipe - height PROVISIONAL 6.5 m	pipe	X 0.00 m · Z 1.62 m	6.50 m · 11.90 m W × 0.05 m D
SWR 11-2 fixed lighting pipe - height PROVISIONAL 6.5 m	pipe	X 0.00 m · Z -2.61 m	6.50 m · 11.90 m W × 0.05 m D
M1 fixed lighting hoist over house - height PROVISIONAL 6.5 m	pipe	X 0.00 m · Z 14.10 m	6.50 m · 11.90 m W × 0.05 m D
SWR 8 fixed lighting pipe - height PROVISIONAL 6.5 m	pipe	X 0.00 m · Z 0.82 m	6.50 m · 11.90 m W × 0.05 m D
M2 fixed lighting hoist over house - height PROVISIONAL 6.5 m	pipe	X 0.00 m · Z 10.63 m	6.50 m · 11.90 m W × 0.05 m D
SWR 2 fixed lighting pipe - height PROVISIONAL 6.5 m	pipe	X 0.00 m · Z 11.13 m	6.50 m · 11.90 m W × 0.05 m D
Stage ca. 14.5 x 11.5 m (dance plot box; rider says 15 x 13) flat floor level 0	floorSection	X 0.00 m · Z 0.00 m	0.03 m · 14.50 m W × 11.50 m D
SWR 9 fixed lighting pipe - height PROVISIONAL 6.5 m	pipe	X 0.00 m · Z -0.18 m	6.50 m · 11.90 m W × 0.05 m D
SWR 10 fixed lighting pipe - height PROVISIONAL 6.5 m	pipe	X 0.00 m · Z -1.18 m	6.50 m · 11.90 m W × 0.05 m D
M3 fixed lighting hoist over house - height PROVISIONAL 6.5 m	pipe	X 0.00 m · Z 7.23 m	6.50 m · 11.90 m W × 0.05 m D
SWR 1-1 fixed lighting pipe - height PROVISIONAL 6.5 m	pipe	X 0.00 m · Z 14.57 m	6.50 m · 11.90 m W × 0.05 m D
SWR 12 fixed lighting pipe - height PROVISIONAL 6.5 m	pipe	X 0.00 m · Z -4.61 m	6.50 m · 11.90 m W × 0.05 m D
SWR 13 fixed lighting pipe - height PROVISIONAL 6.5 m	pipe	X 0.00 m · Z -5.61 m	6.50 m · 11.90 m W × 0.05 m D
SWR 3 fixed lighting pipe - height PROVISIONAL 6.5 m	pipe	X 0.00 m · Z 7.69 m	6.50 m · 11.90 m W × 0.05 m D

Mainfranken Theater Würzburg · kleines-haus

STAGE ELEMENTS · kleines-haus

HitLight · Mainfranken Theater Würzburg

Theaterstraße 21, 97070, Würzburg, Germany

DWG HL · METRIC

Drawn HitLight

Generated from the saved show

SOURCE d4ff07122325

STAGE ELEMENTS · CONTINUED

NAME	TYPE	POSITION	TRIM / SIZE
SWR 4 fixed lighting pipe - height PROVISIONAL 6.5 m	pipe	X 0.00 m · Z 4.26 m	6.50 m · 11.90 m W × 0.05 m D

HitLight

Mainfranken Theater Würzburg · kleines-haus

STAGE ELEMENTS · kleines-haus

HitLight · Mainfranken Theater Würzburg

Theaterstraße 21, 97070, Würzburg, Germany

DWG HL · METRIC

Drawn HitLight

Generated from the saved show

SOURCE d4ff07122325

DMX PATCH

11 FIXTURES · 0 UNIVERSES

Fixture / name	Manufacturer / model	Mode	Ch	DMX	Range	Position / mount	Status / notes
UNPATCHED / INVALID							
F001 · 114 MAC Encore Perf CLD MZ...	Martin Professional / MAC Encore Performa...	Basic	38	WITHHELD	TBC	M1 fixed lighting hoist over hous...	Enabled
F002 · 115 MAC Encore Perf CLD MZ...	Martin Professional / MAC Encore Performa...	Basic	38	WITHHELD	TBC	M1 fixed lighting hoist over hous...	Enabled
F003 · 120 MAC Encore Perf CLD MZ...	Martin Professional / MAC Encore Performa...	Basic	38	WITHHELD	TBC	M2 fixed lighting hoist over hous...	Enabled
F004 · 124 MAC Encore Perf CLD MZ...	Martin Professional / MAC Encore Performa...	Basic	38	WITHHELD	TBC	M2 fixed lighting hoist over hous...	Enabled
F005 · 134 MAC Encore Perf CLD MZ...	Martin Professional / MAC Encore Performa...	Basic	38	WITHHELD	TBC	M3 fixed lighting hoist over hous...	Enabled
F006 · 164 MAC Encore Perf CLD MZ...	Martin Professional / MAC Encore Performa...	Basic	38	WITHHELD	TBC	M1 fixed lighting hoist over hous...	Enabled
F007 · 165 MAC Encore Perf CLD MZ...	Martin Professional / MAC Encore Performa...	Basic	38	WITHHELD	TBC	M1 fixed lighting hoist over hous...	Enabled
F008 · 174 MAC Encore Perf CLD MZ...	Martin Professional / MAC Encore Performa...	Basic	38	WITHHELD	TBC	M2 fixed lighting hoist over hous...	Enabled
F009 · 184 MAC Encore Perf CLD MZ...	Martin Professional / MAC Encore Performa...	Basic	38	WITHHELD	TBC	M3 fixed lighting hoist over hous...	Enabled
F010 · 230 MAC Encore Perf CLD Ri...	Martin Professional / MAC Encore Performa...	Basic	38	WITHHELD	TBC	UNPLACED	Enabled
F011 · 280 MAC Encore Perf CLD (r...	Martin Professional / MAC Encore Performa...	Basic	38	WITHHELD	TBC	UNPLACED	Enabled

No patched universes

Mainfranken Theater Würzburg · kleines-haus

DMX PATCH · kleines-haus

HitLight · Mainfranken Theater Würzburg

Theaterstraße 21, 97070, Würzburg, Germany

DWG HL · METRIC

Drawn HitLight

Generated from the saved show

SOURCE d4ff07122325

VALIDATION APPENDIX

WARNING · PATCH_WITHHELD

DMX patch facts are withheld pending source verification. This planning document cannot be used for hardware output.

Objects: — · Remediation: correct the saved show data and regenerate.

WARNING · TITLE_METADATA_INCOMPLETE

Some professional title-block metadata is missing; the document will show an em dash.

Objects: 07d4ed3e8ed540c0db1fceac · Remediation: correct the saved show data and regenerate.

HitLight

VENUE & DRAWING SOURCES

Mainfranken Theater Würzburg

kleines-haus · Published room configuration; closed GrossesHaus historical only, actual installed rig unverified

Theaterstraße 21, 97070, Würzburg, DE

https://www.mainfrankentheater.de/

Sources checked 2026-10-20

Symbols: HitLight-owned category artwork. No manufacturer model geometry or original source pages included.

Source-based reconstruction. Confirm the current installation and equipment availability with the venue.

Scale, fixture positions, mounting heights and aiming may include estimates; this is not a rigging specification.

Provisional fixture matches are labelled as placeholders. The recorded subset is not a complete physical inventory.

DMX addresses are withheld from public plans until their exact source patch is reconciled.

The reconstruction retains its documented coverage and geometry assumptions; confirm the current setup with the venue.

Official venue information: https://www.mainfrankentheater.de/ · checked 2026-10-19

mft_Bel KH Standard 24-25.pdf: https://www.mainfrankentheater.de/technische-daten/ · checked 2026-10-20

Public venue page: https://www.hitlight.app/venues/germany/mainfranken-theater-wurzburg-07d4ed3e

HitLight