
UPSTAGE ↑

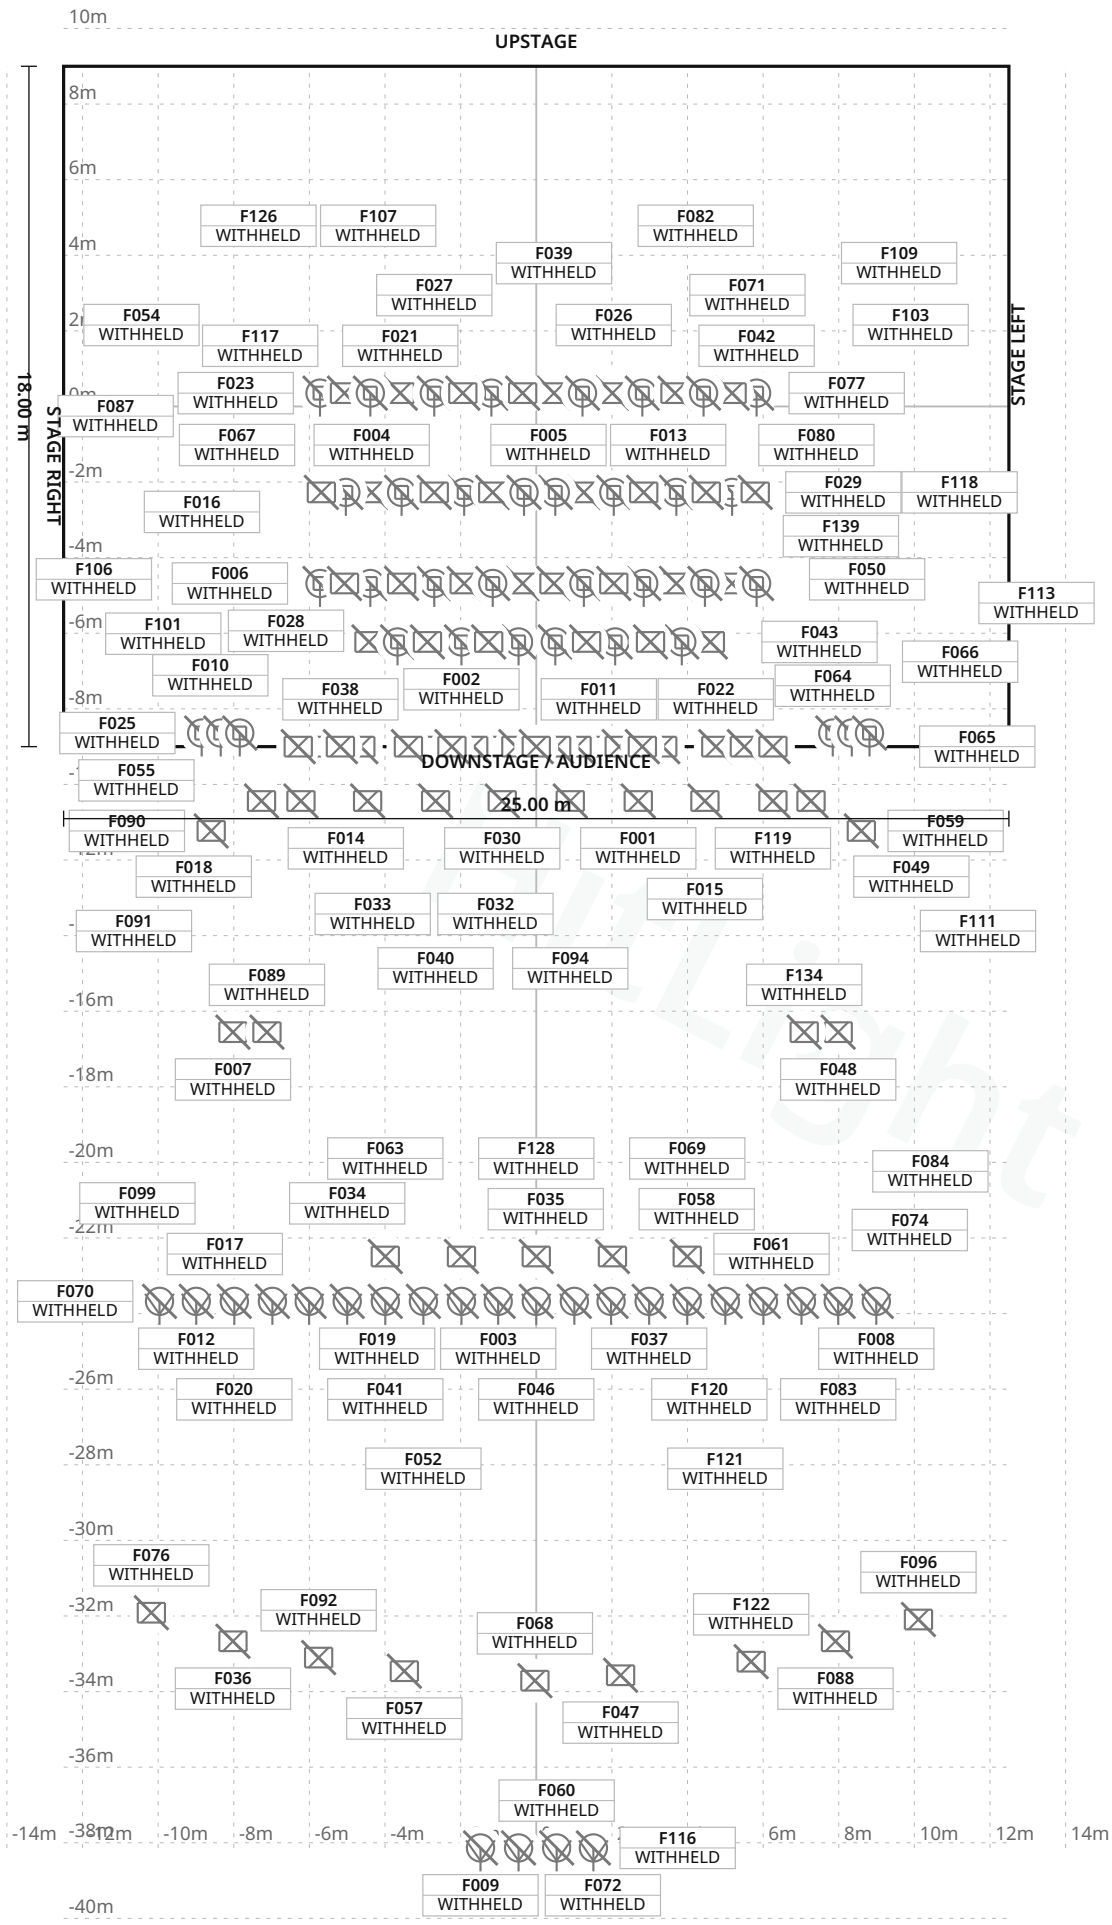

FIXTURE LEGEND

- **HPZ 2511 D**
  Spot Light · 24×
- **Robin Spiider**
  Moving Head · 36×
- **ETC Source Four**
  Jr
  Other · 2×
- **High End**
  SolaTheatre
  Other · 39×
- **Martin ELP CL**
  19deg
  Other · 2×
- **Robert Juliat**
  614SX/611SX/329H
  F or Thomas
  2-lite (per-unit type unresolved)
  Other · 37×

Stage 25.00 m W × 18.00 m D · Grid 1 m

42 fixture labels omitted in this view due to crowding · see DMX patch

Musikhuset Aarhus · Store Sal

LIGHT PLOT · PLAN · Store Sal

HitLight · Musikhuset Aarhus

Thomas Jensens Allé, 8000, Aarhus C, Denmark

DWG HL · SCALE 1:200 · metric · PRINT AT 100%

Drawn HitLight

Generated from the saved show

SOURCE 930dca696da9

SYMBOL LEGEND

6 TYPES · 140 FIXTURES · COLOUR BY TYPE



Niethammer HPZ 2511 D

Spot Light · Unverified · TBC ch · category symbol

24 physical · 24 plotted

24 disabled · 0 unplaced



Robe Lighting Robin Spiider

Moving Head · Unverified · TBC ch · category symbol

36 physical · 36 plotted

36 disabled · 0 unplaced



Unverified source fixture ETC Source Four Jr

Other · Unverified · TBC ch · category symbol

2 physical · 2 plotted

2 disabled · 0 unplaced



Unverified source fixture High End SolaTheatre

Other · Unverified · TBC ch · category symbol

39 physical · 39 plotted

39 disabled · 0 unplaced



Unverified source fixture Martin ELP CL 19deg

Other · Unverified · TBC ch · category symbol

2 physical · 2 plotted

2 disabled · 0 unplaced



Unverified source fixture Robert Juliat 614SX/611SX/329HF or Thomas 2-lite (per-unit type unresolved)

Other · Unverified · TBC ch · category symbol

37 physical · 37 plotted

37 disabled · 0 unplaced

Musikhuset Aarhus · Store Sal

SYMBOL LEGEND · Store Sal

HitLight · Musikhuset Aarhus

Thomas Jensens Allé, 8000, Aarhus C, Denmark

DWG HL · METRIC

Drawn HitLight

Generated from the saved show

SOURCE 930dca696da9

GENERAL NOTES

1. Source-based lighting plan. Confirm the current rig with the venue.
2. PARTIAL: included fixtures are not a full physical-unit census.
3. DMX PATCH WITHHELD: provisional or unchecked addresses are not published.
4. Fixture positions follow the venue’s published lighting plot; the currently installed rig is not verified.
5. The plot gives no full scale or trim heights, so scale and heights are estimated.

HitLight

Musikhuset Aarhus · Store Sal

GENERAL NOTES · Store Sal

HitLight · Musikhuset Aarhus

Thomas Jensens Allé, 8000, Aarhus C, Denmark

DWG HL · METRIC

Drawn HitLight

Generated from the saved show

SOURCE 930dca696da9

FIXTURE SCHEDULE

Fixture	Manufacturer / model	Position / mount	Mode / output
VISUAL PLANNING · DMX PATCH WITHHELD			
F001	Unverified source fixture / Robert Juliat 614SX/611SX/329HF or Thomas 2-l...	PLOTTED	Unverified · Output excluded
F002	Robe Lighting / Robin Spiider	PLOTTED	Unverified · Output excluded
F003	Niethammer / HPZ 2511 D	PLOTTED	Unverified · Output excluded
F004	Unverified source fixture / High End SolaTheatre	PLOTTED	Unverified · Output excluded
F005	Robe Lighting / Robin Spiider	PLOTTED	Unverified · Output excluded
F006	Robe Lighting / Robin Spiider	PLOTTED	Unverified · Output excluded
F007	Unverified source fixture / High End SolaTheatre	PLOTTED	Unverified · Output excluded
F008	Niethammer / HPZ 2511 D	PLOTTED	Unverified · Output excluded
F009	Niethammer / HPZ 2511 D	PLOTTED	Unverified · Output excluded
F010	Unverified source fixture / Robert Juliat 614SX/611SX/329HF or Thomas 2-l...	PLOTTED	Unverified · Output excluded
F011	Unverified source fixture / Robert Juliat 614SX/611SX/329HF or Thomas 2-l...	PLOTTED	Unverified · Output excluded
F012	Niethammer / HPZ 2511 D	PLOTTED	Unverified · Output excluded
F013	Unverified source fixture / High End SolaTheatre	PLOTTED	Unverified · Output excluded
F014	Unverified source fixture / Martin ELP CL 19deg	PLOTTED	Unverified · Output excluded
F015	Unverified source fixture / Robert Juliat 614SX/611SX/329HF or Thomas 2-l...	PLOTTED	Unverified · Output excluded
F016	Unverified source fixture / High End SolaTheatre	PLOTTED	Unverified · Output excluded
F017	Niethammer / HPZ 2511 D	PLOTTED	Unverified · Output excluded
F018	Unverified source fixture / Robert Juliat 614SX/611SX/329HF or Thomas 2-l...	PLOTTED	Unverified · Output excluded
F019	Niethammer / HPZ 2511 D	PLOTTED	Unverified · Output excluded
F020	Niethammer / HPZ 2511 D	PLOTTED	Unverified · Output excluded

Planning reference only. Confirm installed modes and patch with the venue.

Musikhuset Aarhus · Store Sal

FIXTURE SCHEDULE · Store Sal

HitLight · Musikhuset Aarhus

Thomas Jensens Allé, 8000, Aarhus C, Denmark

DWG HL · METRIC

Drawn HitLight

Generated from the saved show

SOURCE 930dca696da9

FIXTURE SCHEDULE · CONTINUED

Fixture	Manufacturer / model	Position / mount	Mode / output
VISUAL PLANNING · DMX PATCH WITHHELD			
F021	Unverified source fixture / High End SolaTheatre	PLOTTED	Unverified · Output excluded
F022	Unverified source fixture / Robert Juliat 614SX/611SX/329HF or Thomas 2-l...	PLOTTED	Unverified · Output excluded
F023	Robe Lighting / Robin Spiider	PLOTTED	Unverified · Output excluded
F024	Robe Lighting / Robin Spiider	PLOTTED	Unverified · Output excluded
F025	Robe Lighting / Robin Spiider	PLOTTED	Unverified · Output excluded
F026	Robe Lighting / Robin Spiider	PLOTTED	Unverified · Output excluded
F027	Robe Lighting / Robin Spiider	PLOTTED	Unverified · Output excluded
F028	Robe Lighting / Robin Spiider	PLOTTED	Unverified · Output excluded
F029	Robe Lighting / Robin Spiider	PLOTTED	Unverified · Output excluded
F030	Unverified source fixture / Robert Juliat 614SX/611SX/329HF or Thomas 2-l...	PLOTTED	Unverified · Output excluded
F031	Unverified source fixture / High End SolaTheatre	PLOTTED	Unverified · Output excluded
F032	Unverified source fixture / Robert Juliat 614SX/611SX/329HF or Thomas 2-l...	PLOTTED	Unverified · Output excluded
F033	Unverified source fixture / Robert Juliat 614SX/611SX/329HF or Thomas 2-l...	PLOTTED	Unverified · Output excluded
F034	Niethammer / HPZ 2511 D	PLOTTED	Unverified · Output excluded
F035	Unverified source fixture / High End SolaTheatre	PLOTTED	Unverified · Output excluded
F036	Unverified source fixture / Robert Juliat 614SX/611SX/329HF or Thomas 2-l...	PLOTTED	Unverified · Output excluded
F037	Niethammer / HPZ 2511 D	PLOTTED	Unverified · Output excluded
F038	Unverified source fixture / Robert Juliat 614SX/611SX/329HF or Thomas 2-l...	PLOTTED	Unverified · Output excluded
F039	Unverified source fixture / High End SolaTheatre	PLOTTED	Unverified · Output excluded
F040	Unverified source fixture / Robert Juliat 614SX/611SX/329HF or Thomas 2-l...	PLOTTED	Unverified · Output excluded

Planning reference only. Confirm installed modes and patch with the venue.

Musikhuset Aarhus · Store Sal

FIXTURE SCHEDULE · Store Sal

HitLight · Musikhuset Aarhus

Thomas Jensens Allé, 8000, Aarhus C, Denmark

DWG HL · METRIC

Drawn HitLight

Generated from the saved show

SOURCE 930dca696da9

FIXTURE SCHEDULE · CONTINUED

Fixture	Manufacturer / model	Position / mount	Mode / output
VISUAL PLANNING · DMX PATCH WITHHELD			
F041	Niethammer / HPZ 2511 D	PLOTTED	Unverified · Output excluded
F042	Robe Lighting / Robin Spiider	PLOTTED	Unverified · Output excluded
F043	Robe Lighting / Robin Spiider	PLOTTED	Unverified · Output excluded
F044	Unverified source fixture / High End SolaTheatre	PLOTTED	Unverified · Output excluded
F045	Unverified source fixture / High End SolaTheatre	PLOTTED	Unverified · Output excluded
F046	Niethammer / HPZ 2511 D	PLOTTED	Unverified · Output excluded
F047	Unverified source fixture / Robert Juliat 614SX/611SX/329HF or Thomas 2-l...	PLOTTED	Unverified · Output excluded
F048	Unverified source fixture / High End SolaTheatre	PLOTTED	Unverified · Output excluded
F049	Unverified source fixture / Robert Juliat 614SX/611SX/329HF or Thomas 2-l...	PLOTTED	Unverified · Output excluded
F050	Unverified source fixture / Robert Juliat 614SX/611SX/329HF or Thomas 2-l...	PLOTTED	Unverified · Output excluded
F051	Unverified source fixture / Robert Juliat 614SX/611SX/329HF or Thomas 2-l...	PLOTTED	Unverified · Output excluded
F052	Niethammer / HPZ 2511 D	PLOTTED	Unverified · Output excluded
F053	Unverified source fixture / High End SolaTheatre	PLOTTED	Unverified · Output excluded
F054	Robe Lighting / Robin Spiider	PLOTTED	Unverified · Output excluded
F055	Robe Lighting / Robin Spiider	PLOTTED	Unverified · Output excluded
F056	Robe Lighting / Robin Spiider	PLOTTED	Unverified · Output excluded
F057	Unverified source fixture / Robert Juliat 614SX/611SX/329HF or Thomas 2-l...	PLOTTED	Unverified · Output excluded
F058	Unverified source fixture / High End SolaTheatre	PLOTTED	Unverified · Output excluded
F059	Unverified source fixture / ETC Source Four Jr	PLOTTED	Unverified · Output excluded
F060	Niethammer / HPZ 2511 D	PLOTTED	Unverified · Output excluded

Planning reference only. Confirm installed modes and patch with the venue.

Musikhuset Aarhus · Store Sal

FIXTURE SCHEDULE · Store Sal

HitLight · Musikhuset Aarhus

Thomas Jensens Allé, 8000, Aarhus C, Denmark

DWG HL · METRIC

Drawn HitLight

Generated from the saved show

SOURCE 930dca696da9

FIXTURE SCHEDULE · CONTINUED

Fixture	Manufacturer / model	Position / mount	Mode / output
VISUAL PLANNING · DMX PATCH WITHHELD			
F061	Niethammer / HPZ 2511 D	PLOTTED	Unverified · Output excluded
F062	Unverified source fixture / Robert Juliat 614SX/611SX/329HF or Thomas 2-l...	PLOTTED	Unverified · Output excluded
F063	Unverified source fixture / High End SolaTheatre	PLOTTED	Unverified · Output excluded
F064	Robe Lighting / Robin Spiider	PLOTTED	Unverified · Output excluded
F065	Unverified source fixture / Robert Juliat 614SX/611SX/329HF or Thomas 2-l...	PLOTTED	Unverified · Output excluded
F066	Robe Lighting / Robin Spiider	PLOTTED	Unverified · Output excluded
F067	Unverified source fixture / High End SolaTheatre	PLOTTED	Unverified · Output excluded
F068	Unverified source fixture / Robert Juliat 614SX/611SX/329HF or Thomas 2-l...	PLOTTED	Unverified · Output excluded
F069	Unverified source fixture / High End SolaTheatre	PLOTTED	Unverified · Output excluded
F070	Niethammer / HPZ 2511 D	PLOTTED	Unverified · Output excluded
F071	Unverified source fixture / High End SolaTheatre	PLOTTED	Unverified · Output excluded
F072	Niethammer / HPZ 2511 D	PLOTTED	Unverified · Output excluded
F073	Unverified source fixture / High End SolaTheatre	PLOTTED	Unverified · Output excluded
F074	Niethammer / HPZ 2511 D	PLOTTED	Unverified · Output excluded
F075	Robe Lighting / Robin Spiider	PLOTTED	Unverified · Output excluded
F076	Unverified source fixture / Robert Juliat 614SX/611SX/329HF or Thomas 2-l...	PLOTTED	Unverified · Output excluded
F077	Robe Lighting / Robin Spiider	PLOTTED	Unverified · Output excluded
F078	Unverified source fixture / High End SolaTheatre	PLOTTED	Unverified · Output excluded
F079	Unverified source fixture / High End SolaTheatre	PLOTTED	Unverified · Output excluded
F080	Robe Lighting / Robin Spiider	PLOTTED	Unverified · Output excluded

Planning reference only. Confirm installed modes and patch with the venue.

Musikhuset Aarhus · Store Sal

FIXTURE SCHEDULE · Store Sal

HitLight · Musikhuset Aarhus

Thomas Jensens Allé, 8000, Aarhus C, Denmark

DWG HL · METRIC

Drawn HitLight

Generated from the saved show

SOURCE 930dca696da9

FIXTURE SCHEDULE · CONTINUED

Fixture	Manufacturer / model	Position / mount	Mode / output
VISUAL PLANNING · DMX PATCH WITHHELD			
F081	Robe Lighting / Robin Spiider	PLOTTED	Unverified · Output excluded
F082	Robe Lighting / Robin Spiider	PLOTTED	Unverified · Output excluded
F083	Niethammer / HPZ 2511 D	PLOTTED	Unverified · Output excluded
F084	Niethammer / HPZ 2511 D	PLOTTED	Unverified · Output excluded
F085	Unverified source fixture / Robert Juliat 614SX/611SX/329HF or Thomas 2-l...	PLOTTED	Unverified · Output excluded
F086	Robe Lighting / Robin Spiider	PLOTTED	Unverified · Output excluded
F087	Robe Lighting / Robin Spiider	PLOTTED	Unverified · Output excluded
F088	Unverified source fixture / Robert Juliat 614SX/611SX/329HF or Thomas 2-l...	PLOTTED	Unverified · Output excluded
F089	Unverified source fixture / High End SolaTheatre	PLOTTED	Unverified · Output excluded
F090	Unverified source fixture / ETC Source Four Jr	PLOTTED	Unverified · Output excluded
F091	Unverified source fixture / Robert Juliat 614SX/611SX/329HF or Thomas 2-l...	PLOTTED	Unverified · Output excluded
F092	Unverified source fixture / Robert Juliat 614SX/611SX/329HF or Thomas 2-l...	PLOTTED	Unverified · Output excluded
F093	Unverified source fixture / Robert Juliat 614SX/611SX/329HF or Thomas 2-l...	PLOTTED	Unverified · Output excluded
F094	Unverified source fixture / Robert Juliat 614SX/611SX/329HF or Thomas 2-l...	PLOTTED	Unverified · Output excluded
F095	Unverified source fixture / Robert Juliat 614SX/611SX/329HF or Thomas 2-l...	PLOTTED	Unverified · Output excluded
F096	Unverified source fixture / Robert Juliat 614SX/611SX/329HF or Thomas 2-l...	PLOTTED	Unverified · Output excluded
F097	Unverified source fixture / High End SolaTheatre	PLOTTED	Unverified · Output excluded
F098	Unverified source fixture / High End SolaTheatre	PLOTTED	Unverified · Output excluded
F099	Niethammer / HPZ 2511 D	PLOTTED	Unverified · Output excluded
F100	Robe Lighting / Robin Spiider	PLOTTED	Unverified · Output excluded

Planning reference only. Confirm installed modes and patch with the venue.

Musikhuset Aarhus · Store Sal

FIXTURE SCHEDULE · Store Sal

HitLight · Musikhuset Aarhus

Thomas Jensens Allé, 8000, Aarhus C, Denmark

DWG HL · METRIC

Drawn HitLight

Generated from the saved show

SOURCE 930dca696da9

FIXTURE SCHEDULE · CONTINUED

Fixture	Manufacturer / model	Position / mount	Mode / output
VISUAL PLANNING · DMX PATCH WITHHELD			
F101	Unverified source fixture / Robert Juliat 614SX/611SX/329HF or Thomas 2-l...	PLOTTED	Unverified · Output excluded
F102	Robe Lighting / Robin Spiider	PLOTTED	Unverified · Output excluded
F103	Unverified source fixture / High End SolaTheatre	PLOTTED	Unverified · Output excluded
F104	Unverified source fixture / Robert Juliat 614SX/611SX/329HF or Thomas 2-l...	PLOTTED	Unverified · Output excluded
F105	Robe Lighting / Robin Spiider	PLOTTED	Unverified · Output excluded
F106	Unverified source fixture / Robert Juliat 614SX/611SX/329HF or Thomas 2-l...	PLOTTED	Unverified · Output excluded
F107	Robe Lighting / Robin Spiider	PLOTTED	Unverified · Output excluded
F108	Robe Lighting / Robin Spiider	PLOTTED	Unverified · Output excluded
F109	Unverified source fixture / High End SolaTheatre	PLOTTED	Unverified · Output excluded
F110	Robe Lighting / Robin Spiider	PLOTTED	Unverified · Output excluded
F111	Unverified source fixture / Martin ELP CL 19deg	PLOTTED	Unverified · Output excluded
F112	Robe Lighting / Robin Spiider	PLOTTED	Unverified · Output excluded
F113	Robe Lighting / Robin Spiider	PLOTTED	Unverified · Output excluded
F114	Unverified source fixture / High End SolaTheatre	PLOTTED	Unverified · Output excluded
F115	Unverified source fixture / High End SolaTheatre	PLOTTED	Unverified · Output excluded
F116	Niethammer / HPZ 2511 D	PLOTTED	Unverified · Output excluded
F117	Unverified source fixture / High End SolaTheatre	PLOTTED	Unverified · Output excluded
F118	Unverified source fixture / High End SolaTheatre	PLOTTED	Unverified · Output excluded
F119	Unverified source fixture / Robert Juliat 614SX/611SX/329HF or Thomas 2-l...	PLOTTED	Unverified · Output excluded
F120	Niethammer / HPZ 2511 D	PLOTTED	Unverified · Output excluded

Planning reference only. Confirm installed modes and patch with the venue.

Musikhuset Aarhus · Store Sal

FIXTURE SCHEDULE · Store Sal

HitLight · Musikhuset Aarhus

Thomas Jensens Allé, 8000, Aarhus C, Denmark

DWG HL · METRIC

Drawn HitLight

Generated from the saved show

SOURCE 930dca696da9

FIXTURE SCHEDULE · CONTINUED

Fixture	Manufacturer / model	Position / mount	Mode / output
VISUAL PLANNING · DMX PATCH WITHHELD			
F121	Niethammer / HPZ 2511 D	PLOTTED	Unverified · Output excluded
F122	Unverified source fixture / Robert Juliat 614SX/611SX/329HF or Thomas 2-l...	PLOTTED	Unverified · Output excluded
F123	Unverified source fixture / High End SolaTheatre	PLOTTED	Unverified · Output excluded
F124	Unverified source fixture / High End SolaTheatre	PLOTTED	Unverified · Output excluded
F125	Unverified source fixture / High End SolaTheatre	PLOTTED	Unverified · Output excluded
F126	Unverified source fixture / High End SolaTheatre	PLOTTED	Unverified · Output excluded
F127	Unverified source fixture / High End SolaTheatre	PLOTTED	Unverified · Output excluded
F128	Unverified source fixture / High End SolaTheatre	PLOTTED	Unverified · Output excluded
F129	Unverified source fixture / High End SolaTheatre	PLOTTED	Unverified · Output excluded
F130	Unverified source fixture / Robert Juliat 614SX/611SX/329HF or Thomas 2-l...	PLOTTED	Unverified · Output excluded
F131	Robe Lighting / Robin Spiider	PLOTTED	Unverified · Output excluded
F132	Unverified source fixture / Robert Juliat 614SX/611SX/329HF or Thomas 2-l...	PLOTTED	Unverified · Output excluded
F133	Robe Lighting / Robin Spiider	PLOTTED	Unverified · Output excluded
F134	Unverified source fixture / High End SolaTheatre	PLOTTED	Unverified · Output excluded
F135	Niethammer / HPZ 2511 D	PLOTTED	Unverified · Output excluded
F136	Unverified source fixture / High End SolaTheatre	PLOTTED	Unverified · Output excluded
F137	Robe Lighting / Robin Spiider	PLOTTED	Unverified · Output excluded
F138	Unverified source fixture / Robert Juliat 614SX/611SX/329HF or Thomas 2-l...	PLOTTED	Unverified · Output excluded
F139	Robe Lighting / Robin Spiider	PLOTTED	Unverified · Output excluded
F140	Unverified source fixture / High End SolaTheatre	PLOTTED	Unverified · Output excluded

Planning reference only. Confirm installed modes and patch with the venue.

VALIDATION APPENDIX

WARNING · PATCH_WITHHELD

DMX patch facts are withheld pending source verification. This planning document cannot be used for hardware output.

Objects: — · Remediation: review the source facts and regenerate.

WARNING · MODE_UNVERIFIED

DMX modes are unverified; output remains excluded.

Objects: F001–F140 · Remediation: review the source facts and regenerate.

WARNING · FIXTURE_DISABLED

Fixtures are disabled for this visual planning reconstruction.

Objects: F001–F140 · Remediation: review the source facts and regenerate.

WARNING · TITLE_METADATA_INCOMPLETE

Some professional title-block metadata is missing; the document will show an em dash.

Objects: 099227ad8a4543365fd85139 · Remediation: review the source facts and regenerate.

HitLight

VENUE & DRAWING SOURCES

Musikhuset Aarhus

Store Sal · House rig

Thomas Jensens Allé, 8000, Aarhus C, DK

https://www.musikhuset.dk/

Sources checked 2026-11-02

Generated by HitLight from the saved published venue rig. Source attribution and reconstruction limitations are retained below.

Symbols: HitLight-owned category artwork. No manufacturer model geometry or original source pages included.

Fixture positions follow the venue’s published lighting plot; the currently installed rig is not verified.

The plot gives no full scale or trim heights, so scale and heights are estimated.

Partial source-based planning reconstruction; the current installation and complete fixture census are unverified.

Source-matched catalogue bodies are shown where available. Unresolved source identities remain labelled visual markers. Installed modes and DMX patch require verification; visual-only fixtures remain excluded from output.

Fixture positions follow the venue’s published lighting plot; the currently installed rig is not verified.

The plot gives no full scale or trim heights, so scale and heights are estimated.

Generated from the saved published HitLight layout; fixture positions and room geometry are unchanged. Not an official venue drawing.

Output remains excluded for visual-only fixtures. Catalogue identity does not verify installed modes, addresses or the current installation.

Partial source-based planning reconstruction; the current installation and complete fixture census are unverified.

Source-matched catalogue bodies are shown where available. Unresolved source identities remain labelled visual markers. Installed modes and DMX patch require verification; visual-only fixtures remain excluded from output.

Dansk Live national member discovery; fixed-house identity subsequently checked on actual official source: https://dansklive.dk/om-os/medlemmer/ · checked 2026-10-19

Official current performance-house page with reviewed explicit postal locality and performance programme/context: https://www.musikhuset.dk/ · checked 2026-10-19

Official 'Leje af Musikhuset' page: footer address Thomas Jensens Allé, 8000 Aarhus C; booker contacts per genre; states tech specs are on each hall's page.: https://www.musikhuset.dk/om-os/leje-af-musikhuset · checked 2026-11-02

Official Store Sal page linking the Large Hall tech spec PDF (and a 2026 seating chart).: https://www.musikhuset.dk/om-os/store-sal · checked 2026-11-02

Official Rytmisk Sal page linking the Rhythmic Hall tech spec PDF.: https://www.musikhuset.dk/om-os/rytmisk-sal · checked 2026-11-02

Official Lille Sal page linking the Small Hall tech spec PDF.: https://www.musikhuset.dk/om-os/lille-sal · checked 2026-11-02

Official Symfonisk Sal page linking the Symphonic Hall tech spec PDF.: https://www.musikhuset.dk/om-os/symfonisk-sal · checked 2026-11-02

HitLight

VENUE & DRAWING SOURCES

Official Cafescenen page linking the Café Stage tech spec PDF.:
https://www.musikhuset.dk/om-os/cafescenen · checked 2026-11-02

Public Dropbox folder linked from the official Store Sal tech spec PDF ('Dropbox folder', p.6):
light plots, rigging plots, patch schedule, WYG/DWG/MVR, MA2/MA3:
https://www.dropbox.com/sh/r53c5t44mb0l3es/AAD-ljRY3fWa_QgIA8n28fHga?dl=0 · checked 2026-11-02

Public Dropbox folder linked from the official Rytmisk Sal tech spec PDF (p.5): light plots, patch schedule, WYG/DWG/MVR, show files.:
https://www.dropbox.com/sh/t8uifluj6m661n2/AAClvJJrkAmnB0TEhVkxvr7Wa?dl=0 · checked 2026-11-02

Public Dropbox folder linked from the official Lille Sal tech spec PDF (p.5): light plots, patch schedule, WYG/DWG/MVR, show files.:
https://www.dropbox.com/sh/silohvwj21vs6bb/AAD51g25p5ttsxz5nPcwc7NCa?dl=0 · checked 2026-11-02

Public venue page: https://www.hitlight.app/venues/denmark/musikhuset-aarhus-099227ad

HitLight