
UPSTAGE ↑

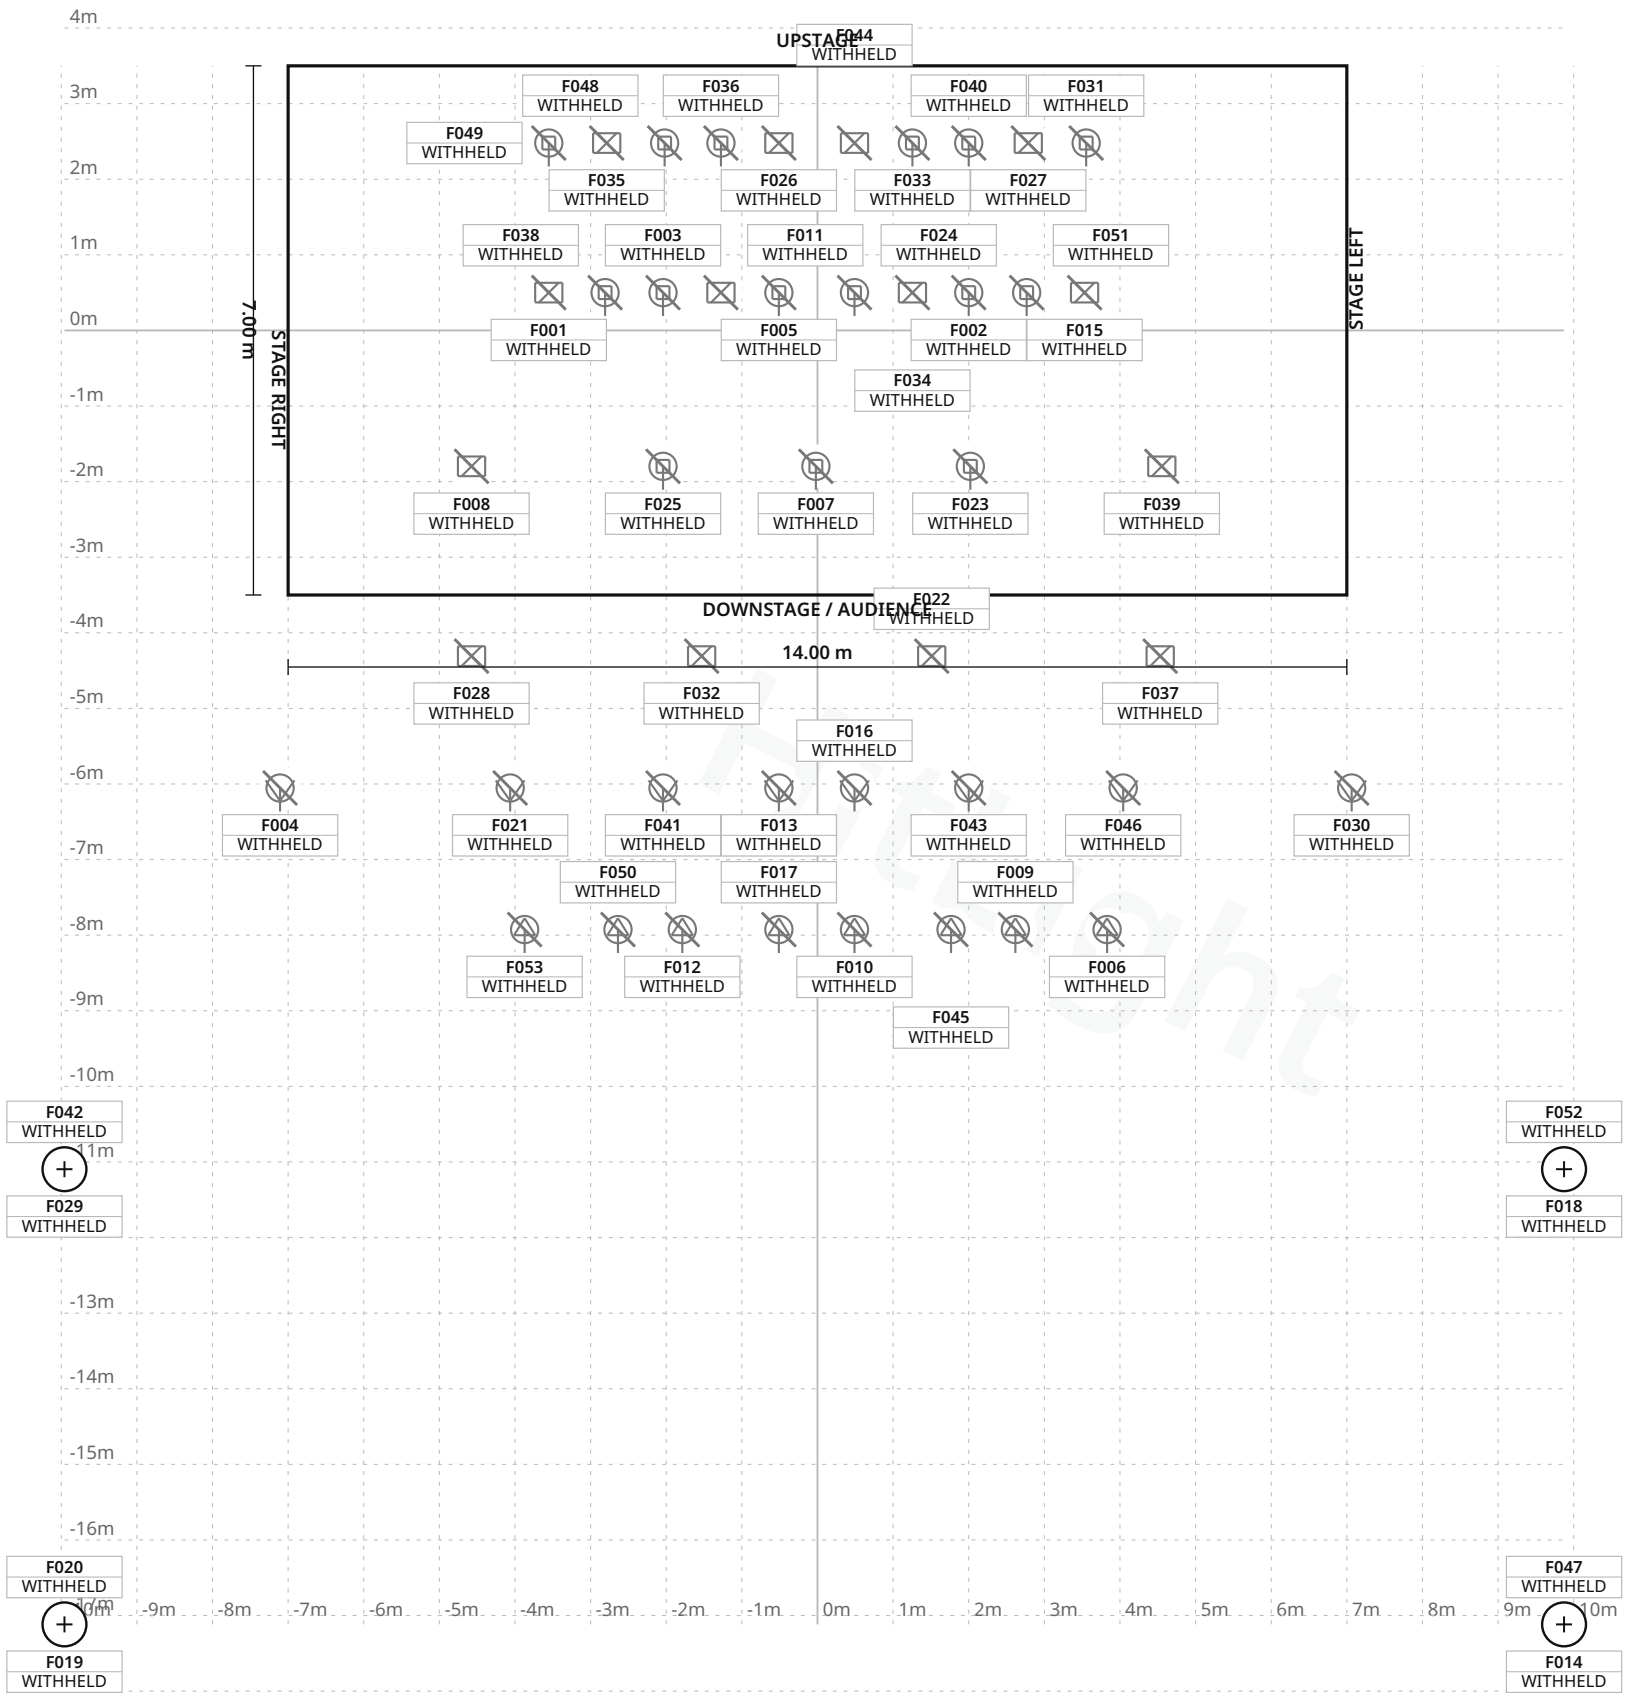

FIXTURE LEGEND

- **F101**
  Spot Light · 8×
- **RUSH PAR 2 RGBW**
  Zoom
  PAR Light · 8×
- **Robin Painte**
  Profile Spot · 8×
- **Robin Spiider**
  Moving Head · 15×
- **ACME Blinder 2**
  WW
  Other · 4×
- **High End**
  SolaSpot Pro
  1000
  Other · 10×

Stage 14.00 m W × 7.00 m D · Grid 1 m

Musikhuset Aarhus · Rytmisk Sal

LIGHT PLOT · PLAN · Rytmisk Sal

HitLight · Musikhuset Aarhus

Thomas Jensens Allé, 8000, Aarhus C, Denmark

DWG HL · SCALE 1:100 · metric · PRINT AT 100%

Drawn HitLight

Generated from the saved show

SOURCE 756385c44205

SYMBOL LEGEND

6 TYPES · 53 FIXTURES · COLOUR BY TYPE



ADB F101

Spot Light · Unverified · TBC ch · category symbol

8 physical · 8 plotted

8 disabled · 0 unplaced



Martin Professional RUSH PAR 2 RGBW Zoom

PAR Light · Unverified · TBC ch · category symbol

8 physical · 8 plotted

8 disabled · 0 unplaced



Robe Lighting Robin Painte

Profile Spot · Unverified · TBC ch · category symbol

8 physical · 8 plotted

8 disabled · 0 unplaced



Robe Lighting Robin Spiider

Moving Head · Unverified · TBC ch · category symbol

15 physical · 15 plotted

15 disabled · 0 unplaced



Unverified source fixture ACME Blinder 2 WW

Other · Unverified · TBC ch · category symbol

4 physical · 4 plotted

4 disabled · 0 unplaced



Unverified source fixture High End SolaSpot Pro 1000

Other · Unverified · TBC ch · category symbol

10 physical · 10 plotted

10 disabled · 0 unplaced

Musikhuset Aarhus · Rytmisk Sal

SYMBOL LEGEND · Rytmisk Sal

HitLight · Musikhuset Aarhus

Thomas Jensens Allé, 8000, Aarhus C, Denmark

DWG HL · METRIC

Drawn HitLight

Generated from the saved show

SOURCE 756385c44205

GENERAL NOTES

1. Source-based lighting plan. Confirm the current rig with the venue.
2. PARTIAL: included fixtures are not a full physical-unit census.
3. DMX PATCH WITHHELD: provisional or unchecked addresses are not published.
4. Fixture positions follow the venue’s published lighting plot; the currently installed rig is not verified.
5. The plot gives no full scale or trim heights, so scale and heights are estimated.

HitLight

FIXTURE SCHEDULE

Fixture	Manufacturer / model	Position / mount	Mode / output
VISUAL PLANNING · DMX PATCH WITHHELD			
F001	Unverified source fixture / High End SolaSpot Pro 1000	PLOTTED	Unverified · Output excluded
F002	Robe Lighting / Robin Spiider	PLOTTED	Unverified · Output excluded
F003	Robe Lighting / Robin Spiider	PLOTTED	Unverified · Output excluded
F004	ADB / F101	PLOTTED	Unverified · Output excluded
F005	Robe Lighting / Robin Spiider	PLOTTED	Unverified · Output excluded
F006	Robe Lighting / Robin Painte	PLOTTED	Unverified · Output excluded
F007	Robe Lighting / Robin Spiider	PLOTTED	Unverified · Output excluded
F008	Unverified source fixture / High End SolaSpot Pro 1000	PLOTTED	Unverified · Output excluded
F009	Robe Lighting / Robin Painte	PLOTTED	Unverified · Output excluded
F010	Robe Lighting / Robin Painte	PLOTTED	Unverified · Output excluded
F011	Unverified source fixture / High End SolaSpot Pro 1000	PLOTTED	Unverified · Output excluded
F012	Robe Lighting / Robin Painte	PLOTTED	Unverified · Output excluded
F013	ADB / F101	PLOTTED	Unverified · Output excluded
F014	Martin Professional / RUSH PAR 2 RGBW Zoom	PLOTTED	Unverified · Output excluded
F015	Unverified source fixture / High End SolaSpot Pro 1000	PLOTTED	Unverified · Output excluded
F016	ADB / F101	PLOTTED	Unverified · Output excluded
F017	Robe Lighting / Robin Painte	PLOTTED	Unverified · Output excluded
F018	Martin Professional / RUSH PAR 2 RGBW Zoom	PLOTTED	Unverified · Output excluded
F019	Martin Professional / RUSH PAR 2 RGBW Zoom	PLOTTED	Unverified · Output excluded
F020	Martin Professional / RUSH PAR 2 RGBW Zoom	PLOTTED	Unverified · Output excluded

Planning reference only. Confirm installed modes and patch with the venue.

Musikhuset Aarhus · Rytmisk Sal

FIXTURE SCHEDULE · Rytmisk Sal

HitLight · Musikhuset Aarhus

Thomas Jensens Allé, 8000, Aarhus C, Denmark

DWG HL · METRIC

Drawn HitLight

Generated from the saved show

SOURCE 756385c44205

FIXTURE SCHEDULE · CONTINUED

Fixture	Manufacturer / model	Position / mount	Mode / output
VISUAL PLANNING · DMX PATCH WITHHELD			
F021	ADB / F101	PLOTTED	Unverified · Output excluded
F022	Unverified source fixture / ACME Blinder 2 WW	PLOTTED	Unverified · Output excluded
F023	Robe Lighting / Robin Spiider	PLOTTED	Unverified · Output excluded
F024	Robe Lighting / Robin Spiider	PLOTTED	Unverified · Output excluded
F025	Robe Lighting / Robin Spiider	PLOTTED	Unverified · Output excluded
F026	Unverified source fixture / High End SolaSpot Pro 1000	PLOTTED	Unverified · Output excluded
F027	Unverified source fixture / High End SolaSpot Pro 1000	PLOTTED	Unverified · Output excluded
F028	Unverified source fixture / ACME Blinder 2 WW	PLOTTED	Unverified · Output excluded
F029	Martin Professional / RUSH PAR 2 RGBW Zoom	PLOTTED	Unverified · Output excluded
F030	ADB / F101	PLOTTED	Unverified · Output excluded
F031	Robe Lighting / Robin Spiider	PLOTTED	Unverified · Output excluded
F032	Unverified source fixture / ACME Blinder 2 WW	PLOTTED	Unverified · Output excluded
F033	Robe Lighting / Robin Spiider	PLOTTED	Unverified · Output excluded
F034	Unverified source fixture / High End SolaSpot Pro 1000	PLOTTED	Unverified · Output excluded
F035	Unverified source fixture / High End SolaSpot Pro 1000	PLOTTED	Unverified · Output excluded
F036	Robe Lighting / Robin Spiider	PLOTTED	Unverified · Output excluded
F037	Unverified source fixture / ACME Blinder 2 WW	PLOTTED	Unverified · Output excluded
F038	Robe Lighting / Robin Spiider	PLOTTED	Unverified · Output excluded
F039	Unverified source fixture / High End SolaSpot Pro 1000	PLOTTED	Unverified · Output excluded
F040	Robe Lighting / Robin Spiider	PLOTTED	Unverified · Output excluded

Planning reference only. Confirm installed modes and patch with the venue.

Fixture	Manufacturer / model	Position / mount	Mode / output
VISUAL PLANNING · DMX PATCH WITHHELD			
F041	ADB / F101	PLOTTED	Unverified · Output excluded
F042	Martin Professional / RUSH PAR 2 RGBW Zoom	PLOTTED	Unverified · Output excluded
F043	ADB / F101	PLOTTED	Unverified · Output excluded
F044	Unverified source fixture / High End SolaSpot Pro 1000	PLOTTED	Unverified · Output excluded
F045	Robe Lighting / Robin Painte	PLOTTED	Unverified · Output excluded
F046	ADB / F101	PLOTTED	Unverified · Output excluded
F047	Martin Professional / RUSH PAR 2 RGBW Zoom	PLOTTED	Unverified · Output excluded
F048	Robe Lighting / Robin Spiider	PLOTTED	Unverified · Output excluded
F049	Robe Lighting / Robin Spiider	PLOTTED	Unverified · Output excluded
F050	Robe Lighting / Robin Painte	PLOTTED	Unverified · Output excluded
F051	Robe Lighting / Robin Spiider	PLOTTED	Unverified · Output excluded
F052	Martin Professional / RUSH PAR 2 RGBW Zoom	PLOTTED	Unverified · Output excluded
F053	Robe Lighting / Robin Painte	PLOTTED	Unverified · Output excluded

Planning reference only. Confirm installed modes and patch with the venue.

VALIDATION APPENDIX

WARNING · PATCH_WITHHELD

DMX patch facts are withheld pending source verification. This planning document cannot be used for hardware output.

Objects: — · Remediation: review the source facts and regenerate.

WARNING · MODE_UNVERIFIED

DMX modes are unverified; output remains excluded.

Objects: F001–F053 · Remediation: review the source facts and regenerate.

WARNING · FIXTURE_DISABLED

Fixtures are disabled for this visual planning reconstruction.

Objects: F001–F053 · Remediation: review the source facts and regenerate.

WARNING · TITLE_METADATA_INCOMPLETE

Some professional title-block metadata is missing; the document will show an em dash.

Objects: 099227ad8a4543365fd85139 · Remediation: review the source facts and regenerate.

HitLight

VENUE & DRAWING SOURCES

Musikhuset Aarhus

Rytmisk Sal · House rig

Thomas Jensens Allé, 8000, Aarhus C, DK

https://www.musikhuset.dk/

Sources checked 2026-11-02

Generated by HitLight from the saved published venue rig. Source attribution and reconstruction limitations are retained below.

Symbols: HitLight-owned category artwork. No manufacturer model geometry or original source pages included.

Fixture positions follow the venue’s published lighting plot; the currently installed rig is not verified.

The plot gives no full scale or trim heights, so scale and heights are estimated.

Catalogue identities corrected in place; installed modes, patch, geometry and source currency remain unverified.

Partial source-based planning reconstruction; the current installation and complete fixture census are unverified.

Source-matched catalogue bodies are shown where available. Unresolved source identities remain labelled visual markers. Installed modes and DMX patch require verification; visual-only fixtures remain excluded from output.

Exact available catalogue display bodies are restored through verified immutable references. Fixture identities, installed modes, patch and output verification are unchanged; original source qualifications remain authoritative.

Fixture positions follow the venue’s published lighting plot; the currently installed rig is not verified.

The plot gives no full scale or trim heights, so scale and heights are estimated.

Generated from the saved published HitLight layout; fixture positions and room geometry are unchanged. Not an official venue drawing.

Output remains excluded for visual-only fixtures. Catalogue identity does not verify installed modes, addresses or the current installation.

Catalogue identities corrected in place; installed modes, patch, geometry and source currency remain unverified.

Partial source-based planning reconstruction; the current installation and complete fixture census are unverified.

Source-matched catalogue bodies are shown where available. Unresolved source identities remain labelled visual markers. Installed modes and DMX patch require verification; visual-only fixtures remain excluded from output.

Exact available catalogue display bodies are restored through verified immutable references. Fixture identities, installed modes, patch and output verification are unchanged; original source qualifications remain authoritative.

Dansk Live national member discovery; fixed-house identity subsequently checked on actual official source: https://dansklive.dk/om-os/medlemmer/ · checked 2026-10-19

Official current performance-house page with reviewed explicit postal locality and performance programme/context: https://www.musikhuset.dk/ · checked 2026-10-19

Official 'Leje af Musikhuset' page: footer address Thomas Jensens Allé, 8000 Aarhus C; booker contacts per genre; states tech specs are on each hall's page.:

VENUE & DRAWING SOURCES

https://www.musikhuset.dk/om-os/leje-af-musikhuset · checked 2026-11-02

Official Store Sal page linking the Large Hall tech spec PDF (and a 2026 seating chart).:
https://www.musikhuset.dk/om-os/store-sal · checked 2026-11-02

Official Rytmisk Sal page linking the Rhythmic Hall tech spec PDF.:
https://www.musikhuset.dk/om-os/rytmisk-sal · checked 2026-11-02

Official Lille Sal page linking the Small Hall tech spec PDF.:
https://www.musikhuset.dk/om-os/lille-sal · checked 2026-11-02

Official Symfonisk Sal page linking the Symphonic Hall tech spec PDF.:
https://www.musikhuset.dk/om-os/symfonisk-sal · checked 2026-11-02

Official Cafescenen page linking the Café Stage tech spec PDF.:
https://www.musikhuset.dk/om-os/cafescenen · checked 2026-11-02

Public Dropbox folder linked from the official Store Sal tech spec PDF ('Dropbox folder', p.6):
light plots, rigging plots, patch schedule, WYG/DWG/MVR, MA2/MA3:
https://www.dropbox.com/sh/r53c5t44mb0l3es/AAD-ljRY3fWa_QgIA8n28fHga?dl=0 · checked 2026-11-02

Public Dropbox folder linked from the official Rytmisk Sal tech spec PDF (p.5): light plots, patch schedule, WYG/DWG/MVR, show files.:
https://www.dropbox.com/sh/t8uifluj6m661n2/AAClvJJrkAmnB0TEhVkxvr7Wa?dl=0 · checked 2026-11-02

Public Dropbox folder linked from the official Lille Sal tech spec PDF (p.5): light plots, patch schedule, WYG/DWG/MVR, show files.:
https://www.dropbox.com/sh/silohvwj21vs6bb/AAD51g25p5ttsxz5nPcwc7NCa?dl=0 · checked 2026-11-02

Public venue page: https://www.hitlight.app/venues/denmark/musikhuset-aarhus-099227ad

HitLight