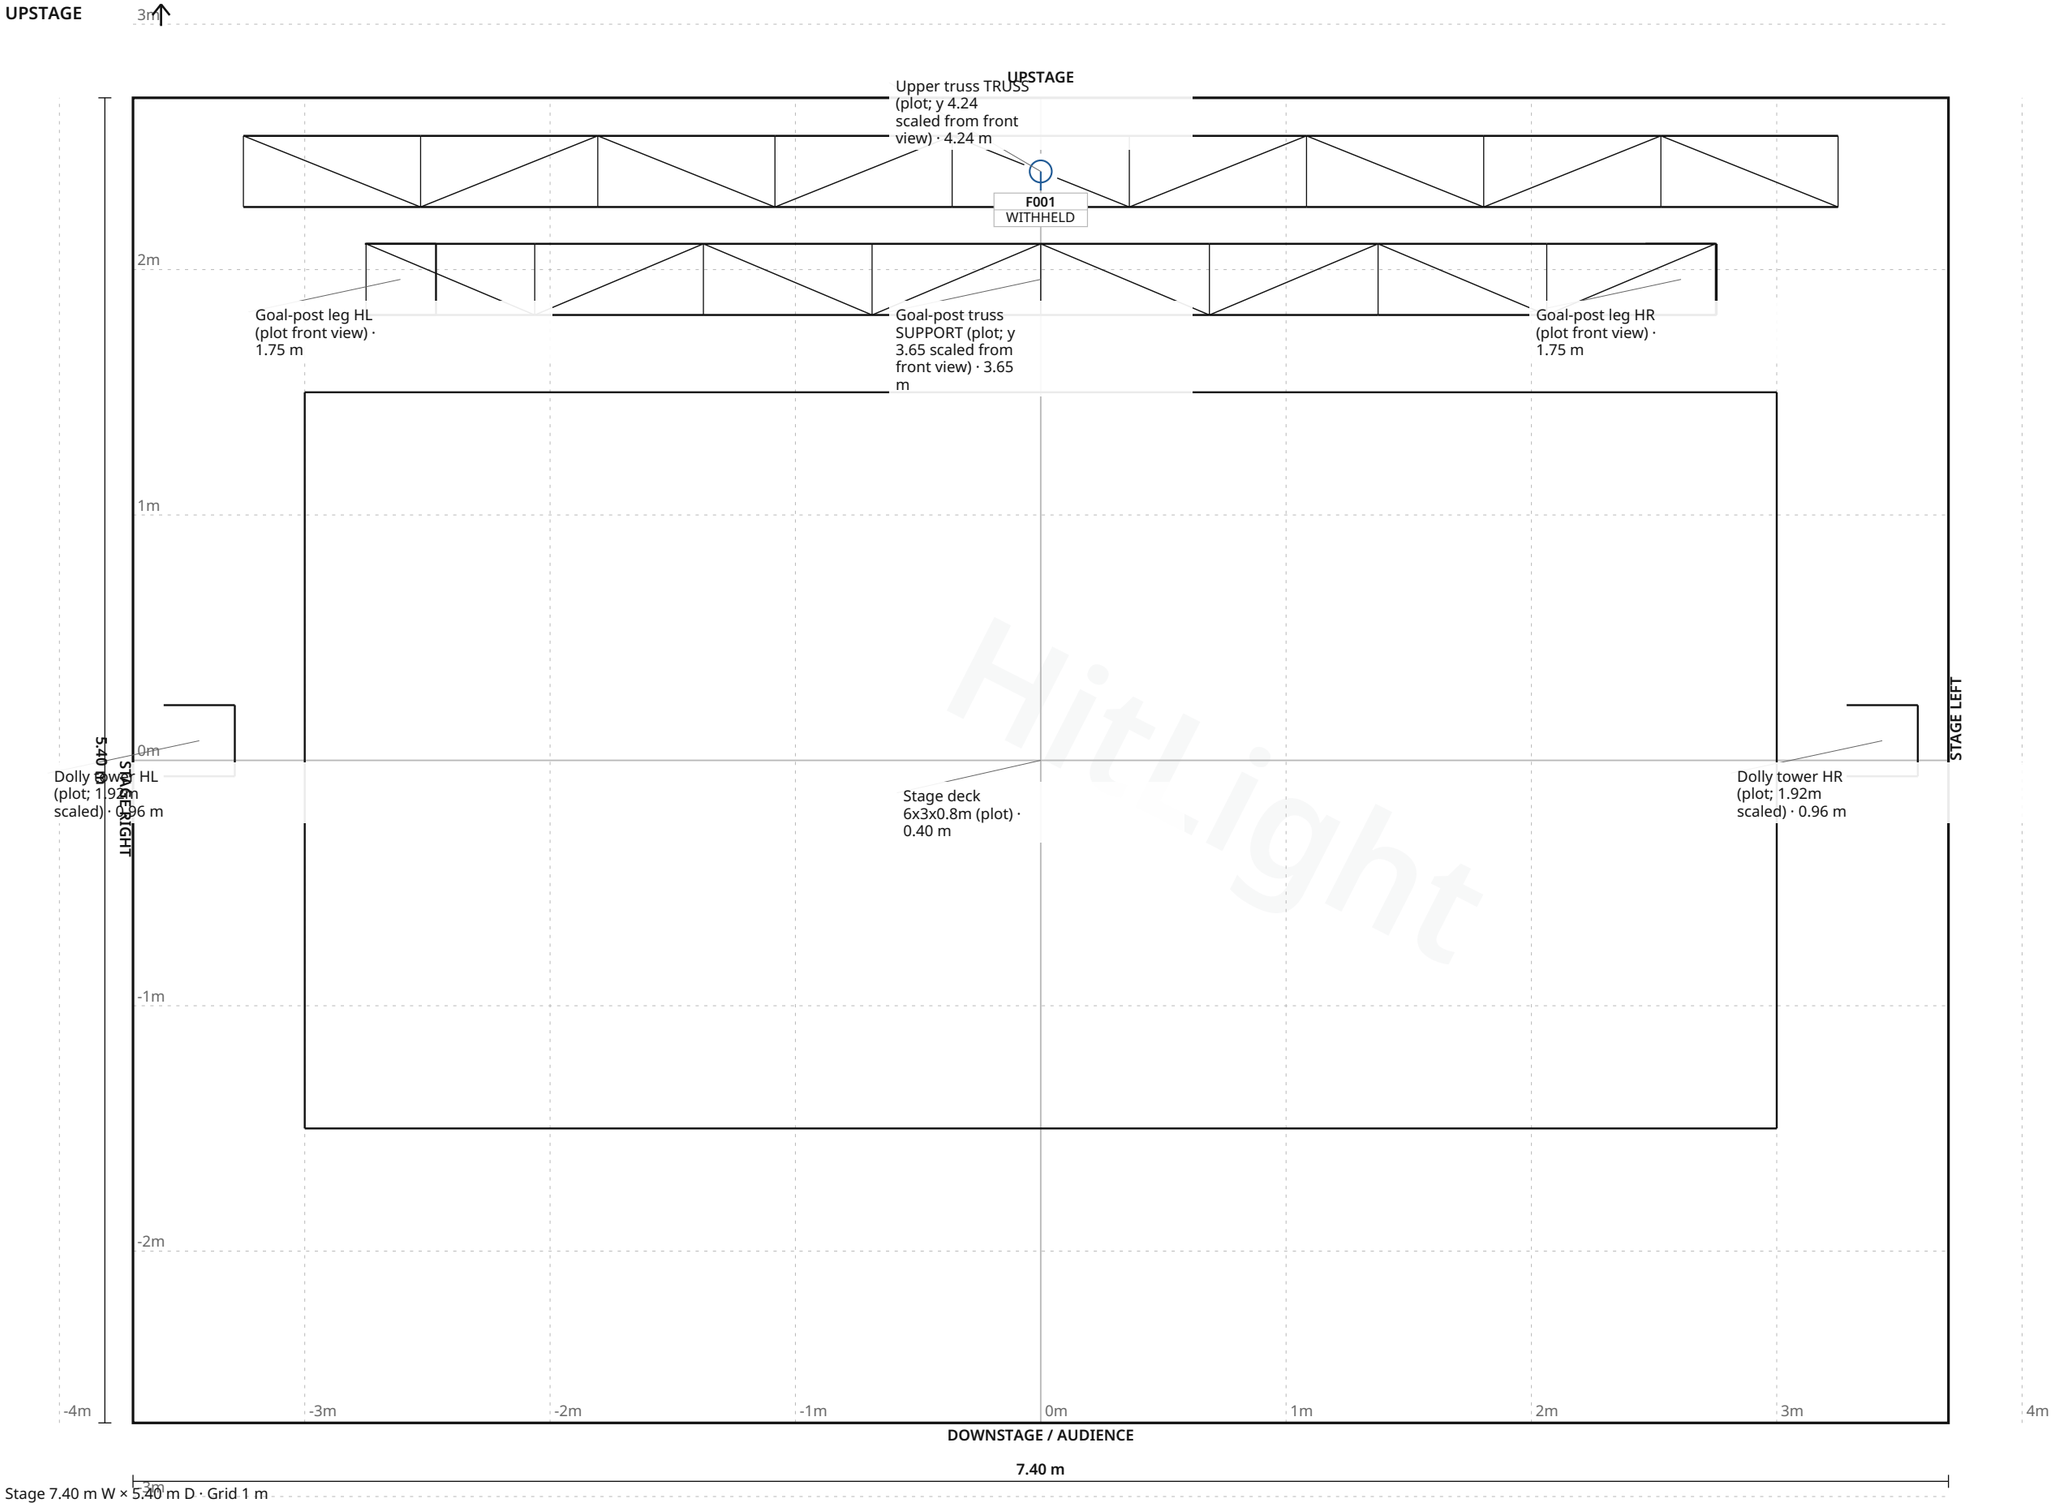


FIXTURE LEGEND

FOS Tornado Pro
PAR Light · 1×

Hit Light

Kulttuuritehdas Korjaamo · Kulmasali (Korjaamohalli, Töölönkatu51A)

LIGHT PLOT · PLAN · Kulmasali (Korjaamohalli, Töölönkatu51A)

HitLight · Kulttuuritehdas Korjaamo
Töölönkatu 51 A–B, 00250, Helsinki, Finland

DWG HL · SCALE 1:25 · metric · PRINT AT 100%
Drawn HitLight
Generated from the saved show
SOURCE 9e48504df4d8

SYMBOL LEGEND

1 TYPES · 1 FIXTURES · COLOUR BY TYPE



FOS Technologies FOS Tornado Pro

PAR Light · 59 Channel · 59 ch · category symbol

1 physical · 1 plotted

0 disabled · 0 unplaced

HitLight

Kulttuuritehdas Korjaamo · Kulmasali (Korjaamohalli, Töölönkatu51A)

SYMBOL LEGEND · Kulmasali (Korjaamohalli, Töölönkatu51A)

HitLight · Kulttuuritehdas Korjaamo

Töölönkatu 51 A–B, 00250, Helsinki, Finland

DWG HL · METRIC

Drawn HitLight

Generated from the saved show

SOURCE 9e48504df4d8

GENERAL NOTES

1. Source-based lighting plan. Confirm the current rig with the venue.
2. PARTIAL: included fixtures are not a full physical-unit census.
3. DMX PATCH WITHHELD: provisional or unchecked addresses are not published.
4. The reconstruction retains its documented coverage and geometry assumptions; confirm the current setup with the venue.

HitLight

Kulttuuritehdas Korjaamo · Kulmasali (Korjaamohalli, Töölönkatu51A)

GENERAL NOTES · Kulmasali (Korjaamohalli, Töölönkatu51A)

HitLight · Kulttuuritehdas Korjaamo

Töölönkatu 51 A–B, 00250, Helsinki, Finland

DWG HL · METRIC

Drawn HitLight

Generated from the saved show

SOURCE 9e48504df4d8

STAGE ELEMENTS

NAME	TYPE	POSITION	TRIM / SIZE
Upper truss TRUSS (plot; y 4.24 scaled from front view)	trussStraight	X 0.00 m · Z -2.40 m	4.24 m · 6.50 m W × 0.29 m D
Goal-post truss SUPPORT (plot; y 3.65 scaled from front view)	trussStraight	X 0.00 m · Z -1.96 m	3.65 m · 5.50 m W × 0.29 m D
Dolly tower HR (plot; 1.92m scaled)	boom	X 3.43 m · Z -0.08 m	0.96 m · 0.29 m W × 0.29 m D
Goal-post leg HR (plot front view)	boom	X 2.61 m · Z -1.96 m	1.75 m · 0.29 m W × 0.29 m D
Dolly tower HL (plot; 1.92m scaled)	boom	X -3.43 m · Z -0.08 m	0.96 m · 0.29 m W × 0.29 m D
Goal-post leg HL (plot front view)	boom	X -2.61 m · Z -1.96 m	1.75 m · 0.29 m W × 0.29 m D
Stage deck 6x3x0.8m (plot)	riser	X 0.00 m · Z 0.00 m	0.40 m · 6.00 m W × 3.00 m D

HitLight

Kulttuuritehdas Korjaamo · Kulmasali (Korjaamohalli, Töölönkatu51A)

STAGE ELEMENTS · Kulmasali (Korjaamohalli, Töölönkatu51A)

HitLight · Kulttuuritehdas Korjaamo

Töölönkatu 51 A–B, 00250, Helsinki, Finland

DWG HL · METRIC

Drawn HitLight

Generated from the saved show

SOURCE 9e48504df4d8

DMX PATCH

1 FIXTURES · 0 UNIVERSES

Fixture / name	Manufacturer / model	Mode	Ch	DMX	Range	Position / mount	Status / notes
UNPATCHED / INVALID							
F001 · 501 FOS Tornado Pro (plot …	FOS Technologies / FOS Tornado Pro	59 Channel	59	WITHHELD	TBC	Upper truss TRUSS (plot; y 4.24 s…	Enabled

No patched universes

HitLight

Kulttuuritehdas Korjaamo · Kulmasali (Korjaamohalli, Töölönkatu51A)

DMX PATCH · Kulmasali (Korjaamohalli, Töölönkatu51A)

HitLight · Kulttuuritehdas Korjaamo

Töölönkatu 51 A–B, 00250, Helsinki, Finland

DWG HL · METRIC

Drawn HitLight

Generated from the saved show

SOURCE 9e48504df4d8

VALIDATION APPENDIX

WARNING · PATCH_WITHHELD

DMX patch facts are withheld pending source verification. This planning document cannot be used for hardware output.

Objects: — · Remediation: correct the saved show data and regenerate.

WARNING · TITLE_METADATA_INCOMPLETE

Some professional title-block metadata is missing; the document will show an em dash.

Objects: 0a4c5a0d5a380ffbd0984779 · Remediation: correct the saved show data and regenerate.

HitLight

VENUE & DRAWING SOURCES

Kulttuuritehdas Korjaamo

Kulmasali (Korjaamohalli, Töölönkatu51A) · Published room technical configuration; current rig unconfirmed

Töölönkatu 51 A–B, 00250, Helsinki, FI

https://korjaamo.fi/

Sources checked 2026-10-19

Symbols: HitLight-owned category artwork. No manufacturer model geometry or original source pages included.

Source-based reconstruction. Confirm the current installation and equipment availability with the venue.

Scale, fixture positions, mounting heights and aiming may include estimates; this is not a rigging specification.

Provisional fixture matches are labelled as placeholders. The recorded subset is not a complete physical inventory.

DMX addresses are withheld from public plans until their exact source patch is reconciled.

The reconstruction retains its documented coverage and geometry assumptions; confirm the current setup with the venue.

Official venue information: https://korjaamo.fi/ · checked 2026-10-19

published-image-5.png: https://docs.google.com/docs-images-rt/ALKuztYQG6IrtUXa0CsOlvGGGaP6P7SKVsrr3EYYzpBcs9gqEFq7Jyqjx29ffPtQTrbqK0cnN5SidXvXRxAcrRiZ0HNt9OpFXpFaSvS34VAdyImFr7lU4GJuhdwuXKuN3Vy7S5EWehQLcdOLrogXpA6X=s2048 · checked 2026-10-19

published-image-6.png: https://docs.google.com/docs-images-rt/ALKuztZAbpxM-fzoFaSUGomXBpY1MVzUP__ukdh92gxT8siGOx0GDntHj7BSPrA5jG254aFINTiUrI0c6inDc0-YupgsmhJ3iS4jCfNjvWQ0frSKcymXw_OSwMoj9CXSBacLA1TJ8LnWpXKLxg8F6A=s2048 · checked 2026-10-19

Public venue page: https://www.hitlight.app/venues/finland/kulttuuritehdas-korjaamo-0a4c5a0d

HitLight