
UPSTAGE

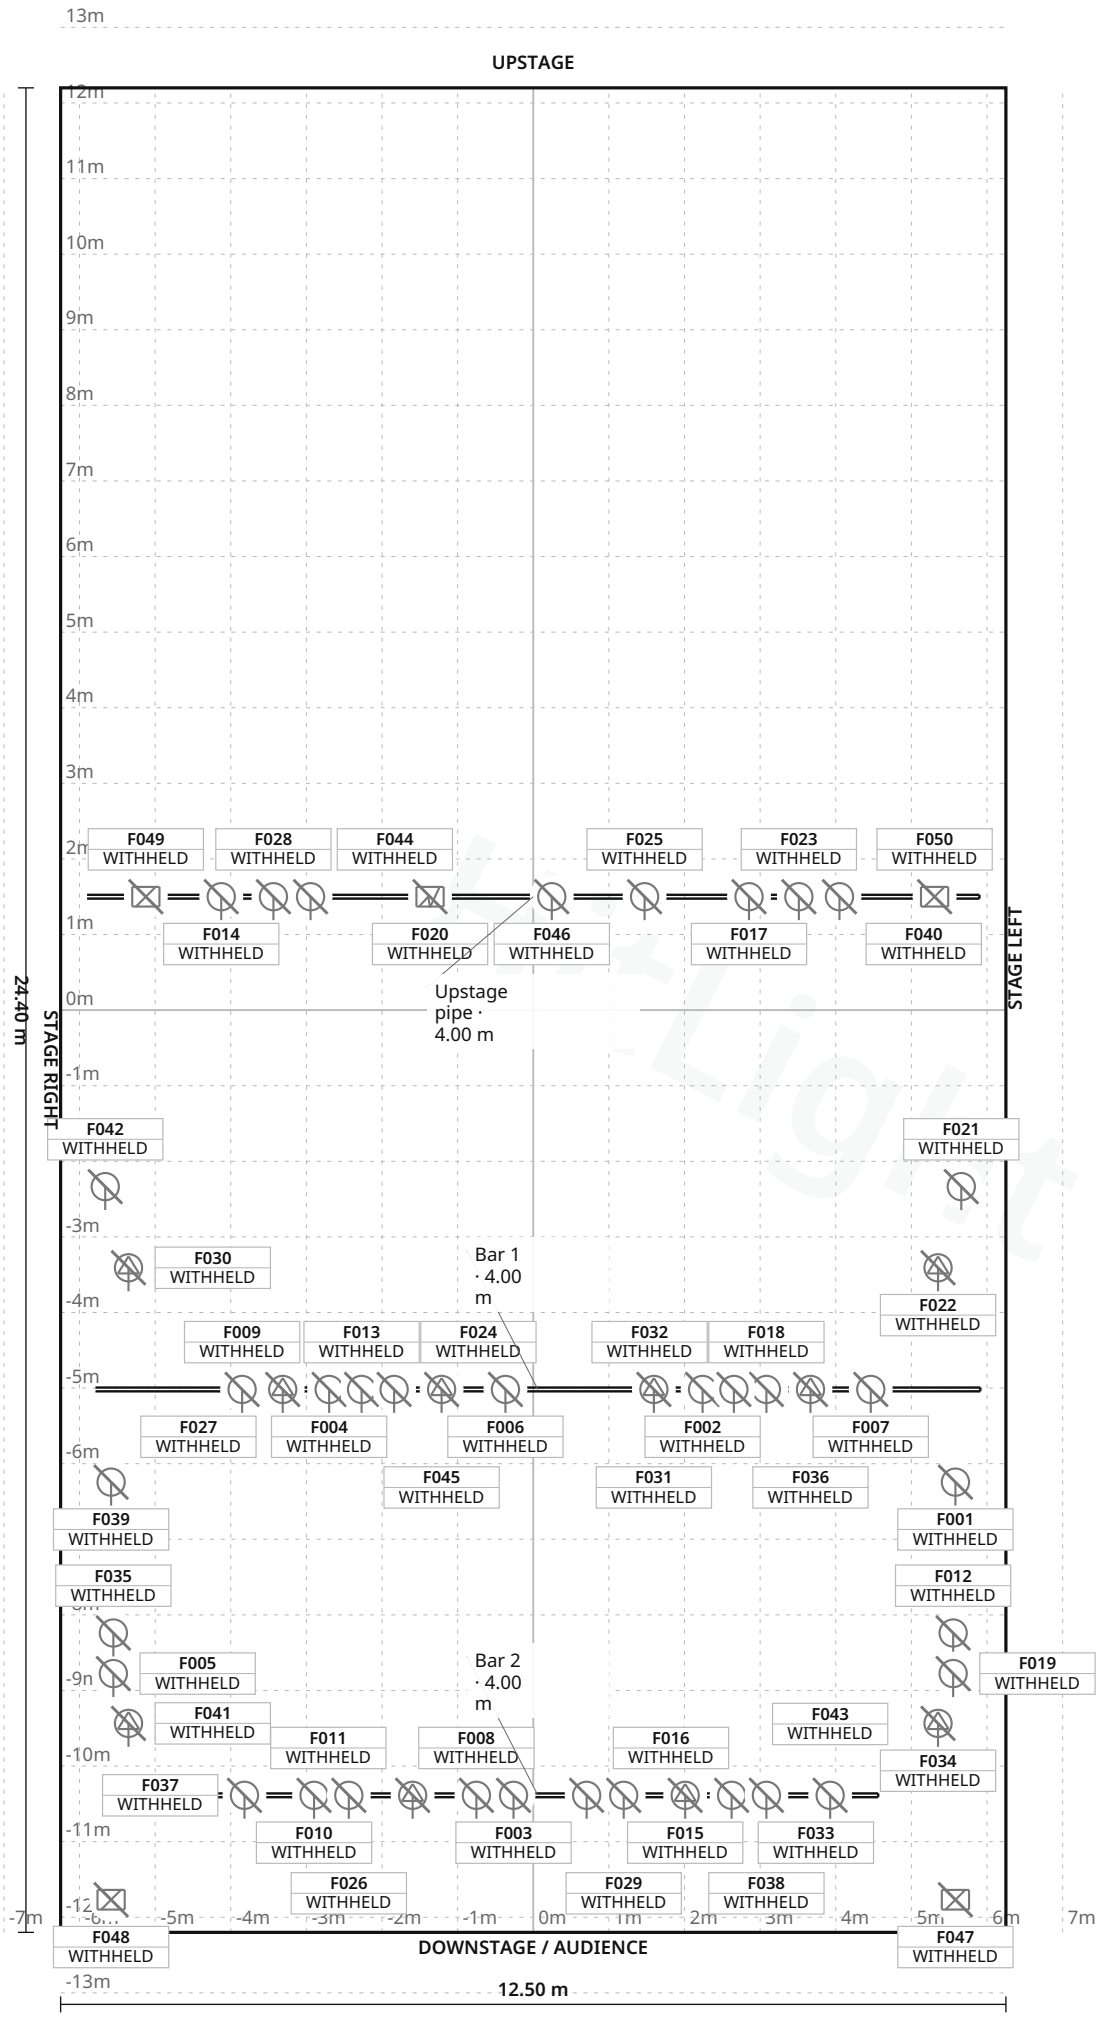

FIXTURE LEGEND

- **COLOR STAR** — Other · 2×
- **ETC PAR** — PAR Light · 16×
- **ETC SF-19** — Profile Spot · 10×
- **Martin Atomic 3000** — Strobe · 1×
- **PAR-56** — PAR Light · 16×
- **Robe Miniscan 575** — Other · 2×
- **СВТГ-1000** — PAR Light · 3×

Stage 12.50 m W × 24.40 m D · Grid 1 m

Театр «Русская песня» — малая сцена · Малая сцена

LIGHT PLOT · PLAN · Малая сцена

HitLight · Театр «Русская песня» — малая сцена

Садовая-Черногрязская, 5/9, строение 2, Москва, Russia

DWG HL · SCALE 1:100 · metric · PRINT AT 100%

Drawn HitLight

Generated from the saved show

SOURCE d3530d9b8079

SYMBOL LEGEND

7 TYPES · 50 FIXTURES · COLOUR BY TYPE



Unverified source fixture COLOR STAR

Other · Unverified · TBC ch · category symbol

2 physical · 2 plotted

2 disabled · 0 unplaced



Unverified source fixture ETC PAR

PAR Light · Unverified · TBC ch · category symbol

16 physical · 16 plotted

16 disabled · 0 unplaced



Unverified source fixture ETC SF-19

Profile Spot · Unverified · TBC ch · category symbol

10 physical · 10 plotted

10 disabled · 0 unplaced



Unverified source fixture Martin Atomic 3000

Strobe · Unverified · TBC ch · category symbol

1 physical · 1 plotted

1 disabled · 0 unplaced



Unverified source fixture PAR-56

PAR Light · Unverified · TBC ch · category symbol

16 physical · 16 plotted

16 disabled · 0 unplaced



Unverified source fixture Robe Miniscan 575

Other · Unverified · TBC ch · category symbol

2 physical · 2 plotted

2 disabled · 0 unplaced



Unverified source fixture СВТГ-1000

PAR Light · Unverified · TBC ch · category symbol

3 physical · 3 plotted

3 disabled · 0 unplaced

GENERAL NOTES

1. Source-based lighting plan. Confirm the current rig with the venue.
2. PARTIAL: included fixtures are not a full physical-unit census.
3. DMX PATCH WITHHELD: provisional or unchecked addresses are not published.
4. Approximate planning view; not official venue paperwork or output-ready. Original HitLight symbols only; no source pages, OEM meshes, photos or logos. Original files remain private; modes and patch unverified.

HitLight

STAGE ELEMENTS

NAME	TYPE	POSITION	TRIM / SIZE
Bar 1	pipe	X 0.06 m · Z 5.02 m	4.00 m · 11.70 m W × 0.05 m D
Bar 2	pipe	X 0.06 m · Z 10.39 m	4.00 m · 9.00 m W × 0.05 m D
Upstage pipe	pipe	X 0.00 m · Z -1.50 m	4.00 m · 11.80 m W × 0.05 m D

HitLight

Театр «Русская песня» — малая сцена · Малая сцена

STAGE ELEMENTS · Малая сцена

HitLight · Театр «Русская песня» — малая сцена

Садовая-Черногрязская, 5/9, строение 2, Москва, Russia

DWG HL · METRIC

Drawn HitLight

Generated from the saved show

SOURCE d3530d9b8079

FIXTURE SCHEDULE

Fixture	Manufacturer / model	Position / mount	Mode / output
VISUAL PLANNING · DMX PATCH WITHHELD			
F001	Unverified source fixture / ETC PAR	PLOTTED	Unverified · Output excluded
F002	Unverified source fixture / ETC PAR	Bar 1	Unverified · Output excluded
F003	Unverified source fixture / ETC PAR	Bar 2	Unverified · Output excluded
F004	Unverified source fixture / ETC PAR	Bar 1	Unverified · Output excluded
F005	Unverified source fixture / PAR-56	PLOTTED	Unverified · Output excluded
F006	Unverified source fixture / ETC PAR	Bar 1	Unverified · Output excluded
F007	Unverified source fixture / ETC PAR	Bar 1	Unverified · Output excluded
F008	Unverified source fixture / ETC PAR	Bar 2	Unverified · Output excluded
F009	Unverified source fixture / ETC PAR	Bar 1	Unverified · Output excluded
F010	Unverified source fixture / PAR-56	Bar 2	Unverified · Output excluded
F011	Unverified source fixture / ETC SF-19	Bar 2	Unverified · Output excluded
F012	Unverified source fixture / PAR-56	PLOTTED	Unverified · Output excluded
F013	Unverified source fixture / ETC PAR	Bar 1	Unverified · Output excluded
F014	Unverified source fixture / PAR-56	Upstage pipe	Unverified · Output excluded
F015	Unverified source fixture / ETC SF-19	Bar 2	Unverified · Output excluded
F016	Unverified source fixture / ETC PAR	Bar 2	Unverified · Output excluded
F017	Unverified source fixture / PAR-56	Upstage pipe	Unverified · Output excluded
F018	Unverified source fixture / ETC PAR	Bar 1	Unverified · Output excluded
F019	Unverified source fixture / PAR-56	PLOTTED	Unverified · Output excluded
F020	Unverified source fixture / Martin Atomic 3000	Upstage pipe	Unverified · Output excluded

Planning reference only. Confirm installed modes and patch with the venue.

Театр «Русская песня» — малая сцена · Малая сцена

FIXTURE SCHEDULE · Малая сцена

HitLight · Театр «Русская песня» — малая сцена

Садовая-Черногрязская, 5/9, строение 2, Москва, Russia

DWG HL · METRIC

Drawn HitLight

Generated from the saved show

SOURCE d3530d9b8079

FIXTURE SCHEDULE · CONTINUED

Fixture	Manufacturer / model	Position / mount	Mode / output
VISUAL PLANNING · DMX PATCH WITHHELD			
F021	Unverified source fixture / PAR-56	PLOTTED	Unverified · Output excluded
F022	Unverified source fixture / ETC SF-19	PLOTTED	Unverified · Output excluded
F023	Unverified source fixture / PAR-56	Upstage pipe	Unverified · Output excluded
F024	Unverified source fixture / ETC PAR	Bar 1	Unverified · Output excluded
F025	Unverified source fixture / CBTF-1000	Upstage pipe	Unverified · Output excluded
F026	Unverified source fixture / PAR-56	Bar 2	Unverified · Output excluded
F027	Unverified source fixture / ETC SF-19	Bar 1	Unverified · Output excluded
F028	Unverified source fixture / PAR-56	Upstage pipe	Unverified · Output excluded
F029	Unverified source fixture / ETC PAR	Bar 2	Unverified · Output excluded
F030	Unverified source fixture / ETC SF-19	PLOTTED	Unverified · Output excluded
F031	Unverified source fixture / ETC SF-19	Bar 1	Unverified · Output excluded
F032	Unverified source fixture / ETC PAR	Bar 1	Unverified · Output excluded
F033	Unverified source fixture / PAR-56	Bar 2	Unverified · Output excluded
F034	Unverified source fixture / ETC SF-19	PLOTTED	Unverified · Output excluded
F035	Unverified source fixture / PAR-56	PLOTTED	Unverified · Output excluded
F036	Unverified source fixture / ETC SF-19	Bar 1	Unverified · Output excluded
F037	Unverified source fixture / CBTF-1000	Bar 2	Unverified · Output excluded
F038	Unverified source fixture / PAR-56	Bar 2	Unverified · Output excluded
F039	Unverified source fixture / ETC PAR	PLOTTED	Unverified · Output excluded
F040	Unverified source fixture / PAR-56	Upstage pipe	Unverified · Output excluded

Planning reference only. Confirm installed modes and patch with the venue.

Fixture	Manufacturer / model	Position / mount	Mode / output
VISUAL PLANNING · DMX PATCH WITHHELD			
F041	Unverified source fixture / ETC SF-19	PLOTTED	Unverified · Output excluded
F042	Unverified source fixture / PAR-56	PLOTTED	Unverified · Output excluded
F043	Unverified source fixture / CBTF-1000	Bar 2	Unverified · Output excluded
F044	Unverified source fixture / PAR-56	Upstage pipe	Unverified · Output excluded
F045	Unverified source fixture / ETC SF-19	Bar 1	Unverified · Output excluded
F046	Unverified source fixture / ETC PAR	Upstage pipe	Unverified · Output excluded
F047	Unverified source fixture / Robe Miniscan 575	PLOTTED	Unverified · Output excluded
F048	Unverified source fixture / Robe Miniscan 575	PLOTTED	Unverified · Output excluded
F049	Unverified source fixture / COLOR STAR	Upstage pipe	Unverified · Output excluded
F050	Unverified source fixture / COLOR STAR	Upstage pipe	Unverified · Output excluded

Planning reference only. Confirm installed modes and patch with the venue.

VALIDATION APPENDIX

WARNING · PATCH_WITHHELD

DMX patch facts are withheld pending source verification. This planning document cannot be used for hardware output.

Objects: — · Remediation: review the source facts and regenerate.

WARNING · MODE_UNVERIFIED

DMX modes are unverified; output remains excluded.

Objects: F001–F050 · Remediation: review the source facts and regenerate.

WARNING · FIXTURE_DISABLED

Fixtures are disabled for this visual planning reconstruction.

Objects: F001–F050 · Remediation: review the source facts and regenerate.

WARNING · TITLE_METADATA_INCOMPLETE

Some professional title-block metadata is missing; the document will show an em dash.

Objects: 0aa3d3c0812d69696a44a201 · Remediation: review the source facts and regenerate.

HitLight

VENUE & DRAWING SOURCES

Театр «Русская песня» — малая сцена

Малая сцена · Published room configuration; current installed state unverified

Садовая-Черногрязская, 5/9, строение 2, Москва, RU

https://folkteatr.ru/chasto-zadavaemye-voprosy/

Sources checked 2026-10-20

Generated by HitLight from the reviewed partial Театр «Русская песня» — малая сцена reconstruction. Venue sources are cited as facts; their original artwork remains private.

Symbols: HitLight-owned category artwork. No manufacturer model geometry or original source pages included.

Partial reconstruction from the venue’s lighting documentation; the currently installed rig and its complete fixture census are not verified.

ESTIMATED GEOMETRY: the documents give no complete scale or trim heights, so the stage size, fixture positions in metres and hanging heights are best-guess estimates, not measurements.

50 source-based fixture records have 46 public catalogue housings and 4 visual fallbacks; their original printed source identities are retained, and exact installed identity and mode remain unconfirmed.

Modes and DMX addresses are unverified best guesses; check them with the venue before driving real fixtures.

50 source-based fixture records currently display 46 public catalogue housings and 4 visual fallbacks. Original source identities, modes, patch and output exclusions are unchanged.

Existing Source Four PAR / Colortran Fresnel profile references now display newly authored approximate public housings. Existing source identities and any other-maker mechanical substitutes remain labelled; installed optics, modes and patch are not verified.

50 of 50 source-labelled fixture records retain unconfirmed exact installed identities or modes; original printed names and display substitutions remain qualified.

50 records display 46 approximate public catalogue housings or labelled donors and 4 visual fallbacks. 19 display references use newly authored generic flood/PAR class housings. These do not identify installed products or verify wattage, optics, native DMX, dimming, rigging or hardware. Original source, geometry, mode, patch and output-exclusion qualifications remain.

Approximate planning view; not official venue paperwork or output-ready. Original HitLight symbols only; no source pages, OEM meshes, photos or logos. Original files remain private; modes and patch unverified.

Technical information: https://folkteatr.ru/wp/wp-content/uploads/2019/06/MGAT-%C2%ABRusskaya-Pesnya%C2%BB-Malaya-sczena-Razmery.pdf · checked 2026-10-20

Technical information: https://folkteatr.ru/wp/wp-content/uploads/2019/06/Shema-razvesa-svetovogo-oborudovaniya-MGAT-%C2%ABRusskaya-Pesnya%C2%BB-Malaya-sczena.pdf · checked 2026-10-20

Technical information: https://folkteatr.ru/chasto-zadavaemye-voprosy/ · checked 2026-10-20

Technical information: https://folkteatr.ru/tehnicheskie-vozmozhnosti/ · checked 2026-10-20

Technical information: https://folkteatr.ru/wp/wp-content/uploads/2019/02/MGAT-Russkaya-Pesnya-Malaya-stsena-SETKA.pdf · checked 2026-10-20

Technical information: https://folkteatr.ru/wp/wp-content/uploads/2019/02/Zvukovoe-i-svetovoe-oborudovanie-MGAT-Russkaya-Pesnya-.pdf · checked 2026-10-20

HitLight | hitlight.app

VENUE & DRAWING SOURCES

Public venue page: https://www.hitlight.app/venues/russia/театр-русская-песня-малая-сцена-0aa3d3c0

HitLight