
UPSTAGE ↑

FIXTURE LEGEND

- **Decoupe ADB 650W** — Profile Spot · 2×
- **PAR 56** — PAR Light · 8×
- **PAR LED** — PAR Light · 5×
- **PC 100W (sic)** — Spot Light · 5×
- **PC 650W** — Spot Light · 3×

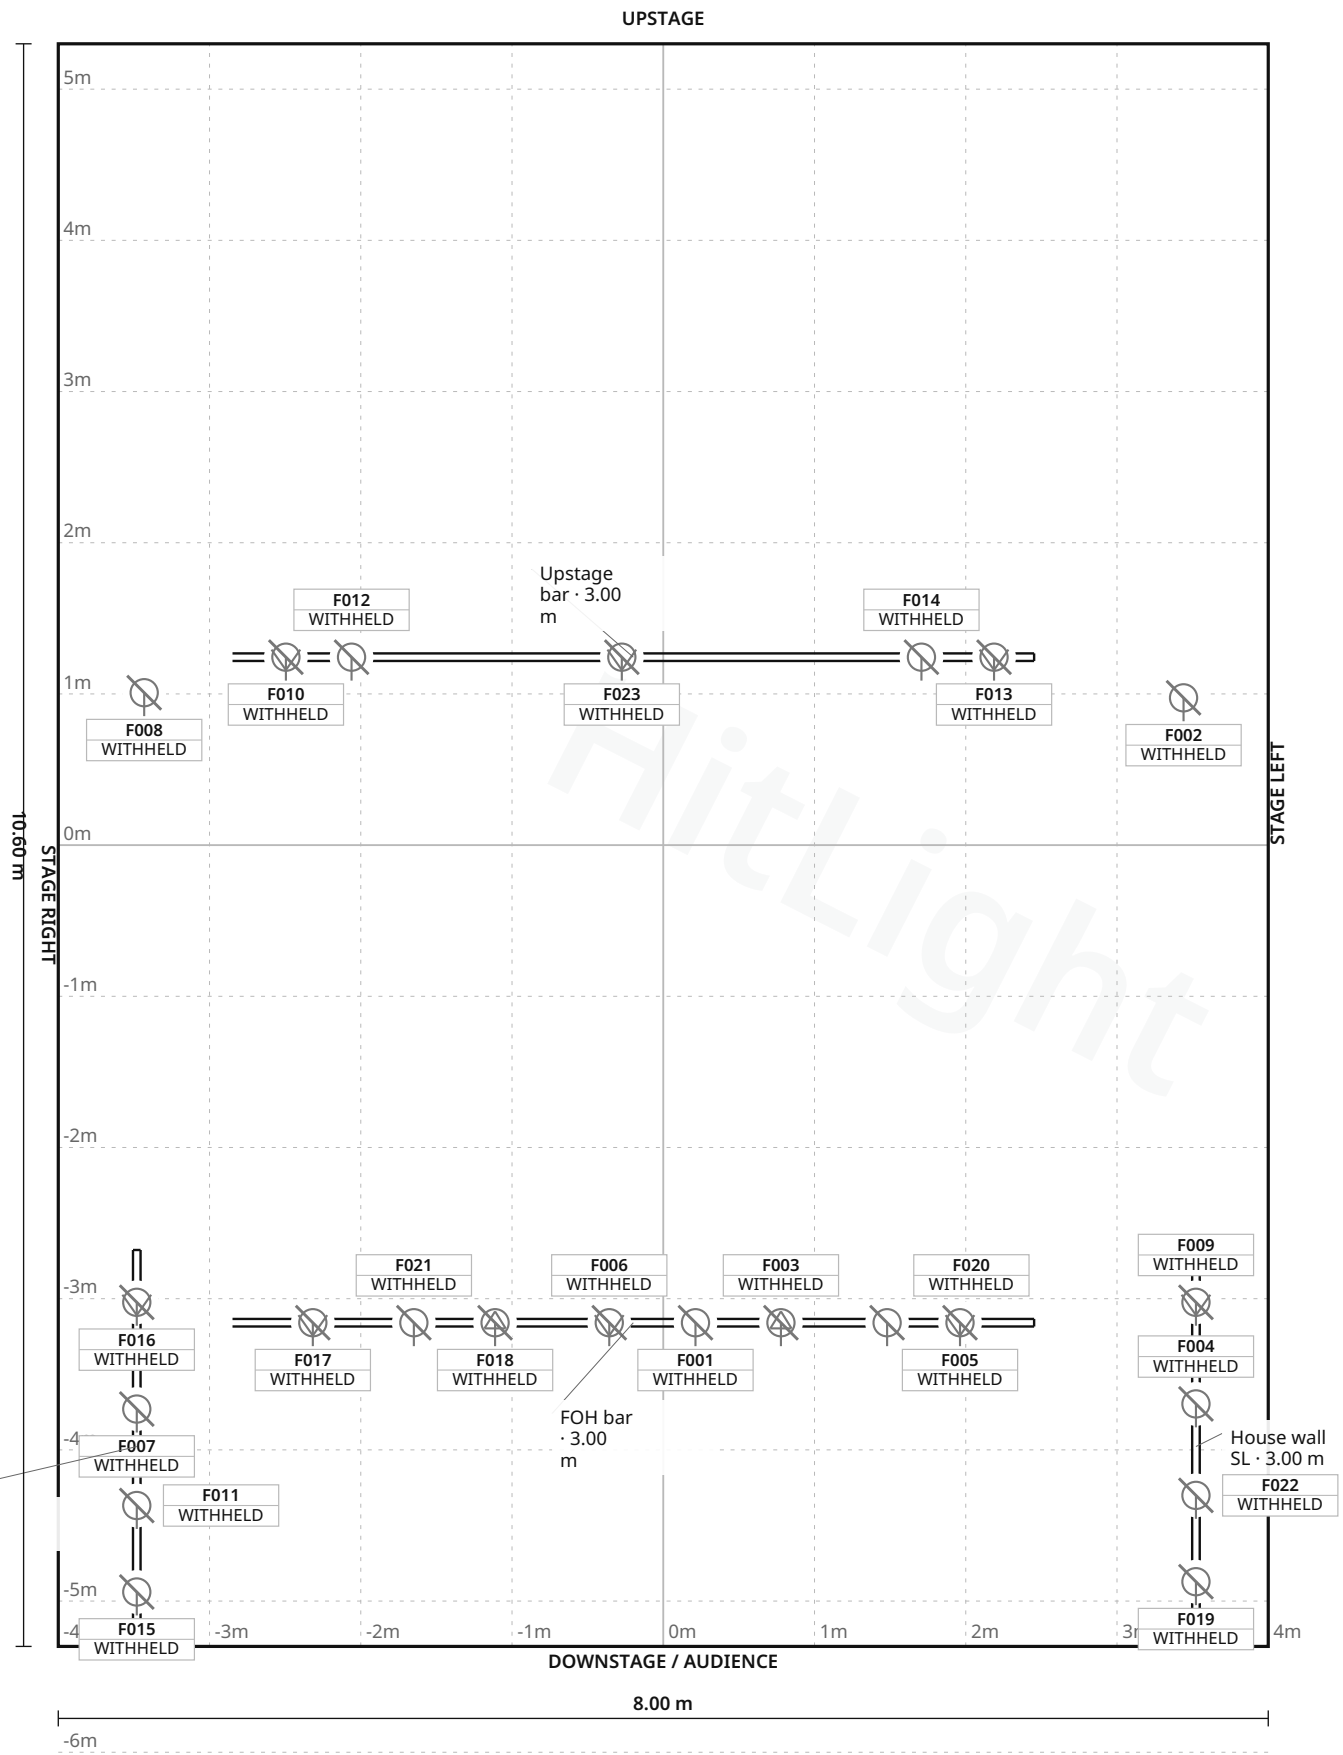

Stage 8.00 m W × 10.60 m D · Grid 1 m

Divadlo Théâtre · Main room

LIGHT PLOT · PLAN · Main room

HitLight · Divadlo Théâtre

69 rue Sainte-Cécile, 13005 Marseille, 13005, MARSEILLE, France

DWG HL · SCALE 1:50 · metric · PRINT AT 100%

Drawn HitLight

Generated from the saved show

SOURCE 4c37e4b57107

SYMBOL LEGEND

5 TYPES · 23 FIXTURES · COLOUR BY TYPE



Unverified source fixture Decoupe ADB 650W

Profile Spot · Unverified · TBC ch · category symbol

2 physical · 2 plotted

2 disabled · 0 unplaced



Unverified source fixture PAR 56

PAR Light · Unverified · TBC ch · category symbol

8 physical · 8 plotted

8 disabled · 0 unplaced



Unverified source fixture PAR LED

PAR Light · Unverified · TBC ch · category symbol

5 physical · 5 plotted

5 disabled · 0 unplaced



Unverified source fixture PC 100W (sic)

Spot Light · Unverified · TBC ch · category symbol

5 physical · 5 plotted

5 disabled · 0 unplaced



Unverified source fixture PC 650W

Spot Light · Unverified · TBC ch · category symbol

3 physical · 3 plotted

3 disabled · 0 unplaced

Divadlo Théâtre · Main room

SYMBOL LEGEND · Main room

HitLight · Divadlo Théâtre

69 rue Sainte-Cécile, 13005 Marseille, 13005, MARSEILLE, France

DWG HL · METRIC

Drawn HitLight

Generated from the saved show

SOURCE 4c37e4b57107

GENERAL NOTES

1. Source-based lighting plan. Confirm the current rig with the venue.
2. PARTIAL: included fixtures are not a full physical-unit census.
3. DMX PATCH WITHHELD: provisional or unchecked addresses are not published.
4. Approximate planning view; not official venue paperwork or output-ready. Original HitLight symbols only; no source pages, OEM meshes, photos or logos. Original files remain private; modes and patch unverified.

HitLight

STAGE ELEMENTS

NAME	TYPE	POSITION	TRIM / SIZE
FOH bar	pipe	X -0.20 m · Z 3.16 m	3.00 m · 5.30 m W × 0.05 m D
House wall SR	pipe	X -3.48 m · Z 3.98 m	3.00 m · 2.60 m W × 0.05 m D
House wall SL	pipe	X 3.52 m · Z 3.98 m	3.00 m · 2.60 m W × 0.05 m D
Upstage bar	pipe	X -0.20 m · Z -1.24 m	3.00 m · 5.30 m W × 0.05 m D

HitLight

FIXTURE SCHEDULE

Fixture	Manufacturer / model	Position / mount	Mode / output
VISUAL PLANNING · DMX PATCH WITHHELD			
F001	Unverified source fixture / PAR LED	FOH bar	Unverified · Output excluded
F002	Unverified source fixture / PAR 56	PLOTTED	Unverified · Output excluded
F003	Unverified source fixture / Decoupe ADB 650W	FOH bar	Unverified · Output excluded
F004	Unverified source fixture / PAR 56	House wall SL	Unverified · Output excluded
F005	Unverified source fixture / PC 100W (sic)	FOH bar	Unverified · Output excluded
F006	Unverified source fixture / PC 100W (sic)	FOH bar	Unverified · Output excluded
F007	Unverified source fixture / PAR 56	House wall SR	Unverified · Output excluded
F008	Unverified source fixture / PAR 56	PLOTTED	Unverified · Output excluded
F009	Unverified source fixture / PC 100W (sic)	House wall SL	Unverified · Output excluded
F010	Unverified source fixture / PC 650W	Upstage bar	Unverified · Output excluded
F011	Unverified source fixture / PAR 56	House wall SR	Unverified · Output excluded
F012	Unverified source fixture / PAR LED	Upstage bar	Unverified · Output excluded
F013	Unverified source fixture / PC 650W	Upstage bar	Unverified · Output excluded
F014	Unverified source fixture / PAR LED	Upstage bar	Unverified · Output excluded
F015	Unverified source fixture / PAR 56	House wall SR	Unverified · Output excluded
F016	Unverified source fixture / PC 100W (sic)	House wall SR	Unverified · Output excluded
F017	Unverified source fixture / PC 100W (sic)	FOH bar	Unverified · Output excluded
F018	Unverified source fixture / Decoupe ADB 650W	FOH bar	Unverified · Output excluded
F019	Unverified source fixture / PAR 56	House wall SL	Unverified · Output excluded
F020	Unverified source fixture / PAR LED	FOH bar	Unverified · Output excluded

Planning reference only. Confirm installed modes and patch with the venue.

Divadlo Théâtre · Main room

FIXTURE SCHEDULE · Main room

HitLight · Divadlo Théâtre

69 rue Sainte-Cécile, 13005 Marseille, 13005, MARSEILLE, France

DWG HL · METRIC

Drawn HitLight

Generated from the saved show

SOURCE 4c37e4b57107

Fixture	Manufacturer / model	Position / mount	Mode / output
VISUAL PLANNING · DMX PATCH WITHHELD			
F021	Unverified source fixture / PAR LED	FOH bar	Unverified · Output excluded
F022	Unverified source fixture / PAR 56	House wall SL	Unverified · Output excluded
F023	Unverified source fixture / PC 650W	Upstage bar	Unverified · Output excluded

Planning reference only. Confirm installed modes and patch with the venue.

HitLight

VALIDATION APPENDIX

WARNING · PATCH_WITHHELD

DMX patch facts are withheld pending source verification. This planning document cannot be used for hardware output.

Objects: — · Remediation: review the source facts and regenerate.

WARNING · MODE_UNVERIFIED

DMX modes are unverified; output remains excluded.

Objects: F001–F023 · Remediation: review the source facts and regenerate.

WARNING · FIXTURE_DISABLED

Fixtures are disabled for this visual planning reconstruction.

Objects: F001–F023 · Remediation: review the source facts and regenerate.

WARNING · TITLE_METADATA_INCOMPLETE

Some professional title-block metadata is missing; the document will show an em dash.

Objects: 0b791cf046abe0be37c13952 · Remediation: review the source facts and regenerate.

HitLight

VENUE & DRAWING SOURCES

Divadlo Théâtre

Main room · House rig

69 rue Sainte-Cécile, 13005 Marseille, 13005, MARSEILLE, FR

https://www.divadlo-theatre.fr/

Sources checked 2026-10-20

Generated by HitLight from the reviewed partial Divadlo Théâtre reconstruction. Venue sources are cited as facts; their original artwork remains private.

Symbols: HitLight-owned category artwork. No manufacturer model geometry or original source pages included.

Partial reconstruction from the venue’s lighting documentation; the currently installed rig and its complete fixture census are not verified.

ESTIMATED GEOMETRY: the documents give no complete scale or trim heights, so the stage size, fixture positions in metres and hanging heights are best-guess estimates, not measurements.

23 of 23 source-labelled fixture records retain unconfirmed exact installed identities or modes; original printed names and display substitutions remain qualified.

Modes and DMX addresses are unverified best guesses; check them with the venue before driving real fixtures.

23 records display 23 approximate public catalogue housings or labelled donors and 0 visual fallbacks. 8 display references use newly authored generic flood/PAR class housings. These do not identify installed products or verify wattage, optics, native DMX, dimming, rigging or hardware. Original source, geometry, mode, patch and output-exclusion qualifications remain.

Approximate planning view; not official venue paperwork or output-ready. Original HitLight symbols only; no source pages, OEM meshes, photos or logos. Original files remain private; modes and patch unverified.

Public original technical-document source:
https://www.divadlo-theatre.fr/divadlo-theatre-pratique/fiche-technique/ · checked 2026-10-19

National/regional discovery source:
https://www.data.gouv.fr/datasets/base-des-lieux-culturels-ouverts · checked 2026-10-19

Technical information: https://www.divadlo-theatre.fr/divadlo-theatre-pratique/venir-au-divadlo/ · checked 2026-10-20

Public venue page: https://www.hitlight.app/venues/france/divadlo-theatre-0b791cf0

HitLight | hitlight.app