
UPSTAGE

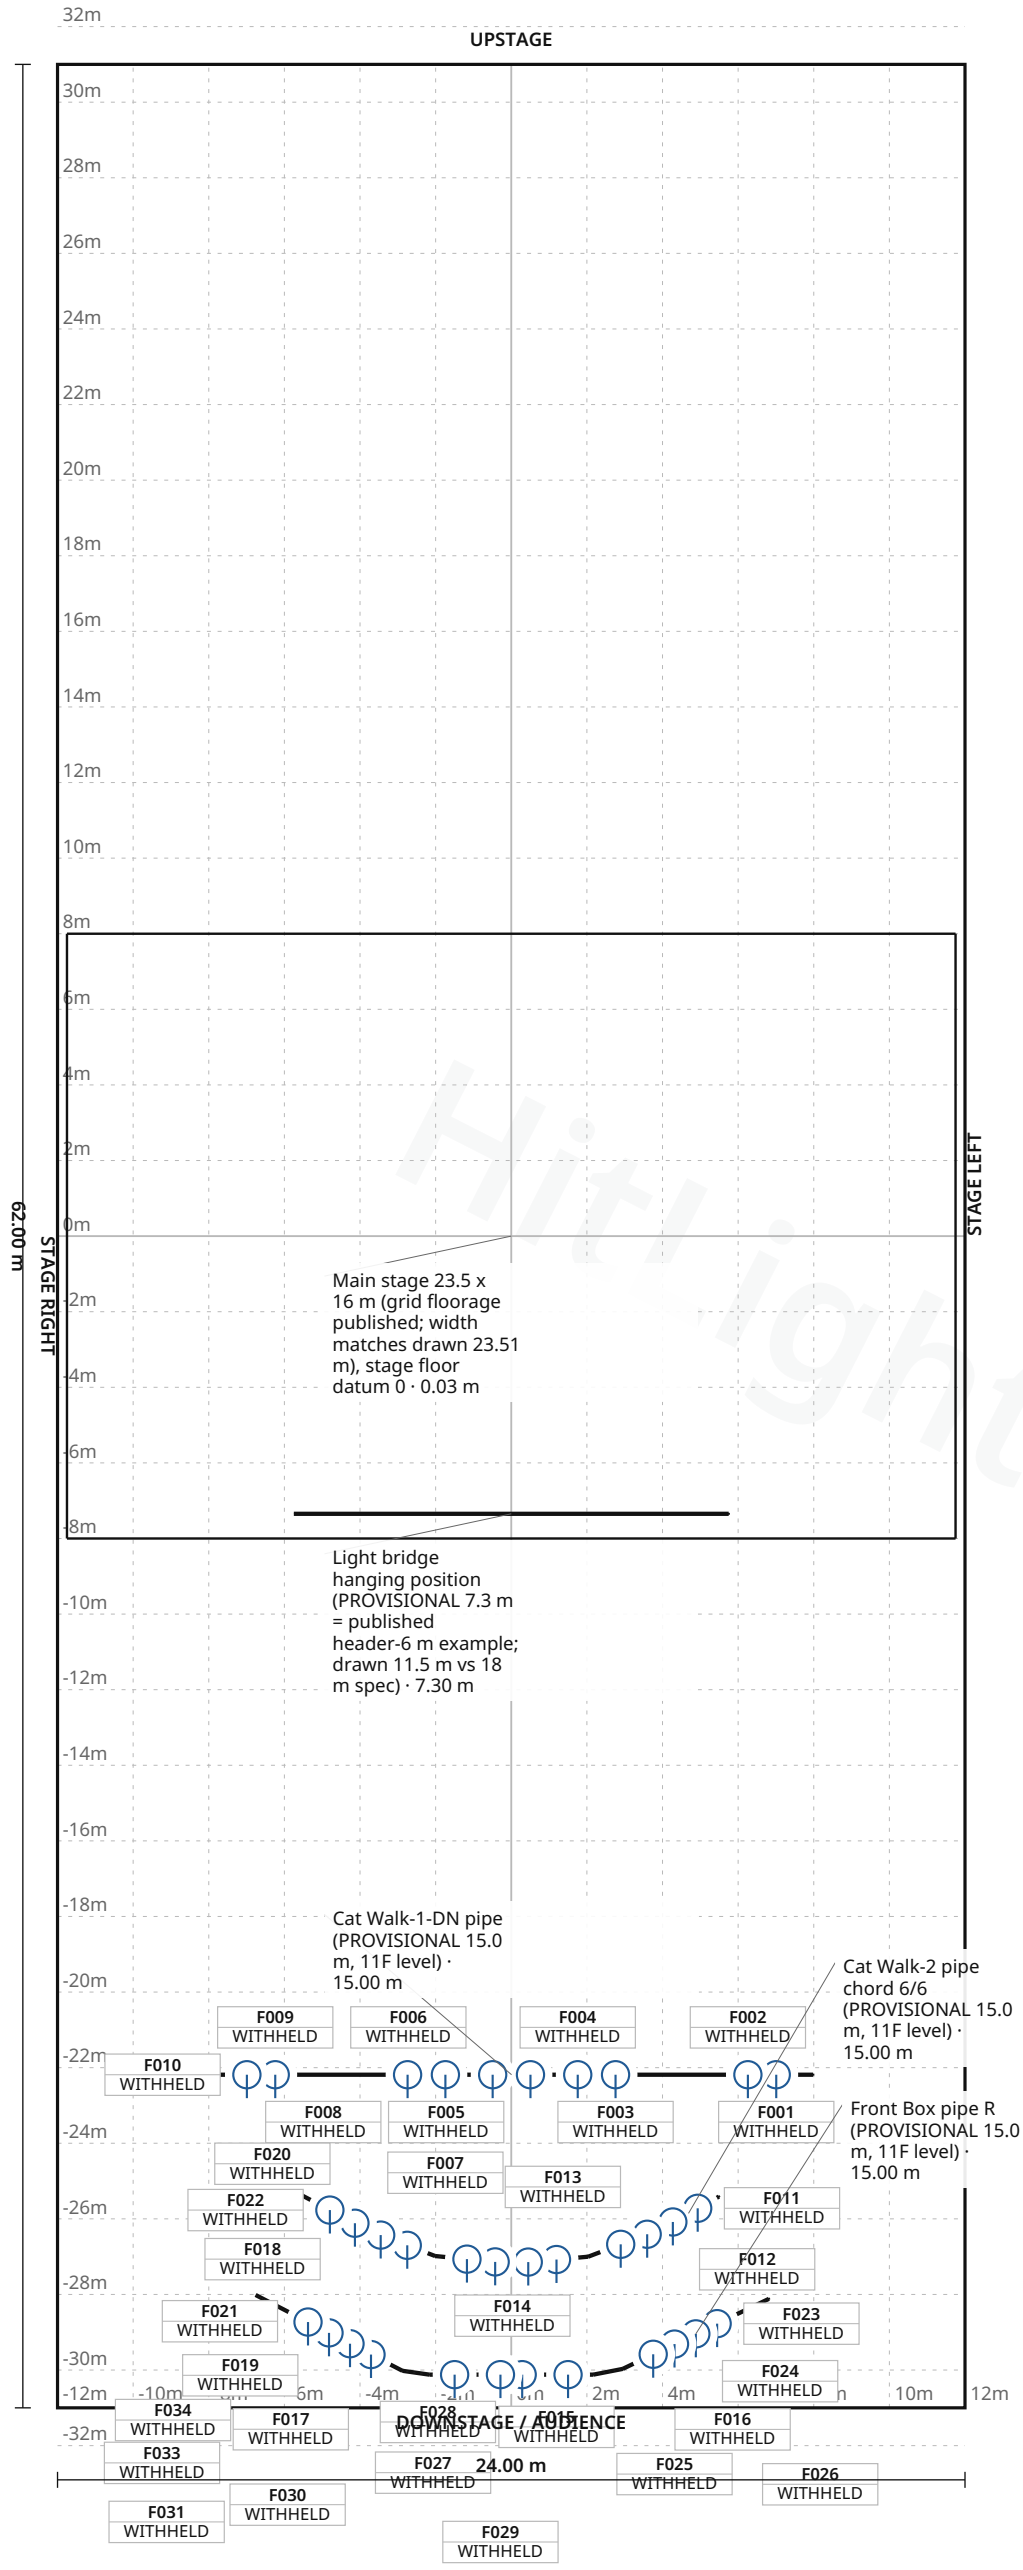

FIXTURE LEGEND

S4 Series 3
Lustr X8 10Deg
PAR Light · 34×

Stage 24.00 m W × 62.00 m D · Grid 1 m

1 fixture labels omitted in this view due to crowding · see DMX patch

Taipei Performing Arts Center · Globe Playhouse (□ □ □)

LIGHT PLOT · PLAN · Globe Playhouse (□ □ □)

HitLight · Taipei Performing Arts Center

□ □ □ □ □ □ □ □ □ 1□ , 111, Taipei, Taiwan

DWG HL · SCALE 1:200 · metric · PRINT AT 100%

Drawn HitLight

Generated from the saved show

SOURCE ced0dc27edca

SYMBOL LEGEND

1 TYPES · 34 FIXTURES · COLOUR BY TYPE



ETC S4 Series 3 Lustr X8 10Deg

PAR Light · Direct · 12 ch · category symbol

34 physical · 34 plotted

0 disabled · 0 unplaced

HitLight

Taipei Performing Arts Center · Globe Playhouse (□ □ □)

SYMBOL LEGEND · Globe Playhouse (□ □ □)

HitLight · Taipei Performing Arts Center

□ □ □ □ □ □ □ □ □ 1□ , 111, Taipei, Taiwan

DWG HL · METRIC

Drawn HitLight

Generated from the saved show

SOURCE ced0dc27edca

GENERAL NOTES

1. Source-based lighting plan. Confirm the current rig with the venue.
2. PARTIAL: included fixtures are not a full physical-unit census.
3. DMX PATCH WITHHELD: provisional or unchecked addresses are not published.
4. The reconstruction retains its documented coverage and geometry assumptions; confirm the current setup with the venue.

HitLight

STAGE ELEMENTS

NAME	TYPE	POSITION	TRIM / SIZE
Front Box pipe R (PROVISIONAL 15.0 m, 11F level)	pipe	X 4.88 m · Z 29.04 m	15.00 m · 4.29 m W × 0.05 m D
Cat Walk-2 pipe chord 6/6 (PROVISIONAL 15.0 m, 11F level)	pipe	X 4.69 m · Z 25.86 m	15.00 m · 1.84 m W × 0.05 m D
Cat Walk-1-DN pipe (PROVISIONAL 15.0 m, 11F level)	pipe	X 0.01 m · Z 22.19 m	15.00 m · 15.95 m W × 0.05 m D
Cat Walk-2 pipe chord 2/6 (PROVISIONAL 15.0 m, 11F level)	pipe	X -2.90 m · Z 26.64 m	15.00 m · 1.90 m W × 0.05 m D
Front Box pipe C (PROVISIONAL 15.0 m, 11F level)	pipe	X 0.00 m · Z 30.12 m	15.00 m · 4.33 m W × 0.05 m D
Cat Walk-2 pipe chord 1/6 (PROVISIONAL 15.0 m, 11F level)	pipe	X -4.66 m · Z 25.84 m	15.00 m · 1.99 m W × 0.05 m D
Cat Walk-2 pipe chord 3/6 (PROVISIONAL 15.0 m, 11F level)	pipe	X -1.00 m · Z 27.08 m	15.00 m · 2.04 m W × 0.05 m D
Front Box pipe link L (PROVISIONAL 15.0 m, 11F level)	pipe	X -2.52 m · Z 30.07 m	15.00 m · 0.72 m W × 0.05 m D
Front Box pipe link R (PROVISIONAL 15.0 m, 11F level)	pipe	X 2.56 m · Z 30.05 m	15.00 m · 0.79 m W × 0.05 m D
Front Box pipe L (PROVISIONAL 15.0 m, 11F level)	pipe	X -4.82 m · Z 29.02 m	15.00 m · 4.37 m W × 0.05 m D
Cat Walk-2 pipe chord 5/6 (PROVISIONAL 15.0 m, 11F level)	pipe	X 2.96 m · Z 26.65 m	15.00 m · 1.98 m W × 0.05 m D
Main stage 23.5 x 16 m (grid floorage published; width matches drawn 23.51 m), stage floor datum 0	floorSection	X 0.00 m · Z 0.00 m	0.03 m · 23.50 m W × 16.00 m D
Light bridge hanging position (PROVISIONAL 7.3 m = published header-6 m example; drawn 11.5 m vs 18 m spec)	pipe	X 0.00 m · Z 7.35 m	7.30 m · 11.50 m W × 0.05 m D
Cat Walk-2 pipe chord 4/6 (PROVISIONAL 15.0 m, 11F level)	pipe	X 1.02 m · Z 27.09 m	15.00 m · 2.03 m W × 0.05 m D

Taipei Performing Arts Center · Globe Playhouse (□ □ □)

STAGE ELEMENTS · Globe Playhouse (□ □ □)

HitLight · Taipei Performing Arts Center

□ □ □ □ □ □ □ □ □ 1□ , 111, Taipei, Taiwan

DWG HL · METRIC

Drawn HitLight

Generated from the saved show

SOURCE ced0dc27edca

DMX PATCH

34 FIXTURES · 0 UNIVERSES

Fixture / name	Manufacturer / model	Mode	Ch	DMX	Range	Position / mount	Status / notes
UNPATCHED / INVALID							
F001 · CW1-DN-1 ETC S4 LED S3 Lus...	ETC / S4 Series 3 Lustr X8 10Deg	Direct	12	WITHHELD	TBC	Cat Walk-1-DN pipe (PROVISIONAL 1...	Enabled
F002 · CW1-DN-2 ETC S4 LED S3 Lus...	ETC / S4 Series 3 Lustr X8 10Deg	Direct	12	WITHHELD	TBC	Cat Walk-1-DN pipe (PROVISIONAL 1...	Enabled
F003 · CW1-DN-3 ETC S4 LED S3 Lus...	ETC / S4 Series 3 Lustr X8 10Deg	Direct	12	WITHHELD	TBC	Cat Walk-1-DN pipe (PROVISIONAL 1...	Enabled
F004 · CW1-DN-5 ETC S4 LED S3 Lus...	ETC / S4 Series 3 Lustr X8 10Deg	Direct	12	WITHHELD	TBC	Cat Walk-1-DN pipe (PROVISIONAL 1...	Enabled
F005 · CW1-DN-6 ETC S4 LED S3 Lus...	ETC / S4 Series 3 Lustr X8 10Deg	Direct	12	WITHHELD	TBC	Cat Walk-1-DN pipe (PROVISIONAL 1...	Enabled
F006 · CW1-DN-7 ETC S4 LED S3 Lus...	ETC / S4 Series 3 Lustr X8 10Deg	Direct	12	WITHHELD	TBC	Cat Walk-1-DN pipe (PROVISIONAL 1...	Enabled
F007 · CW1-DN-8 ETC S4 LED S3 Lus...	ETC / S4 Series 3 Lustr X8 10Deg	Direct	12	WITHHELD	TBC	Cat Walk-1-DN pipe (PROVISIONAL 1...	Enabled
F008 · CW1-DN-10 ETC S4 LED S3 Lu...	ETC / S4 Series 3 Lustr X8 10Deg	Direct	12	WITHHELD	TBC	Cat Walk-1-DN pipe (PROVISIONAL 1...	Enabled
F009 · CW1-DN-11 ETC S4 LED S3 Lu...	ETC / S4 Series 3 Lustr X8 10Deg	Direct	12	WITHHELD	TBC	Cat Walk-1-DN pipe (PROVISIONAL 1...	Enabled
F010 · CW1-DN-12 ETC S4 LED S3 Lu...	ETC / S4 Series 3 Lustr X8 10Deg	Direct	12	WITHHELD	TBC	Cat Walk-1-DN pipe (PROVISIONAL 1...	Enabled
F011 · CW2-1 ETC S4 LED S3 Lustr ...	ETC / S4 Series 3 Lustr X8 10Deg	Direct	12	WITHHELD	TBC	Cat Walk-2 pipe chord 6/6 (PROVIS...	Enabled
F012 · CW2-2 ETC S4 LED S3 Lustr ...	ETC / S4 Series 3 Lustr X8 10Deg	Direct	12	WITHHELD	TBC	Cat Walk-2 pipe chord 6/6 (PROVIS...	Enabled
F013 · CW2-3 ETC S4 LED S3 Lustr ...	ETC / S4 Series 3 Lustr X8 10Deg	Direct	12	WITHHELD	TBC	Cat Walk-2 pipe chord 5/6 (PROVIS...	Enabled
F014 · CW2-4 ETC S4 LED S3 Lustr ...	ETC / S4 Series 3 Lustr X8 10Deg	Direct	12	WITHHELD	TBC	Cat Walk-2 pipe chord 5/6 (PROVIS...	Enabled
F015 · CW2-5 ETC S4 LED S3 Lustr ...	ETC / S4 Series 3 Lustr X8 10Deg	Direct	12	WITHHELD	TBC	Cat Walk-2 pipe chord 4/6 (PROVIS...	Enabled
F016 · CW2-6 ETC S4 LED S3 Lustr ...	ETC / S4 Series 3 Lustr X8 10Deg	Direct	12	WITHHELD	TBC	Cat Walk-2 pipe chord 4/6 (PROVIS...	Enabled
F017 · CW2-7 ETC S4 LED S3 Lustr ...	ETC / S4 Series 3 Lustr X8 10Deg	Direct	12	WITHHELD	TBC	Cat Walk-2 pipe chord 3/6 (PROVIS...	Enabled
F018 · CW2-8 ETC S4 LED S3 Lustr ...	ETC / S4 Series 3 Lustr X8 10Deg	Direct	12	WITHHELD	TBC	Cat Walk-2 pipe chord 3/6 (PROVIS...	Enabled
F019 · CW2-9 ETC S4 LED S3 Lustr ...	ETC / S4 Series 3 Lustr X8 10Deg	Direct	12	WITHHELD	TBC	Cat Walk-2 pipe chord 2/6 (PROVIS...	Enabled
F020 · CW2-10 ETC S4 LED S3 Lustr...	ETC / S4 Series 3 Lustr X8 10Deg	Direct	12	WITHHELD	TBC	Cat Walk-2 pipe chord 2/6 (PROVIS...	Enabled

No patched universes

Taipei Performing Arts Center · Globe Playhouse (□ □ □)

DMX PATCH · Globe Playhouse (□ □ □)

HitLight · Taipei Performing Arts Center

□ □ □ □ □ □ □ □ □ 1□ , 111, Taipei, Taiwan

DWG HL · METRIC

Drawn HitLight

Generated from the saved show

SOURCE ced0dc27edca

DMX PATCH · CONTINUED

Fixture / name	Manufacturer / model	Mode	Ch	DMX	Range	Position / mount	Status / notes
UNPATCHED / INVALID							
F021 · CW2-11 ETC S4 LED S3 Lustr…	ETC / S4 Series 3 Lustr X8 10Deg	Direct	12	WITHHELD	TBC	Cat Walk-2 pipe chord 1/6 (PROVIS…	Enabled
F022 · CW2-12 ETC S4 LED S3 Lustr…	ETC / S4 Series 3 Lustr X8 10Deg	Direct	12	WITHHELD	TBC	Cat Walk-2 pipe chord 1/6 (PROVIS…	Enabled
F023 · FB-1 ETC S4 LED S3 Lustr X…	ETC / S4 Series 3 Lustr X8 10Deg	Direct	12	WITHHELD	TBC	Front Box pipe R (PROVISIONAL 15.…	Enabled
F024 · FB-2 ETC S4 LED S3 Lustr X…	ETC / S4 Series 3 Lustr X8 10Deg	Direct	12	WITHHELD	TBC	Front Box pipe R (PROVISIONAL 15.…	Enabled
F025 · FB-3 ETC S4 LED S3 Lustr X…	ETC / S4 Series 3 Lustr X8 10Deg	Direct	12	WITHHELD	TBC	Front Box pipe R (PROVISIONAL 15.…	Enabled
F026 · FB-4 ETC S4 LED S3 Lustr X…	ETC / S4 Series 3 Lustr X8 10Deg	Direct	12	WITHHELD	TBC	Front Box pipe R (PROVISIONAL 15.…	Enabled
F027 · FB-5 ETC S4 LED S3 Lustr X…	ETC / S4 Series 3 Lustr X8 10Deg	Direct	12	WITHHELD	TBC	Front Box pipe C (PROVISIONAL 15.…	Enabled
F028 · FB-6 ETC S4 LED S3 Lustr X…	ETC / S4 Series 3 Lustr X8 10Deg	Direct	12	WITHHELD	TBC	Front Box pipe C (PROVISIONAL 15.…	Enabled
F029 · FB-7 ETC S4 LED S3 Lustr X…	ETC / S4 Series 3 Lustr X8 10Deg	Direct	12	WITHHELD	TBC	Front Box pipe C (PROVISIONAL 15.…	Enabled
F030 · FB-8 ETC S4 LED S3 Lustr X…	ETC / S4 Series 3 Lustr X8 10Deg	Direct	12	WITHHELD	TBC	Front Box pipe C (PROVISIONAL 15.…	Enabled
F031 · FB-9 ETC S4 LED S3 Lustr X…	ETC / S4 Series 3 Lustr X8 10Deg	Direct	12	WITHHELD	TBC	Front Box pipe L (PROVISIONAL 15.…	Enabled
F032 · FB-10 ETC S4 LED S3 Lustr …	ETC / S4 Series 3 Lustr X8 10Deg	Direct	12	WITHHELD	TBC	Front Box pipe L (PROVISIONAL 15.…	Enabled
F033 · FB-11 ETC S4 LED S3 Lustr …	ETC / S4 Series 3 Lustr X8 10Deg	Direct	12	WITHHELD	TBC	Front Box pipe L (PROVISIONAL 15.…	Enabled
F034 · FB-12 ETC S4 LED S3 Lustr …	ETC / S4 Series 3 Lustr X8 10Deg	Direct	12	WITHHELD	TBC	Front Box pipe L (PROVISIONAL 15.…	Enabled

No patched universes

Taipei Performing Arts Center · Globe Playhouse (□ □ □)

DMX PATCH · Globe Playhouse (□ □ □)

HitLight · Taipei Performing Arts Center

□ □ □ □ □ □ □ □ □ 1□ , 111, Taipei, Taiwan

DWG HL · METRIC

Drawn HitLight

Generated from the saved show

SOURCE ced0dc27edca

VALIDATION APPENDIX

WARNING · PATCH_WITHHELD

DMX patch facts are withheld pending source verification. This planning document cannot be used for hardware output.

Objects: — · Remediation: correct the saved show data and regenerate.

WARNING · TITLE_METADATA_INCOMPLETE

Some professional title-block metadata is missing; the document will show an em dash.

Objects: 0c47d078bbdf97dd75af4d62 · Remediation: correct the saved show data and regenerate.

HitLight

VENUE & DRAWING SOURCES

Taipei Performing Arts Center

Globe Playhouse (□ □ □) · House rig

□ □ □ □ □ □ □ □ □ 1□ , 111, Taipei, Taipei City, TW

https://www.tpac-taipei.org/

Sources checked 2026-10-22

Symbols: HitLight-owned category artwork. No manufacturer model geometry or original source pages included.

Source-based reconstruction. Confirm the current installation and equipment availability with the venue.

Scale, fixture positions, mounting heights and aiming may include estimates; this is not a rigging specification.

Provisional fixture matches are labelled as placeholders. The recorded subset is not a complete physical inventory.

DMX addresses are withheld from public plans until their exact source patch is reconciled.

The reconstruction retains its documented coverage and geometry assumptions; confirm the current setup with the venue.

Official venue information: https://www.tpac-taipei.org/ · checked 2026-10-22

GP□ □ □ □ □ □ □ □ □ _20250123.pdf:
https://space.tpac-taipei.org/storage//manager/%E6%8A%80%E8%A1%93%E8%B3%87%E6%96%99/%E6%8A%80%E8%A1%93%E8%B3%87%E6%96%992025/GP%E7%90%83%E5%8A%87%E5%A0%B4%E7%87%88%E5%85%89%E5%9F%BA%E6%9C%AC%E9%85%8D%E7%BD%AE_20250123.pdf · checked 2026-10-22

GP□ □ □ □ □ □ □ □ _20240412.pdf:
https://space.tpac-taipei.org/storage//manager/GP%E7%90%83%E5%8A%87%E5%A0%B4%E8%BF%B4%E8%B7%AF%E9%85%8D%E7%BD%AE%E5%9C%96_20240412.pdf · checked 2026-10-22

PDF_[2024.11.21]GP□ □ □ _□ □ □ .pdf:
https://space.tpac-taipei.org/storage//manager/PDF_[2024.11.21]GP%E7%90%83%E5%8A%87%E5%A0%B4_%E5%89%96%E9%9D%A2%E5%9C%96.pdf · checked 2026-10-22

TPACGlobePlayhouseTechnicalInformation_20260623.pdf:
https://space.tpac-taipei.org/storage//manager/%E6%8A%80%E8%A1%93%E8%B3%87%E6%96%99/Technical_Information/GP/TPACGlobePlayhouseTechnicalInformation_20260623.pdf · checked 2026-10-22

GP□ □ □ □ _20260623.pdf:
https://space.tpac-taipei.org/storage//manager/%E6%8A%80%E8%A1%93%E8%B3%87%E6%96%99/%E6%8A%80%E8%A1%93%E8%B3%87%E6%96%992026/GP%E6%8A%80%E8%A1%93%E8%B3%87%E6%96%99_20260623.pdf · checked 2026-10-22

GT□ □ □ □ □ □ □ □ □ 20250204.pdf:
https://space.tpac-taipei.org/storage//manager/%E6%8A%80%E8%A1%93%E8%B3%87%E6%96%99/%E6%8A%80%E8%A1%93%E8%B3%87%E6%96%992025/GT%E5%A4%A7%E5%8A%87%E9%99%A2%E7%87%88%E5%85%89%E5%9F%BA%E6%9C%AC%E9%85%8D%E7%BD%AE20250204.pdf · checked 2026-10-22

PDF_[2025.01.06]GT□ □ □ _□ □ □ .pdf:
https://space.tpac-taipei.org/storage//manager/PDF_[2025.01.06]GT%E5%A4%A7%E5%8A%87%E9%99%A2_%E5%89%96%E9%9D%A2%E5%9C%96.pdf · checked 2026-10-22

TPACGrandTheatreTechnicalInformation_20260818.pdf:
https://space.tpac-taipei.org/storage//manager/%E6%8A%80%E8%A1%93%E8%B3%87%E6%96%99/Technical_Information/GT/TPACGrandTheatreTechnicalInformation_20260818.pdf · checked 2026-10-22

GT□ □ □ □ _20261002.pdf:
https://space.tpac-taipei.org/storage//manager/%E6%8A%80%E8%A1%93%E8%B3%87%E6%96%99/%E6%8A%80%E8%A1%93%E8%B3%87%E6%96%992026/GT%E6%8A%80%E8%A1%93%E8%B3%87%E6%96%99_20261002.pdf · checked 2026-10-22

Public venue page: https://www.hitlight.app/venues/taiwan/taipei-performing-arts-center-0c47d078

HitLight | hitlight.app