
UPSTAGE

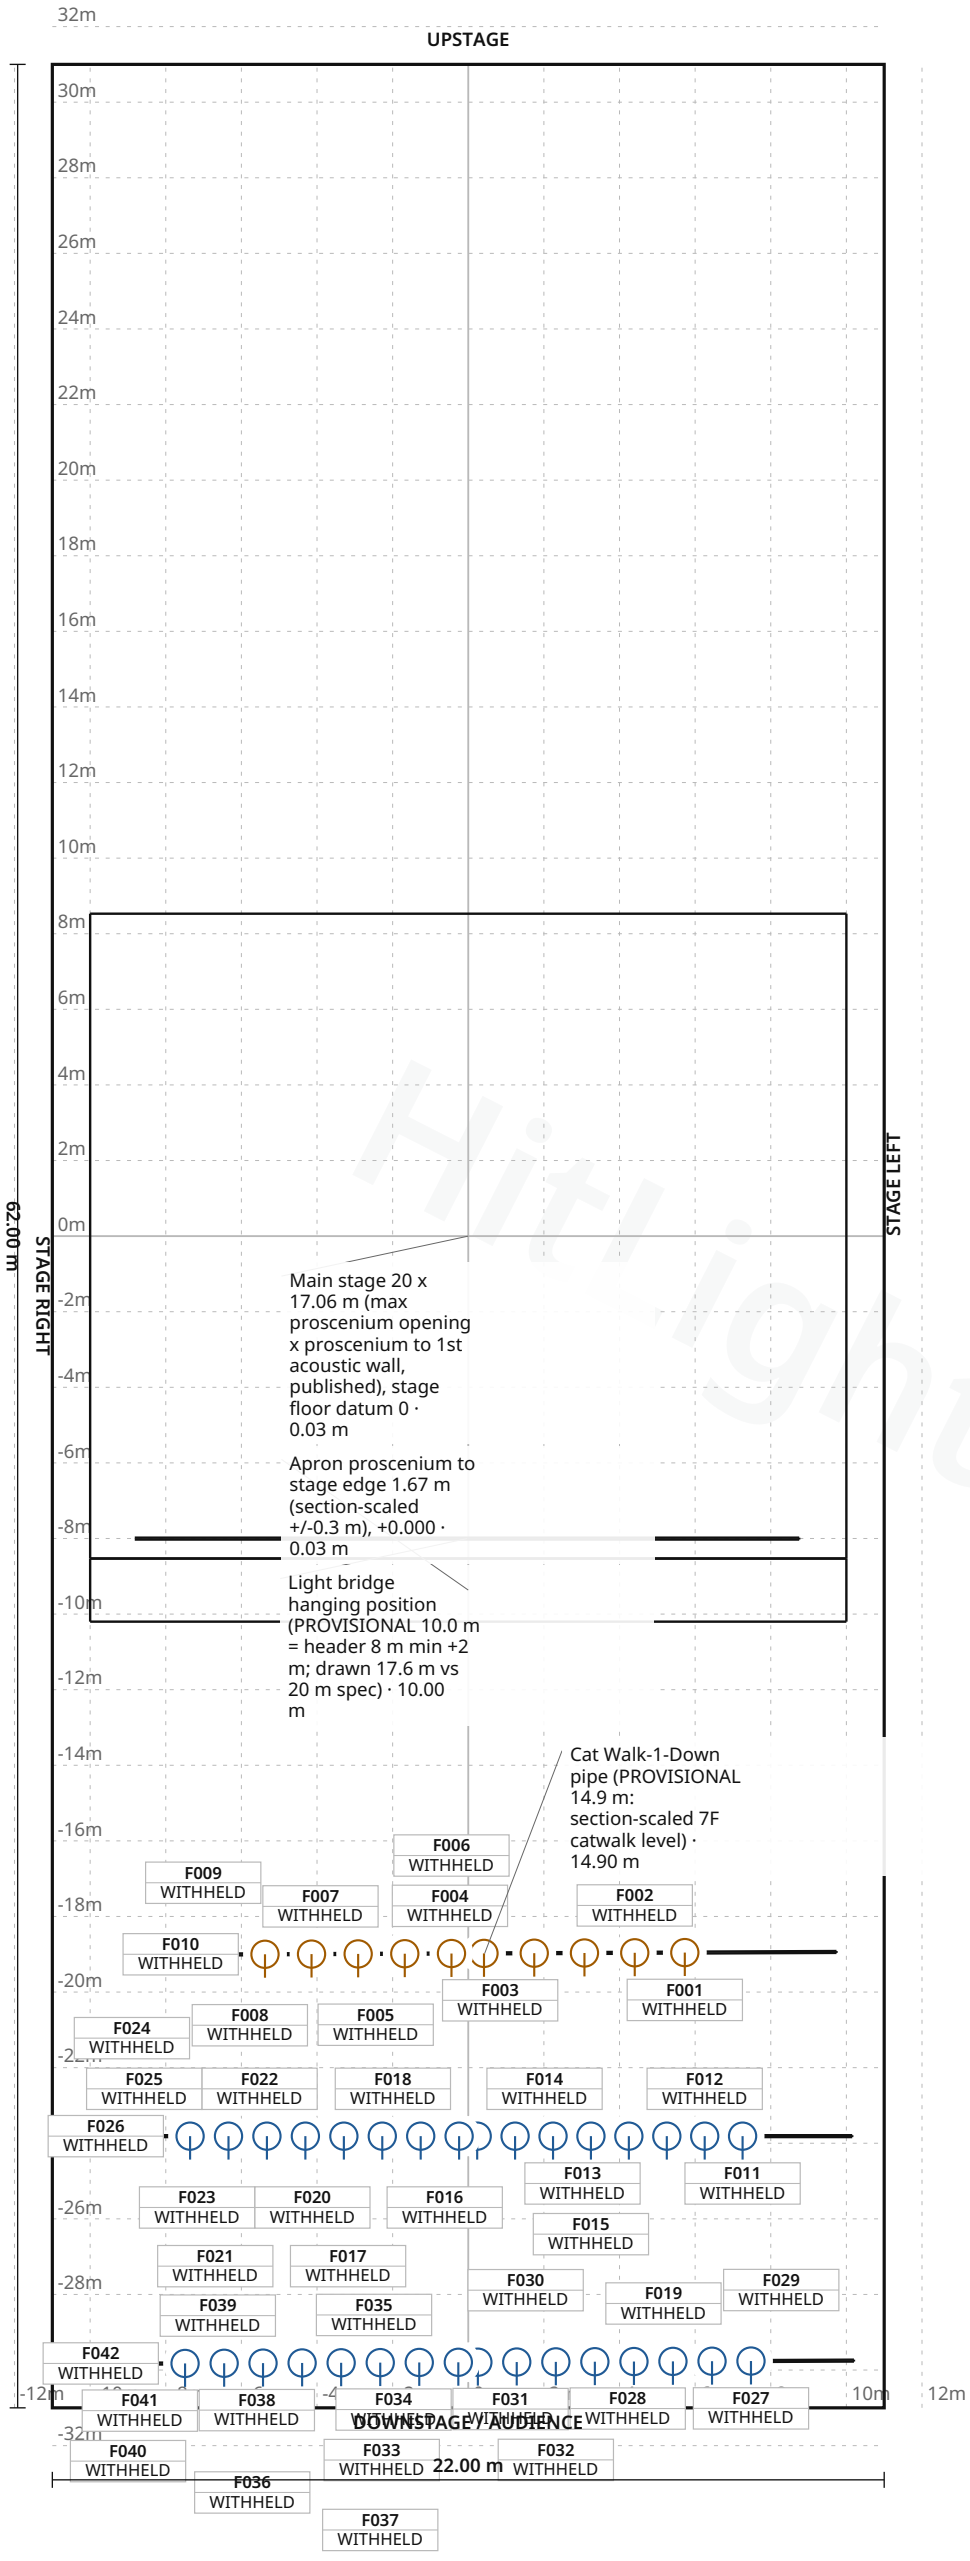

FIXTURE LEGEND

- **S4 Series 3**
  Lustr X8 10Deg
  PAR Light · 32×
- **S4 Series 3**
  Lustr X8 14Deg
  PAR Light · 10×

Stage 22.00 m W × 62.00 m D · Grid 1 m

Taipei Performing Arts Center · Grand Theater (□ □ □)

LIGHT PLOT · PLAN · Grand Theater (□ □ □)

HitLight · Taipei Performing Arts Center

□ □ □ □ □ □ □ □ □ 1□ , 111, Taipei, Taiwan

DWG HL · SCALE 1:200 · metric · PRINT AT 100%

Drawn HitLight

Generated from the saved show

SOURCE 37421741f384

SYMBOL LEGEND

2 TYPES · 42 FIXTURES · COLOUR BY TYPE



ETC S4 Series 3 Lustr X8 10Deg

PAR Light · Direct · 12 ch · category symbol

32 physical · 32 plotted

0 disabled · 0 unplaced



ETC S4 Series 3 Lustr X8 14Deg

PAR Light · Direct · 12 ch · category symbol

10 physical · 10 plotted

0 disabled · 0 unplaced

HitLight

Taipei Performing Arts Center · Grand Theater (□ □ □)

SYMBOL LEGEND · Grand Theater (□ □ □)

HitLight · Taipei Performing Arts Center

□ □ □ □ □ □ □ □ □ 1□ , 111, Taipei, Taiwan

DWG HL · METRIC

Drawn HitLight

Generated from the saved show

SOURCE 37421741f384

GENERAL NOTES

1. Source-based lighting plan. Confirm the current rig with the venue.
2. PARTIAL: included fixtures are not a full physical-unit census.
3. DMX PATCH WITHHELD: provisional or unchecked addresses are not published.
4. The reconstruction retains its documented coverage and geometry assumptions; confirm the current setup with the venue.

HitLight

STAGE ELEMENTS

NAME	TYPE	POSITION	TRIM / SIZE
Light bridge hanging position (PROVISIONAL 10.0 m = header 8 m min +2 m; drawn 17.6 m vs 20 m spec)	pipe	X -0.03 m · Z 8.00 m	10.00 m · 17.57 m W × 0.05 m D
Main stage 20 x 17.06 m (max proscenium opening x proscenium to 1st acoustic wall, published), stage floor datum 0	floorSection	X 0.00 m · Z 0.00 m	0.03 m · 20.00 m W × 17.06 m D
Cat Walk-1-Down pipe (PROVISIONAL 14.9 m: section-scaled 7F catwalk level)	pipe	X 0.43 m · Z 18.98 m	14.90 m · 18.61 m W × 0.05 m D
Cat Walk-2-Down pipe (PROVISIONAL 14.9 m: section-scaled 7F catwalk level)	pipe	X 0.67 m · Z 23.81 m	14.90 m · 18.97 m W × 0.05 m D
Cat Walk-3-Down pipe (PROVISIONAL 15.4 m: section-scaled 7F catwalk level)	pipe	X 0.67 m · Z 29.79 m	15.40 m · 19.07 m W × 0.05 m D
Apron proscenium to stage edge 1.67 m (section-scaled +/-0.3 m), +0.000	floorSection	X 0.00 m · Z 9.37 m	0.03 m · 20.00 m W × 1.67 m D

Taipei Performing Arts Center · Grand Theater (□ □ □)

STAGE ELEMENTS · Grand Theater (□ □ □)

HitLight · Taipei Performing Arts Center

□ □ □ □ □ □ □ □ □ 1□ , 111, Taipei, Taiwan

DWG HL · METRIC

Drawn HitLight

Generated from the saved show

SOURCE 37421741f384

DMX PATCH

42 FIXTURES · 0 UNIVERSES

Fixture / name	Manufacturer / model	Mode	Ch	DMX	Range	Position / mount	Status / notes
UNPATCHED / INVALID							
F001 · CW1-3 ETC S4 LED S3 Lustr …	ETC / S4 Series 3 Lustr X8 14Deg	Direct	12	WITHHELD	TBC	Cat Walk-1-Down pipe (PROVISIONA…	Enabled
F002 · CW1-5 ETC S4 LED S3 Lustr …	ETC / S4 Series 3 Lustr X8 14Deg	Direct	12	WITHHELD	TBC	Cat Walk-1-Down pipe (PROVISIONA…	Enabled
F003 · CW1-7 ETC S4 LED S3 Lustr …	ETC / S4 Series 3 Lustr X8 14Deg	Direct	12	WITHHELD	TBC	Cat Walk-1-Down pipe (PROVISIONA…	Enabled
F004 · CW1-9 ETC S4 LED S3 Lustr …	ETC / S4 Series 3 Lustr X8 14Deg	Direct	12	WITHHELD	TBC	Cat Walk-1-Down pipe (PROVISIONA…	Enabled
F005 · CW1-11 ETC S4 LED S3 Lustr…	ETC / S4 Series 3 Lustr X8 14Deg	Direct	12	WITHHELD	TBC	Cat Walk-1-Down pipe (PROVISIONA…	Enabled
F006 · CW1-14 ETC S4 LED S3 Lustr…	ETC / S4 Series 3 Lustr X8 14Deg	Direct	12	WITHHELD	TBC	Cat Walk-1-Down pipe (PROVISIONA…	Enabled
F007 · CW1-16 ETC S4 LED S3 Lustr…	ETC / S4 Series 3 Lustr X8 14Deg	Direct	12	WITHHELD	TBC	Cat Walk-1-Down pipe (PROVISIONA…	Enabled
F008 · CW1-18 ETC S4 LED S3 Lustr…	ETC / S4 Series 3 Lustr X8 14Deg	Direct	12	WITHHELD	TBC	Cat Walk-1-Down pipe (PROVISIONA…	Enabled
F009 · CW1-20 ETC S4 LED S3 Lustr…	ETC / S4 Series 3 Lustr X8 14Deg	Direct	12	WITHHELD	TBC	Cat Walk-1-Down pipe (PROVISIONA…	Enabled
F010 · CW1-22 ETC S4 LED S3 Lustr…	ETC / S4 Series 3 Lustr X8 14Deg	Direct	12	WITHHELD	TBC	Cat Walk-1-Down pipe (PROVISIONA…	Enabled
F011 · CW2-2 ETC S4 LED S3 Lustr …	ETC / S4 Series 3 Lustr X8 10Deg	Direct	12	WITHHELD	TBC	Cat Walk-2-Down pipe (PROVISIONA…	Enabled
F012 · CW2-4 ETC S4 LED S3 Lustr …	ETC / S4 Series 3 Lustr X8 10Deg	Direct	12	WITHHELD	TBC	Cat Walk-2-Down pipe (PROVISIONA…	Enabled
F013 · CW2-6 ETC S4 LED S3 Lustr …	ETC / S4 Series 3 Lustr X8 10Deg	Direct	12	WITHHELD	TBC	Cat Walk-2-Down pipe (PROVISIONA…	Enabled
F014 · CW2-8 ETC S4 LED S3 Lustr …	ETC / S4 Series 3 Lustr X8 10Deg	Direct	12	WITHHELD	TBC	Cat Walk-2-Down pipe (PROVISIONA…	Enabled
F015 · CW2-10 ETC S4 LED S3 Lustr…	ETC / S4 Series 3 Lustr X8 10Deg	Direct	12	WITHHELD	TBC	Cat Walk-2-Down pipe (PROVISIONA…	Enabled
F016 · CW2-12 ETC S4 LED S3 Lustr…	ETC / S4 Series 3 Lustr X8 10Deg	Direct	12	WITHHELD	TBC	Cat Walk-2-Down pipe (PROVISIONA…	Enabled
F017 · CW2-14 ETC S4 LED S3 Lustr…	ETC / S4 Series 3 Lustr X8 10Deg	Direct	12	WITHHELD	TBC	Cat Walk-2-Down pipe (PROVISIONA…	Enabled
F018 · CW2-16 ETC S4 LED S3 Lustr…	ETC / S4 Series 3 Lustr X8 10Deg	Direct	12	WITHHELD	TBC	Cat Walk-2-Down pipe (PROVISIONA…	Enabled
F019 · CW2-17 ETC S4 LED S3 Lustr…	ETC / S4 Series 3 Lustr X8 10Deg	Direct	12	WITHHELD	TBC	Cat Walk-2-Down pipe (PROVISIONA…	Enabled
F020 · CW2-19 ETC S4 LED S3 Lustr…	ETC / S4 Series 3 Lustr X8 10Deg	Direct	12	WITHHELD	TBC	Cat Walk-2-Down pipe (PROVISIONA…	Enabled

No patched universes

Taipei Performing Arts Center · Grand Theater (□ □ □)

DMX PATCH · Grand Theater (□ □ □)

HitLight · Taipei Performing Arts Center

□ □ □ □ □ □ □ □ □ 1□ , 111, Taipei, Taiwan

DWG HL · METRIC

Drawn HitLight

Generated from the saved show

SOURCE 37421741f384

DMX PATCH · CONTINUED

Fixture / name	Manufacturer / model	Mode	Ch	DMX	Range	Position / mount	Status / notes
UNPATCHED / INVALID							
F021 · CW2-21 ETC S4 LED S3 Lustr...	ETC / S4 Series 3 Lustr X8 10Deg	Direct	12	WITHHELD	TBC	Cat Walk-2-Down pipe (PROVISIONA...	Enabled
F022 · CW2-23 ETC S4 LED S3 Lustr...	ETC / S4 Series 3 Lustr X8 10Deg	Direct	12	WITHHELD	TBC	Cat Walk-2-Down pipe (PROVISIONA...	Enabled
F023 · CW2-25 ETC S4 LED S3 Lustr...	ETC / S4 Series 3 Lustr X8 10Deg	Direct	12	WITHHELD	TBC	Cat Walk-2-Down pipe (PROVISIONA...	Enabled
F024 · CW2-27 ETC S4 LED S3 Lustr...	ETC / S4 Series 3 Lustr X8 10Deg	Direct	12	WITHHELD	TBC	Cat Walk-2-Down pipe (PROVISIONA...	Enabled
F025 · CW2-29 ETC S4 LED S3 Lustr...	ETC / S4 Series 3 Lustr X8 10Deg	Direct	12	WITHHELD	TBC	Cat Walk-2-Down pipe (PROVISIONA...	Enabled
F026 · CW2-31 ETC S4 LED S3 Lustr...	ETC / S4 Series 3 Lustr X8 10Deg	Direct	12	WITHHELD	TBC	Cat Walk-2-Down pipe (PROVISIONA...	Enabled
F027 · CW3-2 ETC S4 LED S3 Lustr ...	ETC / S4 Series 3 Lustr X8 10Deg	Direct	12	WITHHELD	TBC	Cat Walk-3-Down pipe (PROVISIONA...	Enabled
F028 · CW3-4 ETC S4 LED S3 Lustr ...	ETC / S4 Series 3 Lustr X8 10Deg	Direct	12	WITHHELD	TBC	Cat Walk-3-Down pipe (PROVISIONA...	Enabled
F029 · CW3-6 ETC S4 LED S3 Lustr ...	ETC / S4 Series 3 Lustr X8 10Deg	Direct	12	WITHHELD	TBC	Cat Walk-3-Down pipe (PROVISIONA...	Enabled
F030 · CW3-8 ETC S4 LED S3 Lustr ...	ETC / S4 Series 3 Lustr X8 10Deg	Direct	12	WITHHELD	TBC	Cat Walk-3-Down pipe (PROVISIONA...	Enabled
F031 · CW3-10 ETC S4 LED S3 Lustr...	ETC / S4 Series 3 Lustr X8 10Deg	Direct	12	WITHHELD	TBC	Cat Walk-3-Down pipe (PROVISIONA...	Enabled
F032 · CW3-12 ETC S4 LED S3 Lustr...	ETC / S4 Series 3 Lustr X8 10Deg	Direct	12	WITHHELD	TBC	Cat Walk-3-Down pipe (PROVISIONA...	Enabled
F033 · CW3-14 ETC S4 LED S3 Lustr...	ETC / S4 Series 3 Lustr X8 10Deg	Direct	12	WITHHELD	TBC	Cat Walk-3-Down pipe (PROVISIONA...	Enabled
F034 · CW3-16 ETC S4 LED S3 Lustr...	ETC / S4 Series 3 Lustr X8 10Deg	Direct	12	WITHHELD	TBC	Cat Walk-3-Down pipe (PROVISIONA...	Enabled
F035 · CW3-17 ETC S4 LED S3 Lustr...	ETC / S4 Series 3 Lustr X8 10Deg	Direct	12	WITHHELD	TBC	Cat Walk-3-Down pipe (PROVISIONA...	Enabled
F036 · CW3-19 ETC S4 LED S3 Lustr...	ETC / S4 Series 3 Lustr X8 10Deg	Direct	12	WITHHELD	TBC	Cat Walk-3-Down pipe (PROVISIONA...	Enabled
F037 · CW3-21 ETC S4 LED S3 Lustr...	ETC / S4 Series 3 Lustr X8 10Deg	Direct	12	WITHHELD	TBC	Cat Walk-3-Down pipe (PROVISIONA...	Enabled
F038 · CW3-23 ETC S4 LED S3 Lustr...	ETC / S4 Series 3 Lustr X8 10Deg	Direct	12	WITHHELD	TBC	Cat Walk-3-Down pipe (PROVISIONA...	Enabled
F039 · CW3-25 ETC S4 LED S3 Lustr...	ETC / S4 Series 3 Lustr X8 10Deg	Direct	12	WITHHELD	TBC	Cat Walk-3-Down pipe (PROVISIONA...	Enabled
F040 · CW3-27 ETC S4 LED S3 Lustr...	ETC / S4 Series 3 Lustr X8 10Deg	Direct	12	WITHHELD	TBC	Cat Walk-3-Down pipe (PROVISIONA...	Enabled

No patched universes

Taipei Performing Arts Center · Grand Theater (□ □ □)

DMX PATCH · Grand Theater (□ □ □)

HitLight · Taipei Performing Arts Center

□ □ □ □ □ □ □ □ □ 1□ , 111, Taipei, Taiwan

DWG HL · METRIC

Drawn HitLight

Generated from the saved show

SOURCE 37421741f384

DMX PATCH · CONTINUED

42 FIXTURES · 0 UNIVERSES

Fixture / name	Manufacturer / model	Mode	Ch	DMX	Range	Position / mount	Status / notes
UNPATCHED / INVALID							
F041 · CW3-29 ETC S4 LED S3 Lustr...	ETC / S4 Series 3 Lustr X8 10Deg	Direct	12	WITHHELD	TBC	Cat Walk-3-Down pipe (PROVISIONA...	Enabled
F042 · CW3-31 ETC S4 LED S3 Lustr...	ETC / S4 Series 3 Lustr X8 10Deg	Direct	12	WITHHELD	TBC	Cat Walk-3-Down pipe (PROVISIONA...	Enabled

No patched universes

HitLight

VALIDATION APPENDIX

WARNING · PATCH_WITHHELD

DMX patch facts are withheld pending source verification. This planning document cannot be used for hardware output.

Objects: — · Remediation: correct the saved show data and regenerate.

WARNING · TITLE_METADATA_INCOMPLETE

Some professional title-block metadata is missing; the document will show an em dash.

Objects: 0c47d078bbdf97dd75af4d62 · Remediation: correct the saved show data and regenerate.

HitLight

VENUE & DRAWING SOURCES

Taipei Performing Arts Center

Grand Theater (□ □ □) · House rig

□ □ □ □ □ □ □ □ □ 1□ , 111, Taipei, Taipei City, TW

https://www.tpac-taipei.org/

Sources checked 2026-10-22

Symbols: HitLight-owned category artwork. No manufacturer model geometry or original source pages included.

Source-based reconstruction. Confirm the current installation and equipment availability with the venue.

Scale, fixture positions, mounting heights and aiming may include estimates; this is not a rigging specification.

Provisional fixture matches are labelled as placeholders. The recorded subset is not a complete physical inventory.

DMX addresses are withheld from public plans until their exact source patch is reconciled.

The reconstruction retains its documented coverage and geometry assumptions; confirm the current setup with the venue.

Official venue information: https://www.tpac-taipei.org/ · checked 2026-10-22

GP□ □ □ □ □ □ □ □ □ _20250123.pdf:
https://space.tpac-taipei.org/storage//manager/%E6%8A%80%E8%A1%93%E8%B3%87%E6%96%99/%E6%8A%80%E8%A1%93%E8%B3%87%E6%96%992025/GP%E7%90%83%E5%8A%87%E5%A0%B4%E7%87%88%E5%85%89%E5%9F%BA%E6%9C%AC%E9%85%8D%E7%BD%AE_20250123.pdf · checked 2026-10-22

GP□ □ □ □ □ □ □ □ _20240412.pdf:
https://space.tpac-taipei.org/storage//manager/GP%E7%90%83%E5%8A%87%E5%A0%B4%E8%BF%B4%E8%B7%AF%E9%85%8D%E7%BD%AE%E5%9C%96_20240412.pdf · checked 2026-10-22

PDF_[2024.11.21]GP□ □ □ _□ □ □ .pdf:
https://space.tpac-taipei.org/storage//manager/PDF_[2024.11.21]GP%E7%90%83%E5%8A%87%E5%A0%B4_%E5%89%96%E9%9D%A2%E5%9C%96.pdf · checked 2026-10-22

TPACGlobePlayhouseTechnicalInformation_20260623.pdf:
https://space.tpac-taipei.org/storage//manager/%E6%8A%80%E8%A1%93%E8%B3%87%E6%96%99/Technical_Information/GP/TPACGlobePlayhouseTechnicalInformation_20260623.pdf · checked 2026-10-22

GP□ □ □ □ _20260623.pdf:
https://space.tpac-taipei.org/storage//manager/%E6%8A%80%E8%A1%93%E8%B3%87%E6%96%99/%E6%8A%80%E8%A1%93%E8%B3%87%E6%96%992026/GP%E6%8A%80%E8%A1%93%E8%B3%87%E6%96%99_20260623.pdf · checked 2026-10-22

GT□ □ □ □ □ □ □ □ □ 20250204.pdf:
https://space.tpac-taipei.org/storage//manager/%E6%8A%80%E8%A1%93%E8%B3%87%E6%96%99/%E6%8A%80%E8%A1%93%E8%B3%87%E6%96%992025/GT%E5%A4%A7%E5%8A%87%E9%99%A2%E7%87%88%E5%85%89%E5%9F%BA%E6%9C%AC%E9%85%8D%E7%BD%AE20250204.pdf · checked 2026-10-22

PDF_[2025.01.06]GT□ □ □ _□ □ □ .pdf:
https://space.tpac-taipei.org/storage//manager/PDF_[2025.01.06]GT%E5%A4%A7%E5%8A%87%E9%99%A2_%E5%89%96%E9%9D%A2%E5%9C%96.pdf · checked 2026-10-22

TPACGrandTheatreTechnicalInformation_20260818.pdf:
https://space.tpac-taipei.org/storage//manager/%E6%8A%80%E8%A1%93%E8%B3%87%E6%96%99/Technical_Information/GT/TPACGrandTheatreTechnicalInformation_20260818.pdf · checked 2026-10-22

GT□ □ □ □ _20261002.pdf:
https://space.tpac-taipei.org/storage//manager/%E6%8A%80%E8%A1%93%E8%B3%87%E6%96%99/%E6%8A%80%E8%A1%93%E8%B3%87%E6%96%992026/GT%E6%8A%80%E8%A1%93%E8%B3%87%E6%96%99_20261002.pdf · checked 2026-10-22

Public venue page: https://www.hitlight.app/venues/taiwan/taipei-performing-arts-center-0c47d078

HitLight | hitlight.app