
UPSTAGE

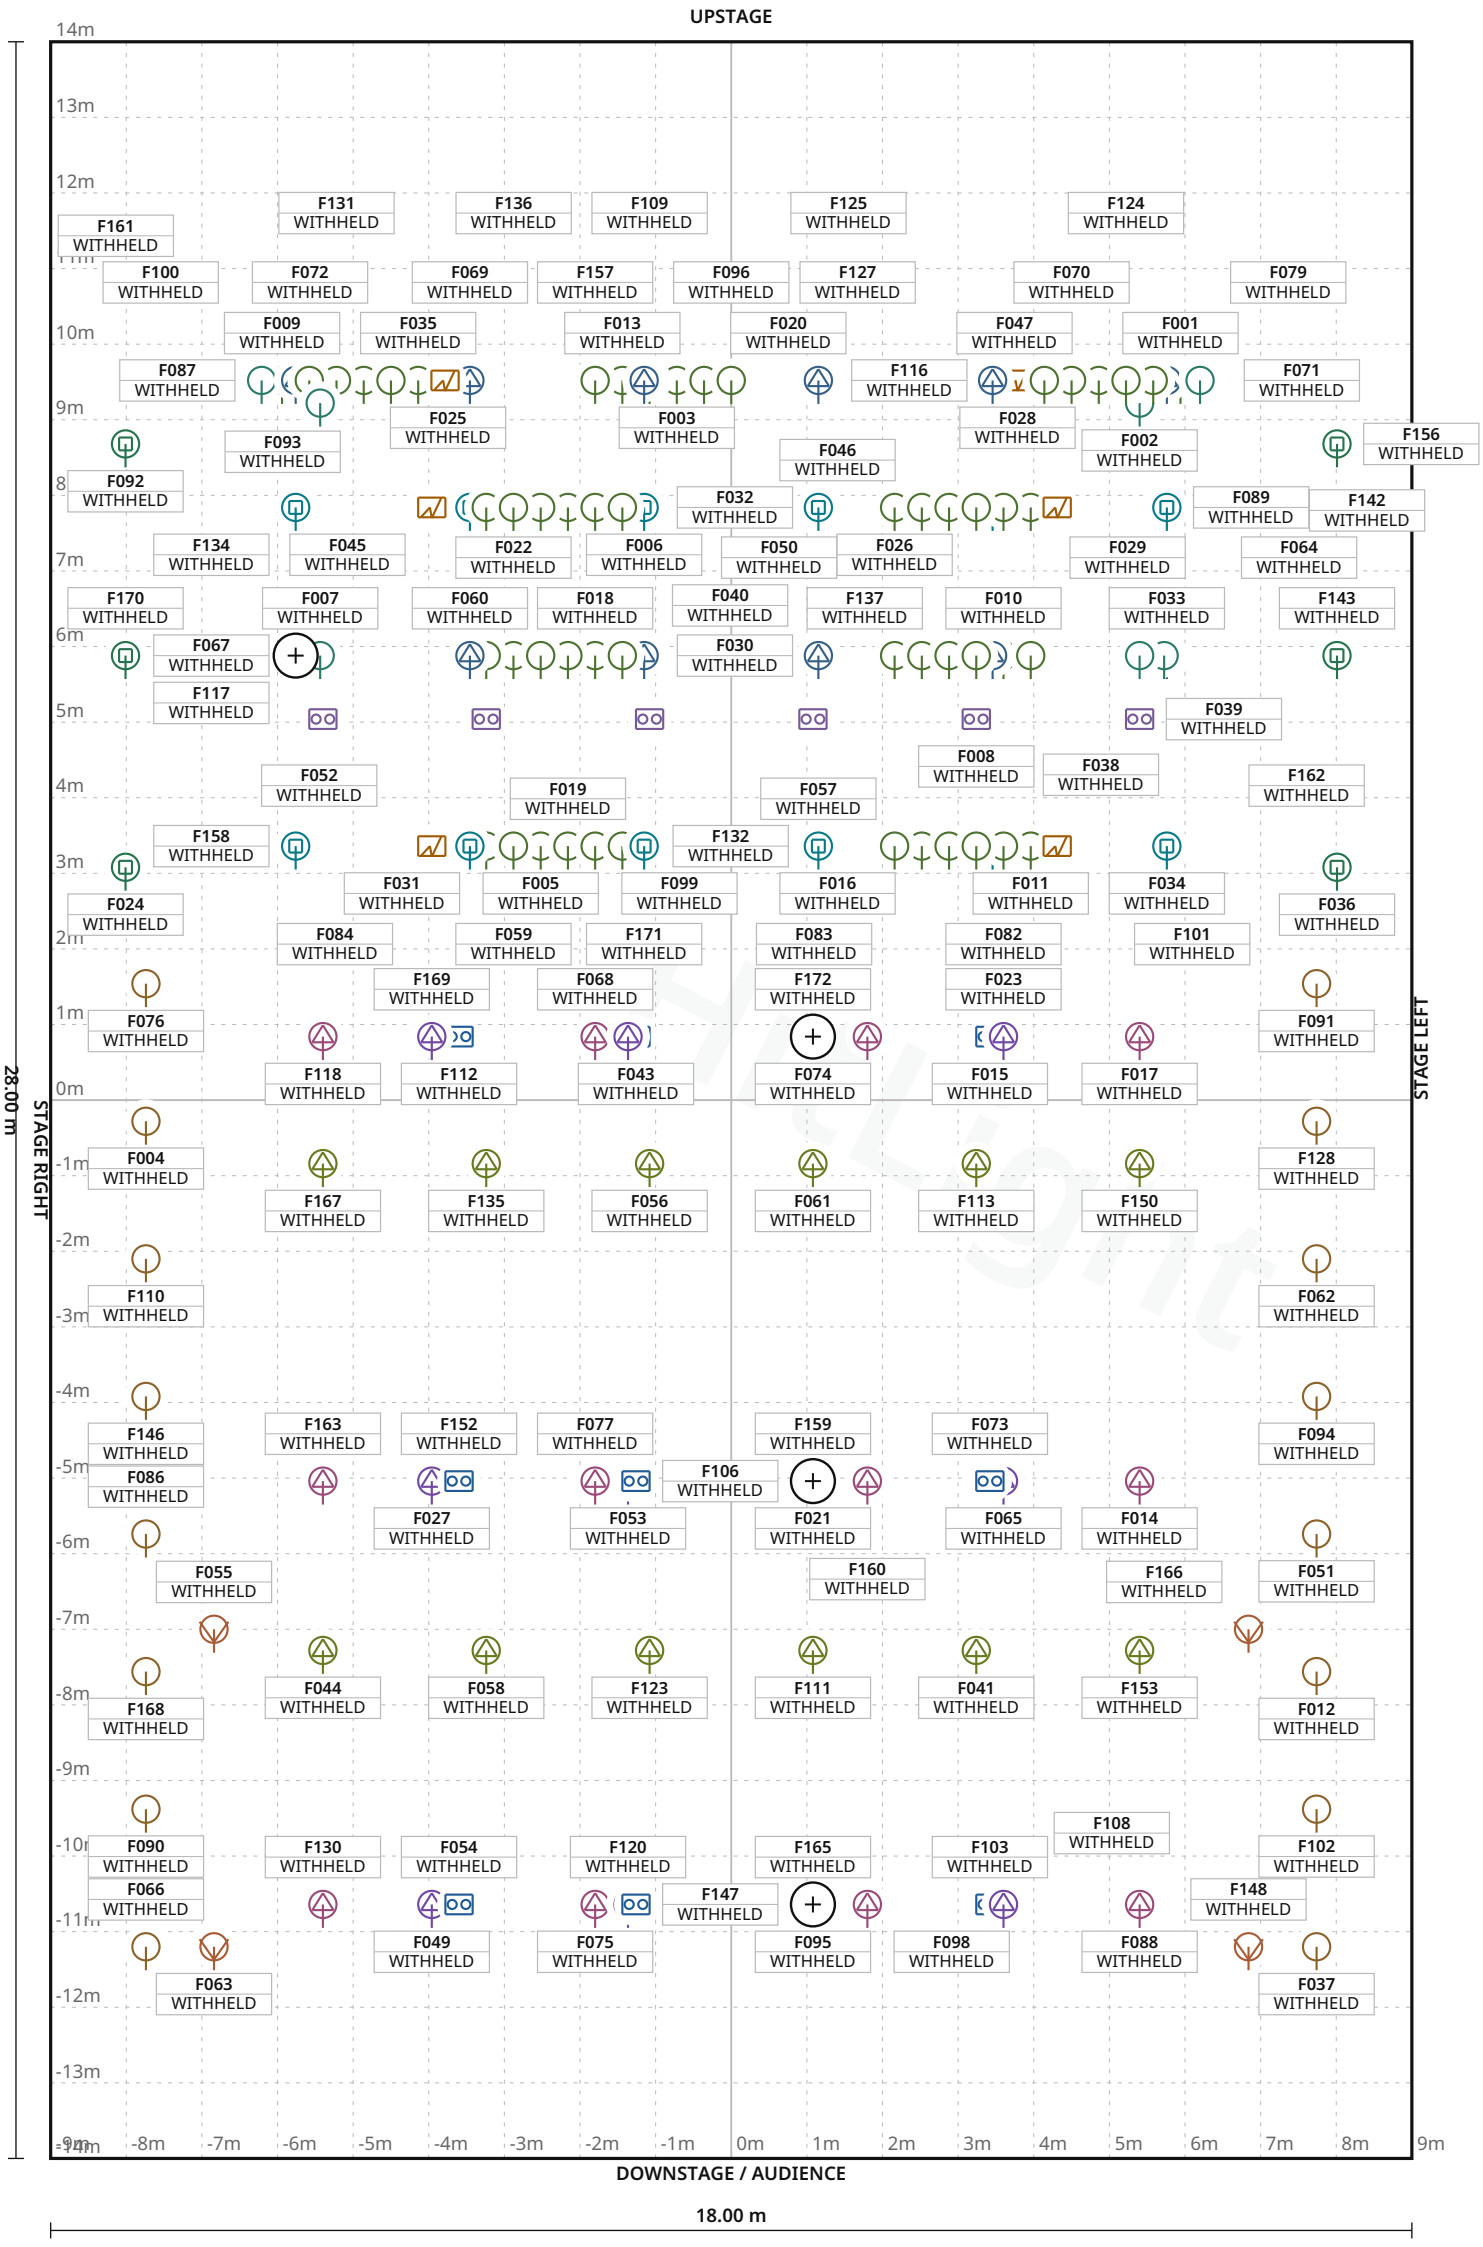

FIXTURE LEGEND

- **Strike P38** — Blinder · 12×
- **Atomic 3000 DMX** — Strobe · 6×
- **Robin 600** LEDWash — Moving Head · 6×
- **Robin DLF Wash** — Profile Spot · 12×
- **Robin Spiider** — Moving Head · 12×
- **Robin T1 Profile** — Profile Spot · 12×
- **Robin T2 Profile** — Profile Spot · 12×
- **Robin T11** Profile — Profile Spot · 12×
- **Robin T15 PC** — Spot Light · 4×
- **CLUSTER B2-W** — Blinder · 6×
- **PAR64 ACL shared** circuit — PAR Light · 8×
- **QueLed QR5** Series — PAR Light · 16×
- **Thomas/Generic** PAR64 CP61 — PAR Light · 54×

Stage 18.00 m W × 28.00 m D · Grid 1 m

29 fixture labels omitted in this view due to crowding · see DMX patch

Doornroosje · Red Stage

LIGHT PLOT · PLAN · Red Stage

HitLight · Doornroosje

Stationsplein 11, 6512 AB, Nijmegen, Netherlands

DWG HL · SCALE 1:100 · metric · PRINT AT 100%

Drawn HitLight

Generated from the saved show

SOURCE e860ea0ccec0

SYMBOL LEGEND

13 TYPES · 172 FIXTURES · COLOUR BY TYPE

	**Chauvet Professional Strike P38** Blinder · 6Ch Mode · 6 ch · category symbol	**12 physical · 12 plotted** 0 disabled · 0 unplaced
	**Martin Professional Atomic 3000 DMX** Strobe · 4 Channel · 4 ch · category symbol	**6 physical · 6 plotted** 0 disabled · 0 unplaced
	**Robe Lighting Robin 600 LEDWash** Moving Head · Mode 2 Reduced RGBW Wash 16bit · 21 ch · category symbol	**6 physical · 6 plotted** 0 disabled · 0 unplaced
	**Robe Lighting Robin DLF Wash** Profile Spot · Mode 1 RGBW · 29 ch · category symbol	**12 physical · 12 plotted** 0 disabled · 0 unplaced
	**Robe Lighting Robin Spiider** Moving Head · Mode 3 - Advanced · 33 ch · category symbol	**12 physical · 12 plotted** 0 disabled · 0 unplaced
	**Robe Lighting Robin T1 Profile** Profile Spot · Mode 1 - RGB · 49 ch · category symbol	**12 physical · 12 plotted** 0 disabled · 0 unplaced
	**Robe Lighting Robin T2 Profile** Profile Spot · Mode 1 - RGB · 52 ch · category symbol	**12 physical · 12 plotted** 0 disabled · 0 unplaced
	**Robe Lighting Robin T11 Profile** Profile Spot · Mode 1 - 16-bit CMY · 18 ch · category symbol	**12 physical · 12 plotted** 0 disabled · 0 unplaced

Doornroosje · Red Stage

SYMBOL LEGEND · Red Stage

HitLight · Doornroosje

Stationsplein 11, 6512 AB, Nijmegen, Netherlands

DWG HL · METRIC

Drawn HitLight

Generated from the saved show

SOURCE e860ea0ccec0

SYMBOL LEGEND · CONTINUED

13 TYPES · 172 FIXTURES · COLOUR BY TYPE

Robe Lighting Robin T15 PC Spot Light · Mode 1 - 16-bit CMY · 20 ch · category symbol	**4 physical · 4 plotted** 0 disabled · 0 unplaced
ROXX CLUSTER B2-W Blinder · 13CH Extended · 13 ch · category symbol	**6 physical · 6 plotted** 0 disabled · 0 unplaced
Unverified source fixture PAR64 ACL shared circuit PAR Light · Unverified · TBC ch · category symbol	**8 physical · 8 plotted** 0 disabled · 0 unplaced
Unverified source fixture QueLed QR5 Series PAR Light · Unverified · TBC ch · category symbol	**16 physical · 16 plotted** 0 disabled · 0 unplaced
Unverified source fixture Thomas/Generic PAR64 CP61 PAR Light · Unverified · TBC ch · category symbol	**54 physical · 54 plotted** 0 disabled · 0 unplaced

Doornroosje · Red Stage

SYMBOL LEGEND · Red Stage

HitLight · Doornroosje

Stationsplein 11, 6512 AB, Nijmegen, Netherlands

DWG HL · METRIC

Drawn HitLight

Generated from the saved show

SOURCE e860ea0ccec0

GENERAL NOTES

1. Source-based lighting plan. Confirm the current rig with the venue.
2. PARTIAL: included fixtures are not a full physical-unit census.
3. DMX PATCH WITHHELD: provisional or unchecked addresses are not published.
4. Approximate planning view; not official venue paperwork or output-ready. Original HitLight symbols only; no source pages, OEM meshes, photos or logos. Original files remain private; modes and patch unverified.

HitLight

FIXTURE SCHEDULE

Fixture	Manufacturer / model	Position / mount	Mode / output
VISUAL PLANNING · DMX PATCH WITHHELD			
F001	Unverified source fixture / Thomas/Generic PAR64 CP61	PLOTTED	Unverified · Output excluded
F002	Unverified source fixture / PAR64 ACL shared circuit	PLOTTED	Unverified · Output excluded
F003	Unverified source fixture / Thomas/Generic PAR64 CP61	PLOTTED	Unverified · Output excluded
F004	Unverified source fixture / QueLed QR5 Series	PLOTTED	Unverified · Output excluded
F005	Unverified source fixture / Thomas/Generic PAR64 CP61	PLOTTED	Unverified · Output excluded
F006	Robe Lighting / Robin Spiider	PLOTTED	Unverified · Output excluded
F007	Unverified source fixture / PAR64 ACL shared circuit	PLOTTED	Unverified · Output excluded
F008	ROXX / CLUSTER B2-W	PLOTTED	Unverified · Output excluded
F009	Unverified source fixture / Thomas/Generic PAR64 CP61	PLOTTED	Unverified · Output excluded
F010	Unverified source fixture / Thomas/Generic PAR64 CP61	PLOTTED	Unverified · Output excluded
F011	Unverified source fixture / Thomas/Generic PAR64 CP61	PLOTTED	Unverified · Output excluded
F012	Unverified source fixture / QueLed QR5 Series	PLOTTED	Unverified · Output excluded
F013	Unverified source fixture / Thomas/Generic PAR64 CP61	PLOTTED	Unverified · Output excluded
F014	Robe Lighting / Robin T1 Profile	PLOTTED	Unverified · Output excluded
F015	Chauvet Professional / Strike P38	PLOTTED	Unverified · Output excluded
F016	Unverified source fixture / Thomas/Generic PAR64 CP61	PLOTTED	Unverified · Output excluded
F017	Robe Lighting / Robin T1 Profile	PLOTTED	Unverified · Output excluded
F018	Unverified source fixture / Thomas/Generic PAR64 CP61	PLOTTED	Unverified · Output excluded
F019	Unverified source fixture / Thomas/Generic PAR64 CP61	PLOTTED	Unverified · Output excluded
F020	Unverified source fixture / Thomas/Generic PAR64 CP61	PLOTTED	Unverified · Output excluded

Planning reference only. Confirm installed modes and patch with the venue.

Doornroosje · Red Stage

FIXTURE SCHEDULE · Red Stage

HitLight · Doornroosje

Stationsplein 11, 6512 AB, Nijmegen, Netherlands

DWG HL · METRIC

Drawn HitLight

Generated from the saved show

SOURCE e860ea0ccec0

Fixture	Manufacturer / model	Position / mount	Mode / output
VISUAL PLANNING · DMX PATCH WITHHELD			
F021	Robe Lighting / Robin DLF Wash	PLOTTED	Unverified · Output excluded
F022	Unverified source fixture / Thomas/Generic PAR64 CP61	PLOTTED	Unverified · Output excluded
F023	Robe Lighting / Robin DLF Wash	PLOTTED	Unverified · Output excluded
F024	Robe Lighting / Robin 600 LEDWash	PLOTTED	Unverified · Output excluded
F025	Unverified source fixture / Thomas/Generic PAR64 CP61	PLOTTED	Unverified · Output excluded
F026	Unverified source fixture / Thomas/Generic PAR64 CP61	PLOTTED	Unverified · Output excluded
F027	Robe Lighting / Robin DLF Wash	PLOTTED	Unverified · Output excluded
F028	Martin Professional / Atomic 3000 DMX	PLOTTED	Unverified · Output excluded
F029	Robe Lighting / Robin T2 Profile	PLOTTED	Unverified · Output excluded
F030	Unverified source fixture / Thomas/Generic PAR64 CP61	PLOTTED	Unverified · Output excluded
F031	Unverified source fixture / Thomas/Generic PAR64 CP61	PLOTTED	Unverified · Output excluded
F032	Unverified source fixture / Thomas/Generic PAR64 CP61	PLOTTED	Unverified · Output excluded
F033	Robe Lighting / Robin T2 Profile	PLOTTED	Unverified · Output excluded
F034	Robe Lighting / Robin Spiider	PLOTTED	Unverified · Output excluded
F035	Unverified source fixture / Thomas/Generic PAR64 CP61	PLOTTED	Unverified · Output excluded
F036	Robe Lighting / Robin 600 LEDWash	PLOTTED	Unverified · Output excluded
F037	Unverified source fixture / QueLed QR5 Series	PLOTTED	Unverified · Output excluded
F038	Robe Lighting / Robin Spiider	PLOTTED	Unverified · Output excluded
F039	ROXX / CLUSTER B2-W	PLOTTED	Unverified · Output excluded
F040	Unverified source fixture / Thomas/Generic PAR64 CP61	PLOTTED	Unverified · Output excluded

Planning reference only. Confirm installed modes and patch with the venue.

Fixture	Manufacturer / model	Position / mount	Mode / output
VISUAL PLANNING · DMX PATCH WITHHELD			
F041	Robe Lighting / Robin T11 Profile	PLOTTED	Unverified · Output excluded
F042	Unverified source fixture / Thomas/Generic PAR64 CP61	PLOTTED	Unverified · Output excluded
F043	Chauvet Professional / Strike P38	PLOTTED	Unverified · Output excluded
F044	Robe Lighting / Robin T11 Profile	PLOTTED	Unverified · Output excluded
F045	Martin Professional / Atomic 3000 DMX	PLOTTED	Unverified · Output excluded
F046	Unverified source fixture / Thomas/Generic PAR64 CP61	PLOTTED	Unverified · Output excluded
F047	Unverified source fixture / Thomas/Generic PAR64 CP61	PLOTTED	Unverified · Output excluded
F048	Unverified source fixture / Thomas/Generic PAR64 CP61	PLOTTED	Unverified · Output excluded
F049	Robe Lighting / Robin DLF Wash	PLOTTED	Unverified · Output excluded
F050	Robe Lighting / Robin T2 Profile	PLOTTED	Unverified · Output excluded
F051	Unverified source fixture / QueLed QR5 Series	PLOTTED	Unverified · Output excluded
F052	Unverified source fixture / Thomas/Generic PAR64 CP61	PLOTTED	Unverified · Output excluded
F053	Robe Lighting / Robin DLF Wash	PLOTTED	Unverified · Output excluded
F054	Chauvet Professional / Strike P38	PLOTTED	Unverified · Output excluded
F055	Robe Lighting / Robin T15 PC	PLOTTED	Unverified · Output excluded
F056	Robe Lighting / Robin T11 Profile	PLOTTED	Unverified · Output excluded
F057	Robe Lighting / Robin Spiider	PLOTTED	Unverified · Output excluded
F058	Robe Lighting / Robin T11 Profile	PLOTTED	Unverified · Output excluded
F059	Unverified source fixture / Thomas/Generic PAR64 CP61	PLOTTED	Unverified · Output excluded
F060	Robe Lighting / Robin T2 Profile	PLOTTED	Unverified · Output excluded

Planning reference only. Confirm installed modes and patch with the venue.

FIXTURE SCHEDULE · CONTINUED

Fixture	Manufacturer / model	Position / mount	Mode / output
VISUAL PLANNING · DMX PATCH WITHHELD			
F061	Robe Lighting / Robin T11 Profile	PLOTTED	Unverified · Output excluded
F062	Unverified source fixture / QueLed QR5 Series	PLOTTED	Unverified · Output excluded
F063	Robe Lighting / Robin T15 PC	PLOTTED	Unverified · Output excluded
F064	Unverified source fixture / PAR64 ACL shared circuit	PLOTTED	Unverified · Output excluded
F065	Robe Lighting / Robin DLF Wash	PLOTTED	Unverified · Output excluded
F066	Unverified source fixture / QueLed QR5 Series	PLOTTED	Unverified · Output excluded
F067	Robe Lighting / Robin T2 Profile	PLOTTED	Unverified · Output excluded
F068	Robe Lighting / Robin T1 Profile	PLOTTED	Unverified · Output excluded
F069	Robe Lighting / Robin T2 Profile	PLOTTED	Unverified · Output excluded
F070	Unverified source fixture / Thomas/Generic PAR64 CP61	PLOTTED	Unverified · Output excluded
F071	Robe Lighting / Robin T2 Profile	PLOTTED	Unverified · Output excluded
F072	Martin Professional / Atomic 3000 DMX	PLOTTED	Unverified · Output excluded
F073	Chauvet Professional / Strike P38	PLOTTED	Unverified · Output excluded
F074	Robe Lighting / Robin DLF Wash	PLOTTED	Unverified · Output excluded
F075	Robe Lighting / Robin T1 Profile	PLOTTED	Unverified · Output excluded
F076	Unverified source fixture / QueLed QR5 Series	PLOTTED	Unverified · Output excluded
F077	Robe Lighting / Robin T1 Profile	PLOTTED	Unverified · Output excluded
F078	ROXX / CLUSTER B2-W	PLOTTED	Unverified · Output excluded
F079	Unverified source fixture / Thomas/Generic PAR64 CP61	PLOTTED	Unverified · Output excluded
F080	Unverified source fixture / Thomas/Generic PAR64 CP61	PLOTTED	Unverified · Output excluded

Planning reference only. Confirm installed modes and patch with the venue.

Doornroosje · Red Stage

FIXTURE SCHEDULE · Red Stage

HitLight · Doornroosje

Stationsplein 11, 6512 AB, Nijmegen, Netherlands

DWG HL · METRIC

Drawn HitLight

Generated from the saved show

SOURCE e860ea0ccec0

FIXTURE SCHEDULE · CONTINUED

Fixture	Manufacturer / model	Position / mount	Mode / output
VISUAL PLANNING · DMX PATCH WITHHELD			
F081	ROXX / CLUSTER B2-W	PLOTTED	Unverified · Output excluded
F082	Unverified source fixture / Thomas/Generic PAR64 CP61	PLOTTED	Unverified · Output excluded
F083	Unverified source fixture / Thomas/Generic PAR64 CP61	PLOTTED	Unverified · Output excluded
F084	Robe Lighting / Robin Spiider	PLOTTED	Unverified · Output excluded
F085	Robe Lighting / Robin Spiider	PLOTTED	Unverified · Output excluded
F086	Unverified source fixture / QueLed QR5 Series	PLOTTED	Unverified · Output excluded
F087	Unverified source fixture / PAR64 ACL shared circuit	PLOTTED	Unverified · Output excluded
F088	Robe Lighting / Robin T1 Profile	PLOTTED	Unverified · Output excluded
F089	Robe Lighting / Robin Spiider	PLOTTED	Unverified · Output excluded
F090	Unverified source fixture / QueLed QR5 Series	PLOTTED	Unverified · Output excluded
F091	Unverified source fixture / QueLed QR5 Series	PLOTTED	Unverified · Output excluded
F092	Robe Lighting / Robin 600 LEDWash	PLOTTED	Unverified · Output excluded
F093	Unverified source fixture / Thomas/Generic PAR64 CP61	PLOTTED	Unverified · Output excluded
F094	Unverified source fixture / QueLed QR5 Series	PLOTTED	Unverified · Output excluded
F095	Robe Lighting / Robin DLF Wash	PLOTTED	Unverified · Output excluded
F096	Unverified source fixture / Thomas/Generic PAR64 CP61	PLOTTED	Unverified · Output excluded
F097	Unverified source fixture / Thomas/Generic PAR64 CP61	PLOTTED	Unverified · Output excluded
F098	Robe Lighting / Robin T1 Profile	PLOTTED	Unverified · Output excluded
F099	Unverified source fixture / Thomas/Generic PAR64 CP61	PLOTTED	Unverified · Output excluded
F100	Robe Lighting / Robin T2 Profile	PLOTTED	Unverified · Output excluded

Planning reference only. Confirm installed modes and patch with the venue.

Doornroosje · Red Stage

FIXTURE SCHEDULE · Red Stage

HitLight · Doornroosje

Stationsplein 11, 6512 AB, Nijmegen, Netherlands

DWG HL · METRIC

Drawn HitLight

Generated from the saved show

SOURCE e860ea0ccec0

Fixture	Manufacturer / model	Position / mount	Mode / output
VISUAL PLANNING · DMX PATCH WITHHELD			
F101	Martin Professional / Atomic 3000 DMX	PLOTTED	Unverified · Output excluded
F102	Unverified source fixture / QueLed QR5 Series	PLOTTED	Unverified · Output excluded
F103	Chauvet Professional / Strike P38	PLOTTED	Unverified · Output excluded
F104	Robe Lighting / Robin Spiider	PLOTTED	Unverified · Output excluded
F105	Robe Lighting / Robin T2 Profile	PLOTTED	Unverified · Output excluded
F106	Chauvet Professional / Strike P38	PLOTTED	Unverified · Output excluded
F107	Unverified source fixture / Thomas/Generic PAR64 CP61	PLOTTED	Unverified · Output excluded
F108	Robe Lighting / Robin DLF Wash	PLOTTED	Unverified · Output excluded
F109	Unverified source fixture / Thomas/Generic PAR64 CP61	PLOTTED	Unverified · Output excluded
F110	Unverified source fixture / QueLed QR5 Series	PLOTTED	Unverified · Output excluded
F111	Robe Lighting / Robin T11 Profile	PLOTTED	Unverified · Output excluded
F112	Chauvet Professional / Strike P38	PLOTTED	Unverified · Output excluded
F113	Robe Lighting / Robin T11 Profile	PLOTTED	Unverified · Output excluded
F114	Robe Lighting / Robin T1 Profile	PLOTTED	Unverified · Output excluded
F115	Unverified source fixture / Thomas/Generic PAR64 CP61	PLOTTED	Unverified · Output excluded
F116	Unverified source fixture / Thomas/Generic PAR64 CP61	PLOTTED	Unverified · Output excluded
F117	Unverified source fixture / PAR64 ACL shared circuit	PLOTTED	Unverified · Output excluded
F118	Robe Lighting / Robin T1 Profile	PLOTTED	Unverified · Output excluded
F119	Unverified source fixture / Thomas/Generic PAR64 CP61	PLOTTED	Unverified · Output excluded
F120	Robe Lighting / Robin DLF Wash	PLOTTED	Unverified · Output excluded

Planning reference only. Confirm installed modes and patch with the venue.

FIXTURE SCHEDULE · CONTINUED

Fixture	Manufacturer / model	Position / mount	Mode / output
VISUAL PLANNING · DMX PATCH WITHHELD			
F121	Martin Professional / Atomic 3000 DMX	PLOTTED	Unverified · Output excluded
F122	Unverified source fixture / Thomas/Generic PAR64 CP61	PLOTTED	Unverified · Output excluded
F123	Robe Lighting / Robin T11 Profile	PLOTTED	Unverified · Output excluded
F124	Unverified source fixture / Thomas/Generic PAR64 CP61	PLOTTED	Unverified · Output excluded
F125	Robe Lighting / Robin T2 Profile	PLOTTED	Unverified · Output excluded
F126	Unverified source fixture / Thomas/Generic PAR64 CP61	PLOTTED	Unverified · Output excluded
F127	Robe Lighting / Robin T2 Profile	PLOTTED	Unverified · Output excluded
F128	Unverified source fixture / QueLed QR5 Series	PLOTTED	Unverified · Output excluded
F129	Robe Lighting / Robin DLF Wash	PLOTTED	Unverified · Output excluded
F130	Robe Lighting / Robin T1 Profile	PLOTTED	Unverified · Output excluded
F131	Unverified source fixture / Thomas/Generic PAR64 CP61	PLOTTED	Unverified · Output excluded
F132	Unverified source fixture / Thomas/Generic PAR64 CP61	PLOTTED	Unverified · Output excluded
F133	Martin Professional / Atomic 3000 DMX	PLOTTED	Unverified · Output excluded
F134	Robe Lighting / Robin Spiider	PLOTTED	Unverified · Output excluded
F135	Robe Lighting / Robin T11 Profile	PLOTTED	Unverified · Output excluded
F136	Unverified source fixture / Thomas/Generic PAR64 CP61	PLOTTED	Unverified · Output excluded
F137	Unverified source fixture / Thomas/Generic PAR64 CP61	PLOTTED	Unverified · Output excluded
F138	Unverified source fixture / Thomas/Generic PAR64 CP61	PLOTTED	Unverified · Output excluded
F139	Unverified source fixture / Thomas/Generic PAR64 CP61	PLOTTED	Unverified · Output excluded
F140	Robe Lighting / Robin T2 Profile	PLOTTED	Unverified · Output excluded

Planning reference only. Confirm installed modes and patch with the venue.

Doornroosje · Red Stage

FIXTURE SCHEDULE · Red Stage

HitLight · Doornroosje

Stationsplein 11, 6512 AB, Nijmegen, Netherlands

DWG HL · METRIC

Drawn HitLight

Generated from the saved show

SOURCE e860ea0ccec0

Fixture	Manufacturer / model	Position / mount	Mode / output
VISUAL PLANNING · DMX PATCH WITHHELD			
F141	Unverified source fixture / Thomas/Generic PAR64 CP61	PLOTTED	Unverified · Output excluded
F142	Unverified source fixture / PAR64 ACL shared circuit	PLOTTED	Unverified · Output excluded
F143	Robe Lighting / Robin 600 LEDWash	PLOTTED	Unverified · Output excluded
F144	Unverified source fixture / Thomas/Generic PAR64 CP61	PLOTTED	Unverified · Output excluded
F145	Robe Lighting / Robin Spiider	PLOTTED	Unverified · Output excluded
F146	Unverified source fixture / QueLed QR5 Series	PLOTTED	Unverified · Output excluded
F147	Chauvet Professional / Strike P38	PLOTTED	Unverified · Output excluded
F148	Robe Lighting / Robin T15 PC	PLOTTED	Unverified · Output excluded
F149	ROXX / CLUSTER B2-W	PLOTTED	Unverified · Output excluded
F150	Robe Lighting / Robin T11 Profile	PLOTTED	Unverified · Output excluded
F151	Unverified source fixture / Thomas/Generic PAR64 CP61	PLOTTED	Unverified · Output excluded
F152	Chauvet Professional / Strike P38	PLOTTED	Unverified · Output excluded
F153	Robe Lighting / Robin T11 Profile	PLOTTED	Unverified · Output excluded
F154	Unverified source fixture / Thomas/Generic PAR64 CP61	PLOTTED	Unverified · Output excluded
F155	Unverified source fixture / Thomas/Generic PAR64 CP61	PLOTTED	Unverified · Output excluded
F156	Robe Lighting / Robin 600 LEDWash	PLOTTED	Unverified · Output excluded
F157	Unverified source fixture / Thomas/Generic PAR64 CP61	PLOTTED	Unverified · Output excluded
F158	Robe Lighting / Robin Spiider	PLOTTED	Unverified · Output excluded
F159	Chauvet Professional / Strike P38	PLOTTED	Unverified · Output excluded
F160	Robe Lighting / Robin T1 Profile	PLOTTED	Unverified · Output excluded

Planning reference only. Confirm installed modes and patch with the venue.

Doornroosje · Red Stage

FIXTURE SCHEDULE · Red Stage

HitLight · Doornroosje

Stationsplein 11, 6512 AB, Nijmegen, Netherlands

DWG HL · METRIC

Drawn HitLight

Generated from the saved show

SOURCE e860ea0ccec0

FIXTURE SCHEDULE · CONTINUED

Fixture	Manufacturer / model	Position / mount	Mode / output
VISUAL PLANNING · DMX PATCH WITHHELD			
F161	Unverified source fixture / PAR64 ACL shared circuit	PLOTTED	Unverified · Output excluded
F162	Unverified source fixture / PAR64 ACL shared circuit	PLOTTED	Unverified · Output excluded
F163	Robe Lighting / Robin T1 Profile	PLOTTED	Unverified · Output excluded
F164	ROXX / CLUSTER B2-W	PLOTTED	Unverified · Output excluded
F165	Chauvet Professional / Strike P38	PLOTTED	Unverified · Output excluded
F166	Robe Lighting / Robin T15 PC	PLOTTED	Unverified · Output excluded
F167	Robe Lighting / Robin T11 Profile	PLOTTED	Unverified · Output excluded
F168	Unverified source fixture / QueLed QR5 Series	PLOTTED	Unverified · Output excluded
F169	Robe Lighting / Robin DLF Wash	PLOTTED	Unverified · Output excluded
F170	Robe Lighting / Robin 600 LEDWash	PLOTTED	Unverified · Output excluded
F171	Robe Lighting / Robin Spiider	PLOTTED	Unverified · Output excluded
F172	Chauvet Professional / Strike P38	PLOTTED	Unverified · Output excluded

Planning reference only. Confirm installed modes and patch with the venue.

Doornroosje · Red Stage

FIXTURE SCHEDULE · Red Stage

HitLight · Doornroosje

Stationsplein 11, 6512 AB, Nijmegen, Netherlands

DWG HL · METRIC

Drawn HitLight

Generated from the saved show

SOURCE e860ea0ccec0

VALIDATION APPENDIX

WARNING · PATCH_WITHHELD

DMX patch facts are withheld pending source verification. This planning document cannot be used for hardware output.

Objects: — · Remediation: review the source facts and regenerate.

ERROR · STAGE_DIMENSIONS_UNCONFIRMED

Confirm the stage dimensions before producing a final technical document.

Objects: Red Stage · Remediation: review the source facts and regenerate.

WARNING · MODE_UNVERIFIED

DMX modes are unverified; output remains excluded.

Objects: F001–F005, F007, F009–F013, F016, F018–F020, F022, F025, F026, F030–F032, F035, F037, F040, F042, F046–F048, F051, F052, F059, F062, F064, F066, F070, F076, F079, F080, F082, F083, F086, F087, F090, F091, F093, F094, F096, F0…

WARNING · TITLE_METADATA_INCOMPLETE

Some professional title-block metadata is missing; the document will show an em dash.

Objects: 0c96081f45e23312578afc1c · Remediation: review the source facts and regenerate.

HitLight

VENUE & DRAWING SOURCES

Doornroosje

Red Stage · House documentation (unverified)

Stationsplein 11, 6512 AB, Nijmegen, NL

https://www.doornroosje.nl/technical-specifications/

Sources checked 2026-10-23

Generated by HitLight from the reviewed partial Doornroosje reconstruction. Venue sources are cited as facts; their original artwork remains private.

Symbols: HitLight-owned category artwork. No manufacturer model geometry or original source pages included.

Source-based reconstruction. Confirm the current installation and equipment availability with the venue.

Scale, fixture positions, mounting heights and aiming may include estimates; this is not a rigging specification.

Provisional fixture matches are labelled as placeholders. The recorded subset is not a complete physical inventory.

DMX addresses are withheld from public plans until their exact source patch is reconciled.

Four existing T15 PC units also adopt a reviewed movingHead-to-spotLight category correction: manufacturer identifies a static wash and all six native modes have no pan/tilt controls. Native mode tables, body/physical data, selected 20-channel modes, patch and enabled state remain unchanged.

172 source records display 172 approximate public catalogue housings or labelled donors and 0 visual fallbacks. 6 Atomic3000DMX references now use the original public xenon housing. IDs, labels, selected modes, patch/output state and saved layouts/mounts stay fixed. Native tables and control policies match; body/aperture and derived height change. Source currency, optics and trim remain unverified.

Existing original approximate xenon housing replaces the prior missing public body. Native mode/channel/range/default tables and control policies are unchanged; only the physical-profile hash binding advances. Front aperture, detail, optics and derived hanging clearance are planning estimates, not hardware or photometric acceptance.

Approximate planning view; not official venue paperwork or output-ready. Original HitLight symbols only; no source pages, OEM meshes, photos or logos. Original files remain private; modes and patch unverified.

Official venue information: https://www.doornroosje.nl/technical-specifications/ · checked 2026-10-19

Physical venue location: https://www.doornroosje.nl/en/contact/ · checked 2026-10-23

Tech-Lights-DMX-Patch-Red-Stage_Doornroosje-Nijmegen-NL.pdf: https://www.doornroosje.nl/app/uploads/2026/04/Tech-Lights-DMX-Patch-Red-Stage_Doornroosje-Nijmegen-NL.pdf · checked 2026-10-19

Tech-Lights-Plot-Red-Stage_Doornroosje-Nijmegen-NL.pdf: https://www.doornroosje.nl/app/uploads/2026/03/Tech-Lights-Plot-Red-Stage_Doornroosje-Nijmegen-NL.pdf · checked 2026-10-19

Tech-Lights-Specs-Red-Stage_Doornroosje-Nijmegen-NL.pdf: https://www.doornroosje.nl/app/uploads/2026/03/Tech-Lights-Specs-Red-Stage_Doornroosje-Nijmegen-NL.pdf · checked 2026-10-19

House-Rider-Red-Stage_Doornroosje-Nijmegen-NL.pdf: https://www.doornroosje.nl/app/uploads/2026/09/House-Rider-Red-Stage_Doornroosje-Nijmegen-NL.pdf · checked 2026-10-19

HitLight | hitlight.app

VENUE & DRAWING SOURCES

Public venue page: https://www.hitlight.app/venues/netherlands/doornroosje-0c96081f

HitLight