
UPSTAGE ↑

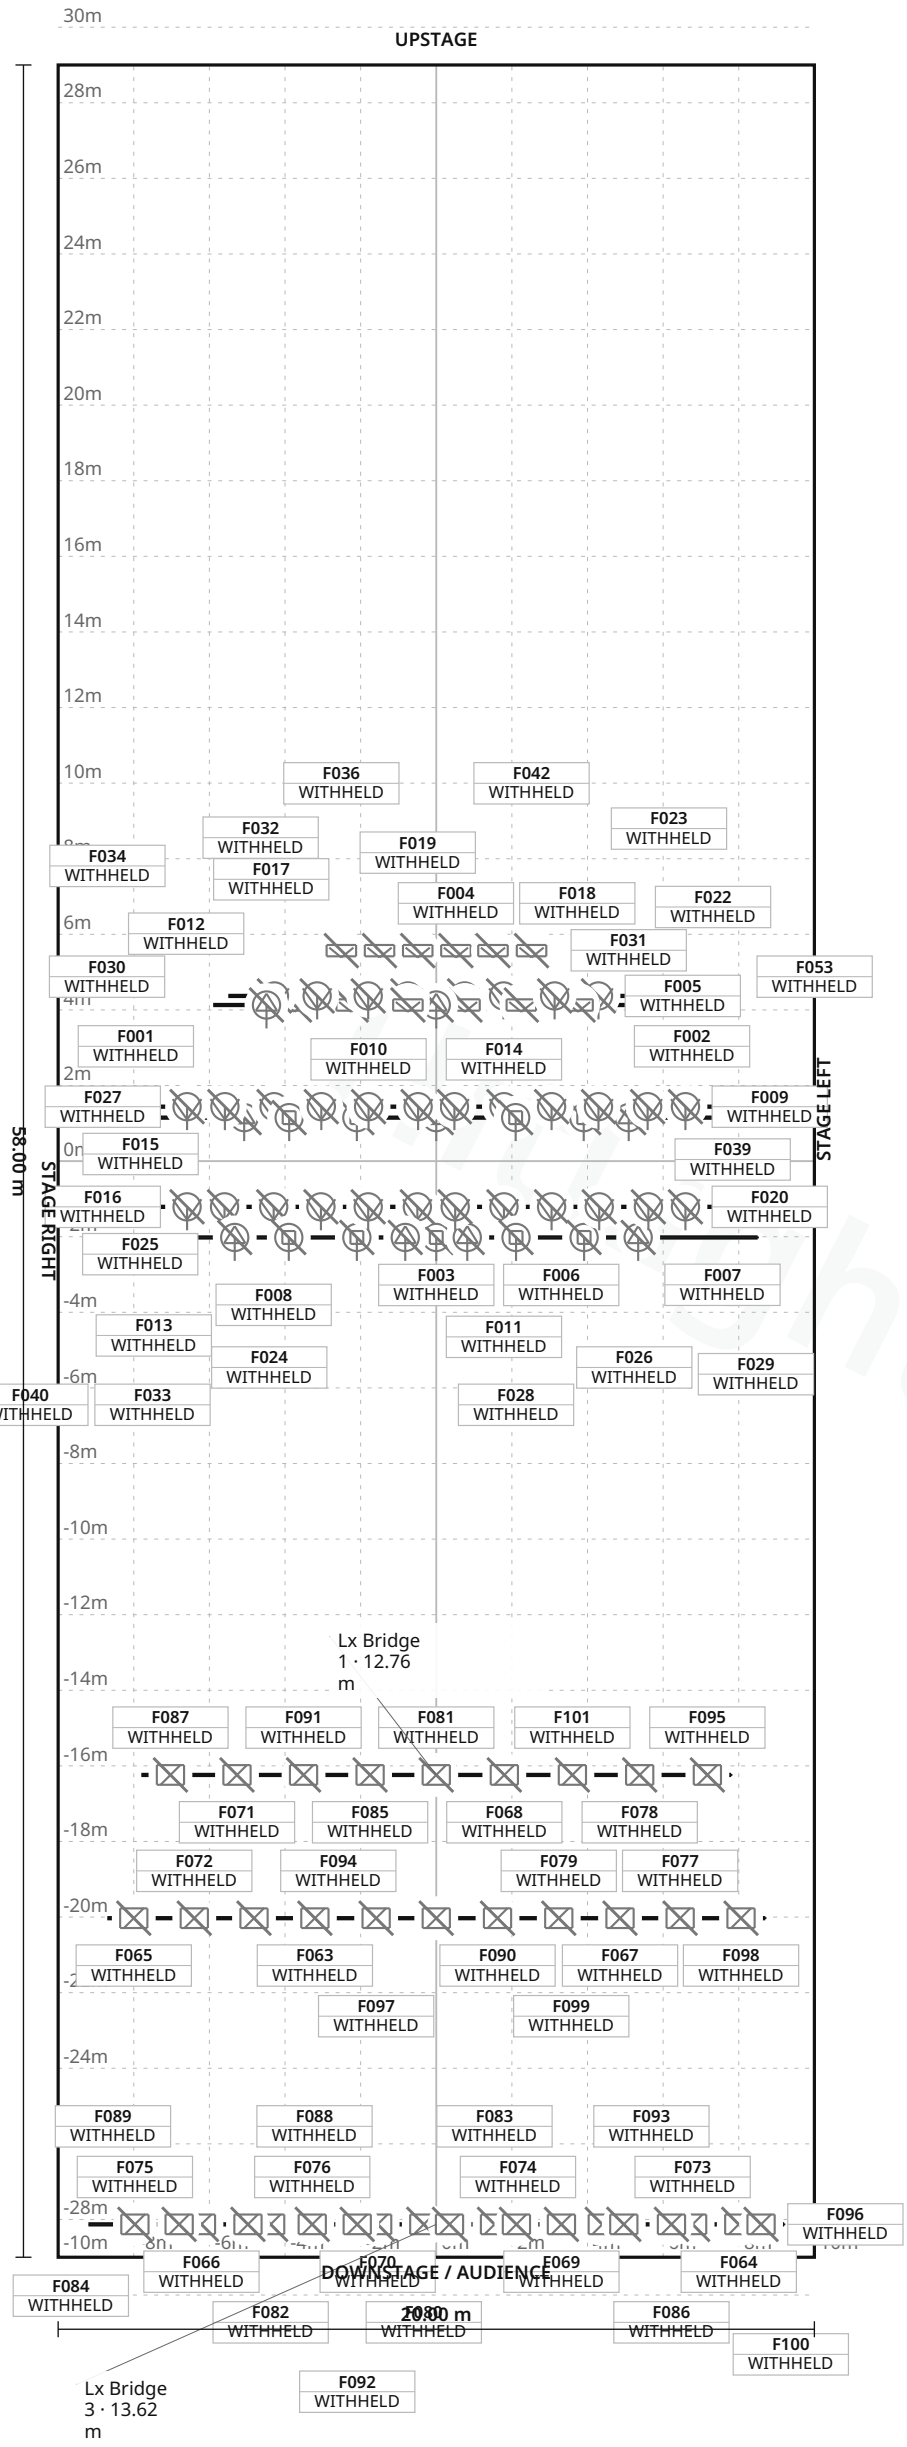

FIXTURE LEGEND

- **Source Four Zoom** — 25-50 — Profile Spot · 6×
- **Altman Spectra** — CYC 200 RGBA — Cyc Light · 6×
- **Altman Spectra** — CYC 200 RGBA (ground row) — Cyc Light · 6×
- **ETC HES GigaPix** — 750W — Moving Head · 10×
- **ETC Source Four** — LED Series 3 Lustr 15/30 (305W) — Other · 39×
- **Robert Juliat** — 329HF Fresnel 2kW — Spot Light · 32×
- **Strand Toccata** — EP effect projector 2kW — Profile Spot · 2×

Stage 20.00 m W × 58.00 m D · Grid 1 m

24 fixture labels omitted in this view due to crowding · see DMX patch

HitLight

Tsuen Wan Town Hall · Auditorium

LIGHT PLOT · PLAN · Auditorium

HitLight · Tsuen Wan Town Hall

72 Tai Ho Road, Tsuen Wan, New Territories, Hong Kong, Tsuen Wan, Hong Kong SAR China

DWG HL · SCALE 1:200 · metric · PRINT AT 100%

Drawn HitLight

Generated from the saved show

SOURCE cc9f04086300

SYMBOL LEGEND

7 TYPES · 101 FIXTURES · COLOUR BY TYPE



ETC Source Four Zoom 25-50

Profile Spot · Unverified · TBC ch · category symbol

6 physical · 6 plotted

6 disabled · 0 unplaced



Unverified source fixture Altman Spectra CYC 200 RGBA

Cyc Light · Unverified · TBC ch · category symbol

6 physical · 6 plotted

6 disabled · 0 unplaced



Unverified source fixture Altman Spectra CYC 200 RGBA (ground row)

Cyc Light · Unverified · TBC ch · category symbol

6 physical · 6 plotted

6 disabled · 0 unplaced



Unverified source fixture ETC HES GigaPix 750W

Moving Head · Unverified · TBC ch · category symbol

10 physical · 10 plotted

10 disabled · 0 unplaced



Unverified source fixture ETC Source Four LED Series 3 Lustr 15/30 (305W)

Other · Unverified · TBC ch · category symbol

39 physical · 39 plotted

39 disabled · 0 unplaced



Unverified source fixture Robert Juliat 329HF Fresnel 2kW

Spot Light · Unverified · TBC ch · category symbol

32 physical · 32 plotted

32 disabled · 0 unplaced



Unverified source fixture Strand Toccata EP effect projector 2kW

Profile Spot · Unverified · TBC ch · category symbol

2 physical · 2 plotted

2 disabled · 0 unplaced

GENERAL NOTES

1. Source-based lighting plan. Confirm the current rig with the venue.
2. PARTIAL: included fixtures are not a full physical-unit census.
3. DMX PATCH WITHHELD: provisional or unchecked addresses are not published.
4. Approximate planning view; not official venue paperwork or output-ready. Original HitLight symbols only; no source pages, OEM meshes, photos or logos. Original files remain private; modes and patch unverified.

HitLight

Tsuen Wan Town Hall · Auditorium

GENERAL NOTES · Auditorium

HitLight · Tsuen Wan Town Hall

72 Tai Ho Road, Tsuen Wan, New Territories, Hong Kong, Tsuen Wan, Hong Kong SAR China

DWG HL · METRIC

Drawn HitLight

Generated from the saved show

SOURCE cc9f04086300

STAGE ELEMENTS

NAME	TYPE	POSITION	TRIM / SIZE
Lx2 Canopy Lx I (bar 6)	pipe	X 0.00 m · Z 1.21 m	6.30 m · 17.00 m W × 0.05 m D
Lx3 (bar 13)	pipe	X 0.00 m · Z -1.15 m	6.30 m · 15.00 m W × 0.05 m D
Lx5 Cyc Lx (bar 19)	pipe	X 0.00 m · Z -4.13 m	6.30 m · 11.80 m W × 0.05 m D
Lx1 (bar 2)	pipe	X 0.00 m · Z 2.02 m	6.30 m · 17.00 m W × 0.05 m D
Lx4 Canopy Lx II (bar 14)	pipe	X 0.00 m · Z -1.44 m	6.30 m · 15.00 m W × 0.05 m D
Lx Bridge 1	pipe	X 0.00 m · Z 16.24 m	12.76 m · 15.60 m W × 0.05 m D
Lx Bridge 3	pipe	X 0.00 m · Z 28.13 m	13.62 m · 18.40 m W × 0.05 m D
Lx6 Canopy Lx III (bar 20)	pipe	X 0.00 m · Z -4.37 m	6.30 m · 11.00 m W × 0.05 m D
Lx Bridge 2	pipe	X 0.00 m · Z 20.03 m	13.05 m · 17.40 m W × 0.05 m D

Tsuen Wan Town Hall · Auditorium

STAGE ELEMENTS · Auditorium

HitLight · Tsuen Wan Town Hall

72 Tai Ho Road, Tsuen Wan, New Territories, Hong Kong, Tsuen Wan, Hong Kong SAR China

DWG HL · METRIC

Drawn HitLight

Generated from the saved show

SOURCE cc9f04086300

FIXTURE SCHEDULE

Fixture	Manufacturer / model	Position / mount	Mode / output
VISUAL PLANNING · DMX PATCH WITHHELD			
F001	ETC / Source Four Zoom 25-50	Lx3 (bar 13)	Unverified · Output excluded
F002	Unverified source fixture / ETC HES GigaPix 750W	Lx3 (bar 13)	Unverified · Output excluded
F003	Unverified source fixture / ETC HES GigaPix 750W	Lx3 (bar 13)	Unverified · Output excluded
F004	Unverified source fixture / Altman Spectra CYC 200 RGBA (ground row)	PLOTTED	Unverified · Output excluded
F005	Unverified source fixture / Robert Juliat 329HF Fresnel 2kW	Lx6 Canopy Lx III (bar 20)	Unverified · Output excluded
F006	Unverified source fixture / ETC HES GigaPix 750W	Lx3 (bar 13)	Unverified · Output excluded
F007	ETC / Source Four Zoom 25-50	Lx1 (bar 2)	Unverified · Output excluded
F008	Unverified source fixture / Robert Juliat 329HF Fresnel 2kW	Lx2 Canopy Lx I (bar 6)	Unverified · Output excluded
F009	Unverified source fixture / Robert Juliat 329HF Fresnel 2kW	Lx4 Canopy Lx II (bar 14)	Unverified · Output excluded
F010	Unverified source fixture / Robert Juliat 329HF Fresnel 2kW	Lx4 Canopy Lx II (bar 14)	Unverified · Output excluded
F011	Unverified source fixture / Robert Juliat 329HF Fresnel 2kW	Lx2 Canopy Lx I (bar 6)	Unverified · Output excluded
F012	Unverified source fixture / Altman Spectra CYC 200 RGBA	Lx5 Cyc Lx (bar 19)	Unverified · Output excluded
F013	Unverified source fixture / ETC HES GigaPix 750W	Lx1 (bar 2)	Unverified · Output excluded
F014	Unverified source fixture / Robert Juliat 329HF Fresnel 2kW	Lx4 Canopy Lx II (bar 14)	Unverified · Output excluded
F015	Unverified source fixture / Robert Juliat 329HF Fresnel 2kW	Lx4 Canopy Lx II (bar 14)	Unverified · Output excluded
F016	Unverified source fixture / Robert Juliat 329HF Fresnel 2kW	Lx2 Canopy Lx I (bar 6)	Unverified · Output excluded
F017	Unverified source fixture / Altman Spectra CYC 200 RGBA (ground row)	PLOTTED	Unverified · Output excluded
F018	Unverified source fixture / Altman Spectra CYC 200 RGBA (ground row)	PLOTTED	Unverified · Output excluded
F019	Unverified source fixture / Altman Spectra CYC 200 RGBA (ground row)	PLOTTED	Unverified · Output excluded
F020	Unverified source fixture / Robert Juliat 329HF Fresnel 2kW	Lx2 Canopy Lx I (bar 6)	Unverified · Output excluded

Planning reference only. Confirm installed modes and patch with the venue.

Tsuen Wan Town Hall · Auditorium

FIXTURE SCHEDULE · Auditorium

HitLight · Tsuen Wan Town Hall

72 Tai Ho Road, Tsuen Wan, New Territories, Hong Kong, Tsuen Wan, Hong Kong SAR China

DWG HL · METRIC

Drawn HitLight

Generated from the saved show

SOURCE cc9f04086300

Fixture	Manufacturer / model	Position / mount	Mode / output
VISUAL PLANNING · DMX PATCH WITHHELD			
F021	Unverified source fixture / Robert Juliat 329HF Fresnel 2kW	Lx4 Canopy Lx II (bar 14)	Unverified · Output excluded
F022	Unverified source fixture / Altman Spectra CYC 200 RGBA	Lx5 Cyc Lx (bar 19)	Unverified · Output excluded
F023	Unverified source fixture / Robert Juliat 329HF Fresnel 2kW	Lx6 Canopy Lx III (bar 20)	Unverified · Output excluded
F024	Unverified source fixture / ETC HES GigaPix 750W	Lx1 (bar 2)	Unverified · Output excluded
F025	Unverified source fixture / Robert Juliat 329HF Fresnel 2kW	Lx2 Canopy Lx I (bar 6)	Unverified · Output excluded
F026	ETC / Source Four Zoom 25-50	Lx1 (bar 2)	Unverified · Output excluded
F027	Unverified source fixture / Robert Juliat 329HF Fresnel 2kW	Lx4 Canopy Lx II (bar 14)	Unverified · Output excluded
F028	Unverified source fixture / ETC HES GigaPix 750W	Lx1 (bar 2)	Unverified · Output excluded
F029	Unverified source fixture / Robert Juliat 329HF Fresnel 2kW	Lx2 Canopy Lx I (bar 6)	Unverified · Output excluded
F030	Unverified source fixture / Robert Juliat 329HF Fresnel 2kW	Lx4 Canopy Lx II (bar 14)	Unverified · Output excluded
F031	ETC / Source Four Zoom 25-50	Lx3 (bar 13)	Unverified · Output excluded
F032	Unverified source fixture / Altman Spectra CYC 200 RGBA	Lx5 Cyc Lx (bar 19)	Unverified · Output excluded
F033	Unverified source fixture / ETC HES GigaPix 750W	Lx1 (bar 2)	Unverified · Output excluded
F034	Unverified source fixture / Robert Juliat 329HF Fresnel 2kW	Lx6 Canopy Lx III (bar 20)	Unverified · Output excluded
F035	Unverified source fixture / ETC HES GigaPix 750W	Lx1 (bar 2)	Unverified · Output excluded
F036	Unverified source fixture / Altman Spectra CYC 200 RGBA (ground row)	PLOTTED	Unverified · Output excluded
F037	Unverified source fixture / Robert Juliat 329HF Fresnel 2kW	Lx2 Canopy Lx I (bar 6)	Unverified · Output excluded
F038	Unverified source fixture / Robert Juliat 329HF Fresnel 2kW	Lx6 Canopy Lx III (bar 20)	Unverified · Output excluded
F039	Unverified source fixture / Robert Juliat 329HF Fresnel 2kW	Lx2 Canopy Lx I (bar 6)	Unverified · Output excluded
F040	ETC / Source Four Zoom 25-50	Lx1 (bar 2)	Unverified · Output excluded

Planning reference only. Confirm installed modes and patch with the venue.

FIXTURE SCHEDULE · CONTINUED

Fixture	Manufacturer / model	Position / mount	Mode / output
VISUAL PLANNING · DMX PATCH WITHHELD			
F041	Unverified source fixture / ETC HES GigaPix 750W	Lx3 (bar 13)	Unverified · Output excluded
F042	Unverified source fixture / Altman Spectra CYC 200 RGBA (ground row)	PLOTTED	Unverified · Output excluded
F043	Unverified source fixture / Robert Juliat 329HF Fresnel 2kW	Lx4 Canopy Lx II (bar 14)	Unverified · Output excluded
F044	Unverified source fixture / Robert Juliat 329HF Fresnel 2kW	Lx2 Canopy Lx I (bar 6)	Unverified · Output excluded
F045	Unverified source fixture / Robert Juliat 329HF Fresnel 2kW	Lx4 Canopy Lx II (bar 14)	Unverified · Output excluded
F046	Unverified source fixture / ETC HES GigaPix 750W	Lx3 (bar 13)	Unverified · Output excluded
F047	Unverified source fixture / Robert Juliat 329HF Fresnel 2kW	Lx4 Canopy Lx II (bar 14)	Unverified · Output excluded
F048	Unverified source fixture / Strand Toccata EP effect projector 2kW	Lx5 Cyc Lx (bar 19)	Unverified · Output excluded
F049	Unverified source fixture / Altman Spectra CYC 200 RGBA	Lx5 Cyc Lx (bar 19)	Unverified · Output excluded
F050	Unverified source fixture / Altman Spectra CYC 200 RGBA	Lx5 Cyc Lx (bar 19)	Unverified · Output excluded
F051	Unverified source fixture / Robert Juliat 329HF Fresnel 2kW	Lx2 Canopy Lx I (bar 6)	Unverified · Output excluded
F052	Unverified source fixture / Robert Juliat 329HF Fresnel 2kW	Lx2 Canopy Lx I (bar 6)	Unverified · Output excluded
F053	Unverified source fixture / Robert Juliat 329HF Fresnel 2kW	Lx4 Canopy Lx II (bar 14)	Unverified · Output excluded
F054	Unverified source fixture / Robert Juliat 329HF Fresnel 2kW	Lx4 Canopy Lx II (bar 14)	Unverified · Output excluded
F055	Unverified source fixture / Robert Juliat 329HF Fresnel 2kW	Lx6 Canopy Lx III (bar 20)	Unverified · Output excluded
F056	Unverified source fixture / Robert Juliat 329HF Fresnel 2kW	Lx6 Canopy Lx III (bar 20)	Unverified · Output excluded
F057	Unverified source fixture / Robert Juliat 329HF Fresnel 2kW	Lx2 Canopy Lx I (bar 6)	Unverified · Output excluded
F058	Unverified source fixture / Robert Juliat 329HF Fresnel 2kW	Lx6 Canopy Lx III (bar 20)	Unverified · Output excluded
F059	ETC / Source Four Zoom 25-50	Lx1 (bar 2)	Unverified · Output excluded
F060	Unverified source fixture / Robert Juliat 329HF Fresnel 2kW	Lx6 Canopy Lx III (bar 20)	Unverified · Output excluded

Planning reference only. Confirm installed modes and patch with the venue.

Fixture	Manufacturer / model	Position / mount	Mode / output
VISUAL PLANNING · DMX PATCH WITHHELD			
F061	Unverified source fixture / Altman Spectra CYC 200 RGBA	Lx5 Cyc Lx (bar 19)	Unverified · Output excluded
F062	Unverified source fixture / Strand Toccata EP effect projector 2kW	Lx5 Cyc Lx (bar 19)	Unverified · Output excluded
F063	Unverified source fixture / ETC Source Four LED Series 3 Lustr 15/30 (305…	Lx Bridge 2	Unverified · Output excluded
F064	Unverified source fixture / ETC Source Four LED Series 3 Lustr 15/30 (305…	Lx Bridge 3	Unverified · Output excluded
F065	Unverified source fixture / ETC Source Four LED Series 3 Lustr 15/30 (305…	Lx Bridge 2	Unverified · Output excluded
F066	Unverified source fixture / ETC Source Four LED Series 3 Lustr 15/30 (305…	Lx Bridge 3	Unverified · Output excluded
F067	Unverified source fixture / ETC Source Four LED Series 3 Lustr 15/30 (305…	Lx Bridge 2	Unverified · Output excluded
F068	Unverified source fixture / ETC Source Four LED Series 3 Lustr 15/30 (305…	Lx Bridge 1	Unverified · Output excluded
F069	Unverified source fixture / ETC Source Four LED Series 3 Lustr 15/30 (305…	Lx Bridge 3	Unverified · Output excluded
F070	Unverified source fixture / ETC Source Four LED Series 3 Lustr 15/30 (305…	Lx Bridge 3	Unverified · Output excluded
F071	Unverified source fixture / ETC Source Four LED Series 3 Lustr 15/30 (305…	Lx Bridge 1	Unverified · Output excluded
F072	Unverified source fixture / ETC Source Four LED Series 3 Lustr 15/30 (305…	Lx Bridge 2	Unverified · Output excluded
F073	Unverified source fixture / ETC Source Four LED Series 3 Lustr 15/30 (305…	Lx Bridge 3	Unverified · Output excluded
F074	Unverified source fixture / ETC Source Four LED Series 3 Lustr 15/30 (305…	Lx Bridge 3	Unverified · Output excluded
F075	Unverified source fixture / ETC Source Four LED Series 3 Lustr 15/30 (305…	Lx Bridge 3	Unverified · Output excluded
F076	Unverified source fixture / ETC Source Four LED Series 3 Lustr 15/30 (305…	Lx Bridge 3	Unverified · Output excluded
F077	Unverified source fixture / ETC Source Four LED Series 3 Lustr 15/30 (305…	Lx Bridge 2	Unverified · Output excluded
F078	Unverified source fixture / ETC Source Four LED Series 3 Lustr 15/30 (305…	Lx Bridge 1	Unverified · Output excluded
F079	Unverified source fixture / ETC Source Four LED Series 3 Lustr 15/30 (305…	Lx Bridge 2	Unverified · Output excluded
F080	Unverified source fixture / ETC Source Four LED Series 3 Lustr 15/30 (305…	Lx Bridge 3	Unverified · Output excluded

Planning reference only. Confirm installed modes and patch with the venue.

Fixture	Manufacturer / model	Position / mount	Mode / output
VISUAL PLANNING · DMX PATCH WITHHELD			
F081	Unverified source fixture / ETC Source Four LED Series 3 Lustr 15/30 (305…	Lx Bridge 1	Unverified · Output excluded
F082	Unverified source fixture / ETC Source Four LED Series 3 Lustr 15/30 (305…	Lx Bridge 3	Unverified · Output excluded
F083	Unverified source fixture / ETC Source Four LED Series 3 Lustr 15/30 (305…	Lx Bridge 3	Unverified · Output excluded
F084	Unverified source fixture / ETC Source Four LED Series 3 Lustr 15/30 (305…	Lx Bridge 3	Unverified · Output excluded
F085	Unverified source fixture / ETC Source Four LED Series 3 Lustr 15/30 (305…	Lx Bridge 1	Unverified · Output excluded
F086	Unverified source fixture / ETC Source Four LED Series 3 Lustr 15/30 (305…	Lx Bridge 3	Unverified · Output excluded
F087	Unverified source fixture / ETC Source Four LED Series 3 Lustr 15/30 (305…	Lx Bridge 1	Unverified · Output excluded
F088	Unverified source fixture / ETC Source Four LED Series 3 Lustr 15/30 (305…	Lx Bridge 3	Unverified · Output excluded
F089	Unverified source fixture / ETC Source Four LED Series 3 Lustr 15/30 (305…	Lx Bridge 3	Unverified · Output excluded
F090	Unverified source fixture / ETC Source Four LED Series 3 Lustr 15/30 (305…	Lx Bridge 2	Unverified · Output excluded
F091	Unverified source fixture / ETC Source Four LED Series 3 Lustr 15/30 (305…	Lx Bridge 1	Unverified · Output excluded
F092	Unverified source fixture / ETC Source Four LED Series 3 Lustr 15/30 (305…	Lx Bridge 3	Unverified · Output excluded
F093	Unverified source fixture / ETC Source Four LED Series 3 Lustr 15/30 (305…	Lx Bridge 3	Unverified · Output excluded
F094	Unverified source fixture / ETC Source Four LED Series 3 Lustr 15/30 (305…	Lx Bridge 2	Unverified · Output excluded
F095	Unverified source fixture / ETC Source Four LED Series 3 Lustr 15/30 (305…	Lx Bridge 1	Unverified · Output excluded
F096	Unverified source fixture / ETC Source Four LED Series 3 Lustr 15/30 (305…	Lx Bridge 3	Unverified · Output excluded
F097	Unverified source fixture / ETC Source Four LED Series 3 Lustr 15/30 (305…	Lx Bridge 2	Unverified · Output excluded
F098	Unverified source fixture / ETC Source Four LED Series 3 Lustr 15/30 (305…	Lx Bridge 2	Unverified · Output excluded
F099	Unverified source fixture / ETC Source Four LED Series 3 Lustr 15/30 (305…	Lx Bridge 2	Unverified · Output excluded
F100	Unverified source fixture / ETC Source Four LED Series 3 Lustr 15/30 (305…	Lx Bridge 3	Unverified · Output excluded

Planning reference only. Confirm installed modes and patch with the venue.

Tsuen Wan Town Hall · Auditorium

FIXTURE SCHEDULE · Auditorium

HitLight · Tsuen Wan Town Hall

72 Tai Ho Road, Tsuen Wan, New Territories, Hong Kong, Tsuen Wan, Hong Kong SAR China

DWG HL · METRIC

Drawn HitLight

Generated from the saved show

SOURCE cc9f04086300

FIXTURE SCHEDULE · CONTINUED

Fixture	Manufacturer / model	Position / mount	Mode / output
VISUAL PLANNING · DMX PATCH WITHHELD			
F101	Unverified source fixture / ETC Source Four LED Series 3 Lustr 15/30 (305…	Lx Bridge 1	Unverified · Output excluded

Planning reference only. Confirm installed modes and patch with the venue.

HitLight

VALIDATION APPENDIX

WARNING · PATCH_WITHHELD

DMX patch facts are withheld pending source verification. This planning document cannot be used for hardware output.

Objects: — · Remediation: review the source facts and regenerate.

WARNING · MODE_UNVERIFIED

DMX modes are unverified; output remains excluded.

Objects: F001–F101 · Remediation: review the source facts and regenerate.

WARNING · FIXTURE_DISABLED

Fixtures are disabled for this visual planning reconstruction.

Objects: F001–F101 · Remediation: review the source facts and regenerate.

WARNING · TITLE_METADATA_INCOMPLETE

Some professional title-block metadata is missing; the document will show an em dash.

Objects: 0cdb548fe248cfb04141f71f · Remediation: review the source facts and regenerate.

HitLight

VENUE & DRAWING SOURCES

Tsuen Wan Town Hall

Auditorium · House rig / standard

72 Tai Ho Road, Tsuen Wan, New Territories, Hong Kong, Tsuen Wan, Tsuen Wan District, New Territories, HK

https://www.lcsd.gov.hk/en/twth/

Sources checked 2026-10-22

Generated by HitLight from the reviewed partial Tsuen Wan Town Hall reconstruction. Venue sources are cited as facts; their original artwork remains private.

Symbols: HitLight-owned category artwork. No manufacturer model geometry or original source pages included.

Partial source-based planning reconstruction; the current installation and complete fixture census are unverified.

Source-matched catalogue bodies are shown where available. Unresolved source identities remain labelled visual markers. Installed modes and DMX patch require verification; visual-only fixtures remain excluded from output.

95 of 101 source-labelled fixture records retain unconfirmed exact installed identities or modes; original printed names and display substitutions remain qualified.

101 records display 18 approximate public catalogue housings or labelled donors and 83 visual fallbacks. 12 Spectra Cyc 200 bodies now have verified original-work public permission; geometry and native profiles are unchanged. Hardware revision, optics and accessories remain approximate. Existing source/donor identities, geometry, mode/patch and output exclusions remain qualified.

Approximate planning view; not official venue paperwork or output-ready. Original HitLight symbols only; no source pages, OEM meshes, photos or logos. Original files remain private; modes and patch unverified.

Official venue / technical information page (lists the venue rooms and links the technical documents): https://www2.lcsd.gov.hk/en/tech/lcsd_patss_nt.html · checked 2026-10-22

Stage plan / ground plan drawing. Linked from https://www2.lcsd.gov.hk/en/tech/lcsd_patss_nt.html: https://www2.lcsd.gov.hk/en/tech/common/venue_drawing/twth-aud-dwg.pdf · checked 2026-10-22

FULL Technical Information (contacts, stage, lighting/sound/AV equipment lists). Linked from https://www2.lcsd.gov.hk/en/tech/lcsd_patss_nt.html: https://www2.lcsd.gov.hk/en/tech/common/pdf/en/twth-aud-lfe.pdf · checked 2026-10-22

Lx Plan (house lighting plan). Linked from https://www2.lcsd.gov.hk/en/tech/lcsd_patss_nt.html: https://www2.lcsd.gov.hk/en/tech/common/venue_lxplan/twth-aud-lxplan.pdf · checked 2026-10-22

Extra power outlet plan. Linked from https://www2.lcsd.gov.hk/en/tech/lcsd_patss_nt.html: https://www2.lcsd.gov.hk/en/tech/common/venue_power%20plan/twth-aud-power%20outlet.pdf · checked 2026-10-22

Basic Technical Information sheet. Linked from https://www2.lcsd.gov.hk/en/tech/lcsd_patss_nt.html: https://www2.lcsd.gov.hk/en/tech/common/pdf/en/twth-aud-sfe.pdf · checked 2026-10-22

Speaker position plan. Linked from https://www2.lcsd.gov.hk/en/tech/lcsd_patss_nt.html: https://www2.lcsd.gov.hk/en/tech/common/venue_spkplan/twth-aud-spk%20plan.pdf · checked 2026-10-22

Stage plan / ground plan drawing. Linked from https://www2.lcsd.gov.hk/en/tech/lcsd_patss_nt.html: https://www2.lcsd.gov.hk/en/tech/common/venue_drawing/twth-ca-dwg.pdf · checked 2026-10-22

FULL Technical Information (contacts, stage, lighting/sound/AV equipment lists). Linked from https://www2.lcsd.gov.hk/en/tech/lcsd_patss_nt.html: https://www2.lcsd.gov.hk/en/tech/common/pdf/en/twth-ca-lfe.pdf · checked 2026-10-22

Lx Plan (house lighting plan). Linked from https://www2.lcsd.gov.hk/en/tech/lcsd_patss_nt.html: https://www2.lcsd.gov.hk/en/tech/common/venue_lxplan/twth-ca-lxplan.pdf · checked 2026-10-22

HitLight | hitlight.app

VENUE & DRAWING SOURCES

Extra power outlet plan. Linked from https://www2.lcsd.gov.hk/en/tech/lcsd_patss_nt.html: https://www2.lcsd.gov.hk/en/tech/common/venue_power%20plan/twth-ca-power%20outlet.pdf · checked 2026-10-22

Basic Technical Information sheet. Linked from https://www2.lcsd.gov.hk/en/tech/lcsd_patss_nt.html: https://www2.lcsd.gov.hk/en/tech/common/pdf/en/twth-ca-sfe.pdf · checked 2026-10-22

Speaker position plan. Linked from https://www2.lcsd.gov.hk/en/tech/lcsd_patss_nt.html: https://www2.lcsd.gov.hk/en/tech/common/venue_spkplan/twth-ca-spk%20plan.pdf · checked 2026-10-22

Colour filter schedule (stock gel list). Linked from https://www2.lcsd.gov.hk/en/tech/lcsd_patss_nt.html: https://www2.lcsd.gov.hk/en/tech/common/venue_color%20gel/twth-color%20schedule.pdf · checked 2026-10-22

Hanging plot (fly bar schedule). Linked from https://www2.lcsd.gov.hk/en/tech/lcsd_patss_nt.html: https://www2.lcsd.gov.hk/en/tech/common/venue_hangplot/twth-plot.pdf · checked 2026-10-22

Public venue page: https://www.hitlight.app/venues/hong-kong-sar-china/tsuen-wan-town-hall-0cdb548f

HitLight