
UPSTAGE ↑

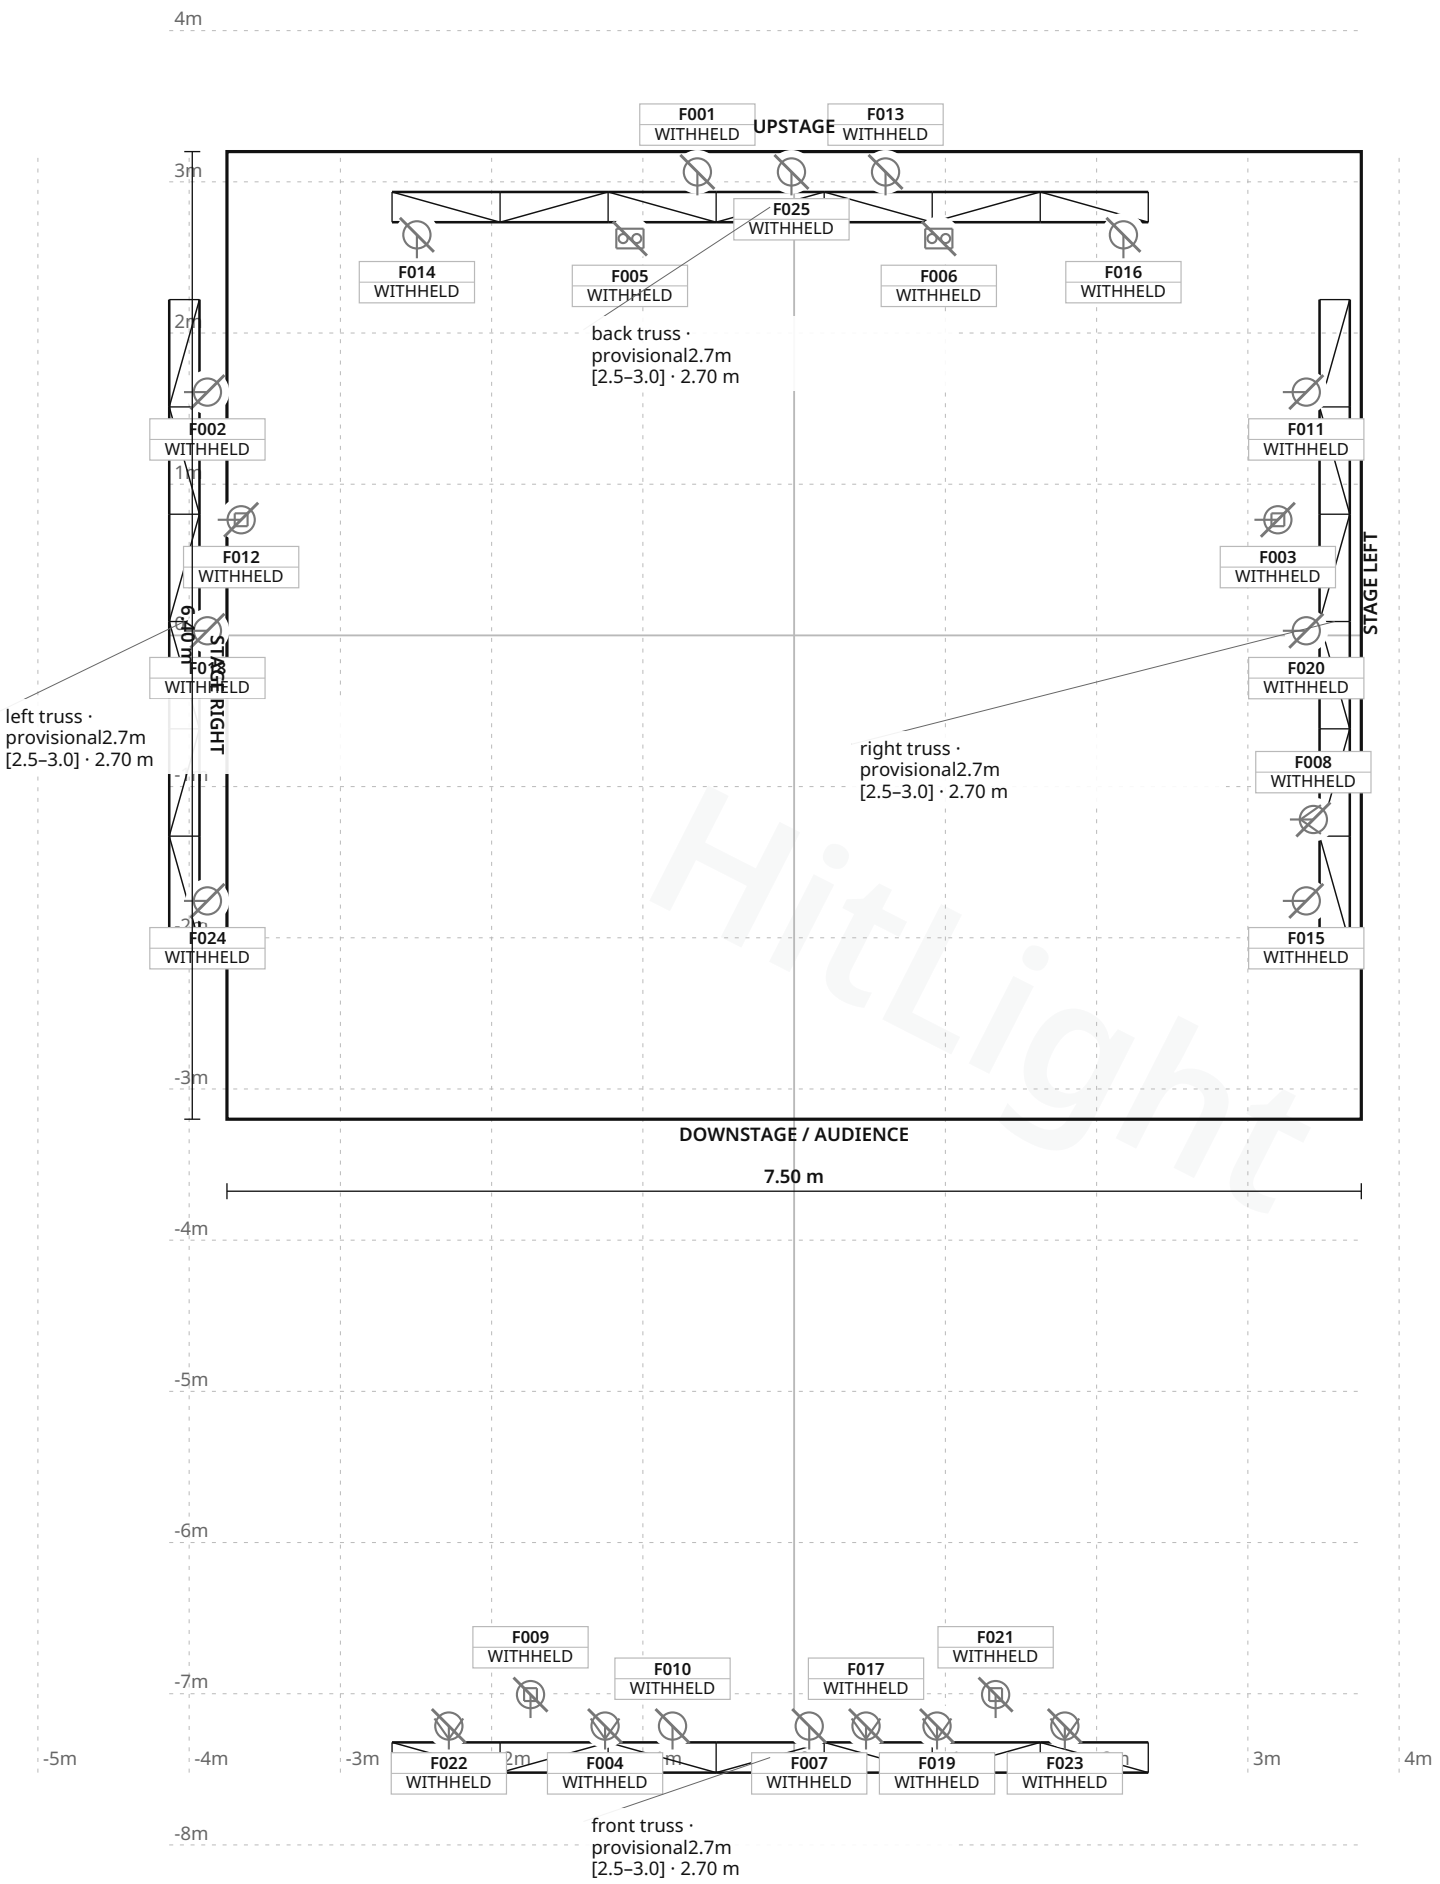

FIXTURE LEGEND

- **Minuette Fresnel** — Spot Light · 5×
- **Moving Head big** — eye 19 — Moving Head · 4×
- **Unknown LED** — Fresnel — Spot Light · 1×
- **Unknown RGBW LED** — wash — floor upstage — PAR Light · 3×
- **Unknown RGBW LED** — wash — front — PAR Light · 2×
- **Unknown RGBW LED** — wash — stage — PAR Light · 8×
- **Unknown two-lamp** — blinder assembly — Blinder · 2×

Stage 7.50 m W × 6.40 m D · Grid 1 m

Stadsgårdsterminalen · Main stage — Kollektivet Livet

LIGHT PLOT · PLAN · Main stage — Kollektivet Livet

HitLight · Stadsgårdsterminalen

Stockholm, Sweden

DWG HL · SCALE 1:50 · metric · PRINT AT 100%

Drawn HitLight

Generated from the saved show

SOURCE 853f623d9ec7

SYMBOL LEGEND

7 TYPES · 25 FIXTURES · COLOUR BY TYPE



Unverified source fixture Minuette Fresnel

Spot Light · Unverified · TBC ch · category symbol

5 physical · 5 plotted

5 disabled · 0 unplaced



Unverified source fixture Moving Head big eye 19

Moving Head · Unverified · TBC ch · category symbol

4 physical · 4 plotted

4 disabled · 0 unplaced



Unverified source fixture Unknown LED Fresnel

Spot Light · Unverified · TBC ch · category symbol

1 physical · 1 plotted

1 disabled · 0 unplaced



Unverified source fixture Unknown RGBW LED wash — floor upstage

PAR Light · Unverified · TBC ch · category symbol

3 physical · 3 plotted

3 disabled · 0 unplaced



Unverified source fixture Unknown RGBW LED wash — front

PAR Light · Unverified · TBC ch · category symbol

2 physical · 2 plotted

2 disabled · 0 unplaced



Unverified source fixture Unknown RGBW LED wash — stage

PAR Light · Unverified · TBC ch · category symbol

8 physical · 8 plotted

8 disabled · 0 unplaced



Unverified source fixture Unknown two-lamp blinder assembly

Blinder · Unverified · TBC ch · category symbol

2 physical · 2 plotted

2 disabled · 0 unplaced

Stadsgårdsterminalen · Main stage — Kollektivet Livet

SYMBOL LEGEND · Main stage — Kollektivet Livet

HitLight · Stadsgårdsterminalen

Stockholm, Sweden

DWG HL · METRIC

Drawn HitLight

Generated from the saved show

SOURCE 853f623d9ec7

GENERAL NOTES

1. Source-based lighting plan. Confirm the current rig with the venue.
2. PARTIAL: included fixtures are not a full physical-unit census.
3. DMX PATCH WITHHELD: provisional or unchecked addresses are not published.
4. Approximate planning view; not official venue paperwork or output-ready. Original HitLight symbols only; no source pages, OEM meshes, photos or logos. Original files remain private; modes and patch unverified.

HitLight

STAGE ELEMENTS

NAME	TYPE	POSITION	TRIM / SIZE
back truss · provisional2.7m [2.5–3.0]	trussStraight	X -0.16 m · Z -2.83 m	2.70 m · 5.00 m W × 0.20 m D
front truss · provisional2.7m [2.5–3.0]	trussStraight	X -0.16 m · Z 7.42 m	2.70 m · 5.00 m W × 0.20 m D
left truss · provisional2.7m [2.5–3.0]	trussStraight	X -4.03 m · Z -0.09 m	2.70 m · 4.26 m W × 0.20 m D
right truss · provisional2.7m [2.5–3.0]	trussStraight	X 3.57 m · Z -0.09 m	2.70 m · 4.26 m W × 0.20 m D

HitLight

Stadsgårdsterminalen · Main stage — Kollektivet Livet

STAGE ELEMENTS · Main stage — Kollektivet Livet

HitLight · Stadsgårdsterminalen

Stockholm, Sweden

DWG HL · METRIC

Drawn HitLight

Generated from the saved show

SOURCE 853f623d9ec7

FIXTURE SCHEDULE

Fixture	Manufacturer / model	Position / mount	Mode / output
VISUAL PLANNING · DMX PATCH WITHHELD			
F001	Unverified source fixture / Unknown RGBW LED wash — floor upstage	PLOTTED	Unverified · Output excluded
F002	Unverified source fixture / Unknown RGBW LED wash — stage	left truss · provisional2.7m [2.5–3.0]	Unverified · Output excluded
F003	Unverified source fixture / Moving Head big eye 19	right truss · provisional2.7m [2.5–3.0]	Unverified · Output excluded
F004	Unverified source fixture / Minuette Fresnel	front truss · provisional2.7m [2.5–3.0]	Unverified · Output excluded
F005	Unverified source fixture / Unknown two-lamp blinder assembly	back truss · provisional2.7m [2.5–3.0]	Unverified · Output excluded
F006	Unverified source fixture / Unknown two-lamp blinder assembly	back truss · provisional2.7m [2.5–3.0]	Unverified · Output excluded
F007	Unverified source fixture / Unknown RGBW LED wash — front	front truss · provisional2.7m [2.5–3.0]	Unverified · Output excluded
F008	Unverified source fixture / Unknown LED Fresnel	right truss · provisional2.7m [2.5–3.0]	Unverified · Output excluded
F009	Unverified source fixture / Moving Head big eye 19	front truss · provisional2.7m [2.5–3.0]	Unverified · Output excluded
F010	Unverified source fixture / Unknown RGBW LED wash — front	front truss · provisional2.7m [2.5–3.0]	Unverified · Output excluded
F011	Unverified source fixture / Unknown RGBW LED wash — stage	right truss · provisional2.7m [2.5–3.0]	Unverified · Output excluded
F012	Unverified source fixture / Moving Head big eye 19	left truss · provisional2.7m [2.5–3.0]	Unverified · Output excluded
F013	Unverified source fixture / Unknown RGBW LED wash — floor upstage	PLOTTED	Unverified · Output excluded
F014	Unverified source fixture / Unknown RGBW LED wash — stage	back truss · provisional2.7m [2.5–3.0]	Unverified · Output excluded
F015	Unverified source fixture / Unknown RGBW LED wash — stage	right truss · provisional2.7m [2.5–3.0]	Unverified · Output excluded
F016	Unverified source fixture / Unknown RGBW LED wash — stage	back truss · provisional2.7m [2.5–3.0]	Unverified · Output excluded
F017	Unverified source fixture / Minuette Fresnel	front truss · provisional2.7m [2.5–3.0]	Unverified · Output excluded
F018	Unverified source fixture / Unknown RGBW LED wash — stage	left truss · provisional2.7m [2.5–3.0]	Unverified · Output excluded
F019	Unverified source fixture / Minuette Fresnel	front truss · provisional2.7m [2.5–3.0]	Unverified · Output excluded
F020	Unverified source fixture / Unknown RGBW LED wash — stage	right truss · provisional2.7m [2.5–3.0]	Unverified · Output excluded

Planning reference only. Confirm installed modes and patch with the venue.

Stadsgårdsterminalen · Main stage — Kollektivet Livet

FIXTURE SCHEDULE · Main stage — Kollektivet Livet

HitLight · Stadsgårdsterminalen

Stockholm, Sweden

DWG HL · METRIC

Drawn HitLight

Generated from the saved show

SOURCE 853f623d9ec7

FIXTURE SCHEDULE · CONTINUED

Fixture	Manufacturer / model	Position / mount	Mode / output
VISUAL PLANNING · DMX PATCH WITHHELD			
F021	Unverified source fixture / Moving Head big eye 19	front truss · provisional2.7m [2.5–3.0]	Unverified · Output excluded
F022	Unverified source fixture / Minuette Fresnel	front truss · provisional2.7m [2.5–3.0]	Unverified · Output excluded
F023	Unverified source fixture / Minuette Fresnel	front truss · provisional2.7m [2.5–3.0]	Unverified · Output excluded
F024	Unverified source fixture / Unknown RGBW LED wash — stage	left truss · provisional2.7m [2.5–3.0]	Unverified · Output excluded
F025	Unverified source fixture / Unknown RGBW LED wash — floor upstage	PLOTTED	Unverified · Output excluded

Planning reference only. Confirm installed modes and patch with the venue.

HitLight

VALIDATION APPENDIX

WARNING · PATCH_WITHHELD

DMX patch facts are withheld pending source verification. This planning document cannot be used for hardware output.

Objects: — · Remediation: review the source facts and regenerate.

ERROR · STAGE_DIMENSIONS_UNCONFIRMED

Confirm the stage dimensions before producing a final technical document.

Objects: Main stage — Kollektivet Livet · Remediation: review the source facts and regenerate.

WARNING · MODE_UNVERIFIED

DMX modes are unverified; output remains excluded.

Objects: F001–F025 · Remediation: review the source facts and regenerate.

WARNING · FIXTURE_DISABLED

Fixtures are disabled for this visual planning reconstruction.

Objects: F001–F025 · Remediation: review the source facts and regenerate.

WARNING · TITLE_METADATA_INCOMPLETE

Some professional title-block metadata is missing; the document will show an em dash.

Objects: 0d51e71b06a2c8d5bf22ca06 · Remediation: review the source facts and regenerate.

HitLight

VENUE & DRAWING SOURCES

Stadsgårdsterminalen

Main stage — Kollektivet Livet · Published main-stage fixture plot — partial visual reconstruction

Stockholm, SE

Sources checked 2026-10-19

Generated by HitLight from the reviewed partial Stadsgårdsterminalen reconstruction. Venue sources are cited as facts; their original artwork remains private.

Symbols: HitLight-owned category artwork. No manufacturer model geometry or original source pages included.

25 individually plotted assemblies from the cited source configuration; partial reconstruction, not a complete current venue census.

See the current legend and fixture schedule for fixture coverage. Source identities remain separate from display models.

Scale, height, support and body-envelope assumptions are approximate. Current equipment, source freshness and physical rigging have not been verified.

All fixtures are disabled and have no DMX allocation. Selected display modes do not establish the installed personality, circuit, universe or address.

Public 3D preview uses approximate category symbols. Editable copies retain labelled visual-only fixtures; this page grants no reuse rights to original drawings or manufacturer models.

25 source-based records display 25 approximate public catalogue housings or labelled donors and 0 visual fallbacks. 5 existing catalogue references now use the current public bodies. All fixture IDs and records, names/source/donor labels, selected modes, patch/enabled state, saved layouts/mounts and room geometry are unchanged. CCT Z0642 lens binding and original public rights corrected; geometry and programming unchanged. Source identity, optics, trim and patch remain unverified.

CCT Z0642 flat-lens binding and original public model rights corrected. Mesh geometry, profile, modes and programming unchanged. Source/donor labels retained; provisional external dimmer is not built-in DMX. No hardware or installed-variant verification.

Approximate planning view; not official venue paperwork or output-ready. Original HitLight symbols only; no source pages, OEM meshes, photos or logos. Original files remain private; modes and patch unverified.

Venue_spec_Kollektivet_Livet_bar&scen_05.09.pdf: https://scenrum.se/application/handling/db98d0dd-a60a-4f44-8817-056d068a1487/laddaner · checked 2026-10-19

Published venue information: https://scenrum.se/application/spelplats/0baa3ad8-ffe1-4601-a008-c7b4d710c35a · checked 2026-10-19

Public venue page: https://www.hitlight.app/venues/sweden/stadsgardsterminalen-0d51e71b