
UPSTAGE ↑

FIXTURE LEGEND

- **XLED HD** — PAR Light · 6×
- **MAC Aura XB** — Moving Head · 15×

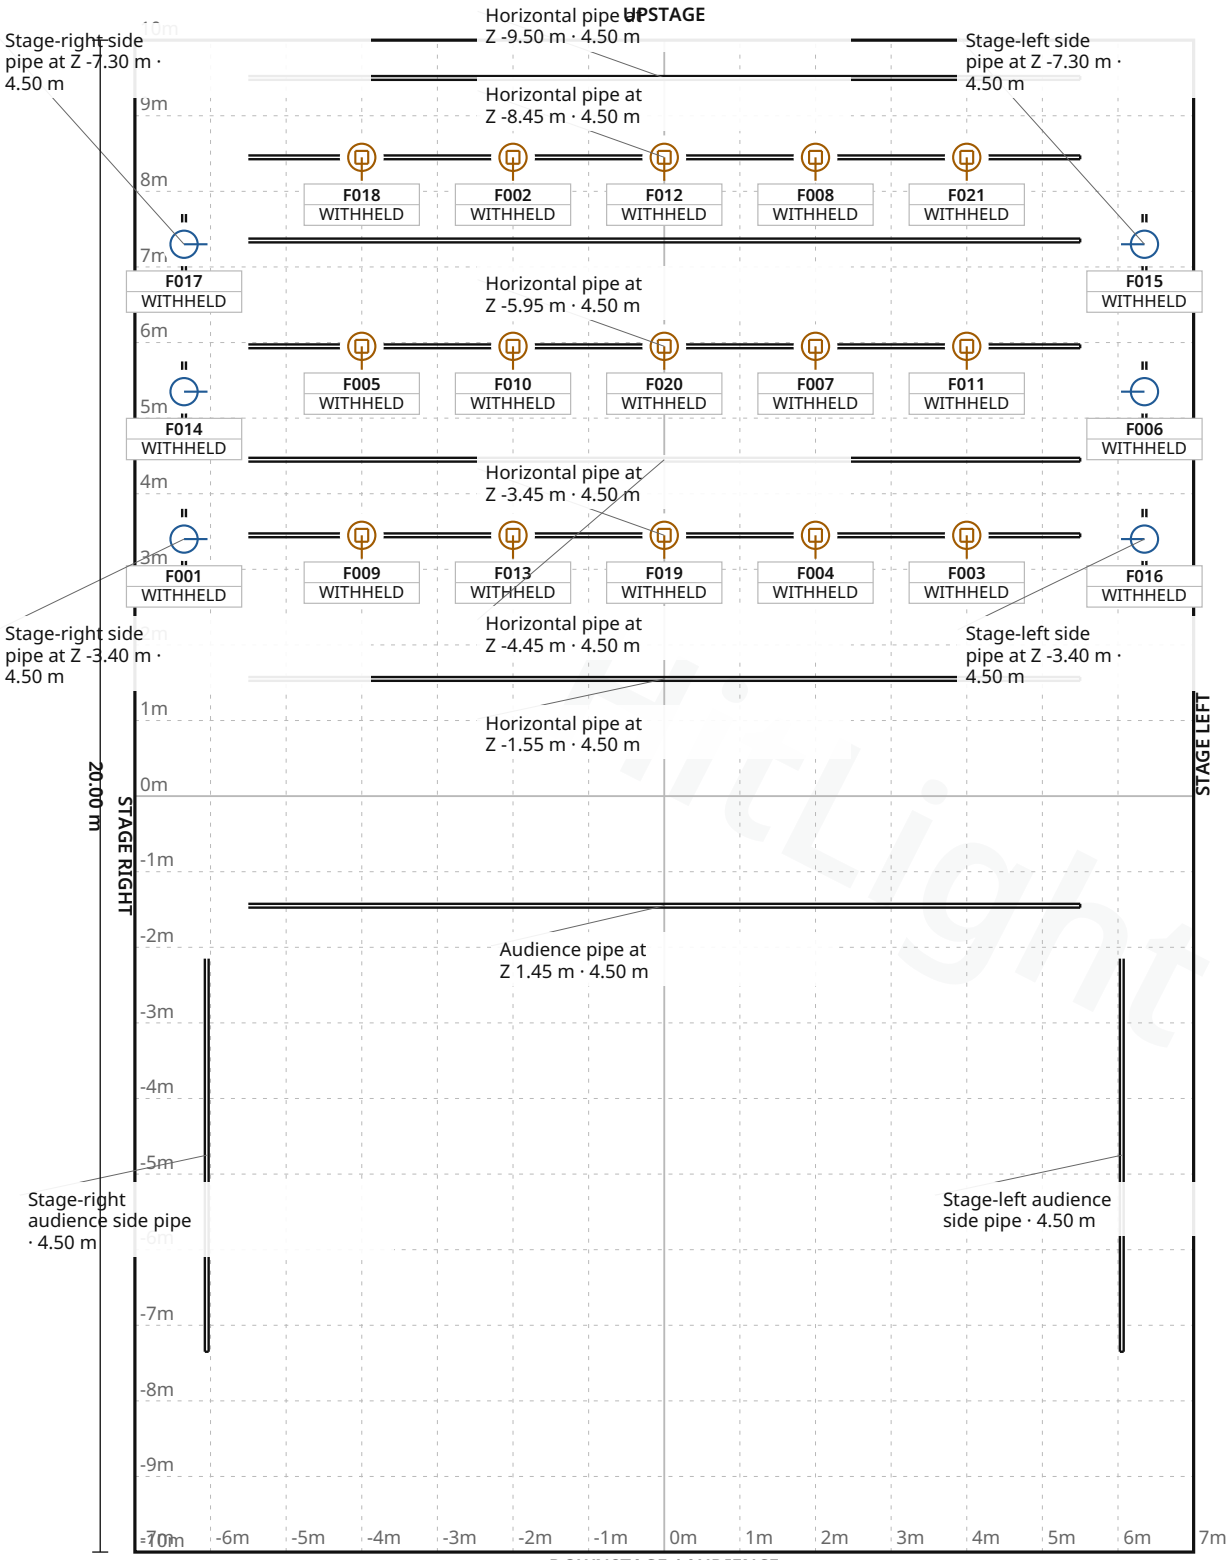

Stage 14.00 m W × 20.00 m D · Grid 1 m

Vega Scene · Teatersalen

LIGHT PLOT · PLAN · Teatersalen

HitLight · Vega Scene

Hausmanns gate 28, 0182, Oslo, Norway

DWG HL · SCALE 1:100 · metric · PRINT AT 100%

Drawn HitLight

Generated from the saved show

SOURCE 922e90fcde63

SYMBOL LEGEND

2 TYPES · 21 FIXTURES · COLOUR BY TYPE



Bright XLED HD

PAR Light · 10 channel · 10 ch · category symbol

6 physical · 6 plotted

0 disabled · 0 unplaced



Martin Professional MAC Aura XB

Moving Head · Standard · 14 ch · category symbol

15 physical · 15 plotted

0 disabled · 0 unplaced

HitLight

Vega Scene · Teatersalen

SYMBOL LEGEND · Teatersalen

HitLight · Vega Scene

Hausmanns gate 28, 0182, Oslo, Norway

DWG HL · METRIC

Drawn HitLight

Generated from the saved show

SOURCE 922e90fcde63

GENERAL NOTES

1. Source-based lighting plan. Confirm the current rig with the venue.
2. PARTIAL: included fixtures are not a full physical-unit census.
3. DMX PATCH WITHHELD: provisional or unchecked addresses are not published.
4. The reconstruction retains its documented coverage and geometry assumptions; confirm the current setup with the venue.

HitLight

STAGE ELEMENTS

NAME	TYPE	POSITION	TRIM / SIZE
Stage-left side pipe at Z -7.30 m	pipe	X 6.35 m · Z -7.30 m	4.50 m · 0.80 m W × 0.05 m D
Horizontal pipe at Z -5.95 m	pipe	X 0.00 m · Z -5.95 m	4.50 m · 11.00 m W × 0.05 m D
Horizontal pipe at Z -3.45 m	pipe	X 0.00 m · Z -3.45 m	4.50 m · 11.00 m W × 0.05 m D
Horizontal pipe at Z -9.50 m	pipe	X 0.00 m · Z -9.50 m	4.50 m · 11.00 m W × 0.05 m D
Horizontal pipe at Z -4.45 m	pipe	X 0.00 m · Z -4.45 m	4.50 m · 11.00 m W × 0.05 m D
Stage-left side pipe at Z -3.40 m	pipe	X 6.35 m · Z -3.40 m	4.50 m · 0.80 m W × 0.05 m D
Stage-left side pipe at Z -5.35 m	pipe	X 6.35 m · Z -5.35 m	4.50 m · 0.80 m W × 0.05 m D
Stage-right side pipe at Z -5.35 m	pipe	X -6.35 m · Z -5.35 m	4.50 m · 0.80 m W × 0.05 m D
Horizontal pipe at Z -8.45 m	pipe	X 0.00 m · Z -8.45 m	4.50 m · 11.00 m W × 0.05 m D
Audience pipe at Z 1.45 m	pipe	X 0.00 m · Z 1.45 m	4.50 m · 11.00 m W × 0.05 m D
Stage-right side pipe at Z -7.30 m	pipe	X -6.35 m · Z -7.30 m	4.50 m · 0.80 m W × 0.05 m D
Stage-right side pipe at Z -3.40 m	pipe	X -6.35 m · Z -3.40 m	4.50 m · 0.80 m W × 0.05 m D
Horizontal pipe at Z -7.35 m	pipe	X 0.00 m · Z -7.35 m	4.50 m · 11.00 m W × 0.05 m D
Stage-right audience side pipe	pipe	X -6.05 m · Z 4.75 m	4.50 m · 5.20 m W × 0.05 m D
Horizontal pipe at Z -1.55 m	pipe	X 0.00 m · Z -1.55 m	4.50 m · 11.00 m W × 0.05 m D
Stage-left audience side pipe	pipe	X 6.05 m · Z 4.75 m	4.50 m · 5.20 m W × 0.05 m D

Vega Scene · Teatersalen

STAGE ELEMENTS · Teatersalen

HitLight · Vega Scene

Hausmanns gate 28, 0182, Oslo, Norway

DWG HL · METRIC

Drawn HitLight

Generated from the saved show

SOURCE 922e90fcde63

FIXTURE SCHEDULE

Fixture	Manufacturer / model	Position / mount	Mode / output
VISUAL PLANNING · DMX PATCH WITHHELD			
F001	Bright / XLED HD	Stage-right side pipe at Z -3.40 m	Unverified · Output excluded
F002	Martin Professional / MAC Aura XB	Horizontal pipe at Z -8.45 m	Unverified · Output excluded
F003	Martin Professional / MAC Aura XB	Horizontal pipe at Z -3.45 m	Unverified · Output excluded
F004	Martin Professional / MAC Aura XB	Horizontal pipe at Z -3.45 m	Unverified · Output excluded
F005	Martin Professional / MAC Aura XB	Horizontal pipe at Z -5.95 m	Unverified · Output excluded
F006	Bright / XLED HD	Stage-left side pipe at Z -5.35 m	Unverified · Output excluded
F007	Martin Professional / MAC Aura XB	Horizontal pipe at Z -5.95 m	Unverified · Output excluded
F008	Martin Professional / MAC Aura XB	Horizontal pipe at Z -8.45 m	Unverified · Output excluded
F009	Martin Professional / MAC Aura XB	Horizontal pipe at Z -3.45 m	Unverified · Output excluded
F010	Martin Professional / MAC Aura XB	Horizontal pipe at Z -5.95 m	Unverified · Output excluded
F011	Martin Professional / MAC Aura XB	Horizontal pipe at Z -5.95 m	Unverified · Output excluded
F012	Martin Professional / MAC Aura XB	Horizontal pipe at Z -8.45 m	Unverified · Output excluded
F013	Martin Professional / MAC Aura XB	Horizontal pipe at Z -3.45 m	Unverified · Output excluded
F014	Bright / XLED HD	Stage-right side pipe at Z -5.35 m	Unverified · Output excluded
F015	Bright / XLED HD	Stage-left side pipe at Z -7.30 m	Unverified · Output excluded
F016	Bright / XLED HD	Stage-left side pipe at Z -3.40 m	Unverified · Output excluded
F017	Bright / XLED HD	Stage-right side pipe at Z -7.30 m	Unverified · Output excluded
F018	Martin Professional / MAC Aura XB	Horizontal pipe at Z -8.45 m	Unverified · Output excluded
F019	Martin Professional / MAC Aura XB	Horizontal pipe at Z -3.45 m	Unverified · Output excluded
F020	Martin Professional / MAC Aura XB	Horizontal pipe at Z -5.95 m	Unverified · Output excluded

Planning reference only. Confirm installed modes and patch with the venue.

Vega Scene · Teatersalen

FIXTURE SCHEDULE · Teatersalen

HitLight · Vega Scene

Hausmanns gate 28, 0182, Oslo, Norway

DWG HL · METRIC

Drawn HitLight

Generated from the saved show

SOURCE 922e90fcde63

Fixture	Manufacturer / model	Position / mount	Mode / output
VISUAL PLANNING · DMX PATCH WITHHELD			
F021	Martin Professional / MAC Aura XB	Horizontal pipe at Z -8.45 m	Unverified · Output excluded

Planning reference only. Confirm installed modes and patch with the venue.

HitLight

VALIDATION APPENDIX

WARNING · PATCH_WITHHELD

DMX patch facts are withheld pending source verification. This planning document cannot be used for hardware output.

Objects: — · Remediation: review the source facts and regenerate.

ERROR · STAGE_DIMENSIONS_UNCONFIRMED

Confirm the stage dimensions before producing a final technical document.

Objects: Teatersalen · Remediation: review the source facts and regenerate.

WARNING · TITLE_METADATA_INCOMPLETE

Some professional title-block metadata is missing; the document will show an em dash.

Objects: 0dcb228a27df591b85ee7b45 · Remediation: review the source facts and regenerate.

HitLight

VENUE & DRAWING SOURCES

Vega Scene

Teatersalen · Published house rig (unverified)

Hausmanns gate 28, 0182, Oslo, NO

https://www.vegascene.no/nyheter/utleie

Sources checked 2026-10-23

Symbols: HitLight-owned category artwork. No manufacturer model geometry or original source pages included.

Source-based reconstruction. Confirm the current installation and equipment availability with the venue.

Scale, fixture positions, mounting heights and aiming may include estimates; this is not a rigging specification.

Provisional fixture matches are labelled as placeholders. The recorded subset is not a complete physical inventory.

DMX addresses are withheld from public plans until their exact source patch is reconciled.

The reconstruction retains its documented coverage and geometry assumptions; confirm the current setup with the venue.

Official venue information: https://www.vegascene.no/nyheter/utleie · checked 2026-10-19

Physical venue location: https://www.vegascene.no/nyheter/kontakt-oss · checked 2026-10-23

Public venue page: https://www.hitlight.app/venues/norway/vega-scene-0dcb228a

HitLight