
UPSTAGE

FIXTURE LEGEND

- **Litecraft OutLED**
  AT10 RGBA
  PAR Light · 14×
- **PAR64 (VIJOLA)**
  PAR Light · 8×
- **PC (ZELENO)**
  Spot Light · 17×
- **PROFIL (ROZA)**
  Profile Spot · 11×
- **Robe Robin 600E**
  Spot M2
  Profile Spot · 6×

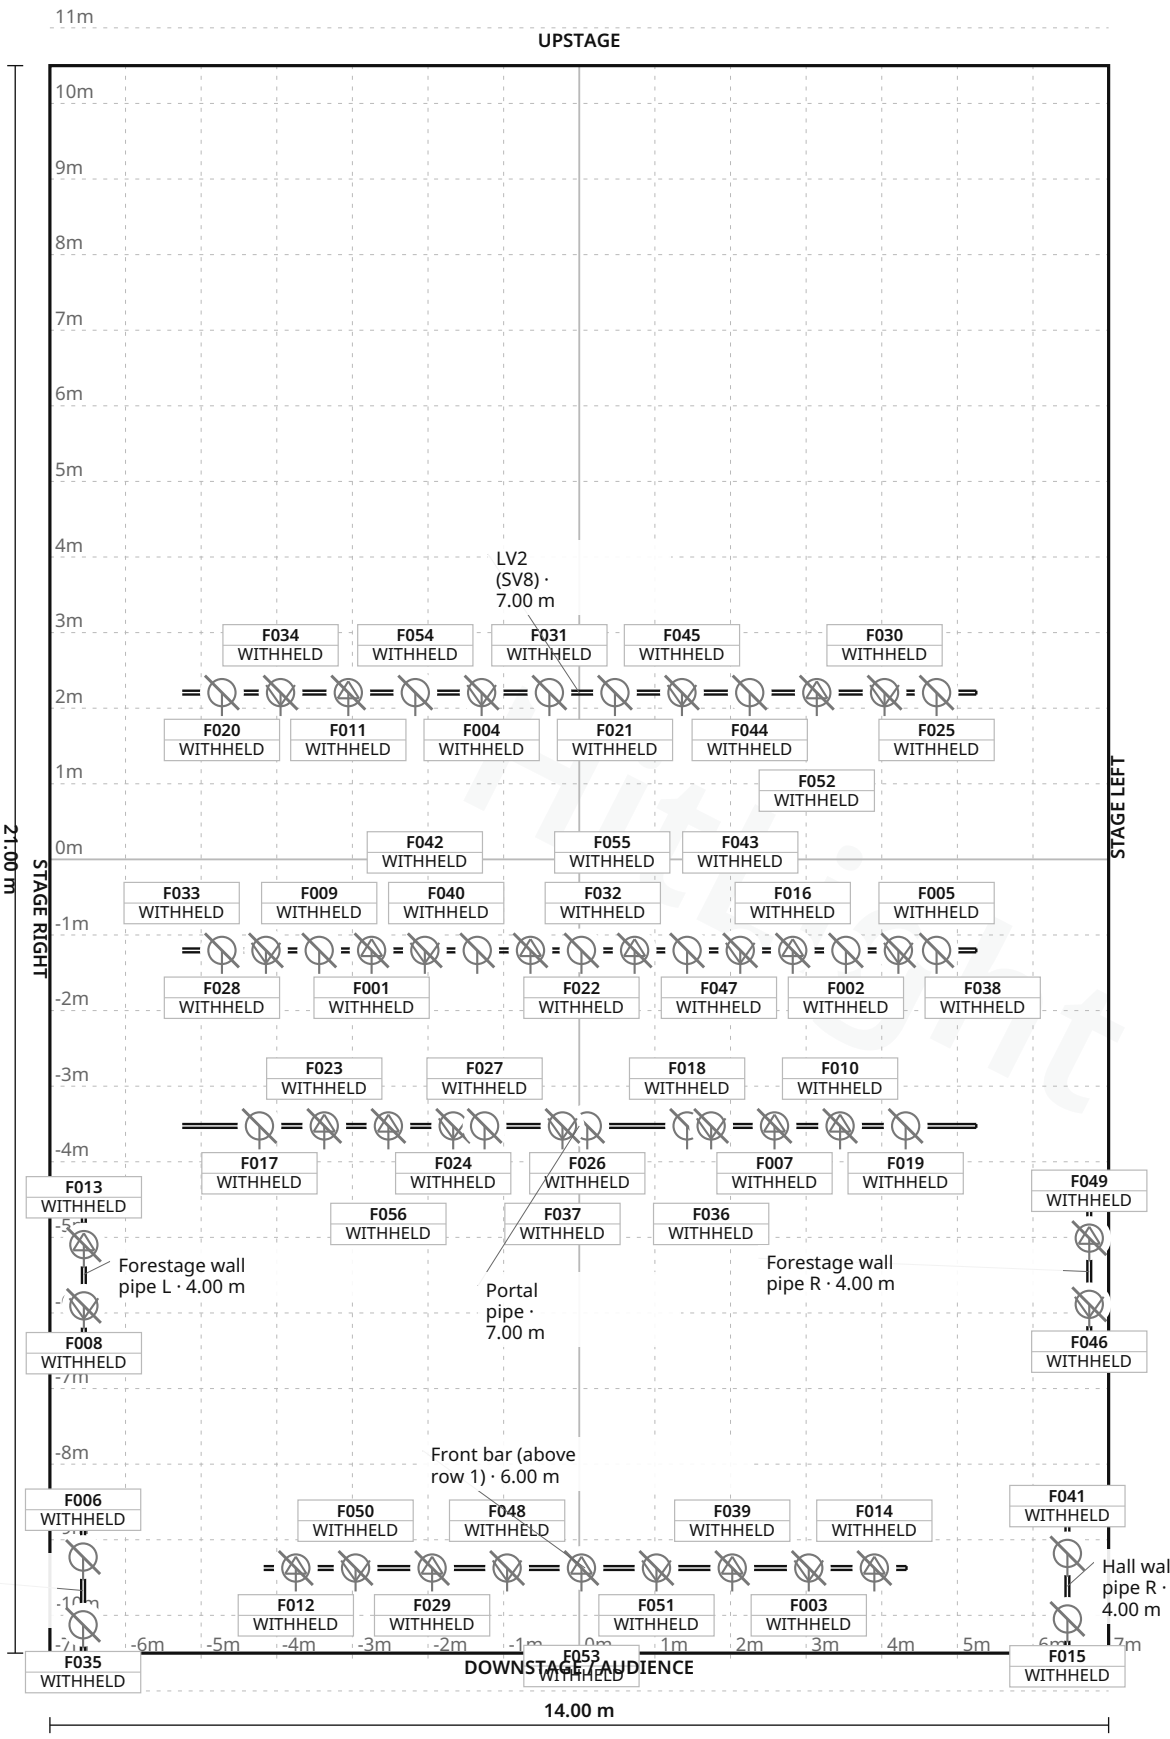

Stage 14.00 m W × 21.00 m D · Grid 1 m

Dom kulture Kamnik · Main theatre

LIGHT PLOT · PLAN · Main theatre

HitLight · Dom kulture Kamnik

Fužine10,1241Kamnik, Kamnik, Slovenia

DWG HL · SCALE 1:100 · metric · PRINT AT 100%

Drawn HitLight

Generated from the saved show

SOURCE b1854ab64f60

SYMBOL LEGEND

5 TYPES · 56 FIXTURES · COLOUR BY TYPE



Unverified source fixture Litecraft OutLED AT10 RGBA

PAR Light · Unverified · TBC ch · category symbol

14 physical · 14 plotted

14 disabled · 0 unplaced



Unverified source fixture PAR64 (VIJOLA)

PAR Light · Unverified · TBC ch · category symbol

8 physical · 8 plotted

8 disabled · 0 unplaced



Unverified source fixture PC (ZELENO)

Spot Light · Unverified · TBC ch · category symbol

17 physical · 17 plotted

17 disabled · 0 unplaced



Unverified source fixture PROFIL (ROZA)

Profile Spot · Unverified · TBC ch · category symbol

11 physical · 11 plotted

11 disabled · 0 unplaced



Unverified source fixture Robe Robin 600E Spot M2

Profile Spot · Unverified · TBC ch · category symbol

6 physical · 6 plotted

6 disabled · 0 unplaced

Dom kulture Kamnik · Main theatre

SYMBOL LEGEND · Main theatre

HitLight · Dom kulture Kamnik

Fužine10,1241Kamnik, Kamnik, Slovenia

DWG HL · METRIC

Drawn HitLight

Generated from the saved show

SOURCE b1854ab64f60

GENERAL NOTES

1. Source-based lighting plan. Confirm the current rig with the venue.
2. PARTIAL: included fixtures are not a full physical-unit census.
3. DMX PATCH WITHHELD: provisional or unchecked addresses are not published.
4. Approximate planning view; not official venue paperwork or output-ready. Original HitLight symbols only; no source pages, OEM meshes, photos or logos. Original files remain private; modes and patch unverified.

HitLight

STAGE ELEMENTS

NAME	TYPE	POSITION	TRIM / SIZE
Portal pipe	pipe	X 0.00 m · Z 3.53 m	7.00 m · 10.50 m W × 0.05 m D
Hall wall pipe L	pipe	X -6.56 m · Z 9.67 m	4.00 m · 1.80 m W × 0.05 m D
Front bar (above row 1)	pipe	X 0.08 m · Z 9.37 m	6.00 m · 8.50 m W × 0.05 m D
LV2 (SV8)	pipe	X 0.00 m · Z -2.21 m	7.00 m · 10.50 m W × 0.05 m D
LV1 (SV4)	pipe	X 0.00 m · Z 1.20 m	7.00 m · 10.50 m W × 0.05 m D
Forestage wall pipe R	pipe	X 6.74 m · Z 5.45 m	4.00 m · 1.80 m W × 0.05 m D
Hall wall pipe R	pipe	X 6.46 m · Z 9.62 m	4.00 m · 1.80 m W × 0.05 m D
Forestage wall pipe L	pipe	X -6.55 m · Z 5.49 m	4.00 m · 1.80 m W × 0.05 m D

Dom kulture Kamnik · Main theatre

STAGE ELEMENTS · Main theatre

HitLight · Dom kulture Kamnik

Fužine10,1241Kamnik, Kamnik, Slovenia

DWG HL · METRIC

Drawn HitLight

Generated from the saved show

SOURCE b1854ab64f60

FIXTURE SCHEDULE

Fixture	Manufacturer / model	Position / mount	Mode / output
VISUAL PLANNING · DMX PATCH WITHHELD			
F001	Unverified source fixture / Robe Robin 600E Spot M2	LV1 (SV4)	Unverified · Output excluded
F002	Unverified source fixture / Litecraft OutLED AT10 RGBA	LV1 (SV4)	Unverified · Output excluded
F003	Unverified source fixture / PC (ZELENO)	Front bar (above row 1)	Unverified · Output excluded
F004	Unverified source fixture / PC (ZELENO)	LV2 (SV8)	Unverified · Output excluded
F005	Unverified source fixture / PAR64 (VIJOLA)	LV1 (SV4)	Unverified · Output excluded
F006	Unverified source fixture / PAR64 (VIJOLA)	Hall wall pipe L	Unverified · Output excluded
F007	Unverified source fixture / PROFIL (ROZA)	Portal pipe	Unverified · Output excluded
F008	Unverified source fixture / PC (ZELENO)	Forestage wall pipe L	Unverified · Output excluded
F009	Unverified source fixture / Litecraft OutLED AT10 RGBA	LV1 (SV4)	Unverified · Output excluded
F010	Unverified source fixture / PROFIL (ROZA)	Portal pipe	Unverified · Output excluded
F011	Unverified source fixture / Robe Robin 600E Spot M2	LV2 (SV8)	Unverified · Output excluded
F012	Unverified source fixture / PROFIL (ROZA)	Front bar (above row 1)	Unverified · Output excluded
F013	Unverified source fixture / PROFIL (ROZA)	Forestage wall pipe L	Unverified · Output excluded
F014	Unverified source fixture / PROFIL (ROZA)	Front bar (above row 1)	Unverified · Output excluded
F015	Unverified source fixture / PAR64 (VIJOLA)	Hall wall pipe R	Unverified · Output excluded
F016	Unverified source fixture / Robe Robin 600E Spot M2	LV1 (SV4)	Unverified · Output excluded
F017	Unverified source fixture / Litecraft OutLED AT10 RGBA	Portal pipe	Unverified · Output excluded
F018	Unverified source fixture / Litecraft OutLED AT10 RGBA	Portal pipe	Unverified · Output excluded
F019	Unverified source fixture / Litecraft OutLED AT10 RGBA	Portal pipe	Unverified · Output excluded
F020	Unverified source fixture / Litecraft OutLED AT10 RGBA	LV2 (SV8)	Unverified · Output excluded

Planning reference only. Confirm installed modes and patch with the venue.

Dom kulture Kamnik · Main theatre

FIXTURE SCHEDULE · Main theatre

HitLight · Dom kulture Kamnik

Fužine10,1241Kamnik, Kamnik, Slovenia

DWG HL · METRIC

Drawn HitLight

Generated from the saved show

SOURCE b1854ab64f60

FIXTURE SCHEDULE · CONTINUED

Fixture	Manufacturer / model	Position / mount	Mode / output
VISUAL PLANNING · DMX PATCH WITHHELD			
F021	Unverified source fixture / PAR64 (VIJOLA)	LV2 (SV8)	Unverified · Output excluded
F022	Unverified source fixture / Litecraft OutLED AT10 RGBA	LV1 (SV4)	Unverified · Output excluded
F023	Unverified source fixture / PROFIL (ROZA)	Portal pipe	Unverified · Output excluded
F024	Unverified source fixture / PC (ZELENO)	Portal pipe	Unverified · Output excluded
F025	Unverified source fixture / Litecraft OutLED AT10 RGBA	LV2 (SV8)	Unverified · Output excluded
F026	Unverified source fixture / Litecraft OutLED AT10 RGBA	Portal pipe	Unverified · Output excluded
F027	Unverified source fixture / Litecraft OutLED AT10 RGBA	Portal pipe	Unverified · Output excluded
F028	Unverified source fixture / PAR64 (VIJOLA)	LV1 (SV4)	Unverified · Output excluded
F029	Unverified source fixture / PROFIL (ROZA)	Front bar (above row 1)	Unverified · Output excluded
F030	Unverified source fixture / PC (ZELENO)	LV2 (SV8)	Unverified · Output excluded
F031	Unverified source fixture / PAR64 (VIJOLA)	LV2 (SV8)	Unverified · Output excluded
F032	Unverified source fixture / Litecraft OutLED AT10 RGBA	LV1 (SV4)	Unverified · Output excluded
F033	Unverified source fixture / PC (ZELENO)	LV1 (SV4)	Unverified · Output excluded
F034	Unverified source fixture / PC (ZELENO)	LV2 (SV8)	Unverified · Output excluded
F035	Unverified source fixture / PAR64 (VIJOLA)	Hall wall pipe L	Unverified · Output excluded
F036	Unverified source fixture / PC (ZELENO)	Portal pipe	Unverified · Output excluded
F037	Unverified source fixture / PC (ZELENO)	Portal pipe	Unverified · Output excluded
F038	Unverified source fixture / PC (ZELENO)	LV1 (SV4)	Unverified · Output excluded
F039	Unverified source fixture / PROFIL (ROZA)	Front bar (above row 1)	Unverified · Output excluded
F040	Unverified source fixture / Robe Robin 600E Spot M2	LV1 (SV4)	Unverified · Output excluded

Planning reference only. Confirm installed modes and patch with the venue.

Fixture	Manufacturer / model	Position / mount	Mode / output
VISUAL PLANNING · DMX PATCH WITHHELD			
F041	Unverified source fixture / PAR64 (VIJOLA)	Hall wall pipe R	Unverified · Output excluded
F042	Unverified source fixture / PC (ZELENO)	LV1 (SV4)	Unverified · Output excluded
F043	Unverified source fixture / PC (ZELENO)	LV1 (SV4)	Unverified · Output excluded
F044	Unverified source fixture / Litecraft OutLED AT10 RGBA	LV2 (SV8)	Unverified · Output excluded
F045	Unverified source fixture / PC (ZELENO)	LV2 (SV8)	Unverified · Output excluded
F046	Unverified source fixture / PC (ZELENO)	Forestage wall pipe R	Unverified · Output excluded
F047	Unverified source fixture / Robe Robin 600E Spot M2	LV1 (SV4)	Unverified · Output excluded
F048	Unverified source fixture / PC (ZELENO)	Front bar (above row 1)	Unverified · Output excluded
F049	Unverified source fixture / PROFIL (ROZA)	Forestage wall pipe R	Unverified · Output excluded
F050	Unverified source fixture / PC (ZELENO)	Front bar (above row 1)	Unverified · Output excluded
F051	Unverified source fixture / PC (ZELENO)	Front bar (above row 1)	Unverified · Output excluded
F052	Unverified source fixture / Robe Robin 600E Spot M2	LV2 (SV8)	Unverified · Output excluded
F053	Unverified source fixture / PROFIL (ROZA)	Front bar (above row 1)	Unverified · Output excluded
F054	Unverified source fixture / Litecraft OutLED AT10 RGBA	LV2 (SV8)	Unverified · Output excluded
F055	Unverified source fixture / Litecraft OutLED AT10 RGBA	LV1 (SV4)	Unverified · Output excluded
F056	Unverified source fixture / PROFIL (ROZA)	Portal pipe	Unverified · Output excluded

Planning reference only. Confirm installed modes and patch with the venue.

VALIDATION APPENDIX

WARNING · PATCH_WITHHELD

DMX patch facts are withheld pending source verification. This planning document cannot be used for hardware output.

Objects: — · Remediation: review the source facts and regenerate.

WARNING · MODE_UNVERIFIED

DMX modes are unverified; output remains excluded.

Objects: F001–F056 · Remediation: review the source facts and regenerate.

WARNING · FIXTURE_DISABLED

Fixtures are disabled for this visual planning reconstruction.

Objects: F001–F056 · Remediation: review the source facts and regenerate.

WARNING · TITLE_METADATA_INCOMPLETE

Some professional title-block metadata is missing; the document will show an em dash.

Objects: 0dd57b6ed1f171fddc683d00 · Remediation: review the source facts and regenerate.

HitLight

VENUE & DRAWING SOURCES

Dom kulture Kamnik

Main theatre · Published house plot

Fužine10,1241Kamnik, Kamnik, SI

https://www.domkulture.org/sl/dom-kulture/dvorane-in-oprema/velika-dvorana

Sources checked 2026-11-03

Generated by HitLight from the reviewed partial Dom kulture Kamnik reconstruction. Venue sources are cited as facts; their original artwork remains private.

Symbols: HitLight-owned category artwork. No manufacturer model geometry or original source pages included.

Partial reconstruction from the venue’s lighting documentation; the currently installed rig and its complete fixture census are not verified.

ESTIMATED GEOMETRY: the documents give no complete scale or trim heights, so the stage size, fixture positions in metres and hanging heights are best-guess estimates, not measurements.

56 of 56 fixtures are listed as labelled visual placeholders or substitutes under the printed model name; their exact catalogue identity or mode is not confirmed.

Modes and DMX addresses are unverified best guesses; check them with the venue before driving real fixtures.

56 source-based records display 56 approximate public catalogue housings or labelled donors and 0 visual fallbacks. 6 printed-source Robin 600E Spot positions now use the existing original public 600E Spot body. VISUAL SUBSTITUTE/source labels, IDs, all persisted layouts/mounts/room and other 50 fixture records retained. Body/aperture and derived hanging height are approximate.

The April 2026 rider explicitly identifies six Robin 600E Spot M2 positions; provisional Mode 2 selections map to the canonical 25-channel Mode 2. This is source-supported personality intent, not current field or hardware verification. All six remain disabled/unpatched. Source currency, geometry/trim/clearance, installed mode/patch and photometry remain unverified.

Approximate planning view; not official venue paperwork or output-ready. Original HitLight symbols only; no source pages, OEM meshes, photos or logos. Original files remain private; modes and patch unverified.

Fixture plot original:
https://www.domkulture.org/cdn/3/im/2604/a704253cf730651615eee726d4be9dda_tehnicni-rider-velika-dvorana-dkk-verzija-9-2026.pdf · checked 2026-11-03

Published capacity 226 for Main theatre:
https://www.domkulture.org/sl/dom-kulture/dvorane-in-oprema/velika-dvorana · checked 2026-11-03

Public venue page: https://www.hitlight.app/venues/slovenia/dom-kulture-kamnik-0dd57b6e

HitLight | hitlight.app