
UPSTAGE

FIXTURE LEGEND

- **Fuze Profile** — Profile Spot · 8×
- **KL Profile FC** — Profile Spot · 8×

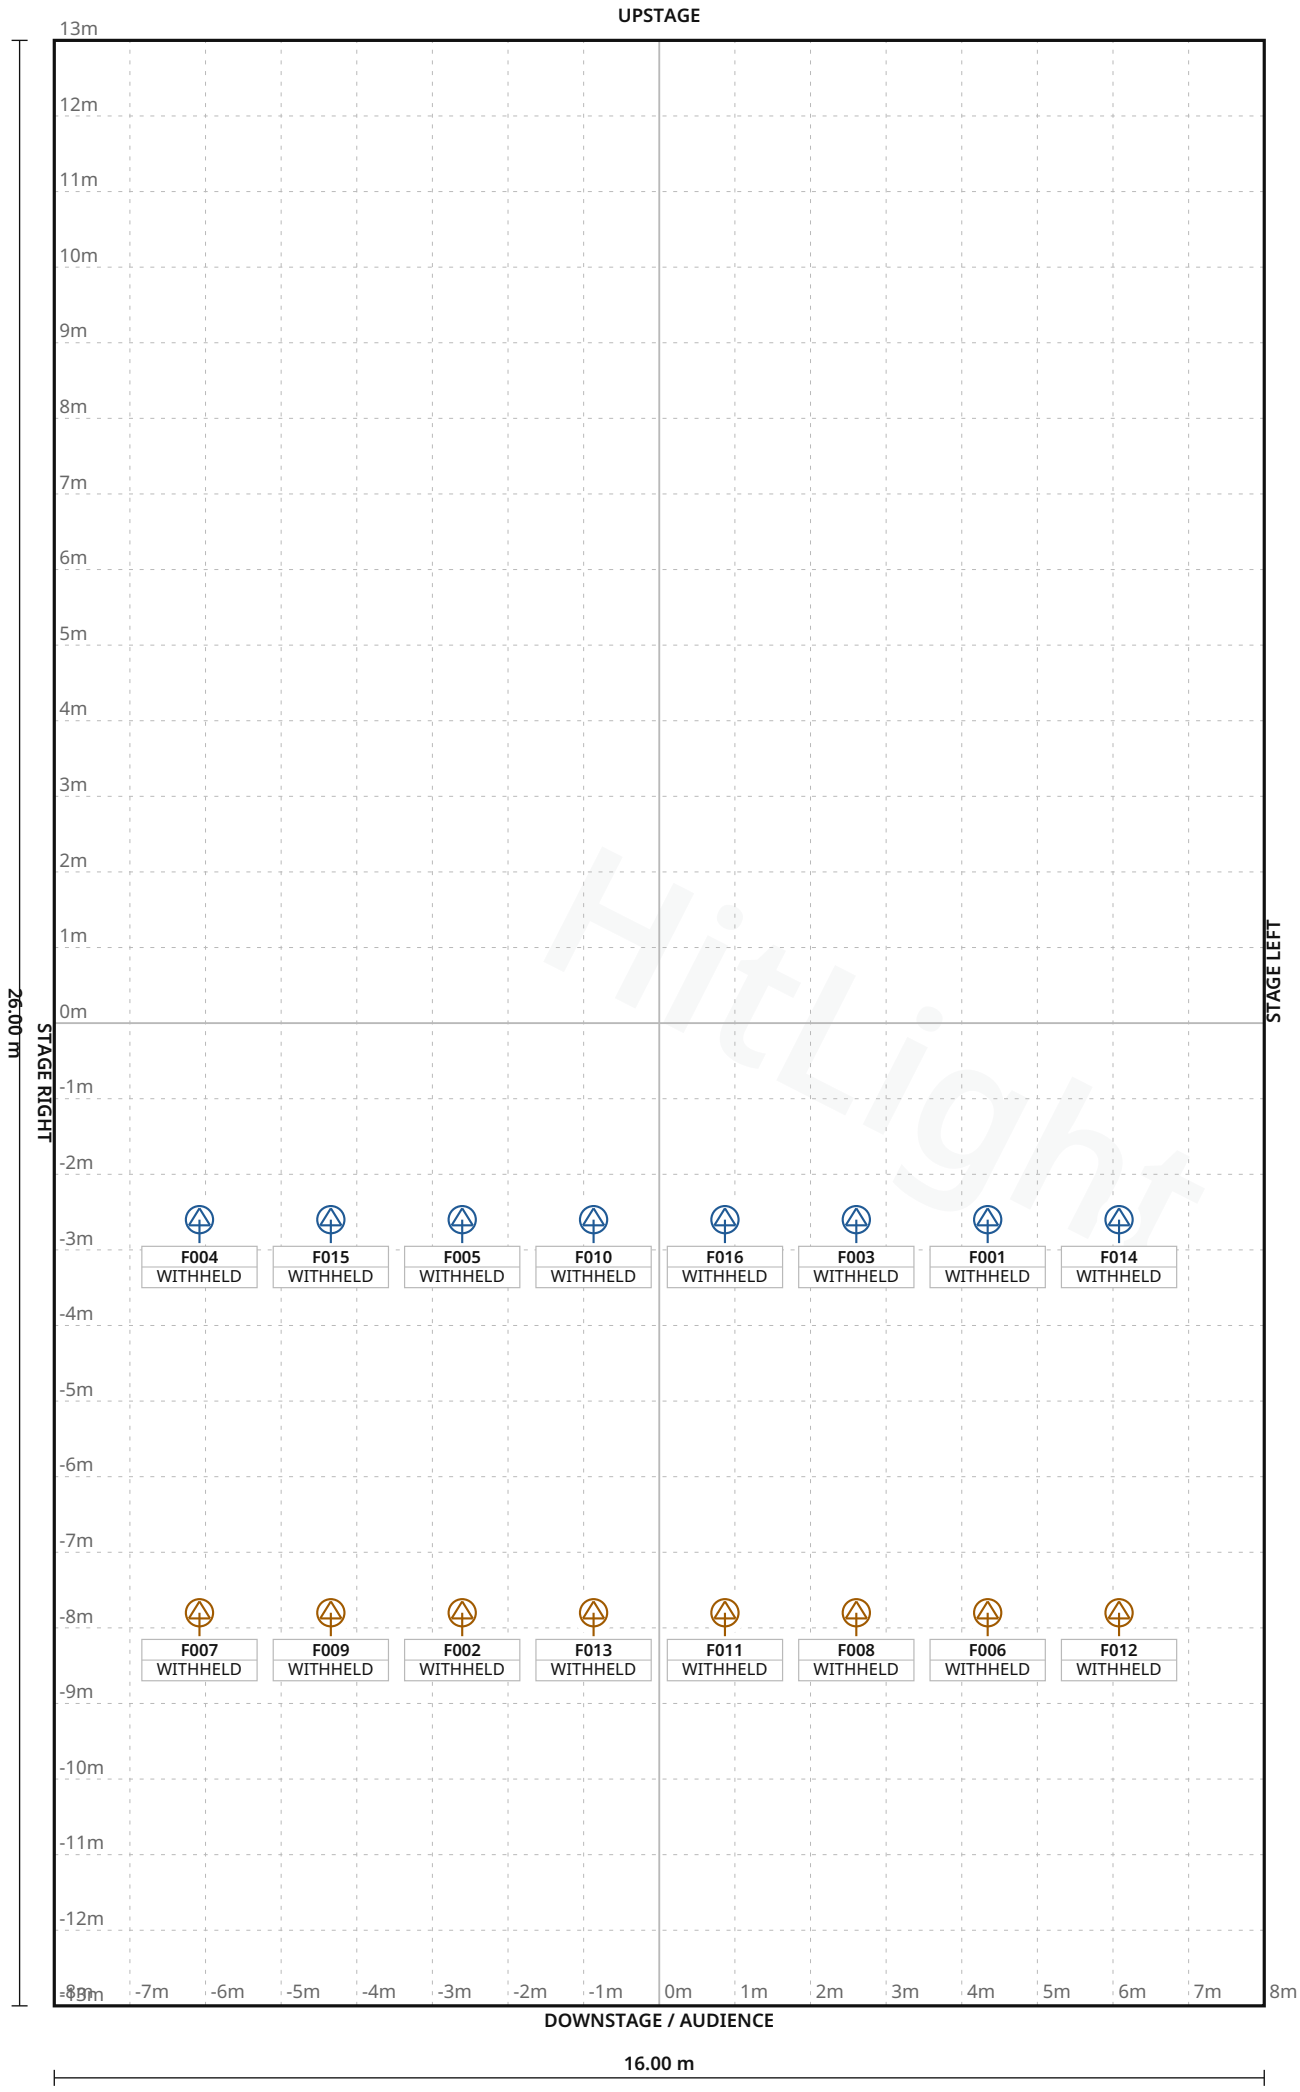

Stage 16.00 m W × 26.00 m D · Grid 1 m

Het HOFtheater · Main room

LIGHT PLOT · PLAN · Main room

HitLight · Het HOFtheater

Voorhof 2, 8102 MH, Raalte, Netherlands

DWG HL · SCALE 1:100 · metric · PRINT AT 100%

Drawn HitLight

Generated from the saved show

SOURCE 4654f7e8adaf

SYMBOL LEGEND

2 TYPES · 16 FIXTURES · COLOUR BY TYPE



Elation Fuze Profile

Profile Spot · Extended Pan540 · 59 ch · category symbol

8 physical · 8 plotted

0 disabled · 0 unplaced



Elation KL Profile FC

Profile Spot · Extended · 21 ch · category symbol

8 physical · 8 plotted

0 disabled · 0 unplaced

HitLight

Het HOFtheater · Main room

SYMBOL LEGEND · Main room

HitLight · Het HOFtheater

Voorhof 2, 8102 MH, Raalte, Netherlands

DWG HL · METRIC

Drawn HitLight

Generated from the saved show

SOURCE 4654f7e8adaf

GENERAL NOTES

1. Source-based lighting plan. Confirm the current rig with the venue.
2. PARTIAL: included fixtures are not a full physical-unit census.
3. DMX PATCH WITHHELD: provisional or unchecked addresses are not published.
4. Approximate planning view; not official venue paperwork or output-ready. Original HitLight symbols only; no source pages, OEM meshes, photos or logos. Original files remain private; modes and patch unverified.

HitLight

FIXTURE SCHEDULE

Fixture	Manufacturer / model	Position / mount	Mode / output
VISUAL PLANNING · DMX PATCH WITHHELD			
F001	Elation / Fuze Profile	PLOTTED	Unverified · Output excluded
F002	Elation / KL Profile FC	PLOTTED	Unverified · Output excluded
F003	Elation / Fuze Profile	PLOTTED	Unverified · Output excluded
F004	Elation / Fuze Profile	PLOTTED	Unverified · Output excluded
F005	Elation / Fuze Profile	PLOTTED	Unverified · Output excluded
F006	Elation / KL Profile FC	PLOTTED	Unverified · Output excluded
F007	Elation / KL Profile FC	PLOTTED	Unverified · Output excluded
F008	Elation / KL Profile FC	PLOTTED	Unverified · Output excluded
F009	Elation / KL Profile FC	PLOTTED	Unverified · Output excluded
F010	Elation / Fuze Profile	PLOTTED	Unverified · Output excluded
F011	Elation / KL Profile FC	PLOTTED	Unverified · Output excluded
F012	Elation / KL Profile FC	PLOTTED	Unverified · Output excluded
F013	Elation / KL Profile FC	PLOTTED	Unverified · Output excluded
F014	Elation / Fuze Profile	PLOTTED	Unverified · Output excluded
F015	Elation / Fuze Profile	PLOTTED	Unverified · Output excluded
F016	Elation / Fuze Profile	PLOTTED	Unverified · Output excluded

Planning reference only. Confirm installed modes and patch with the venue.

Het HOFtheater · Main room

FIXTURE SCHEDULE · Main room

HitLight · Het HOFtheater

Voorhof 2, 8102 MH, Raalte, Netherlands

DWG HL · METRIC

Drawn HitLight

Generated from the saved show

SOURCE 4654f7e8adaf

VALIDATION APPENDIX

WARNING · PATCH_WITHHELD

DMX patch facts are withheld pending source verification. This planning document cannot be used for hardware output.

Objects: — · Remediation: review the source facts and regenerate.

ERROR · STAGE_DIMENSIONS_UNCONFIRMED

Confirm the stage dimensions before producing a final technical document.

Objects: Main room · Remediation: review the source facts and regenerate.

WARNING · TITLE_METADATA_INCOMPLETE

Some professional title-block metadata is missing; the document will show an em dash.

Objects: 0f123d61fb7d9b5b1a76e728 · Remediation: review the source facts and regenerate.

HitLight

VENUE & DRAWING SOURCES

Het HOFtheater

Main room · House rig

Voorhof 2, 8102 MH, Raalte, NL

https://www.hoftheater.nl/informatie/techniek

Sources checked 2026-10-23

Generated by HitLight from the reviewed partial Het HOFtheater reconstruction. Venue sources are cited as facts; their original artwork remains private.

Symbols: HitLight-owned category artwork. No manufacturer model geometry or original source pages included.

Source-based reconstruction. Confirm the current installation and equipment availability with the venue.

Scale, fixture positions, mounting heights and aiming may include estimates; this is not a rigging specification.

Provisional fixture matches are labelled as placeholders. The recorded subset is not a complete physical inventory.

DMX addresses are withheld from public plans until their exact source patch is reconciled.

8 existing fixture references now show approved public catalogue housings. Native profile/control bytes, source or donor labels, modes, enabled/patch state and exact layouts/mounts are unchanged. Original identity, optics, source and geometry qualifications remain; no hardware, photometric or rigging acceptance.

Approximate planning view; not official venue paperwork or output-ready. Original HitLight symbols only; no source pages, OEM meshes, photos or logos. Original files remain private; modes and patch unverified.

Official venue information: https://www.hoftheater.nl/informatie/techniek · checked 2026-10-19

Physical venue location: https://www.hoftheater.nl/ · checked 2026-10-23

technische-lijst-hoftheater-raalte-rev_06_01102026.pdf: https://www.hoftheater.nl/media/byypng1i/technische-lijst-hoftheater-raalte-rev_06_01102026.pdf · checked 2026-10-19

zaal-licht-info-addresses-hoftheater-raalte-rev-04-24012025.pdf: https://www.hoftheater.nl/media/bxrmy0pl/zaal-licht-info-addresses-hoftheater-raalte-rev-04-24012025.pdf · checked 2026-10-19

Public venue page: https://www.hitlight.app/venues/netherlands/het-hoftheater-0f123d61

HitLight | hitlight.app