
UPSTAGE

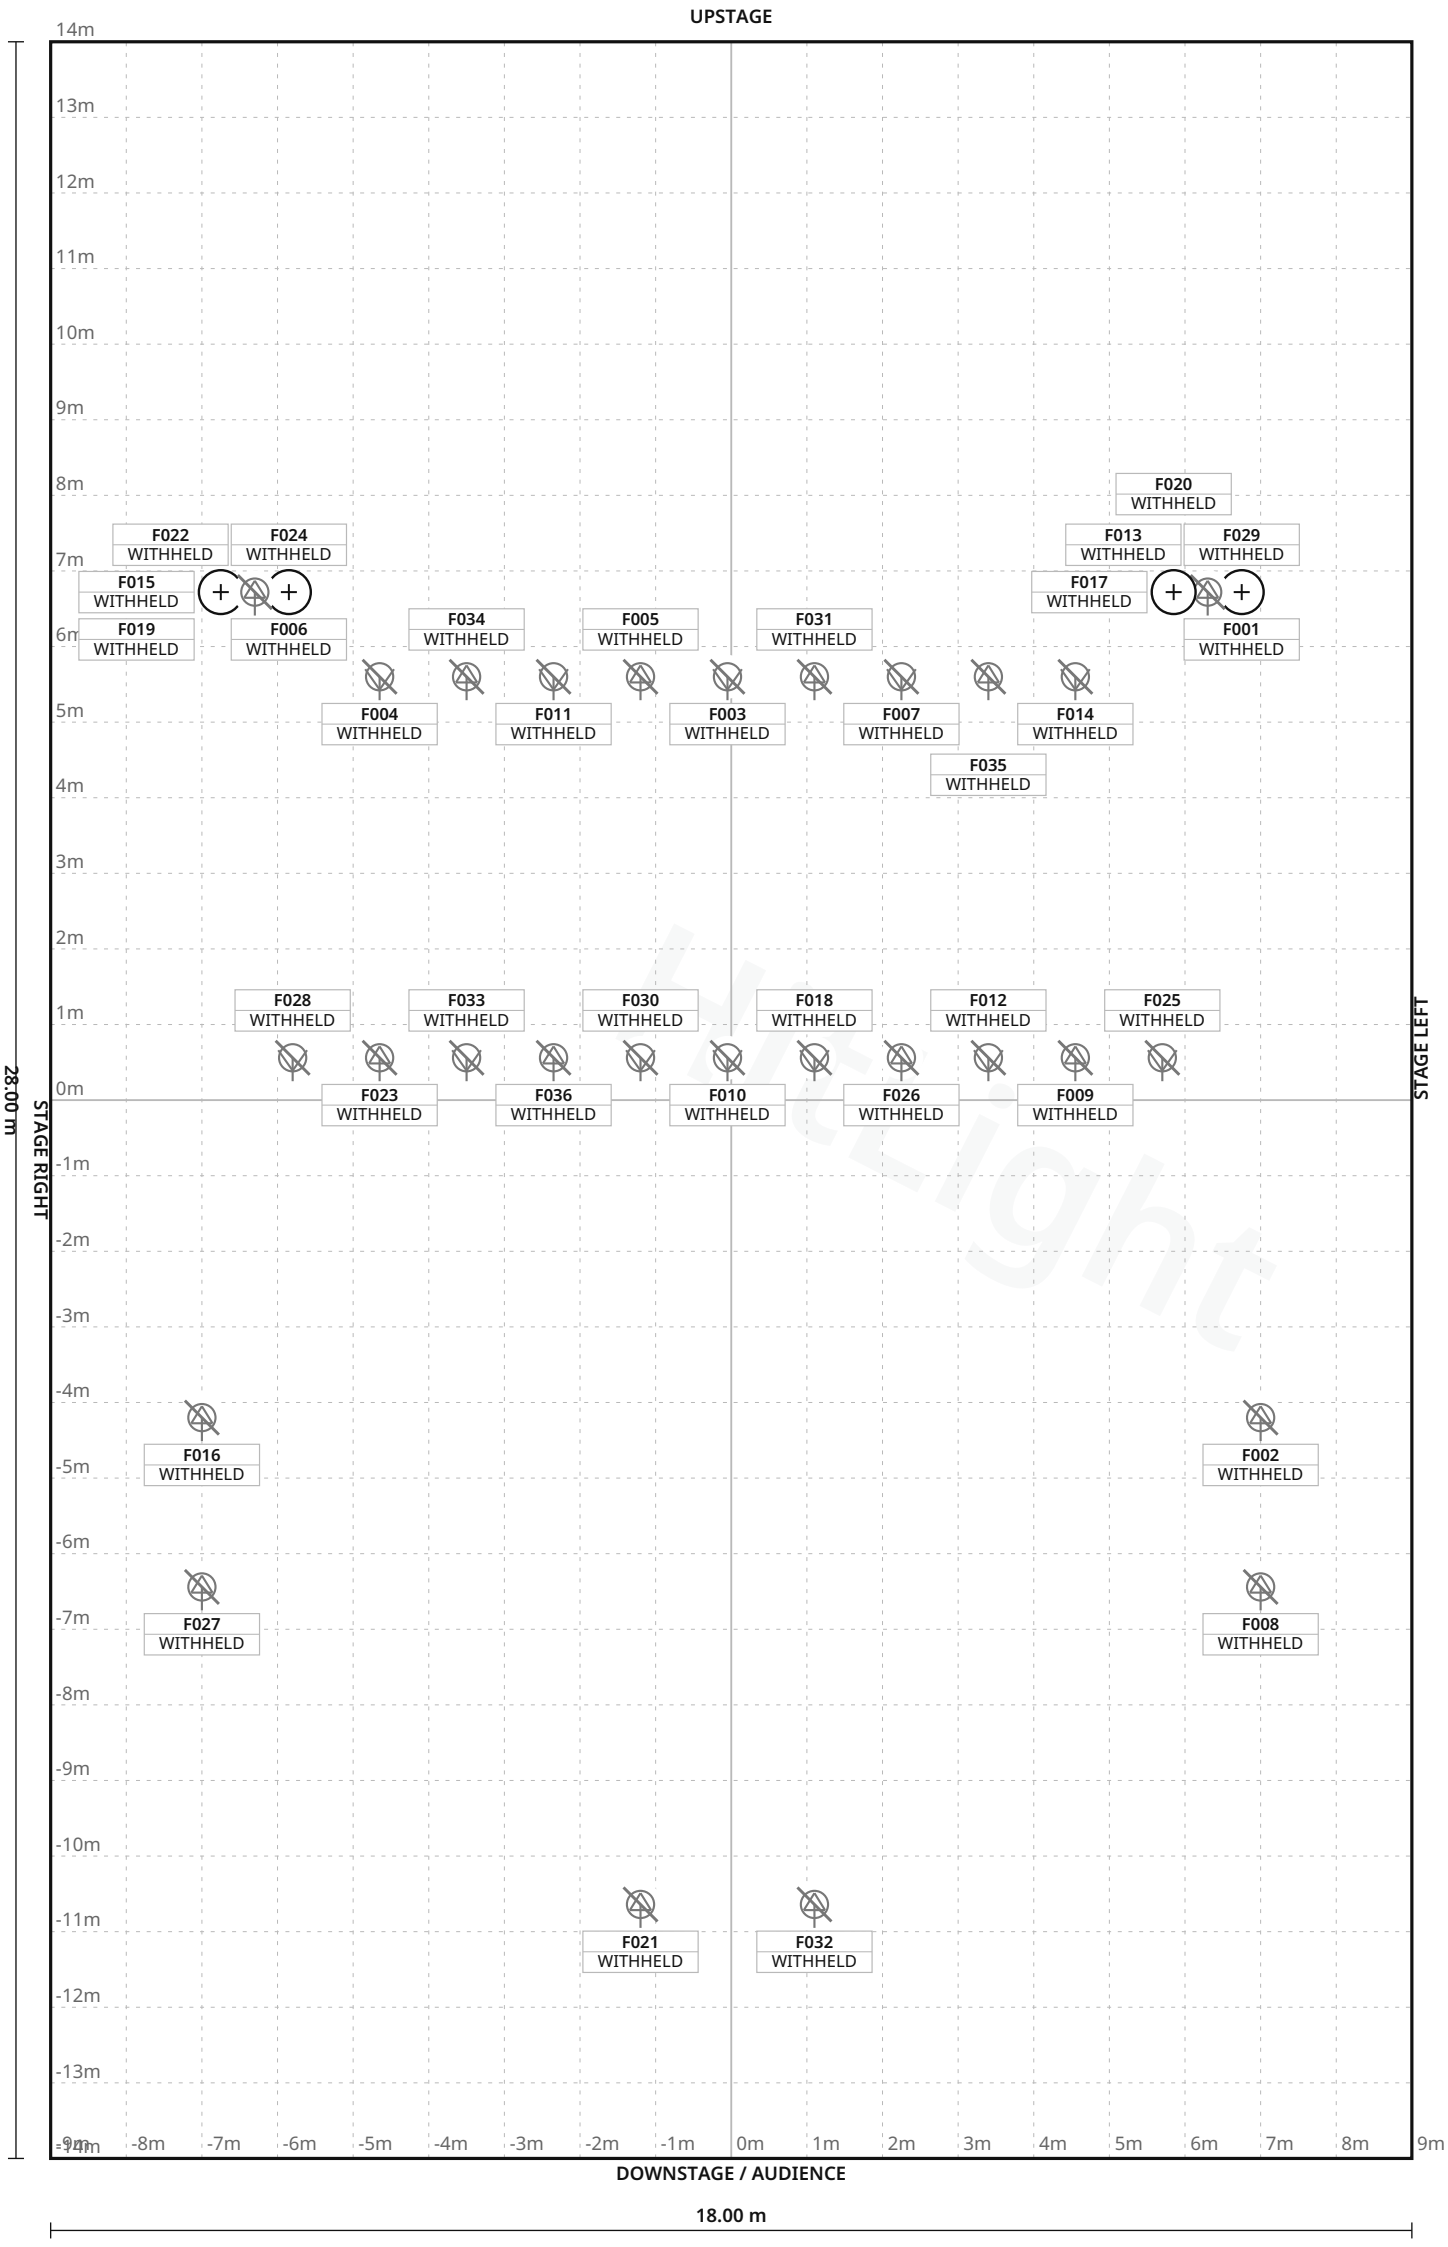

FIXTURE LEGEND

- **Unspecified2kW19-32zoomprofile·Regie** — Profile Spot · 2×
- **UnspecifiedFresnel·stageandZbridge** — Spot Light · 12×
- **Unspecifiedprofile·Saalrinne** — Profile Spot · 4×
- **Unspecifiedprofile·stageandZbridge** — Profile Spot · 8×
- **Unspecifiedprofile·tower** — Profile Spot · 10×

Stage 18.00 m W × 28.00 m D · Grid 1 m

Stadthalle · Hauptbühne / Theatersaal

LIGHT PLOT · PLAN · Hauptbühne / Theatersaal

HitLight · Stadthalle

44575, Castrop-Rauxel, Germany

DWG HL · SCALE 1:100 · metric · PRINT AT 100%

Drawn HitLight

Generated from the saved show

SOURCE db345b64c57c

SYMBOL LEGEND

5 TYPES · 36 FIXTURES · COLOUR BY TYPE



Unverified source fixture Unspecified2kW19-32zoomprofile·Regie

Profile Spot · Unverified · TBC ch · category symbol

2 physical · 2 plotted

2 disabled · 0 unplaced



Unverified source fixture UnspecifiedFresnel·stageandZbridge

Spot Light · Unverified · TBC ch · category symbol

12 physical · 12 plotted

12 disabled · 0 unplaced



Unverified source fixture Unspecifiedprofile·Saalrinne

Profile Spot · Unverified · TBC ch · category symbol

4 physical · 4 plotted

4 disabled · 0 unplaced



Unverified source fixture Unspecifiedprofile·stageandZbridge

Profile Spot · Unverified · TBC ch · category symbol

8 physical · 8 plotted

8 disabled · 0 unplaced



Unverified source fixture Unspecifiedprofile·tower

Profile Spot · Unverified · TBC ch · category symbol

10 physical · 10 plotted

10 disabled · 0 unplaced

Stadthalle · Hauptbühne / Theatersaal

SYMBOL LEGEND · Hauptbühne / Theatersaal

HitLight · Stadthalle

44575, Castrop-Rauxel, Germany

DWG HL · METRIC

Drawn HitLight

Generated from the saved show

SOURCE db345b64c57c

GENERAL NOTES

1. Source-based lighting plan. Confirm the current rig with the venue.
2. PARTIAL: included fixtures are not a full physical-unit census.
3. DMX PATCH WITHHELD: provisional or unchecked addresses are not published.
4. Approximate planning view; not official venue paperwork or output-ready. Original HitLight symbols only; no source pages, OEM meshes, photos or logos. Original files remain private; modes and patch unverified.

HitLight

FIXTURE SCHEDULE

Fixture	Manufacturer / model	Position / mount	Mode / output
VISUAL PLANNING · DMX PATCH WITHHELD			
F001	Unverified source fixture / Unspecifiedprofile·tower	PLOTTED	Unverified · Output excluded
F002	Unverified source fixture / Unspecifiedprofile·Saalrinne	PLOTTED	Unverified · Output excluded
F003	Unverified source fixture / UnspecifiedFresnel·stageandZbridge	PLOTTED	Unverified · Output excluded
F004	Unverified source fixture / UnspecifiedFresnel·stageandZbridge	PLOTTED	Unverified · Output excluded
F005	Unverified source fixture / Unspecifiedprofile·stageandZbridge	PLOTTED	Unverified · Output excluded
F006	Unverified source fixture / Unspecifiedprofile·tower	PLOTTED	Unverified · Output excluded
F007	Unverified source fixture / UnspecifiedFresnel·stageandZbridge	PLOTTED	Unverified · Output excluded
F008	Unverified source fixture / Unspecifiedprofile·Saalrinne	PLOTTED	Unverified · Output excluded
F009	Unverified source fixture / Unspecifiedprofile·stageandZbridge	PLOTTED	Unverified · Output excluded
F010	Unverified source fixture / UnspecifiedFresnel·stageandZbridge	PLOTTED	Unverified · Output excluded
F011	Unverified source fixture / UnspecifiedFresnel·stageandZbridge	PLOTTED	Unverified · Output excluded
F012	Unverified source fixture / UnspecifiedFresnel·stageandZbridge	PLOTTED	Unverified · Output excluded
F013	Unverified source fixture / Unspecifiedprofile·tower	PLOTTED	Unverified · Output excluded
F014	Unverified source fixture / UnspecifiedFresnel·stageandZbridge	PLOTTED	Unverified · Output excluded
F015	Unverified source fixture / Unspecifiedprofile·tower	PLOTTED	Unverified · Output excluded
F016	Unverified source fixture / Unspecifiedprofile·Saalrinne	PLOTTED	Unverified · Output excluded
F017	Unverified source fixture / Unspecifiedprofile·tower	PLOTTED	Unverified · Output excluded
F018	Unverified source fixture / UnspecifiedFresnel·stageandZbridge	PLOTTED	Unverified · Output excluded
F019	Unverified source fixture / Unspecifiedprofile·tower	PLOTTED	Unverified · Output excluded
F020	Unverified source fixture / Unspecifiedprofile·tower	PLOTTED	Unverified · Output excluded

Planning reference only. Confirm installed modes and patch with the venue.

Stadthalle · Hauptbühne / Theatersaal

FIXTURE SCHEDULE · Hauptbühne / Theatersaal

HitLight · Stadthalle

44575, Castrop-Rauxel, Germany

DWG HL · METRIC

Drawn HitLight

Generated from the saved show

SOURCE db345b64c57c

Fixture	Manufacturer / model	Position / mount	Mode / output
VISUAL PLANNING · DMX PATCH WITHHELD			
F021	Unverified source fixture / Unspecified2kW19-32zoomprofile·Regie	PLOTTED	Unverified · Output excluded
F022	Unverified source fixture / Unspecifiedprofile·tower	PLOTTED	Unverified · Output excluded
F023	Unverified source fixture / Unspecifiedprofile·stageandZbridge	PLOTTED	Unverified · Output excluded
F024	Unverified source fixture / Unspecifiedprofile·tower	PLOTTED	Unverified · Output excluded
F025	Unverified source fixture / UnspecifiedFresnel·stageandZbridge	PLOTTED	Unverified · Output excluded
F026	Unverified source fixture / Unspecifiedprofile·stageandZbridge	PLOTTED	Unverified · Output excluded
F027	Unverified source fixture / Unspecifiedprofile·Saalrinne	PLOTTED	Unverified · Output excluded
F028	Unverified source fixture / UnspecifiedFresnel·stageandZbridge	PLOTTED	Unverified · Output excluded
F029	Unverified source fixture / Unspecifiedprofile·tower	PLOTTED	Unverified · Output excluded
F030	Unverified source fixture / UnspecifiedFresnel·stageandZbridge	PLOTTED	Unverified · Output excluded
F031	Unverified source fixture / Unspecifiedprofile·stageandZbridge	PLOTTED	Unverified · Output excluded
F032	Unverified source fixture / Unspecified2kW19-32zoomprofile·Regie	PLOTTED	Unverified · Output excluded
F033	Unverified source fixture / UnspecifiedFresnel·stageandZbridge	PLOTTED	Unverified · Output excluded
F034	Unverified source fixture / Unspecifiedprofile·stageandZbridge	PLOTTED	Unverified · Output excluded
F035	Unverified source fixture / Unspecifiedprofile·stageandZbridge	PLOTTED	Unverified · Output excluded
F036	Unverified source fixture / Unspecifiedprofile·stageandZbridge	PLOTTED	Unverified · Output excluded

Planning reference only. Confirm installed modes and patch with the venue.

VALIDATION APPENDIX

WARNING · PATCH_WITHHELD

DMX patch facts are withheld pending source verification. This planning document cannot be used for hardware output.

Objects: — · Remediation: review the source facts and regenerate.

ERROR · STAGE_DIMENSIONS_UNCONFIRMED

Confirm the stage dimensions before producing a final technical document.

Objects: Hauptbühne / Theatersaal · Remediation: review the source facts and regenerate.

WARNING · MODE_UNVERIFIED

DMX modes are unverified; output remains excluded.

Objects: F001–F036 · Remediation: review the source facts and regenerate.

WARNING · FIXTURE_DISABLED

Fixtures are disabled for this visual planning reconstruction.

Objects: F001–F036 · Remediation: review the source facts and regenerate.

WARNING · TITLE_METADATA_INCOMPLETE

Some professional title-block metadata is missing; the document will show an em dash.

Objects: 0f1342cc0eca61b637f4ee3c · Remediation: review the source facts and regenerate.

HitLight

VENUE & DRAWING SOURCES

Stadthalle

Hauptbühne / Theatersaal · Published house plot

44575, Castrop-Rauxel, DE

https://eventforum-castrop.de/

Sources checked 2026-11-03

Generated by HitLight from the reviewed partial Stadthalle reconstruction. Venue sources are cited as facts; their original artwork remains private.

Symbols: HitLight-owned category artwork. No manufacturer model geometry or original source pages included.

Fixture positions follow the venue’s published lighting plot; the currently installed rig is not verified.

The plot gives no full scale or trim heights, so scale and heights are estimated.

36 source-based fixture records display 36 approximate public catalogue housings or labelled donors and 0 visual fallbacks. 2 original 714SX display references now use newly authored public housings. Printed source identities and donor labels, selected modes, patch, output exclusions and layout are unchanged. Original source, geometry and installed-equipment uncertainties remain; housing detail, optics and hardware are unverified.

Approximate planning view; not official venue paperwork or output-ready. Original HitLight symbols only; no source pages, OEM meshes, photos or logos. Original files remain private; modes and patch unverified.

Venue discovery/identity evidence; see local packet for uncertainties.: https://www.evvc.org/uebersicht-der-mitglieder?page=9 · checked 2026-10-19

Physical venue/city qualification evidence: https://eventforum-castrop.de/ · checked 2026-10-19

Physical venue/city qualification evidence: https://eventforum-castrop.de/kontakt-event-forum-castrop-rauxel/ · checked 2026-10-19

Fixture plot original; visually inspected page(s) 17. Freshness and reuse rights unconfirmed.: https://eventforum-castrop.de/wp-content/uploads/2023/02/Infobroschuere-2023.pdf · checked 2026-11-03

Public venue page: https://www.hitlight.app/venues/germany/stadthalle-0f1342cc

HitLight