
UPSTAGE ↑

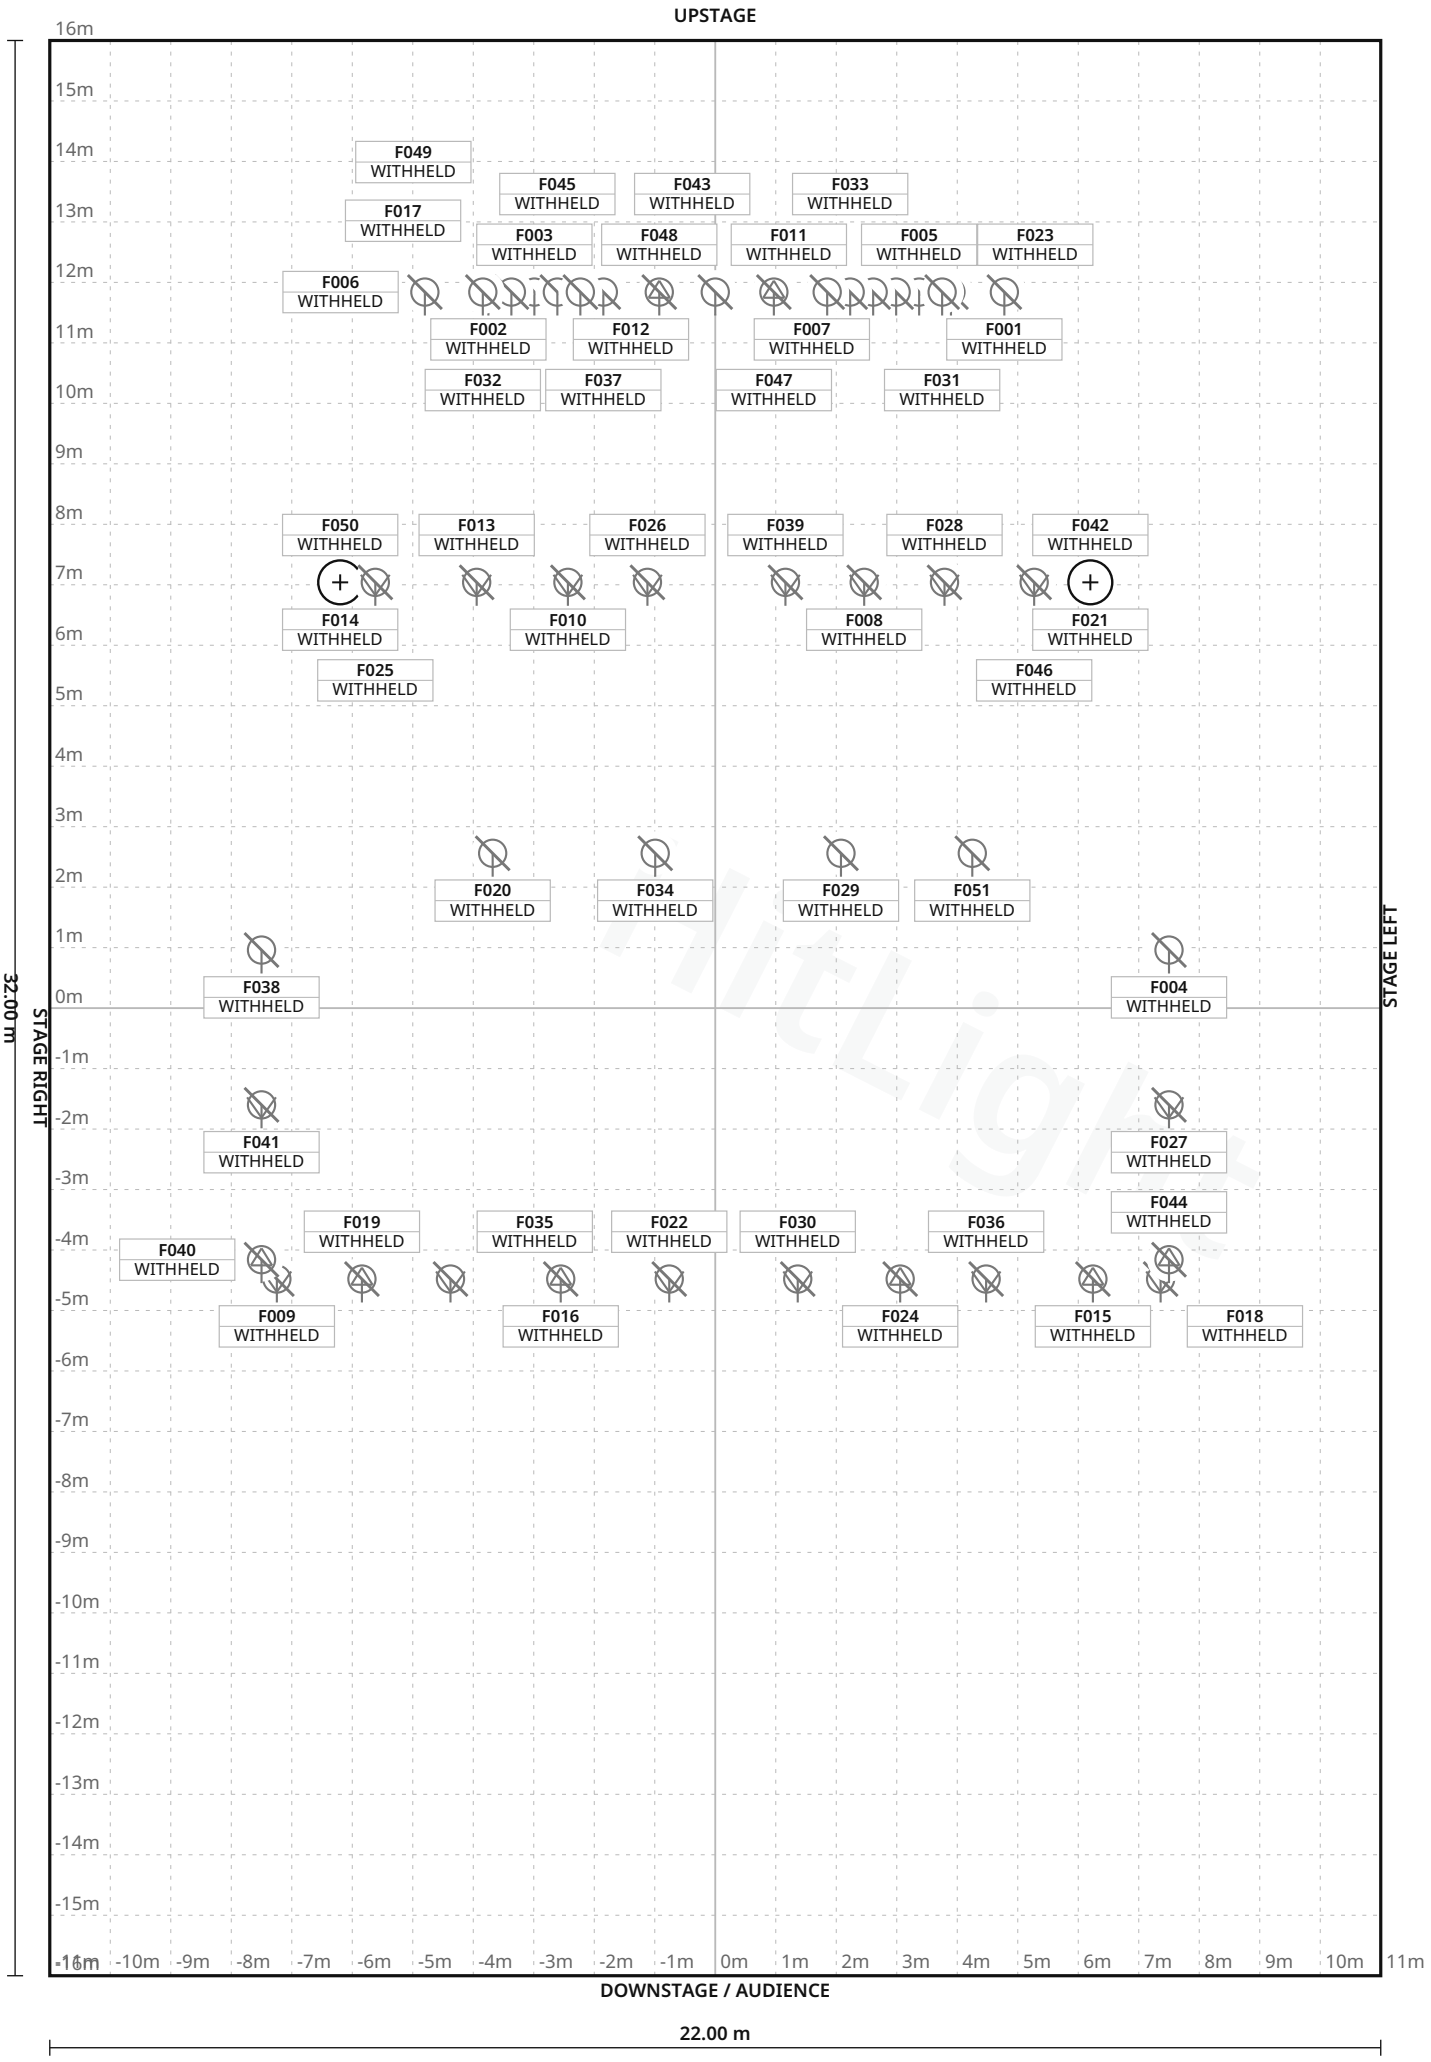

FIXTURE LEGEND

- **Source Four 36** — Profile Spot · 2×
- **Source Four jr** Zoom — Profile Spot · 2×
- **ADB2kW Fresnel** — Spot Light · 4×
- **ARRI2kW Fresnel** — PAR Light · 9×
- **ETC SourceFour** Jr36 — fixed optic — Profile Spot · 2×
- **JB Lighting P18** M2 HC — Profile Spot · 4×
- **PAR64 CP62 —** six-lamp bars — PAR Light · 12×
- **Stand1kW PC** — Spot Light · 2×
- **Stand1kW profile** — Profile Spot · 2×
- **Strand1kW PC** — Spot Light · 4×
- **Strand2kW** Fresnel — Spot Light · 6×
- **Unspecified work** flood — AL — PAR Light · 2×

Stage 22.00 m W × 32.00 m D · Grid 1 m

Neue Tonhalle · Hauptsaal

LIGHT PLOT · PLAN · Hauptsaal

HitLight · Neue Tonhalle

Villingen-Schwenningen, Germany

DWG HL · SCALE 1:125 · metric · PRINT AT 100%

Drawn HitLight

Generated from the saved show

SOURCE 8fbd7d6e736b

SYMBOL LEGEND

12 TYPES · 51 FIXTURES · COLOUR BY TYPE



ETC Source Four 36

Profile Spot · Unverified · TBC ch · category symbol

2 physical · 2 plotted

2 disabled · 0 unplaced



ETC Source Four jr Zoom

Profile Spot · Unverified · TBC ch · category symbol

2 physical · 2 plotted

2 disabled · 0 unplaced



Unverified source fixture ADB2kW Fresnel

Spot Light · Unverified · TBC ch · category symbol

4 physical · 4 plotted

4 disabled · 0 unplaced



Unverified source fixture ARRI2kW Fresnel

PAR Light · Unverified · TBC ch · category symbol

9 physical · 9 plotted

9 disabled · 0 unplaced



Unverified source fixture ETC SourceFour Jr36 — fixed optic

Profile Spot · Unverified · TBC ch · category symbol

2 physical · 2 plotted

2 disabled · 0 unplaced



Unverified source fixture JB Lighting P18 M2 HC

Profile Spot · Unverified · TBC ch · category symbol

4 physical · 4 plotted

4 disabled · 0 unplaced



Unverified source fixture PAR64 CP62 — six-lamp bars

PAR Light · Unverified · TBC ch · category symbol

12 physical · 12 plotted

12 disabled · 0 unplaced



Unverified source fixture Stand1kW PC

Spot Light · Unverified · TBC ch · category symbol

2 physical · 2 plotted

2 disabled · 0 unplaced

Neue Tonhalle · Hauptsaal

SYMBOL LEGEND · Hauptsaal

HitLight · Neue Tonhalle

Villingen-Schwenningen, Germany

DWG HL · METRIC

Drawn HitLight

Generated from the saved show

SOURCE 8fbd7d6e736b

SYMBOL LEGEND · CONTINUED



Unverified source fixture Stand1kW profile

Profile Spot · Unverified · TBC ch · category symbol

2 physical · 2 plotted

2 disabled · 0 unplaced



Unverified source fixture Strand1kW PC

Spot Light · Unverified · TBC ch · category symbol

4 physical · 4 plotted

4 disabled · 0 unplaced



Unverified source fixture Strand2kW Fresnel

Spot Light · Unverified · TBC ch · category symbol

6 physical · 6 plotted

6 disabled · 0 unplaced



Unverified source fixture Unspecified work flood — AL

PAR Light · Unverified · TBC ch · category symbol

2 physical · 2 plotted

2 disabled · 0 unplaced

HitLight

GENERAL NOTES

1. Source-based lighting plan. Confirm the current rig with the venue.
2. PARTIAL: included fixtures are not a full physical-unit census.
3. DMX PATCH WITHHELD: provisional or unchecked addresses are not published.
4. Approximate planning view; not official venue paperwork or output-ready. Original HitLight symbols only; no source pages, OEM meshes, photos or logos. Original files remain private; modes and patch unverified.

HitLight

FIXTURE SCHEDULE

Fixture	Manufacturer / model	Position / mount	Mode / output
VISUAL PLANNING · DMX PATCH WITHHELD			
F001	Unverified source fixture / ARRI2kW Fresnel	PLOTTED	Unverified · Output excluded
F002	Unverified source fixture / PAR64 CP62 — six-lamp bars	PLOTTED	Unverified · Output excluded
F003	Unverified source fixture / PAR64 CP62 — six-lamp bars	PLOTTED	Unverified · Output excluded
F004	Unverified source fixture / ARRI2kW Fresnel	PLOTTED	Unverified · Output excluded
F005	Unverified source fixture / PAR64 CP62 — six-lamp bars	PLOTTED	Unverified · Output excluded
F006	Unverified source fixture / ARRI2kW Fresnel	PLOTTED	Unverified · Output excluded
F007	Unverified source fixture / PAR64 CP62 — six-lamp bars	PLOTTED	Unverified · Output excluded
F008	Unverified source fixture / ADB2kW Fresnel	PLOTTED	Unverified · Output excluded
F009	Unverified source fixture / Strand2kW Fresnel	PLOTTED	Unverified · Output excluded
F010	Unverified source fixture / ADB2kW Fresnel	PLOTTED	Unverified · Output excluded
F011	Unverified source fixture / PAR64 CP62 — six-lamp bars	PLOTTED	Unverified · Output excluded
F012	Unverified source fixture / ARRI2kW Fresnel	PLOTTED	Unverified · Output excluded
F013	Unverified source fixture / Strand1kW PC	PLOTTED	Unverified · Output excluded
F014	ETC / Source Four jr Zoom	PLOTTED	Unverified · Output excluded
F015	Unverified source fixture / JB Lighting P18 M2 HC	PLOTTED	Unverified · Output excluded
F016	Unverified source fixture / JB Lighting P18 M2 HC	PLOTTED	Unverified · Output excluded
F017	Unverified source fixture / PAR64 CP62 — six-lamp bars	PLOTTED	Unverified · Output excluded
F018	Unverified source fixture / Strand2kW Fresnel	PLOTTED	Unverified · Output excluded
F019	Unverified source fixture / JB Lighting P18 M2 HC	PLOTTED	Unverified · Output excluded
F020	Unverified source fixture / ARRI2kW Fresnel	PLOTTED	Unverified · Output excluded

Planning reference only. Confirm installed modes and patch with the venue.

Neue Tonhalle · Hauptsaal

FIXTURE SCHEDULE · Hauptsaal

HitLight · Neue Tonhalle

Villingen-Schwenningen, Germany

DWG HL · METRIC

Drawn HitLight

Generated from the saved show

SOURCE 8fbd7d6e736b

Fixture	Manufacturer / model	Position / mount	Mode / output
VISUAL PLANNING · DMX PATCH WITHHELD			
F021	ETC / Source Four jr Zoom	PLOTTED	Unverified · Output excluded
F022	Unverified source fixture / Strand2kW Fresnel	PLOTTED	Unverified · Output excluded
F023	Unverified source fixture / Unspecified work flood — AL	PLOTTED	Unverified · Output excluded
F024	Unverified source fixture / JB Lighting P18 M2 HC	PLOTTED	Unverified · Output excluded
F025	Unverified source fixture / ADB2kW Fresnel	PLOTTED	Unverified · Output excluded
F026	Unverified source fixture / Strand1kW PC	PLOTTED	Unverified · Output excluded
F027	Unverified source fixture / Stand1kW PC	PLOTTED	Unverified · Output excluded
F028	Unverified source fixture / Strand1kW PC	PLOTTED	Unverified · Output excluded
F029	Unverified source fixture / ARRI2kW Fresnel	PLOTTED	Unverified · Output excluded
F030	Unverified source fixture / Strand2kW Fresnel	PLOTTED	Unverified · Output excluded
F031	Unverified source fixture / PAR64 CP62 — six-lamp bars	PLOTTED	Unverified · Output excluded
F032	Unverified source fixture / Unspecified work flood — AL	PLOTTED	Unverified · Output excluded
F033	Unverified source fixture / PAR64 CP62 — six-lamp bars	PLOTTED	Unverified · Output excluded
F034	Unverified source fixture / ARRI2kW Fresnel	PLOTTED	Unverified · Output excluded
F035	Unverified source fixture / Strand2kW Fresnel	PLOTTED	Unverified · Output excluded
F036	Unverified source fixture / Strand2kW Fresnel	PLOTTED	Unverified · Output excluded
F037	Unverified source fixture / PAR64 CP62 — six-lamp bars	PLOTTED	Unverified · Output excluded
F038	Unverified source fixture / ARRI2kW Fresnel	PLOTTED	Unverified · Output excluded
F039	Unverified source fixture / Strand1kW PC	PLOTTED	Unverified · Output excluded
F040	Unverified source fixture / Stand1kW profile	PLOTTED	Unverified · Output excluded

Planning reference only. Confirm installed modes and patch with the venue.

FIXTURE SCHEDULE · CONTINUED

Fixture	Manufacturer / model	Position / mount	Mode / output
VISUAL PLANNING · DMX PATCH WITHHELD			
F041	Unverified source fixture / Stand1kW PC	PLOTTED	Unverified · Output excluded
F042	ETC / Source Four 36	PLOTTED	Unverified · Output excluded
F043	Unverified source fixture / PAR64 CP62 — six-lamp bars	PLOTTED	Unverified · Output excluded
F044	Unverified source fixture / Stand1kW profile	PLOTTED	Unverified · Output excluded
F045	Unverified source fixture / PAR64 CP62 — six-lamp bars	PLOTTED	Unverified · Output excluded
F046	Unverified source fixture / ADB2kW Fresnel	PLOTTED	Unverified · Output excluded
F047	Unverified source fixture / ETC SourceFour Jr36 — fixed optic	PLOTTED	Unverified · Output excluded
F048	Unverified source fixture / ETC SourceFour Jr36 — fixed optic	PLOTTED	Unverified · Output excluded
F049	Unverified source fixture / PAR64 CP62 — six-lamp bars	PLOTTED	Unverified · Output excluded
F050	ETC / Source Four 36	PLOTTED	Unverified · Output excluded
F051	Unverified source fixture / ARRI2kW Fresnel	PLOTTED	Unverified · Output excluded

Planning reference only. Confirm installed modes and patch with the venue.

VALIDATION APPENDIX

WARNING · PATCH_WITHHELD

DMX patch facts are withheld pending source verification. This planning document cannot be used for hardware output.

Objects: — · Remediation: review the source facts and regenerate.

ERROR · STAGE_DIMENSIONS_UNCONFIRMED

Confirm the stage dimensions before producing a final technical document.

Objects: Hauptsaal · Remediation: review the source facts and regenerate.

WARNING · MODE_UNVERIFIED

DMX modes are unverified; output remains excluded.

Objects: F001–F051 · Remediation: review the source facts and regenerate.

WARNING · FIXTURE_DISABLED

Fixtures are disabled for this visual planning reconstruction.

Objects: F001–F051 · Remediation: review the source facts and regenerate.

WARNING · TITLE_METADATA_INCOMPLETE

Some professional title-block metadata is missing; the document will show an em dash.

Objects: 115fd36d27cefb8018915bec · Remediation: review the source facts and regenerate.

HitLight

VENUE & DRAWING SOURCES

Neue Tonhalle

Hauptsaal · Published house plot

Villingen-Schwenningen, DE

https://www.vsraeume.de/

Sources checked 2026-11-03

Generated by HitLight from the reviewed partial Neue Tonhalle reconstruction. Venue sources are cited as facts; their original artwork remains private.

Symbols: HitLight-owned category artwork. No manufacturer model geometry or original source pages included.

Fixture positions follow the venue’s published lighting plot; the currently installed rig is not verified.

The plot gives no full scale or trim heights, so scale and heights are estimated.

Partial source-based planning reconstruction; the current installation and complete fixture census are unverified.

Source-matched catalogue bodies are shown where available. Unresolved source identities remain labelled visual markers. Installed modes and DMX patch require verification; visual-only fixtures remain excluded from output.

51 records display 51 approximate public catalogue housings or labelled donors and 0 visual fallbacks. 2 display references use newly authored generic flood/PAR class housings. These do not identify installed products or verify wattage, optics, native DMX, dimming, rigging or hardware. Original source, geometry, mode, patch and output-exclusion qualifications remain.

Approximate planning view; not official venue paperwork or output-ready. Original HitLight symbols only; no source pages, OEM meshes, photos or logos. Original files remain private; modes and patch unverified.

Official full HTML identity and fixed physical-performance-place evidence. Private incomplete research; operation and rig unverified.: https://vsraeume.de/ · checked 2026-10-19

Discovery source; fresh official-site excerpts separately corroborate physical-place identity and municipality.: https://www.evvc.org/uebersicht-der-mitglieder?page=31 · checked 2026-10-19

Official or operator-listed venue website; not verification of current operation or rig.: https://www.vsraeume.de/ · checked 2026-10-19

Fixture plot original; visually inspected page(s) 19. Freshness and reuse rights unconfirmed.: https://vsraeume.de/wp-content/uploads/2024/02/Neue_Tonhalle_technische_Dokumentation_web_1.pdf · checked 2026-11-03

Public venue page: https://www.hitlight.app/venues/germany/neue-tonhalle-115fd36d

HitLight | hitlight.app