
UPSTAGE ↑

FIXTURE LEGEND

Litecraft AT3
mini PAR (p6 legend)
Other · 26×

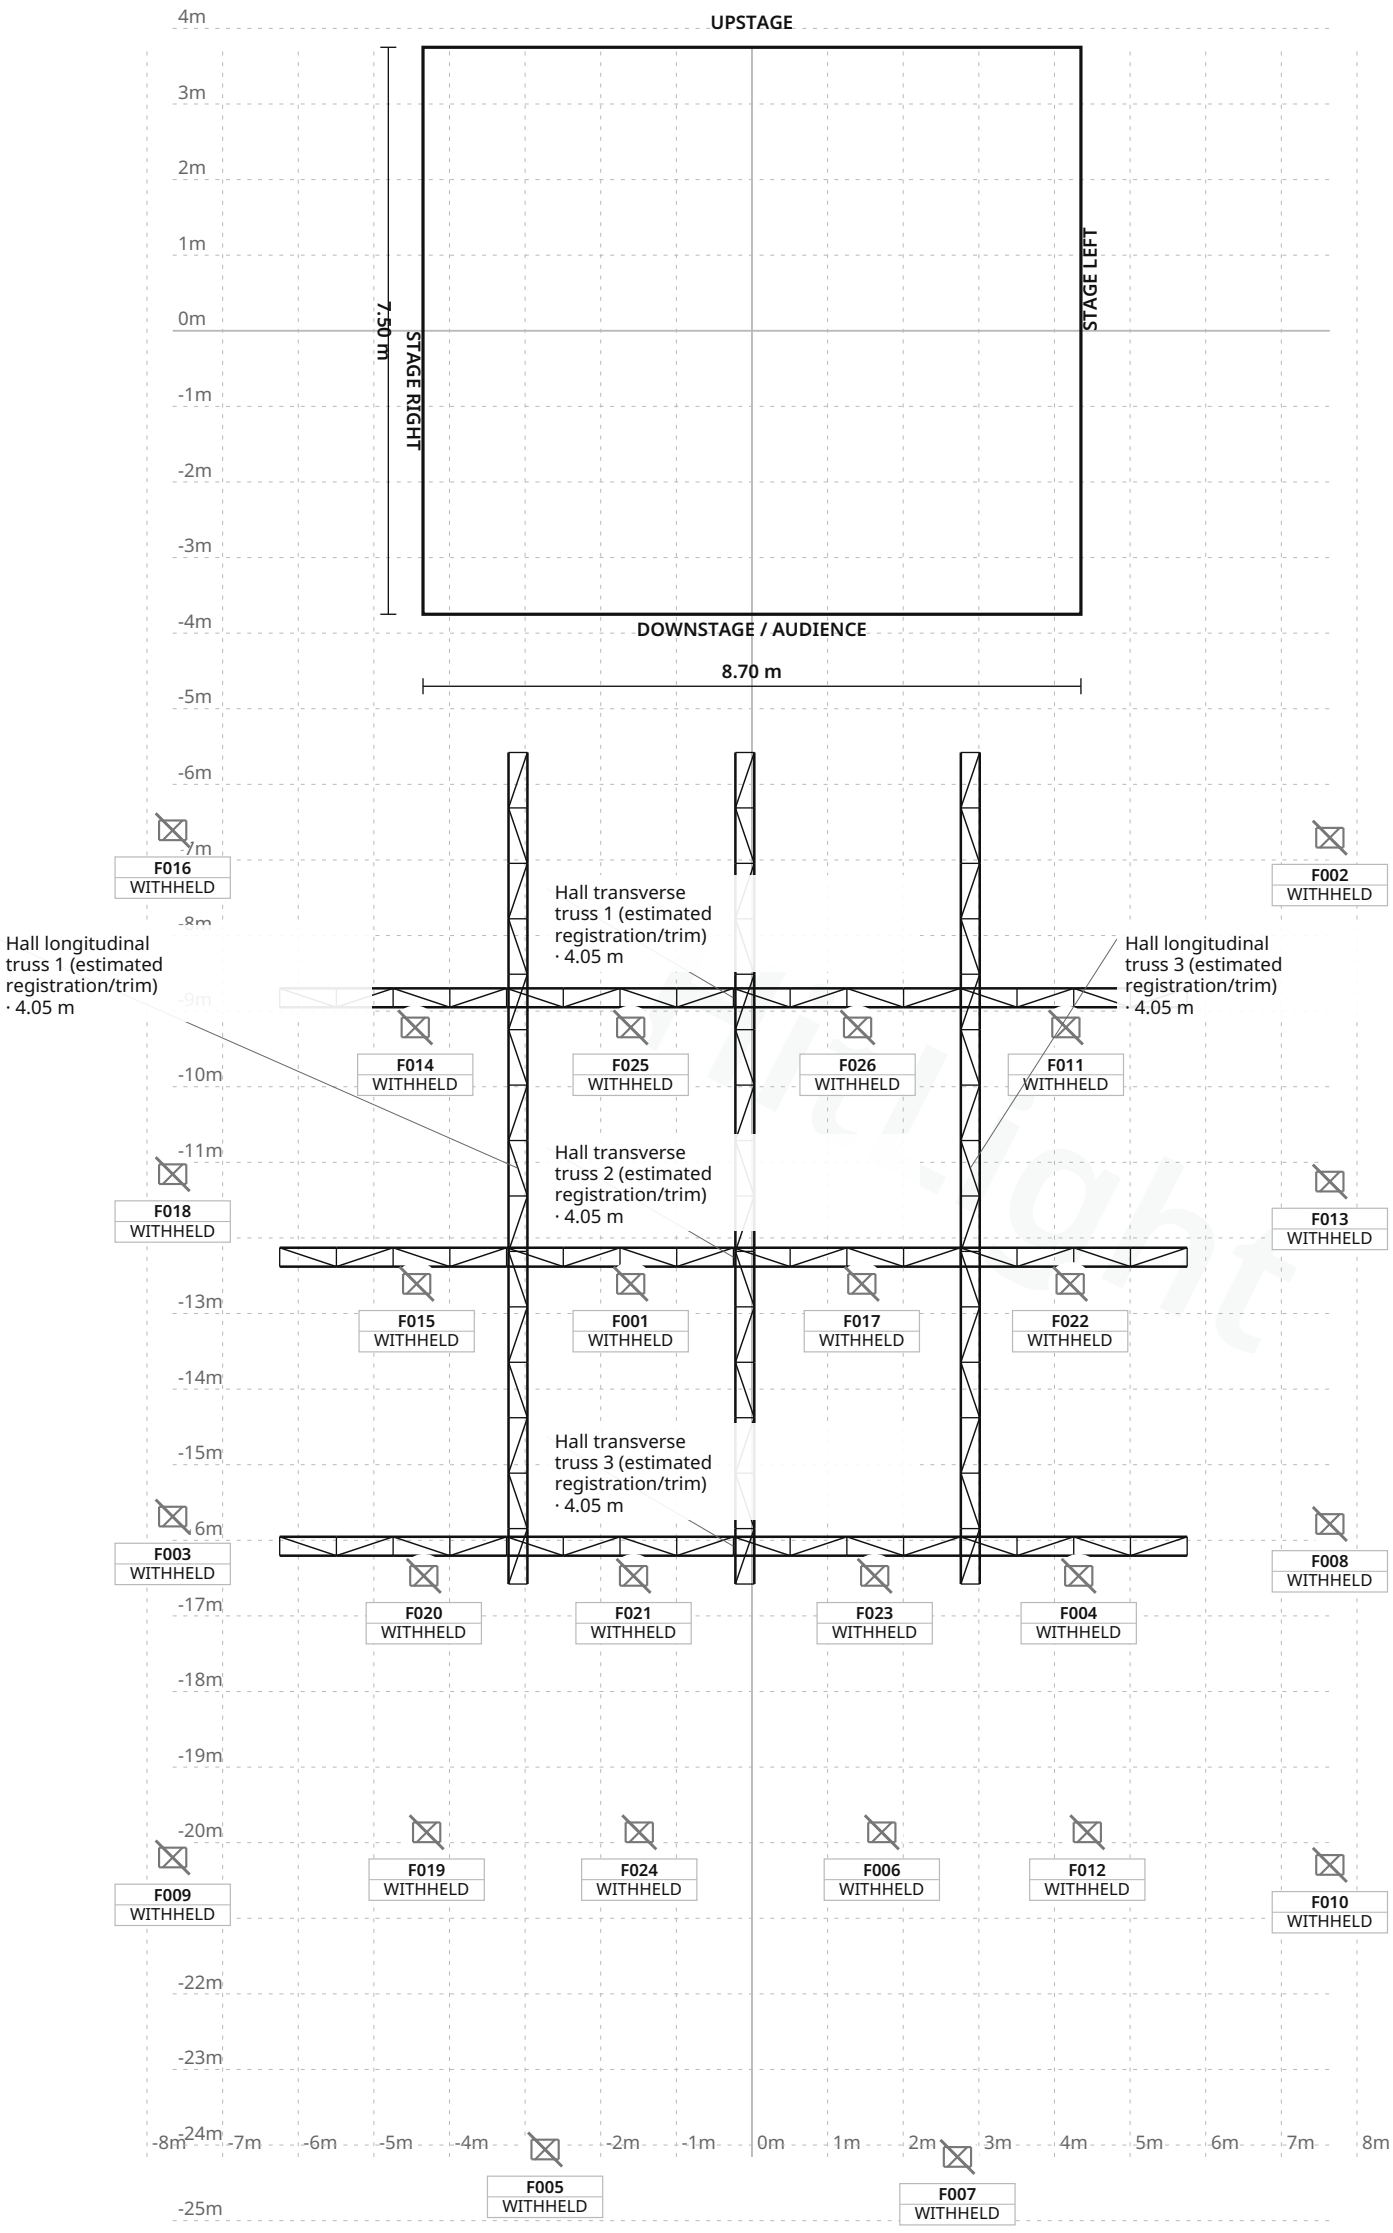

Stage 8.70 m W × 7.50 m D · Grid 1 m

Jugendkultur- und Familienzentrum Lindenpark Potsdam / Stiftung SPI · Main room

LIGHT PLOT · PLAN · Main room

HitLight · Jugendkultur- und Familienzentrum Lindenpark Potsdam / Stiftung SPI
14482, Potsdam, Germany

DWG HL · SCALE 1:100 · metric · PRINT AT 100%
Drawn HitLight
Generated from the saved show
SOURCE 6ef5579ebecd

SYMBOL LEGEND

1 TYPES · 26 FIXTURES · COLOUR BY TYPE

Unverified source fixture Litecraft AT3 mini PAR (p6 legend)

Other · Unverified · TBC ch · category symbol

26 physical · 26 plotted

26 disabled · 0 unplaced

HitLight

Jugendkultur- und Familienzentrum Lindenpark Potsdam / Stiftung SPI · Main room

SYMBOL LEGEND · Main room

HitLight · Jugendkultur- und Familienzentrum Lindenpark Potsdam / Stiftung SPI

14482, Potsdam, Germany

DWG HL · METRIC

Drawn HitLight

Generated from the saved show

SOURCE 6ef5579ebecd

GENERAL NOTES

1. Source-based lighting plan. Confirm the current rig with the venue.
2. PARTIAL: included fixtures are not a full physical-unit census.
3. DMX PATCH WITHHELD: provisional or unchecked addresses are not published.
4. Fixture positions follow the venue’s published lighting plot; the currently installed rig is not verified.
5. The plot gives no full scale or trim heights, so scale and heights are estimated.

HitLight

STAGE ELEMENTS

NAME	TYPE	POSITION	TRIM / SIZE
Hall transverse truss 1 (estimated registration/trim)	trussStraight	X -0.25 m · Z 8.82 m	4.05 m · 12.00 m W × 0.25 m D
Hall transverse truss 2 (estimated registration/trim)	trussStraight	X -0.25 m · Z 12.25 m	4.05 m · 12.00 m W × 0.25 m D
Hall transverse truss 3 (estimated registration/trim)	trussStraight	X -0.25 m · Z 16.08 m	4.05 m · 12.00 m W × 0.25 m D
Hall longitudinal truss 1 (estimated registration/trim)	trussStraight	X -3.09 m · Z 11.08 m	4.05 m · 11.00 m W × 0.25 m D
Hall longitudinal truss 2 (estimated registration/trim)	trussStraight	X -0.09 m · Z 11.08 m	4.05 m · 11.00 m W × 0.25 m D
Hall longitudinal truss 3 (estimated registration/trim)	trussStraight	X 2.89 m · Z 11.08 m	4.05 m · 11.00 m W × 0.25 m D

HitLight

Jugendkultur- und Familienzentrum Lindenpark Potsdam / Stiftung SPI · Main room

STAGE ELEMENTS · Main room

HitLight · Jugendkultur- und Familienzentrum Lindenpark Potsdam / Stiftung SPI

14482, Potsdam, Germany

DWG HL · METRIC

Drawn HitLight

Generated from the saved show

SOURCE 6ef5579ebecd

FIXTURE SCHEDULE

Fixture	Manufacturer / model	Position / mount	Mode / output
VISUAL PLANNING · DMX PATCH WITHHELD			
F001	Unverified source fixture / Litecraft AT3 mini PAR (p6 legend)	PLOTTED	Unverified · Output excluded
F002	Unverified source fixture / Litecraft AT3 mini PAR (p6 legend)	PLOTTED	Unverified · Output excluded
F003	Unverified source fixture / Litecraft AT3 mini PAR (p6 legend)	PLOTTED	Unverified · Output excluded
F004	Unverified source fixture / Litecraft AT3 mini PAR (p6 legend)	PLOTTED	Unverified · Output excluded
F005	Unverified source fixture / Litecraft AT3 mini PAR (p6 legend)	PLOTTED	Unverified · Output excluded
F006	Unverified source fixture / Litecraft AT3 mini PAR (p6 legend)	PLOTTED	Unverified · Output excluded
F007	Unverified source fixture / Litecraft AT3 mini PAR (p6 legend)	PLOTTED	Unverified · Output excluded
F008	Unverified source fixture / Litecraft AT3 mini PAR (p6 legend)	PLOTTED	Unverified · Output excluded
F009	Unverified source fixture / Litecraft AT3 mini PAR (p6 legend)	PLOTTED	Unverified · Output excluded
F010	Unverified source fixture / Litecraft AT3 mini PAR (p6 legend)	PLOTTED	Unverified · Output excluded
F011	Unverified source fixture / Litecraft AT3 mini PAR (p6 legend)	PLOTTED	Unverified · Output excluded
F012	Unverified source fixture / Litecraft AT3 mini PAR (p6 legend)	PLOTTED	Unverified · Output excluded
F013	Unverified source fixture / Litecraft AT3 mini PAR (p6 legend)	PLOTTED	Unverified · Output excluded
F014	Unverified source fixture / Litecraft AT3 mini PAR (p6 legend)	PLOTTED	Unverified · Output excluded
F015	Unverified source fixture / Litecraft AT3 mini PAR (p6 legend)	PLOTTED	Unverified · Output excluded
F016	Unverified source fixture / Litecraft AT3 mini PAR (p6 legend)	PLOTTED	Unverified · Output excluded
F017	Unverified source fixture / Litecraft AT3 mini PAR (p6 legend)	PLOTTED	Unverified · Output excluded
F018	Unverified source fixture / Litecraft AT3 mini PAR (p6 legend)	PLOTTED	Unverified · Output excluded
F019	Unverified source fixture / Litecraft AT3 mini PAR (p6 legend)	PLOTTED	Unverified · Output excluded
F020	Unverified source fixture / Litecraft AT3 mini PAR (p6 legend)	PLOTTED	Unverified · Output excluded

Planning reference only. Confirm installed modes and patch with the venue.

Jugendkultur- und Familienzentrum Lindenpark Potsdam / Stiftung SPI · Main room

FIXTURE SCHEDULE · Main room

HitLight · Jugendkultur- und Familienzentrum Lindenpark Potsdam / Stiftung SPI
14482, Potsdam, Germany

DWG HL · METRIC
Drawn HitLight
Generated from the saved show
SOURCE 6ef5579ebecd

FIXTURE SCHEDULE · CONTINUED

Fixture	Manufacturer / model	Position / mount	Mode / output
VISUAL PLANNING · DMX PATCH WITHHELD			
F021	Unverified source fixture / Litecraft AT3 mini PAR (p6 legend)	PLOTTED	Unverified · Output excluded
F022	Unverified source fixture / Litecraft AT3 mini PAR (p6 legend)	PLOTTED	Unverified · Output excluded
F023	Unverified source fixture / Litecraft AT3 mini PAR (p6 legend)	PLOTTED	Unverified · Output excluded
F024	Unverified source fixture / Litecraft AT3 mini PAR (p6 legend)	PLOTTED	Unverified · Output excluded
F025	Unverified source fixture / Litecraft AT3 mini PAR (p6 legend)	PLOTTED	Unverified · Output excluded
F026	Unverified source fixture / Litecraft AT3 mini PAR (p6 legend)	PLOTTED	Unverified · Output excluded

Planning reference only. Confirm installed modes and patch with the venue.

HitLight

VALIDATION APPENDIX

WARNING · PATCH_WITHHELD

DMX patch facts are withheld pending source verification. This planning document cannot be used for hardware output.

Objects: — · Remediation: review the source facts and regenerate.

ERROR · STAGE_DIMENSIONS_UNCONFIRMED

Confirm the stage dimensions before producing a final technical document.

Objects: Main room · Remediation: review the source facts and regenerate.

WARNING · MODE_UNVERIFIED

DMX modes are unverified; output remains excluded.

Objects: F001–F026 · Remediation: review the source facts and regenerate.

WARNING · FIXTURE_DISABLED

Fixtures are disabled for this visual planning reconstruction.

Objects: F001–F026 · Remediation: review the source facts and regenerate.

WARNING · TITLE_METADATA_INCOMPLETE

Some professional title-block metadata is missing; the document will show an em dash.

Objects: 13cd059eb8ce613d69a48cdb · Remediation: review the source facts and regenerate.

HitLight

VENUE & DRAWING SOURCES

Jugendkultur- und Familienzentrum Lindenpark Potsdam / Stiftung SPI

Main room · House rig

14482, Potsdam, DE

https://www.lindenpark.de/

Sources checked 2026-10-19

Generated by HitLight from the saved published venue rig. Source attribution and reconstruction limitations are retained below.

Symbols: HitLight-owned category artwork. No manufacturer model geometry or original source pages included.

Fixture positions follow the venue’s published lighting plot; the currently installed rig is not verified.

Fixture labels retain the printed source model names; exact profiles, modes and the DMX patch are not included.

The plot gives no full scale or trim heights, so scale and heights are estimated.

Only the26 individually plotted hall-light mini-PAR positions are included; the stage-light inventory has no individual positions and is excluded. This is a partial hall-light subset, not the full stage rig.

The plot labels these units Litecraft AT3 mini PAR; the inventory instead lists Cameo Studio PAR64 variants. The identity conflict remains unresolved.

Fixture positions follow the venue’s published lighting plot; the currently installed rig is not verified.

The plot gives no full scale or trim heights, so scale and heights are estimated.

Only the26 individually plotted hall-light mini-PAR positions are included; the stage-light inventory has no individual positions and is excluded. This is a partial hall-light subset, not the full stage rig.

The plot labels these units Litecraft AT3 mini PAR; the inventory instead lists Cameo Studio PAR64 variants. The identity conflict remains unresolved.

Generated from the saved published HitLight layout; fixture positions and room geometry are unchanged. Not an official venue drawing.

Output remains excluded for visual-only fixtures. Catalogue identity does not verify installed modes, addresses or the current installation.

Venue discovery/identity evidence; see local packet for uncertainties.:
https://soziokultur.de/ueber-uns/mitglieder/ · checked 2026-10-19

Physical venue/city qualification evidence: https://lindenpark.de/ · checked 2026-10-19

Official or directory-listed venue/operator website; not current-rig verification.:
https://www.lindenpark.de/ · checked 2026-10-19

Original venue technical file. Reuse permission and current rig remain unverified.:
https://lindenpark.de/wp-content/uploads/2026/01/Venue-Specs_Lindenpark-Potsdam_2025.pdf · checked 2026-10-19

Original venue technical file. Reuse permission and current rig remain unverified.:
https://lindenpark.de/wp-content/uploads/2026/01/Venue-Specs_OpenAir_Lindenpark_Potsdam_2026.pdf · checked 2026-10-19

Public venue page:
https://www.hitlight.app/venues/germany/jugendkultur-und-familienzentrum-lindenpark-potsdam-stiftung-spi-13cd059e