
UPSTAGE

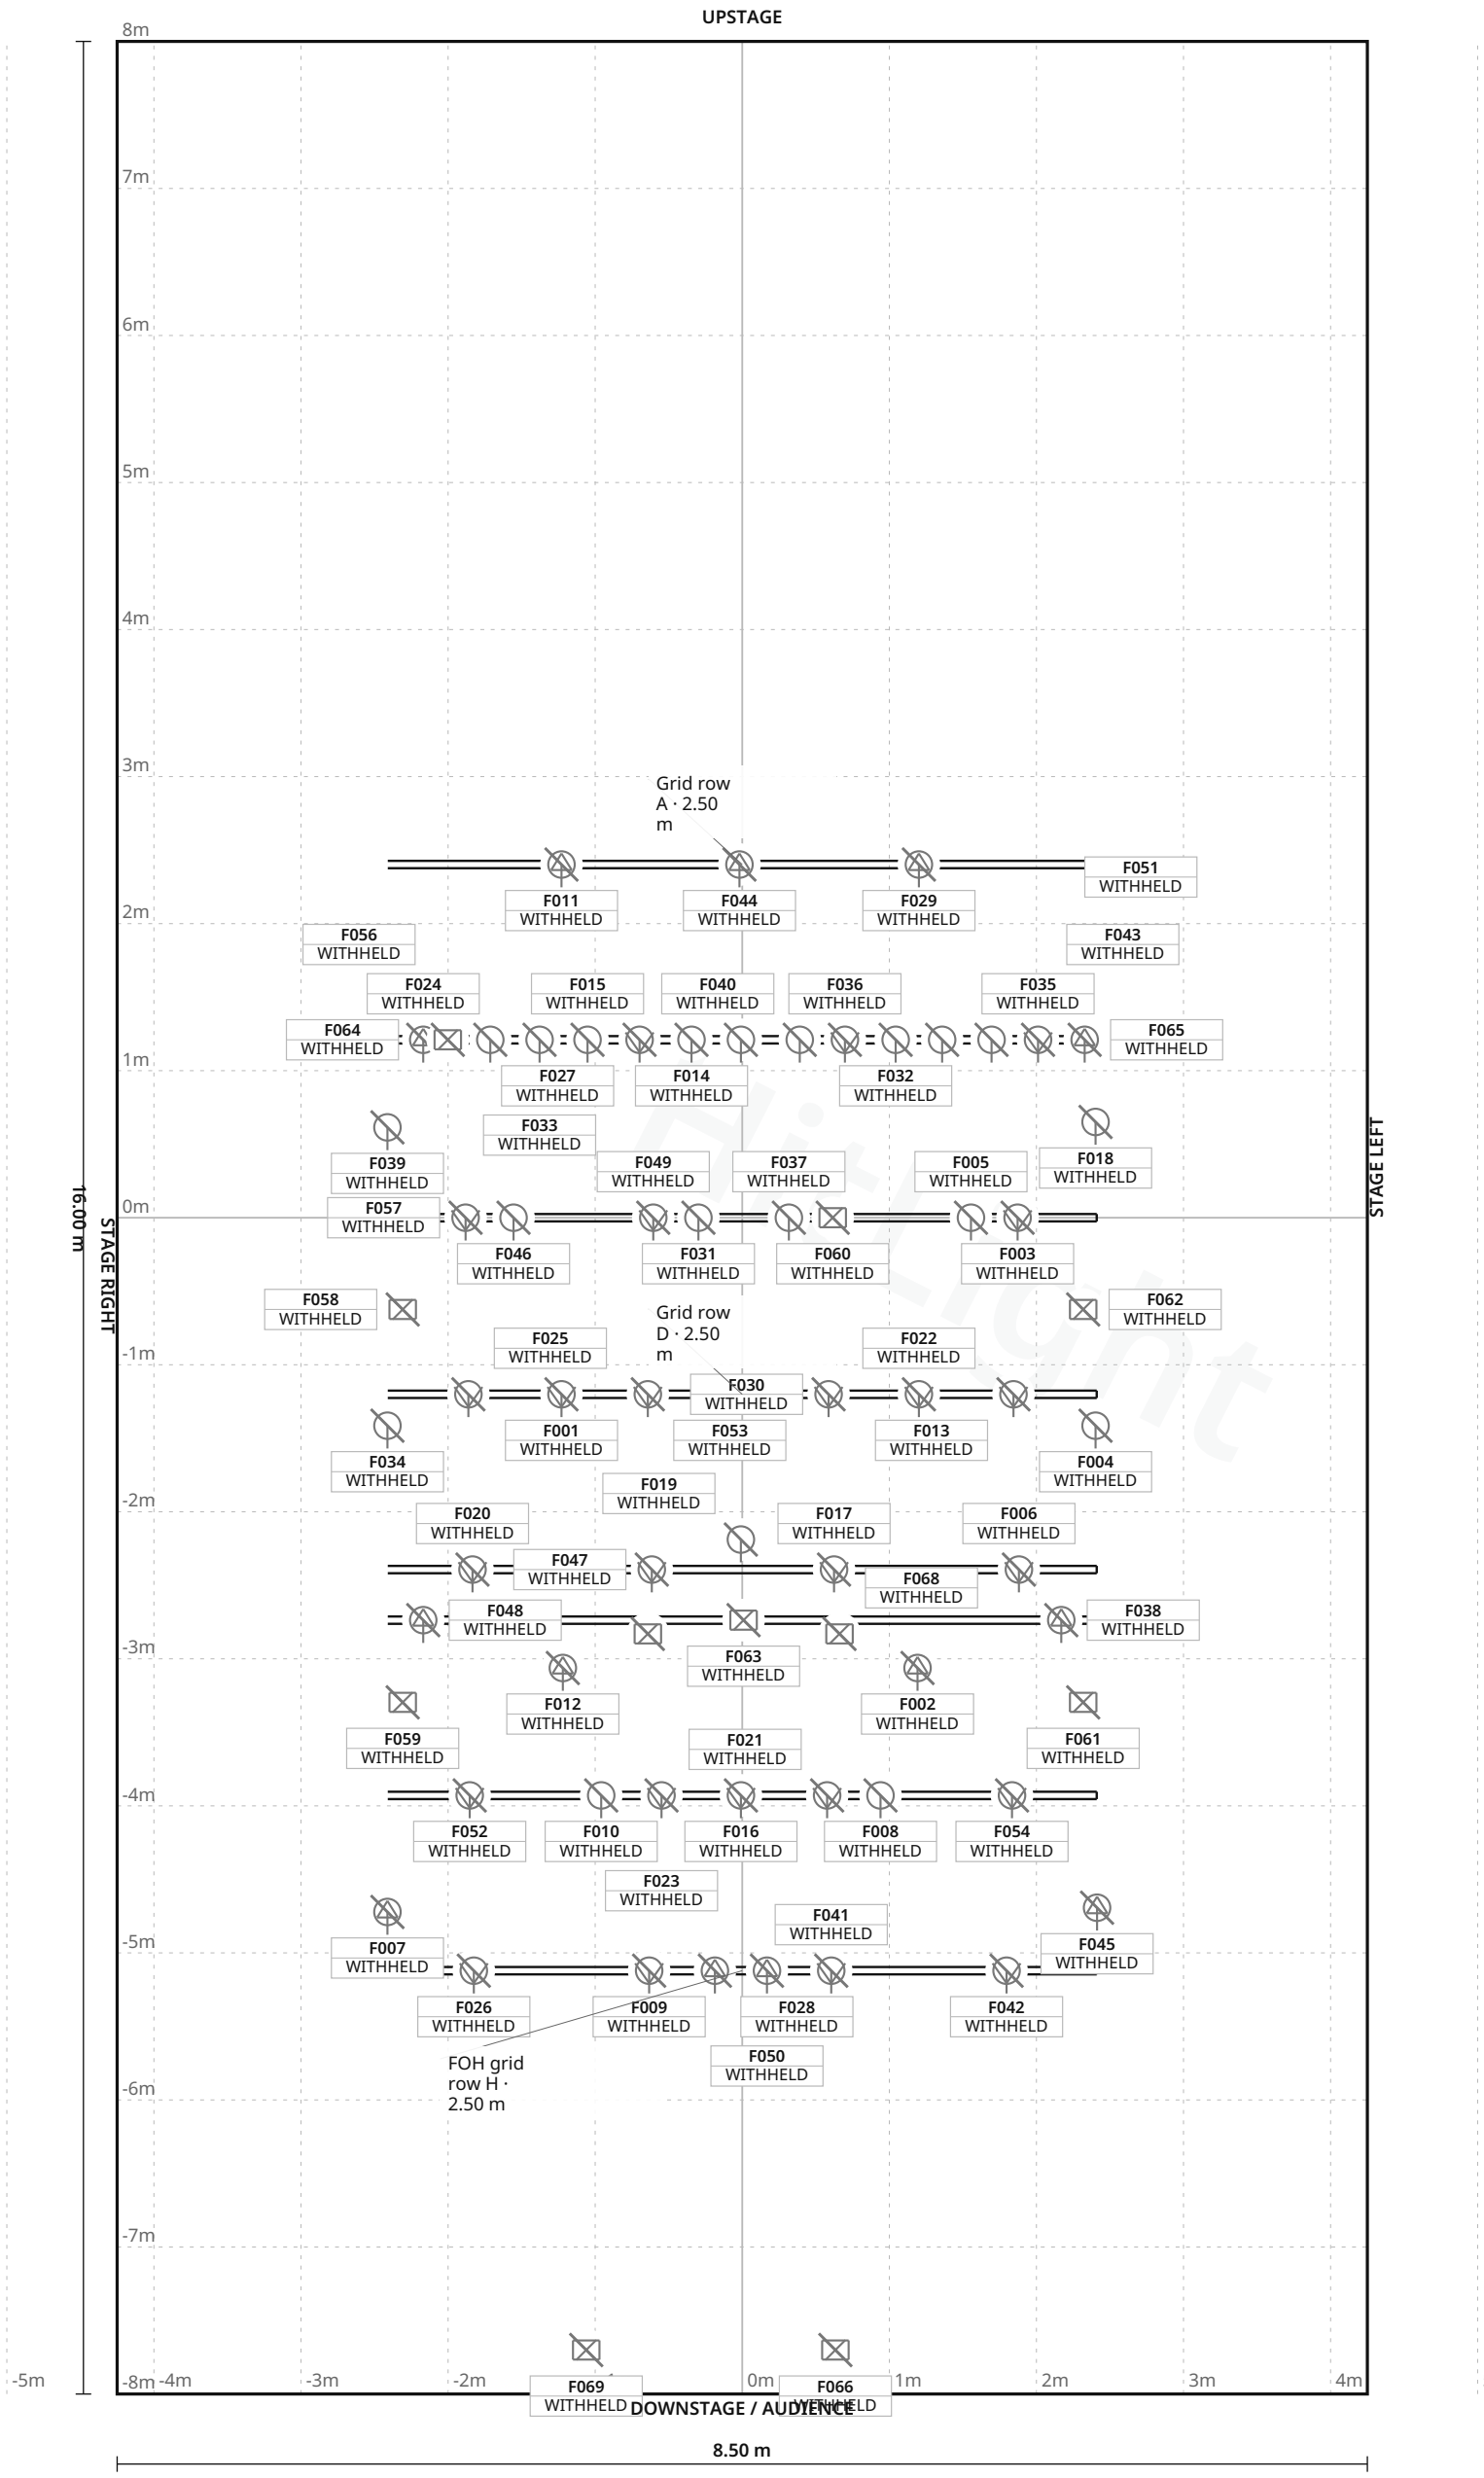

FIXTURE LEGEND

- **Source Four 19** — Profile Spot · 13×
- **ArtSpot 500 lens spotlight** — Spot Light · 3×
- **ETC Source Four PAR 750W** — PAR Light · 5×
- **LED PAR Floor RGB 300W** — PAR Light · 5×
- **Philips Selecon flood 1000W (SVTG 1000)** — PAR Light · 10×
- **Philips Selecon lens spotlight 650W** — Spot Light · 22×
- **Philips Selecon lens spotlight 650W** — Other · 2×
- **Stroboscope 1200W** — Other · 1×
- **Ultraviolet 35W** — Other · 8×

Stage 8.50 m W × 16.00 m D · Grid 1 m

2 fixture labels omitted in this view due to crowding · see DMX patch

Томский областной театр юного зрителя · Малая сцена

LIGHT PLOT · PLAN · Малая сцена

HitLight · Томский областной театр юного зрителя

переулок Нахановича, 4, Томск, Russia

DWG HL · SCALE 1:50 · metric · PRINT AT 100%

Drawn HitLight

Generated from the saved show

SOURCE 90b4bcc2226e

SYMBOL LEGEND

9 TYPES · 69 FIXTURES · COLOUR BY TYPE



ETC Source Four 19

Profile Spot · Unverified · TBC ch · category symbol

13 physical · 13 plotted

13 disabled · 0 unplaced



Unverified source fixture ArtSpot 500 lens spotlight

Spot Light · Unverified · TBC ch · category symbol

3 physical · 3 plotted

3 disabled · 0 unplaced



Unverified source fixture ETC Source Four PAR 750W

PAR Light · Unverified · TBC ch · category symbol

5 physical · 5 plotted

5 disabled · 0 unplaced



Unverified source fixture LED PAR Floor RGB 300W

PAR Light · Unverified · TBC ch · category symbol

5 physical · 5 plotted

5 disabled · 0 unplaced



Unverified source fixture Philips Selecon flood 1000W (SVTG 1000)

PAR Light · Unverified · TBC ch · category symbol

10 physical · 10 plotted

10 disabled · 0 unplaced



Unverified source fixture Philips Selecon lens spotlight 650W

Spot Light · Unverified · TBC ch · category symbol

22 physical · 22 plotted

22 disabled · 0 unplaced



Unverified source fixture Philips Selecon lens spotlight 650W

Other · Unverified · TBC ch · category symbol

2 physical · 2 plotted

2 disabled · 0 unplaced



Unverified source fixture Stroboscope 1200W

Other · Unverified · TBC ch · category symbol

1 physical · 1 plotted

1 disabled · 0 unplaced

Томский областной театр юного зрителя · Малая сцена

SYMBOL LEGEND · Малая сцена

HitLight · Томский областной театр юного зрителя

переулок Нахановича, 4, Томск, Russia

DWG HL · METRIC

Drawn HitLight

Generated from the saved show

SOURCE 90b4bcc2226e

Unverified source fixture Ultraviolet 35W

Other · Unverified · TBC ch · category symbol

8 physical · 8 plotted

8 disabled · 0 unplaced

HitLight

Томский областной театр юного зрителя · Малая сцена

SYMBOL LEGEND · Малая сцена

HitLight · Томский областной театр юного зрителя

переулок Нахановича, 4, Томск, Russia

DWG HL · METRIC

Drawn HitLight

Generated from the saved show

SOURCE 90b4bcc2226e

GENERAL NOTES

1. Source-based lighting plan. Confirm the current rig with the venue.
2. PARTIAL: included fixtures are not a full physical-unit census.
3. DMX PATCH WITHHELD: provisional or unchecked addresses are not published.
4. Approximate planning view; not official venue paperwork or output-ready. Original HitLight symbols only; no source pages, OEM meshes, photos or logos. Original files remain private; modes and patch unverified.

HitLight

STAGE ELEMENTS

NAME	TYPE	POSITION	TRIM / SIZE
Grid row B	pipe	X 0.00 m · Z -1.21 m	2.50 m · 4.82 m W × 0.05 m D
Grid row E	pipe	X 0.00 m · Z 2.39 m	2.50 m · 4.82 m W × 0.05 m D
FOH grid row F	pipe	X 0.00 m · Z 2.74 m	2.50 m · 4.82 m W × 0.05 m D
FOH grid row G	pipe	X 0.00 m · Z 3.93 m	2.50 m · 4.82 m W × 0.05 m D
FOH grid row H	pipe	X 0.00 m · Z 5.12 m	2.50 m · 4.82 m W × 0.05 m D
Grid row A	pipe	X 0.00 m · Z -2.40 m	2.50 m · 4.82 m W × 0.05 m D
Grid row D	pipe	X 0.00 m · Z 1.20 m	2.50 m · 4.82 m W × 0.05 m D
Grid row C	pipe	X 0.00 m · Z 0.00 m	2.50 m · 4.82 m W × 0.05 m D

Томский областной театр юного зрителя · Малая сцена

STAGE ELEMENTS · Малая сцена

HitLight · Томский областной театр юного зрителя

переулок Нахановича, 4, Томск, Russia

DWG HL · METRIC

Drawn HitLight

Generated from the saved show

SOURCE 90b4bcc2226e

FIXTURE SCHEDULE

Fixture	Manufacturer / model	Position / mount	Mode / output
VISUAL PLANNING · DMX PATCH WITHHELD			
F001	Unverified source fixture / ArtSpot 500 lens spotlight	Grid row D	Unverified · Output excluded
F002	ETC / Source Four 19	PLOTTED	Unverified · Output excluded
F003	Unverified source fixture / Philips Selecon lens spotlight 650W	Grid row C	Unverified · Output excluded
F004	Unverified source fixture / Philips Selecon flood 1000W (SVTG 1000)	PLOTTED	Unverified · Output excluded
F005	Unverified source fixture / Philips Selecon flood 1000W (SVTG 1000)	Grid row C	Unverified · Output excluded
F006	Unverified source fixture / Philips Selecon lens spotlight 650W	Grid row E	Unverified · Output excluded
F007	ETC / Source Four 19	PLOTTED	Unverified · Output excluded
F008	Unverified source fixture / Philips Selecon flood 1000W (SVTG 1000)	FOH grid row G	Unverified · Output excluded
F009	Unverified source fixture / Philips Selecon lens spotlight 650W	FOH grid row H	Unverified · Output excluded
F010	Unverified source fixture / Philips Selecon flood 1000W (SVTG 1000)	FOH grid row G	Unverified · Output excluded
F011	ETC / Source Four 19	Grid row A	Unverified · Output excluded
F012	ETC / Source Four 19	PLOTTED	Unverified · Output excluded
F013	Unverified source fixture / Philips Selecon lens spotlight 650W	Grid row D	Unverified · Output excluded
F014	Unverified source fixture / ETC Source Four PAR 750W	Grid row B	Unverified · Output excluded
F015	Unverified source fixture / LED PAR Floor RGB 300W	Grid row B	Unverified · Output excluded
F016	Unverified source fixture / ArtSpot 500 lens spotlight	FOH grid row G	Unverified · Output excluded
F017	Unverified source fixture / Philips Selecon lens spotlight 650W	Grid row E	Unverified · Output excluded
F018	Unverified source fixture / Philips Selecon flood 1000W (SVTG 1000)	PLOTTED	Unverified · Output excluded
F019	Unverified source fixture / ETC Source Four PAR 750W	PLOTTED	Unverified · Output excluded
F020	Unverified source fixture / Philips Selecon lens spotlight 650W	Grid row E	Unverified · Output excluded

Planning reference only. Confirm installed modes and patch with the venue.

Томский областной театр юного зрителя · Малая сцена

FIXTURE SCHEDULE · Малая сцена

HitLight · Томский областной театр юного зрителя

переулок Нахановича, 4, Томск, Russia

DWG HL · METRIC

Drawn HitLight

Generated from the saved show

SOURCE 90b4bcc2226e

FIXTURE SCHEDULE · CONTINUED

Fixture	Manufacturer / model	Position / mount	Mode / output
VISUAL PLANNING · DMX PATCH WITHHELD			
F021	Unverified source fixture / Philips Selecon lens spotlight 650W	FOH grid row G	Unverified · Output excluded
F022	Unverified source fixture / ArtSpot 500 lens spotlight	Grid row D	Unverified · Output excluded
F023	Unverified source fixture / Philips Selecon lens spotlight 650W	FOH grid row G	Unverified · Output excluded
F024	ETC / Source Four 19	Grid row B	Unverified · Output excluded
F025	Unverified source fixture / Philips Selecon lens spotlight 650W	Grid row D	Unverified · Output excluded
F026	Unverified source fixture / Philips Selecon lens spotlight 650W	FOH grid row H	Unverified · Output excluded
F027	Unverified source fixture / Philips Selecon lens spotlight 650W	Grid row B	Unverified · Output excluded
F028	ETC / Source Four 19	FOH grid row H	Unverified · Output excluded
F029	ETC / Source Four 19	Grid row A	Unverified · Output excluded
F030	Unverified source fixture / Philips Selecon lens spotlight 650W	Grid row D	Unverified · Output excluded
F031	Unverified source fixture / Philips Selecon flood 1000W (SVTG 1000)	Grid row C	Unverified · Output excluded
F032	Unverified source fixture / LED PAR Floor RGB 300W	Grid row B	Unverified · Output excluded
F033	Unverified source fixture / LED PAR Floor RGB 300W	Grid row B	Unverified · Output excluded
F034	Unverified source fixture / Philips Selecon flood 1000W (SVTG 1000)	PLOTTED	Unverified · Output excluded
F035	Unverified source fixture / Philips Selecon lens spotlight 650W	Grid row B	Unverified · Output excluded
F036	Unverified source fixture / Philips Selecon lens spotlight 650W	Grid row B	Unverified · Output excluded
F037	Unverified source fixture / Philips Selecon flood 1000W (SVTG 1000)	Grid row C	Unverified · Output excluded
F038	ETC / Source Four 19	FOH grid row F	Unverified · Output excluded
F039	Unverified source fixture / Philips Selecon flood 1000W (SVTG 1000)	PLOTTED	Unverified · Output excluded
F040	Unverified source fixture / ETC Source Four PAR 750W	Grid row B	Unverified · Output excluded

Planning reference only. Confirm installed modes and patch with the venue.

Томский областной театр юного зрителя · Малая сцена

FIXTURE SCHEDULE · Малая сцена

HitLight · Томский областной театр юного зрителя

переулок Нахановича, 4, Томск, Russia

DWG HL · METRIC

Drawn HitLight

Generated from the saved show

SOURCE 90b4bcc2226e

FIXTURE SCHEDULE · CONTINUED

Fixture	Manufacturer / model	Position / mount	Mode / output
VISUAL PLANNING · DMX PATCH WITHHELD			
F041	Unverified source fixture / Philips Selecon lens spotlight 650W	FOH grid row H	Unverified · Output excluded
F042	Unverified source fixture / Philips Selecon lens spotlight 650W	FOH grid row H	Unverified · Output excluded
F043	Unverified source fixture / ETC Source Four PAR 750W	Grid row B	Unverified · Output excluded
F044	ETC / Source Four 19	Grid row A	Unverified · Output excluded
F045	ETC / Source Four 19	PLOTTED	Unverified · Output excluded
F046	Unverified source fixture / Philips Selecon flood 1000W (SVTG 1000)	Grid row C	Unverified · Output excluded
F047	Unverified source fixture / Philips Selecon lens spotlight 650W	Grid row E	Unverified · Output excluded
F048	ETC / Source Four 19	FOH grid row F	Unverified · Output excluded
F049	Unverified source fixture / Philips Selecon lens spotlight 650W	Grid row C	Unverified · Output excluded
F050	ETC / Source Four 19	FOH grid row H	Unverified · Output excluded
F051	Unverified source fixture / LED PAR Floor RGB 300W	Grid row B	Unverified · Output excluded
F052	Unverified source fixture / Philips Selecon lens spotlight 650W	FOH grid row G	Unverified · Output excluded
F053	Unverified source fixture / Philips Selecon lens spotlight 650W	Grid row D	Unverified · Output excluded
F054	Unverified source fixture / Philips Selecon lens spotlight 650W	FOH grid row G	Unverified · Output excluded
F055	Unverified source fixture / LED PAR Floor RGB 300W	Grid row B	Unverified · Output excluded
F056	Unverified source fixture / ETC Source Four PAR 750W	Grid row B	Unverified · Output excluded
F057	Unverified source fixture / Philips Selecon lens spotlight 650W	Grid row C	Unverified · Output excluded
F058	Unverified source fixture / Ultraviolet 35W	PLOTTED	Unverified · Output excluded
F059	Unverified source fixture / Ultraviolet 35W	PLOTTED	Unverified · Output excluded
F060	Unverified source fixture / Philips Selecon lens spotlight 650W	Grid row C	Unverified · Output excluded

Planning reference only. Confirm installed modes and patch with the venue.

FIXTURE SCHEDULE · CONTINUED

Fixture	Manufacturer / model	Position / mount	Mode / output
VISUAL PLANNING · DMX PATCH WITHHELD			
F061	Unverified source fixture / Ultraviolet 35W	PLOTTED	Unverified · Output excluded
F062	Unverified source fixture / Ultraviolet 35W	PLOTTED	Unverified · Output excluded
F063	Unverified source fixture / Stroboscope 1200W	FOH grid row F	Unverified · Output excluded
F064	Unverified source fixture / Philips Selecon lens spotlight 650W	Grid row B	Unverified · Output excluded
F065	ETC / Source Four 19	Grid row B	Unverified · Output excluded
F066	Unverified source fixture / Ultraviolet 35W	PLOTTED	Unverified · Output excluded
F067	Unverified source fixture / Ultraviolet 35W	PLOTTED	Unverified · Output excluded
F068	Unverified source fixture / Ultraviolet 35W	PLOTTED	Unverified · Output excluded
F069	Unverified source fixture / Ultraviolet 35W	PLOTTED	Unverified · Output excluded

Planning reference only. Confirm installed modes and patch with the venue.

VALIDATION APPENDIX

WARNING · PATCH_WITHHELD

DMX patch facts are withheld pending source verification. This planning document cannot be used for hardware output.

Objects: — · Remediation: review the source facts and regenerate.

WARNING · MODE_UNVERIFIED

DMX modes are unverified; output remains excluded.

Objects: F001–F069 · Remediation: review the source facts and regenerate.

WARNING · FIXTURE_DISABLED

Fixtures are disabled for this visual planning reconstruction.

Objects: F001–F069 · Remediation: review the source facts and regenerate.

WARNING · TITLE_METADATA_INCOMPLETE

Some professional title-block metadata is missing; the document will show an em dash.

Objects: 1456d14d6f252bb04e36a732 · Remediation: review the source facts and regenerate.

HitLight

VENUE & DRAWING SOURCES

Томский областной театр юного зрителя

Малая сцена · Published source configuration; current approved setup unconfirmed

переулок Нахановича, 4, Томск, RU

https://tuz-tomsk.ru/

Sources checked 2026-10-20

Generated by HitLight from the reviewed partial Томский областной театр юного зрителя reconstruction. Venue sources are cited as facts; their original artwork remains private.

Symbols: HitLight-owned category artwork. No manufacturer model geometry or original source pages included.

Partial source-based planning reconstruction; the current installation and complete fixture census are unverified.

Source-matched catalogue bodies are shown where available. Unresolved source identities remain labelled visual markers. Installed modes and DMX patch require verification; visual-only fixtures remain excluded from output.

69 source-based fixture records currently display 36 public catalogue housings and 33 visual fallbacks. Original source identities, modes, patch and output exclusions are unchanged.

Existing Source Four PAR / Colortran Fresnel profile references now display newly authored approximate public housings. Existing source identities and any other-maker mechanical substitutes remain labelled; installed optics, modes and patch are not verified.

56 of 69 source-labelled fixture records retain unconfirmed exact installed identities or modes; original printed names and display substitutions remain qualified.

69 records display 36 approximate public catalogue housings or labelled donors and 33 visual fallbacks. 10 display references use newly authored generic flood/PAR class housings. These do not identify installed products or verify wattage, optics, native DMX, dimming, rigging or hardware. Original source, geometry, mode, patch and output-exclusion qualifications remain.

Approximate planning view; not official venue paperwork or output-ready. Original HitLight symbols only; no source pages, OEM meshes, photos or logos. Original files remain private; modes and patch unverified.

Own physical theatre source: https://tuz-tomsk.ru/ · checked 2026-10-20

Own published house contact followup, physical-site/currentness review required: Томский областной театр юного зрителя: https://tuz-tomsk.ru/kontaktnaya-informacziya/ · checked 2026-10-20

Official Bakhrushin theatre archive profile: Томский областной театр юного зрителя; current physical house not automatic: https://theatre-museum.ru/theater/4710905 · checked 2026-10-20

Own public technical source, named room scope retained; no visual fixture-plot claim unless explicitly reviewed. Current revision/date unconfirmed.: https://tuz-tomsk.ru/wp-content/uploads/2024/08/tehnicheskie-parametry-bolshoj-sczeny-tomskogo-tyuza.pdf · checked 2026-10-20

Small-stage technical rider includes actual fixture-position lighting drawing/model legend p2 visually inspected. Public source names LSCMaximXL and96regulatedl: https://tuz-tomsk.ru/wp-content/uploads/2024/08/tehnicheskie-parametry-maloj-sczeny-tomskogo-tyuza.pdf · checked 2026-10-20

Gzip-compressed complete unchanged substantive nativeHTML technical specification/index; source room scopes and original/hash provenance retained once atwhole-p: https://tuz-tomsk.ru/tehnicheskie-dannye/ · checked 2026-10-20

Public venue page: https://www.hitlight.app/venues/russia/томскии-областнои-театр-юного-зрителя-1456d14d

HitLight