
UPSTAGE

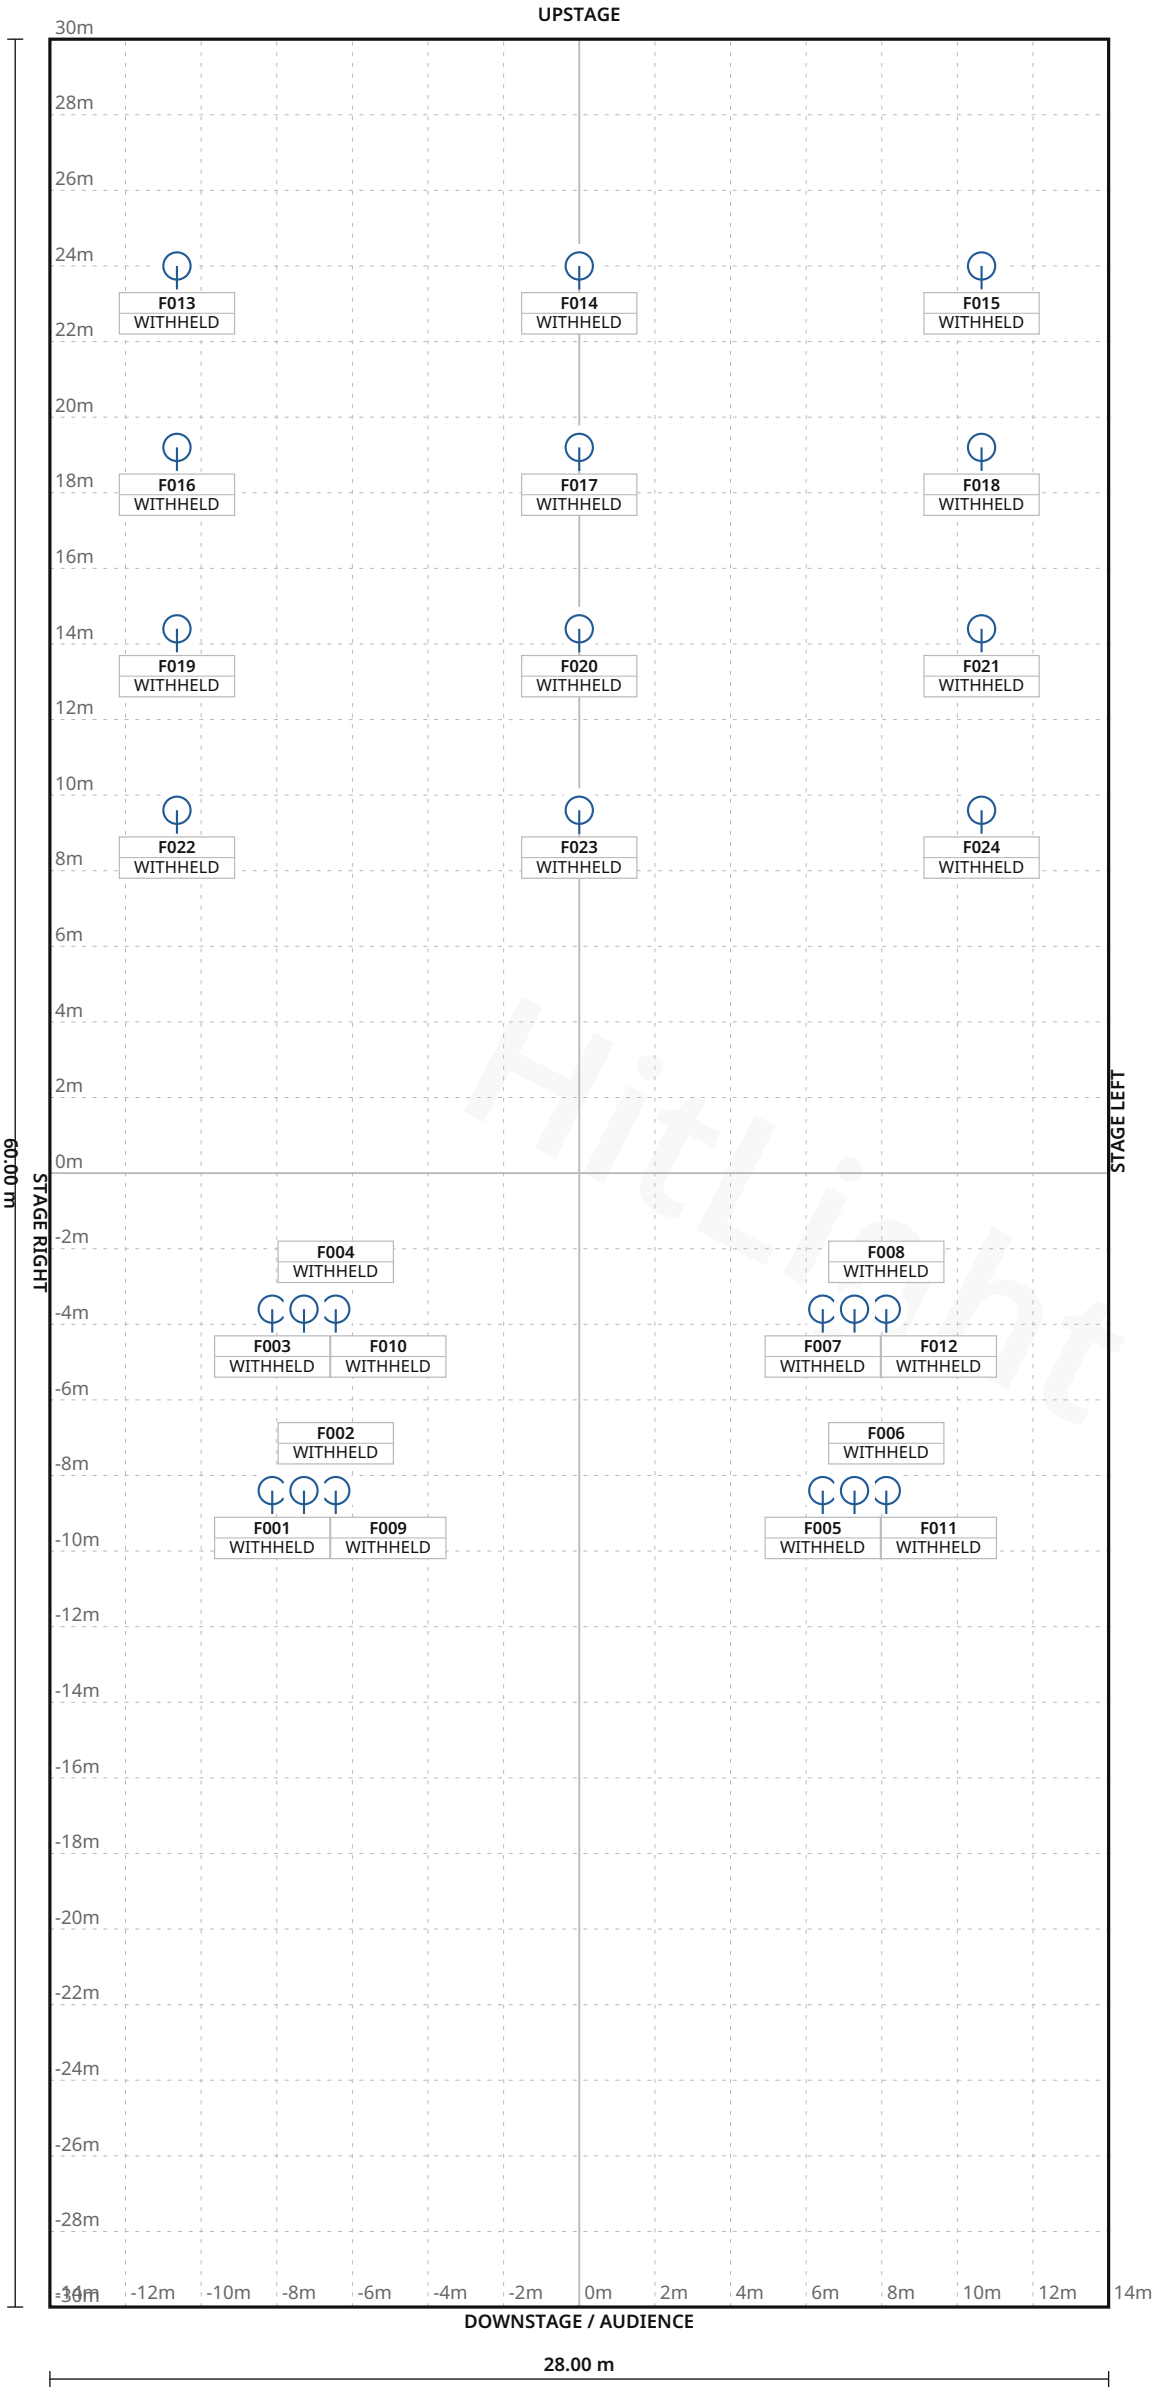

FIXTURE LEGEND

Visual
substitute · Basic Conventional
PAR Light · 24×

Stage 28.00 m W × 60.00 m D · Grid 1 m

Kongress Palais Kassel · Documented rig · room assignment unverified

LIGHT PLOT · PLAN · Documented rig · room assignment unverified

HitLight · Kongress Palais Kassel
Holger-Börner-Platz 1, 34119, Kassel, Germany

DWG HL · SCALE 1:200 · metric · PRINT AT 100%
Drawn HitLight
Generated from the saved show
SOURCE 65d2b0b8b309

SYMBOL LEGEND

1 TYPES · 24 FIXTURES · COLOUR BY TYPE



HitLight placeholder Visual substitute · Basic Conventional

PAR Light · Default · 1 ch · category symbol

24 physical · 24 plotted

0 disabled · 0 unplaced

HitLight

Kongress Palais Kassel · Documented rig · room assignment unverified

SYMBOL LEGEND · Documented rig · room assignment unverified

HitLight · Kongress Palais Kassel

Holger-Börner-Platz 1, 34119, Kassel, Germany

DWG HL · METRIC

Drawn HitLight

Generated from the saved show

SOURCE 65d2b0b8b309

GENERAL NOTES

1. Source-based lighting plan. Confirm the current rig with the venue.
2. PARTIAL: included fixtures are not a full physical-unit census.
3. DMX PATCH WITHHELD: provisional or unchecked addresses are not published.
4. The reconstruction retains its documented coverage and geometry assumptions; confirm the current setup with the venue.

HitLight

Kongress Palais Kassel · Documented rig · room assignment unverified

GENERAL NOTES · Documented rig · room assignment unverified

HitLight · Kongress Palais Kassel

Holger-Börner-Platz 1, 34119, Kassel, Germany

DWG HL · METRIC

Drawn HitLight

Generated from the saved show

SOURCE 65d2b0b8b309

DMX PATCH

Fixture / name	Manufacturer / model	Mode	Ch	DMX	Range	Position / mount	Status / notes
UNPATCHED / INVALID							
F001 · PLACEHOLDER · Fresnel2kW m...	HitLight placeholder / Visual substitute ...	Default	1	WITHHELD	TBC	UNPLACED	Enabled
F002 · PLACEHOLDER · Fresnel2kW m...	HitLight placeholder / Visual substitute ...	Default	1	WITHHELD	TBC	UNPLACED	Enabled
F003 · PLACEHOLDER · Fresnel2kW m...	HitLight placeholder / Visual substitute ...	Default	1	WITHHELD	TBC	UNPLACED	Enabled
F004 · PLACEHOLDER · Fresnel2kW m...	HitLight placeholder / Visual substitute ...	Default	1	WITHHELD	TBC	UNPLACED	Enabled
F005 · PLACEHOLDER · Fresnel2kW m...	HitLight placeholder / Visual substitute ...	Default	1	WITHHELD	TBC	UNPLACED	Enabled
F006 · PLACEHOLDER · Fresnel2kW m...	HitLight placeholder / Visual substitute ...	Default	1	WITHHELD	TBC	UNPLACED	Enabled
F007 · PLACEHOLDER · Fresnel2kW m...	HitLight placeholder / Visual substitute ...	Default	1	WITHHELD	TBC	UNPLACED	Enabled
F008 · PLACEHOLDER · Fresnel2kW m...	HitLight placeholder / Visual substitute ...	Default	1	WITHHELD	TBC	UNPLACED	Enabled
F009 · PLACEHOLDER · Fresnel5kW m...	HitLight placeholder / Visual substitute ...	Default	1	WITHHELD	TBC	UNPLACED	Enabled
F010 · PLACEHOLDER · Fresnel5kW m...	HitLight placeholder / Visual substitute ...	Default	1	WITHHELD	TBC	UNPLACED	Enabled
F011 · PLACEHOLDER · Fresnel5kW m...	HitLight placeholder / Visual substitute ...	Default	1	WITHHELD	TBC	UNPLACED	Enabled
F012 · PLACEHOLDER · Fresnel5kW m...	HitLight placeholder / Visual substitute ...	Default	1	WITHHELD	TBC	UNPLACED	Enabled
F013 · PLACEHOLDER · HouseFlood ...	HitLight placeholder / Visual substitute ...	Default	1	WITHHELD	TBC	UNPLACED	Enabled
F014 · PLACEHOLDER · HouseFlood ...	HitLight placeholder / Visual substitute ...	Default	1	WITHHELD	TBC	UNPLACED	Enabled
F015 · PLACEHOLDER · HouseFlood ...	HitLight placeholder / Visual substitute ...	Default	1	WITHHELD	TBC	UNPLACED	Enabled
F016 · PLACEHOLDER · HouseFlood ...	HitLight placeholder / Visual substitute ...	Default	1	WITHHELD	TBC	UNPLACED	Enabled
F017 · PLACEHOLDER · HouseFlood ...	HitLight placeholder / Visual substitute ...	Default	1	WITHHELD	TBC	UNPLACED	Enabled
F018 · PLACEHOLDER · HouseFlood ...	HitLight placeholder / Visual substitute ...	Default	1	WITHHELD	TBC	UNPLACED	Enabled
F019 · PLACEHOLDER · HouseFlood ...	HitLight placeholder / Visual substitute ...	Default	1	WITHHELD	TBC	UNPLACED	Enabled
F020 · PLACEHOLDER · HouseFlood ...	HitLight placeholder / Visual substitute ...	Default	1	WITHHELD	TBC	UNPLACED	Enabled

No patched universes

Kongress Palais Kassel · Documented rig · room assignment unverified

DMX PATCH · Documented rig · room assignment unverified

HitLight · Kongress Palais Kassel

Holger-Börner-Platz 1, 34119, Kassel, Germany

DWG HL · METRIC

Drawn HitLight

Generated from the saved show

SOURCE 65d2b0b8b309

DMX PATCH · CONTINUED

Fixture / name	Manufacturer / model	Mode	Ch	DMX	Range	Position / mount	Status / notes
UNPATCHED / INVALID							
F021 · PLACEHOLDER · HouseFlood …	HitLight placeholder / Visual substitute …	Default	1	WITHHELD	TBC	UNPLACED	Enabled
F022 · PLACEHOLDER · HouseFlood …	HitLight placeholder / Visual substitute …	Default	1	WITHHELD	TBC	UNPLACED	Enabled
F023 · PLACEHOLDER · HouseFlood …	HitLight placeholder / Visual substitute …	Default	1	WITHHELD	TBC	UNPLACED	Enabled
F024 · PLACEHOLDER · HouseFlood …	HitLight placeholder / Visual substitute …	Default	1	WITHHELD	TBC	UNPLACED	Enabled

No patched universes

HitLight

Kongress Palais Kassel · Documented rig · room assignment unverified

DMX PATCH · Documented rig · room assignment unverified

HitLight · Kongress Palais Kassel

Holger-Börner-Platz 1, 34119, Kassel, Germany

DWG HL · METRIC

Drawn HitLight

Generated from the saved show

SOURCE 65d2b0b8b309

VALIDATION APPENDIX

WARNING · PATCH_WITHHELD

DMX patch facts are withheld pending source verification. This planning document cannot be used for hardware output.

Objects: — · Remediation: correct the saved show data and regenerate.

ERROR · STAGE_DIMENSIONS_UNCONFIRMED

Confirm the stage dimensions before producing a final technical document.

Objects: E28EA6BF-BF8C-4DFD-8D6E-09CB1F3A5D26 · Remediation: correct the saved show data and regenerate.

WARNING · TITLE_METADATA_INCOMPLETE

Some professional title-block metadata is missing; the document will show an em dash.

Objects: 151f105e5252359808cc1a43 · Remediation: correct the saved show data and regenerate.

HitLight

VENUE & DRAWING SOURCES

Kongress Palais Kassel

Documented rig · room assignment unverified · Unverified source documents

Holger-Börner-Platz 1, 34119, Kassel, DE

https://www.kongress-palais.de/

Sources checked 2026-10-19

Symbols: HitLight-owned category artwork. No manufacturer model geometry or original source pages included.

Source-based reconstruction. Confirm the current installation and equipment availability with the venue.

Scale, fixture positions, mounting heights and aiming may include estimates; this is not a rigging specification.

Provisional fixture matches are labelled as placeholders. The recorded subset is not a complete physical inventory.

DMX addresses are withheld from public plans until their exact source patch is reconciled.

The reconstruction retains its documented coverage and geometry assumptions; confirm the current setup with the venue.

Official venue information: https://www.kongress-palais.de/ · checked 2026-10-19

Desktop_Technische_Infos_BÃ¼hne_Festsaal-1.pdf.pdf: https://kongress-palais.de/frontend/actions/media-download/1c44bc9ba7f823a82c0d6be7b4895546/0/0/1/desktop-technische-infos-buehne-festsaal-1.pdf.pdf · checked 2026-10-19

Festsaal_Zugstangen_und_Rigginpunkte_Bennenung_Bemassung_(8).pdf: https://kongress-palais.de/frontend/actions/media-download/a0f559e8480e2d73ae67996ec52f0fe3/0/0/1/festsaal-zugstangen-und-rigginpunkte-bennenung-bemassung-8.pdf · checked 2026-10-19

Produktionshandbuch_KKP_2026-08.pdf: https://kongress-palais.de/frontend/actions/media-download/cc90f20f37d73eed791ef19657336191/0/0/1/produktionshandbuch-kkp-2026-08.pdf · checked 2026-10-19

Venue technical reference: https://kongress-palais.de/frontend/actions/media-download/543fe5a2f9b250118b90796de136a178/0/0/1/grundrissplan-brunnenfoyer.pdf · checked 2026-10-19

Venue technical reference: https://kongress-palais.de/frontend/actions/media-download/9917ad7080a6a37690d83474f72e5016/0/0/1/grundrissplan-emporenebene.pdf · checked 2026-10-19

Public venue page: https://www.hitlight.app/venues/germany/kongress-palais-kassel-151f105e

HitLight