
UPSTAGE

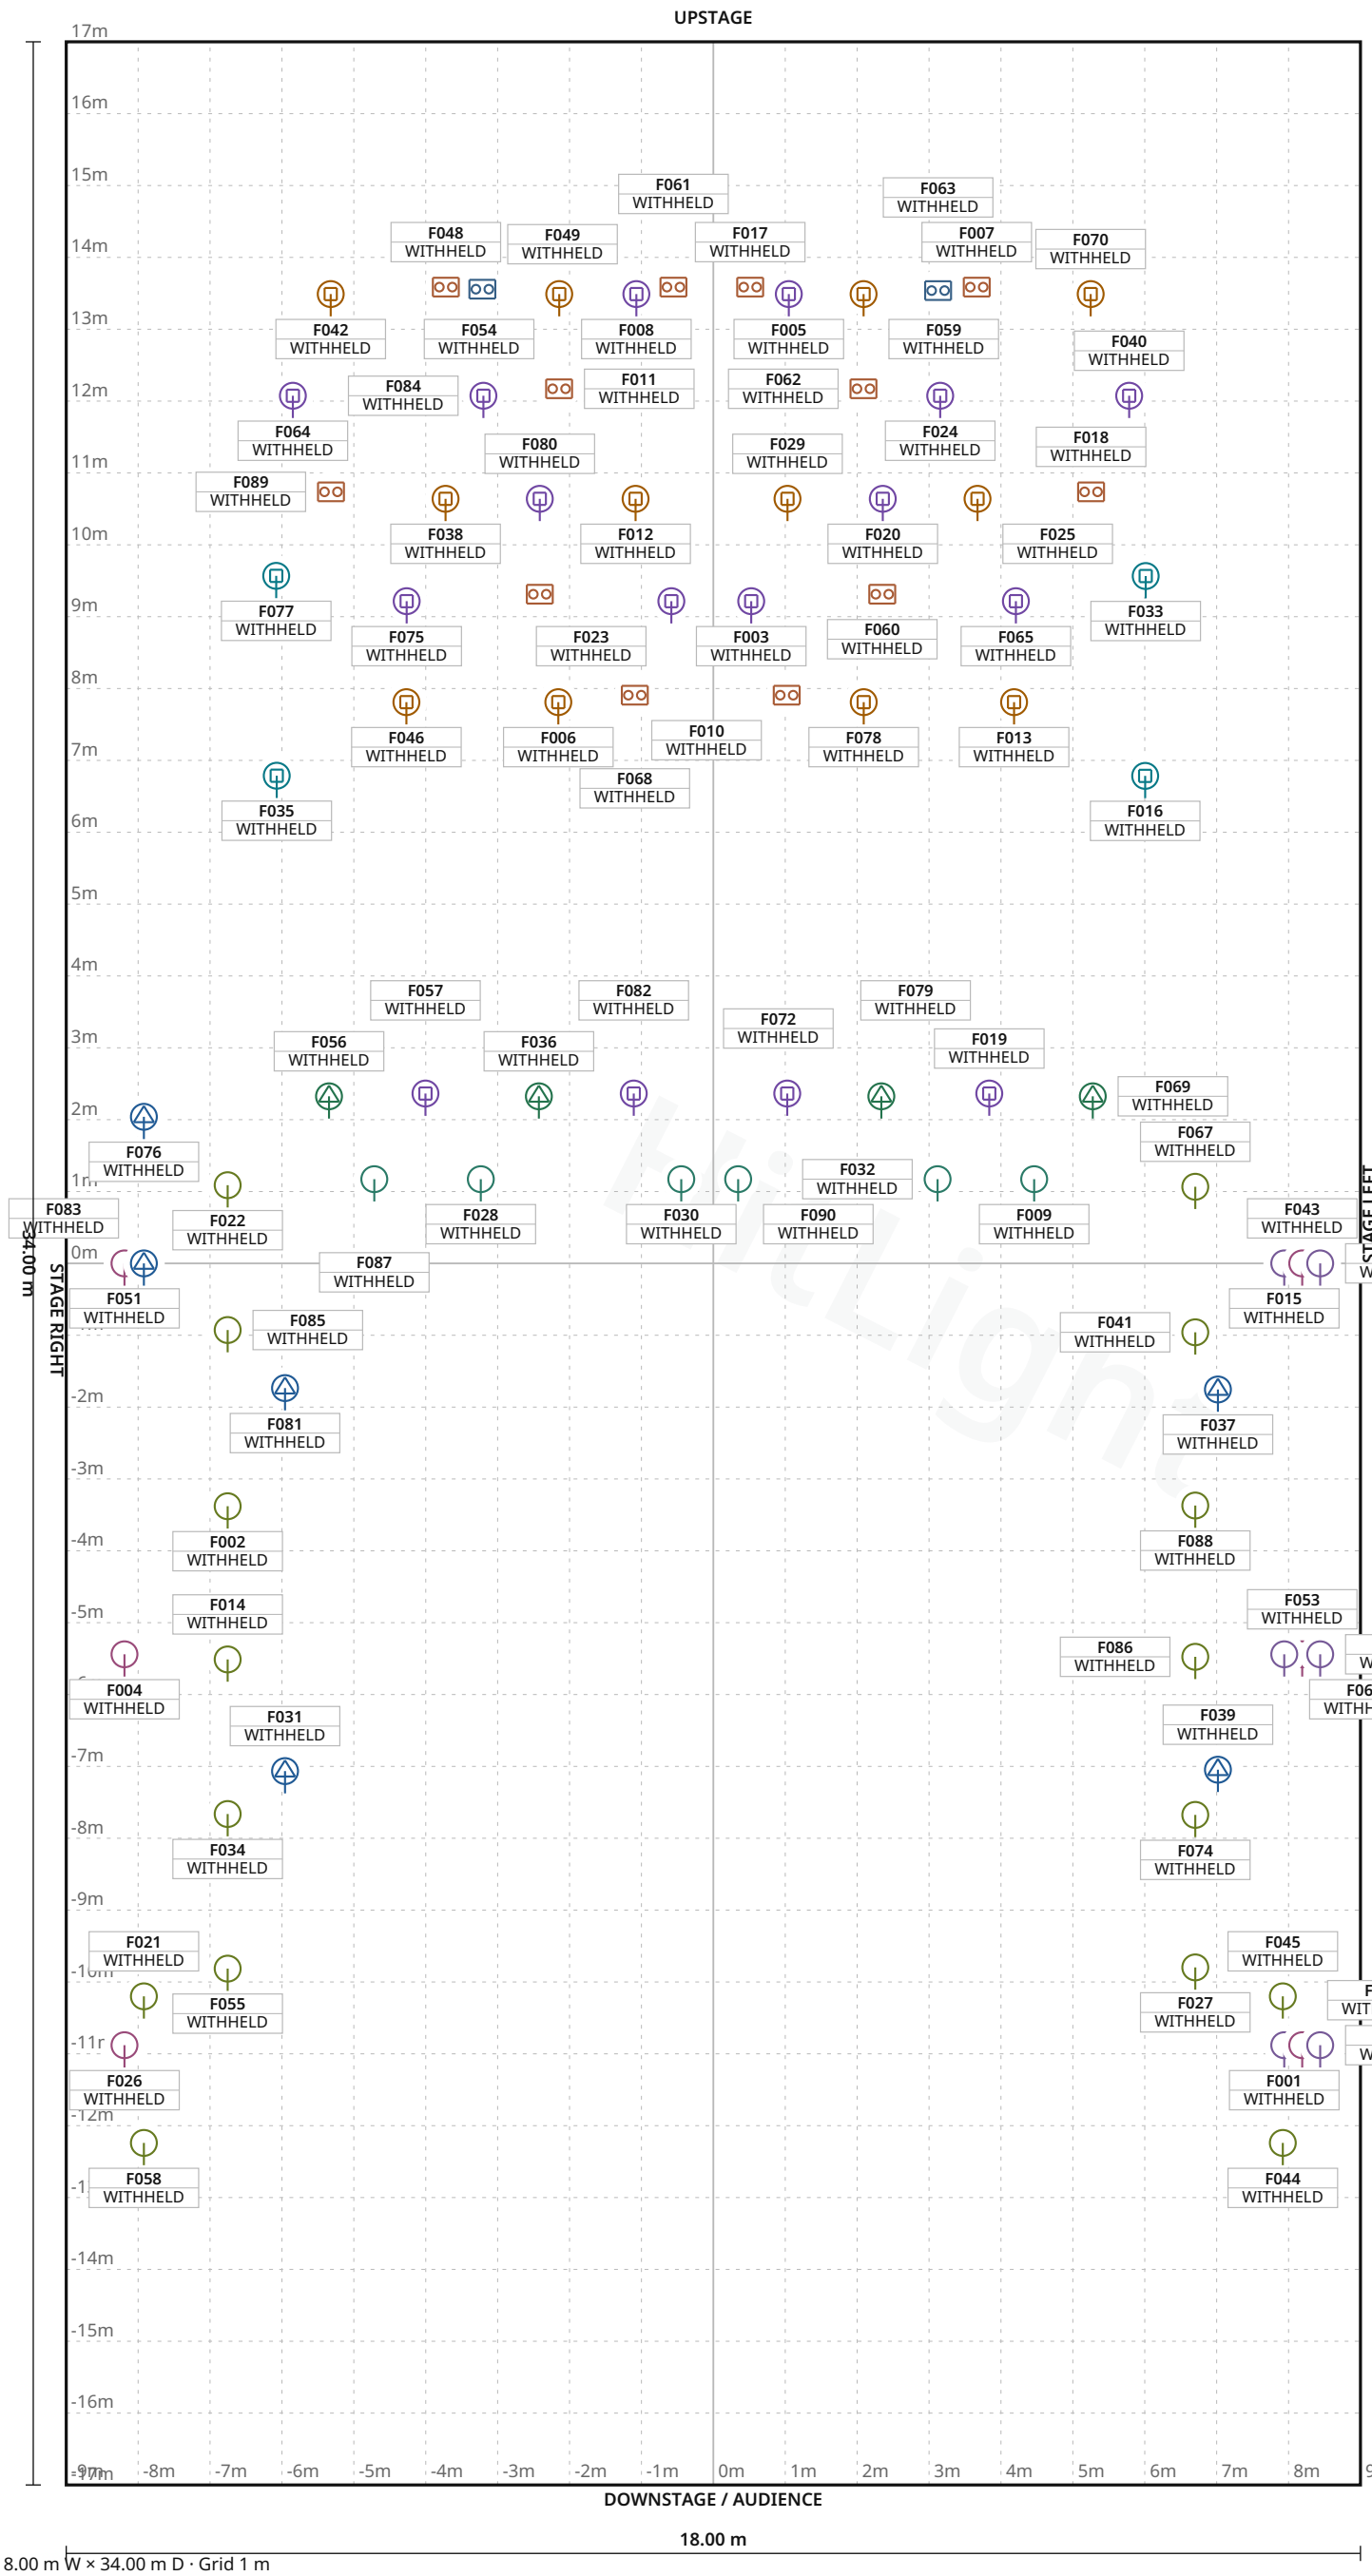

FIXTURE LEGEND

- **RUSH MH 1** Profile — Profile Spot · 6×
- **AstraHybrid330** — Moving Head · 12×
- **AstraProfile400** — Profile Spot · 4×
- **JetWash19** — Moving Head · 16×
- **ERO 706** — Moving Head · 4×
- **Mega Hex Par** — PAR Light · 6×
- **MegaTriPar RGB** — PAR Light · 16×
- **Neutron DOT** — Blinder · 12×
- **Nuke 2 23** — Blinder · 2×
- **PARNel** — PAR Light · 6×
- **Profile** — PAR Light · 6×

Stage 18.00 m W × 34.00 m D · Grid 1 m

1 fixture labels omitted in this view due to crowding · see DMX patch

Pop- en Cultuurhuis PX · Main room

LIGHT PLOT · PLAN · Main room

HitLight · Pop- en Cultuurhuis PX

W.J. Tuijnstraat 15, 1131 ZH, Volendam, Netherlands

DWG HL · SCALE 1:100 · metric · PRINT AT 100%

Drawn HitLight

Generated from the saved show

SOURCE b0a0fc4dfb8c

SYMBOL LEGEND

11 TYPES · 90 FIXTURES · COLOUR BY TYPE



Martin Professional RUSH MH 1 Profile

Profile Spot · 17-channel · 17 ch · category symbol

6 physical · 6 plotted

0 disabled · 0 unplaced



Prolights AstraHybrid330

Moving Head · Standard · 29 ch · category symbol

12 physical · 12 plotted

0 disabled · 0 unplaced



Prolights AstraProfile400

Profile Spot · Standard_39ch · 39 ch · category symbol

4 physical · 4 plotted

0 disabled · 0 unplaced



Prolights JetWash19

Moving Head · Standard_23ch · 23 ch · category symbol

16 physical · 16 plotted

0 disabled · 0 unplaced



Unverified source fixture ERO 706

Moving Head · Unverified · TBC ch · category symbol

4 physical · 4 plotted

0 disabled · 0 unplaced



Unverified source fixture Mega Hex Par

PAR Light · Unverified · TBC ch · category symbol

6 physical · 6 plotted

0 disabled · 0 unplaced



Unverified source fixture MegaTriPar RGB

PAR Light · Unverified · TBC ch · category symbol

16 physical · 16 plotted

0 disabled · 0 unplaced



Unverified source fixture Neutron DOT

Blinder · Unverified · TBC ch · category symbol

12 physical · 12 plotted

0 disabled · 0 unplaced

Pop- en Cultuurhuis PX · Main room

SYMBOL LEGEND · Main room

HitLight · Pop- en Cultuurhuis PX

W.J. Tuijnstraat 15, 1131 ZH, Volendam, Netherlands

DWG HL · METRIC

Drawn HitLight

Generated from the saved show

SOURCE b0a0fc4dfb8c

SYMBOL LEGEND · CONTINUED



Unverified source fixture Nuke 2 23

Blinder · Unverified · TBC ch · category symbol

2 physical · 2 plotted

0 disabled · 0 unplaced



Unverified source fixture PARNel

PAR Light · Unverified · TBC ch · category symbol

6 physical · 6 plotted

0 disabled · 0 unplaced



Unverified source fixture Profile

PAR Light · Unverified · TBC ch · category symbol

6 physical · 6 plotted

0 disabled · 0 unplaced

HitLight

GENERAL NOTES

1. Source-based lighting plan. Confirm the current rig with the venue.
2. PARTIAL: included fixtures are not a full physical-unit census.
3. DMX PATCH WITHHELD: provisional or unchecked addresses are not published.
4. Approximate planning view; not official venue paperwork or output-ready. Original HitLight symbols only; no source pages, OEM meshes, photos or logos. Original files remain private; modes and patch unverified.

HitLight

FIXTURE SCHEDULE

Fixture	Manufacturer / model	Position / mount	Mode / output
VISUAL PLANNING · DMX PATCH WITHHELD			
F001	Unverified source fixture / PARNel	PLOTTED	Unverified · Output excluded
F002	Unverified source fixture / MegaTriPar RGB	PLOTTED	Unverified · Output excluded
F003	Prolights / JetWash19	PLOTTED	Unverified · Output excluded
F004	Unverified source fixture / Mega Hex Par	PLOTTED	Unverified · Output excluded
F005	Prolights / JetWash19	PLOTTED	Unverified · Output excluded
F006	Prolights / AstraHybrid330	PLOTTED	Unverified · Output excluded
F007	Unverified source fixture / Neutron DOT	PLOTTED	Unverified · Output excluded
F008	Prolights / JetWash19	PLOTTED	Unverified · Output excluded
F009	Unverified source fixture / Profile	PLOTTED	Unverified · Output excluded
F010	Unverified source fixture / Neutron DOT	PLOTTED	Unverified · Output excluded
F011	Unverified source fixture / Neutron DOT	PLOTTED	Unverified · Output excluded
F012	Prolights / AstraHybrid330	PLOTTED	Unverified · Output excluded
F013	Prolights / AstraHybrid330	PLOTTED	Unverified · Output excluded
F014	Unverified source fixture / MegaTriPar RGB	PLOTTED	Unverified · Output excluded
F015	Unverified source fixture / PARNel	PLOTTED	Unverified · Output excluded
F016	Unverified source fixture / ERO 706	PLOTTED	Unverified · Output excluded
F017	Unverified source fixture / Neutron DOT	PLOTTED	Unverified · Output excluded
F018	Unverified source fixture / Neutron DOT	PLOTTED	Unverified · Output excluded
F019	Prolights / JetWash19	PLOTTED	Unverified · Output excluded
F020	Prolights / JetWash19	PLOTTED	Unverified · Output excluded

Planning reference only. Confirm installed modes and patch with the venue.

Pop- en Cultuurhuis PX · Main room

FIXTURE SCHEDULE · Main room

HitLight · Pop- en Cultuurhuis PX

W.J. Tuijnstraat 15, 1131 ZH, Volendam, Netherlands

DWG HL · METRIC

Drawn HitLight

Generated from the saved show

SOURCE b0a0fc4dfb8c

Fixture	Manufacturer / model	Position / mount	Mode / output
VISUAL PLANNING · DMX PATCH WITHHELD			
F021	Unverified source fixture / MegaTriPar RGB	PLOTTED	Unverified · Output excluded
F022	Unverified source fixture / MegaTriPar RGB	PLOTTED	Unverified · Output excluded
F023	Prolights / JetWash19	PLOTTED	Unverified · Output excluded
F024	Prolights / JetWash19	PLOTTED	Unverified · Output excluded
F025	Prolights / AstraHybrid330	PLOTTED	Unverified · Output excluded
F026	Unverified source fixture / Mega Hex Par	PLOTTED	Unverified · Output excluded
F027	Unverified source fixture / MegaTriPar RGB	PLOTTED	Unverified · Output excluded
F028	Unverified source fixture / Profile	PLOTTED	Unverified · Output excluded
F029	Prolights / AstraHybrid330	PLOTTED	Unverified · Output excluded
F030	Unverified source fixture / Profile	PLOTTED	Unverified · Output excluded
F031	Martin Professional / RUSH MH 1 Profile	PLOTTED	Unverified · Output excluded
F032	Unverified source fixture / Profile	PLOTTED	Unverified · Output excluded
F033	Unverified source fixture / ERO 706	PLOTTED	Unverified · Output excluded
F034	Unverified source fixture / MegaTriPar RGB	PLOTTED	Unverified · Output excluded
F035	Unverified source fixture / ERO 706	PLOTTED	Unverified · Output excluded
F036	Prolights / AstraProfile400	PLOTTED	Unverified · Output excluded
F037	Martin Professional / RUSH MH 1 Profile	PLOTTED	Unverified · Output excluded
F038	Prolights / AstraHybrid330	PLOTTED	Unverified · Output excluded
F039	Martin Professional / RUSH MH 1 Profile	PLOTTED	Unverified · Output excluded
F040	Prolights / JetWash19	PLOTTED	Unverified · Output excluded

Planning reference only. Confirm installed modes and patch with the venue.

Fixture	Manufacturer / model	Position / mount	Mode / output
VISUAL PLANNING · DMX PATCH WITHHELD			
F041	Unverified source fixture / MegaTriPar RGB	PLOTTED	Unverified · Output excluded
F042	Prolights / AstraHybrid330	PLOTTED	Unverified · Output excluded
F043	Unverified source fixture / Mega Hex Par	PLOTTED	Unverified · Output excluded
F044	Unverified source fixture / MegaTriPar RGB	PLOTTED	Unverified · Output excluded
F045	Unverified source fixture / MegaTriPar RGB	PLOTTED	Unverified · Output excluded
F046	Prolights / AstraHybrid330	PLOTTED	Unverified · Output excluded
F047	Unverified source fixture / Neutron DOT	PLOTTED	Unverified · Output excluded
F048	Unverified source fixture / Neutron DOT	PLOTTED	Unverified · Output excluded
F049	Unverified source fixture / Nuke 2 23	PLOTTED	Unverified · Output excluded
F050	Unverified source fixture / Mega Hex Par	PLOTTED	Unverified · Output excluded
F051	Unverified source fixture / Mega Hex Par	PLOTTED	Unverified · Output excluded
F052	Unverified source fixture / PARNel	PLOTTED	Unverified · Output excluded
F053	Unverified source fixture / Mega Hex Par	PLOTTED	Unverified · Output excluded
F054	Prolights / AstraHybrid330	PLOTTED	Unverified · Output excluded
F055	Unverified source fixture / MegaTriPar RGB	PLOTTED	Unverified · Output excluded
F056	Prolights / AstraProfile400	PLOTTED	Unverified · Output excluded
F057	Prolights / JetWash19	PLOTTED	Unverified · Output excluded
F058	Unverified source fixture / MegaTriPar RGB	PLOTTED	Unverified · Output excluded
F059	Prolights / AstraHybrid330	PLOTTED	Unverified · Output excluded
F060	Unverified source fixture / Neutron DOT	PLOTTED	Unverified · Output excluded

Planning reference only. Confirm installed modes and patch with the venue.

Pop- en Cultuurhuis PX · Main room

FIXTURE SCHEDULE · Main room

HitLight · Pop- en Cultuurhuis PX

W.J. Tuijnstraat 15, 1131 ZH, Volendam, Netherlands

DWG HL · METRIC

Drawn HitLight

Generated from the saved show

SOURCE b0a0fc4dfb8c

Fixture	Manufacturer / model	Position / mount	Mode / output
VISUAL PLANNING · DMX PATCH WITHHELD			
F061	Unverified source fixture / Neutron DOT	PLOTTED	Unverified · Output excluded
F062	Unverified source fixture / Neutron DOT	PLOTTED	Unverified · Output excluded
F063	Unverified source fixture / Nuke 2 23	PLOTTED	Unverified · Output excluded
F064	Prolights / JetWash19	PLOTTED	Unverified · Output excluded
F065	Prolights / JetWash19	PLOTTED	Unverified · Output excluded
F066	Unverified source fixture / PARNel	PLOTTED	Unverified · Output excluded
F067	Unverified source fixture / MegaTriPar RGB	PLOTTED	Unverified · Output excluded
F068	Unverified source fixture / Neutron DOT	PLOTTED	Unverified · Output excluded
F069	Prolights / AstraProfile400	PLOTTED	Unverified · Output excluded
F070	Prolights / AstraHybrid330	PLOTTED	Unverified · Output excluded
F071	Unverified source fixture / PARNel	PLOTTED	Unverified · Output excluded
F072	Prolights / AstraProfile400	PLOTTED	Unverified · Output excluded
F073	Unverified source fixture / PARNel	PLOTTED	Unverified · Output excluded
F074	Unverified source fixture / MegaTriPar RGB	PLOTTED	Unverified · Output excluded
F075	Prolights / JetWash19	PLOTTED	Unverified · Output excluded
F076	Martin Professional / RUSH MH 1 Profile	PLOTTED	Unverified · Output excluded
F077	Unverified source fixture / ERO 706	PLOTTED	Unverified · Output excluded
F078	Prolights / AstraHybrid330	PLOTTED	Unverified · Output excluded
F079	Prolights / JetWash19	PLOTTED	Unverified · Output excluded
F080	Prolights / JetWash19	PLOTTED	Unverified · Output excluded

Planning reference only. Confirm installed modes and patch with the venue.

Pop- en Cultuurhuis PX · Main room

FIXTURE SCHEDULE · Main room

HitLight · Pop- en Cultuurhuis PX

W.J. Tuijnstraat 15, 1131 ZH, Volendam, Netherlands

DWG HL · METRIC

Drawn HitLight

Generated from the saved show

SOURCE b0a0fc4dfb8c

Fixture	Manufacturer / model	Position / mount	Mode / output
VISUAL PLANNING · DMX PATCH WITHHELD			
F081	Martin Professional / RUSH MH 1 Profile	PLOTTED	Unverified · Output excluded
F082	Prolights / JetWash19	PLOTTED	Unverified · Output excluded
F083	Martin Professional / RUSH MH 1 Profile	PLOTTED	Unverified · Output excluded
F084	Prolights / JetWash19	PLOTTED	Unverified · Output excluded
F085	Unverified source fixture / MegaTriPar RGB	PLOTTED	Unverified · Output excluded
F086	Unverified source fixture / MegaTriPar RGB	PLOTTED	Unverified · Output excluded
F087	Unverified source fixture / Profile	PLOTTED	Unverified · Output excluded
F088	Unverified source fixture / MegaTriPar RGB	PLOTTED	Unverified · Output excluded
F089	Unverified source fixture / Neutron DOT	PLOTTED	Unverified · Output excluded
F090	Unverified source fixture / Profile	PLOTTED	Unverified · Output excluded

Planning reference only. Confirm installed modes and patch with the venue.

VALIDATION APPENDIX

WARNING · PATCH_WITHHELD

DMX patch facts are withheld pending source verification. This planning document cannot be used for hardware output.

Objects: — · Remediation: review the source facts and regenerate.

ERROR · STAGE_DIMENSIONS_UNCONFIRMED

Confirm the stage dimensions before producing a final technical document.

Objects: Main room · Remediation: review the source facts and regenerate.

WARNING · MODE_UNVERIFIED

DMX modes are unverified; output remains excluded.

Objects: F001, F002, F004, F007, F009–F011, F014–F018, F021, F022, F026–F028, F030, F032–F035, F041, F043–F045, F047–F053, F055, F058, F060–F063, F066–F068, F071, F073, F074, F077, F085–F090 · Remediation: review the source facts ...

WARNING · TITLE_METADATA_INCOMPLETE

Some professional title-block metadata is missing; the document will show an em dash.

Objects: 19253579ba6c07f0bb1ca549 · Remediation: review the source facts and regenerate.

HitLight

VENUE & DRAWING SOURCES

Pop- en Cultuurhuis PX

Main room · House rig

W.J. Tuijnstraat 15, 1131 ZH, Volendam, NL

https://pxvolendam.nl/productie-techniek/

Sources checked 2026-10-23

Generated by HitLight from the reviewed partial Pop- en Cultuurhuis PX reconstruction. Venue sources are cited as facts; their original artwork remains private.

Symbols: HitLight-owned category artwork. No manufacturer model geometry or original source pages included.

Source-based reconstruction. Confirm the current installation and equipment availability with the venue.

Scale, fixture positions, mounting heights and aiming may include estimates; this is not a rigging specification.

Provisional fixture matches are labelled as placeholders. The recorded subset is not a complete physical inventory.

DMX addresses are withheld from public plans until their exact source patch is reconciled.

90 source-based records display 70 approximate public catalogue housings or labelled donors and 20 visual fallbacks. 12 existing catalogue references now use the current public bodies. All fixture IDs and records, names/source/donor labels, selected modes, patch/enabled state, saved layouts/mounts and room geometry are unchanged. Body/pivot/aperture data and derived hanging height change; optics, trim and source currency remain unverified.

AstraHybrid source-native DMX channel tables are unchanged. The current catalogue exposes its documented second prism and uses the already-established strobe policy. Other controls and fixture modes/patch/enabled state remain unchanged; this does not verify installed firmware, aiming, optics or hardware.

Approximate planning view; not official venue paperwork or output-ready. Original HitLight symbols only; no source pages, OEM meshes, photos or logos. Original files remain private; modes and patch unverified.

Official venue information: https://pxvolendam.nl/productie-techniek/ · checked 2026-10-19

Physical venue location: https://pxvolendam.nl/contact/ · checked 2026-10-23

licht_patchlist_en_plattegrond.pdf:
https://pxvolendam.nl/site/assets/files/4448/licht_patchlist_en_plattegrond.pdf · checked 2026-10-19

Public venue page: https://www.hitlight.app/venues/netherlands/pop-en-cultuurhuis-px-19253579

HitLight | hitlight.app