
UPSTAGE ↑

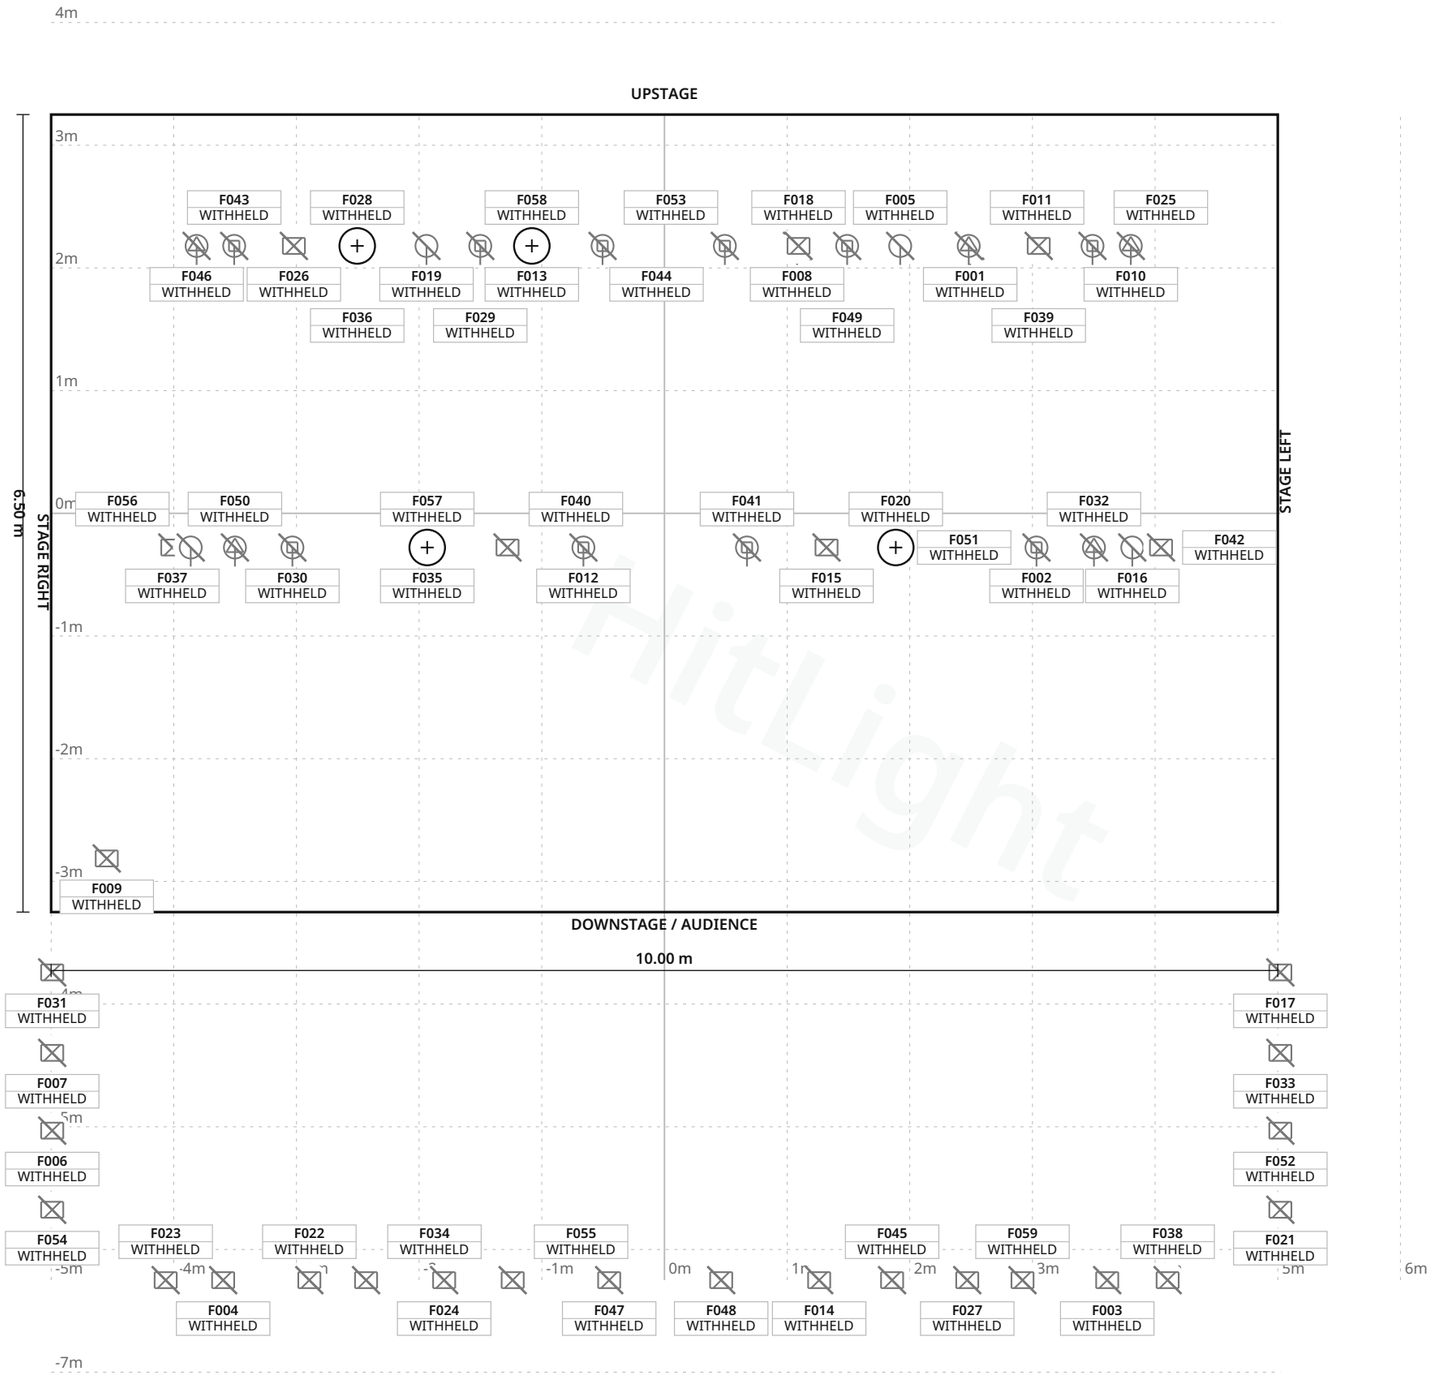

FIXTURE LEGEND

- **Stormy CC** — PAR Light · 4×
- **Robin LEDBeam** — 150 RGBW Moving Head · 14×
- **Robin Viva CMY** — Profile Spot · 10×
- **Fresnel (LX Front)** — Other · 6×
- **MDG Atmosphere** — ATMe Other · 1×
- **PAR 64 1kW (side ladder)** — Other · 8×
- **PAR 64 1kW Short nose** — Other · 8×
- **Profile (LX Front)** — Other · 8×

Stage 10.00 m W × 6.50 m D · Grid 1 m

Posten · Main Stage

LIGHT PLOT · PLAN · Main Stage

HitLight · Posten
5000, Odense C, Denmark

DWG HL · SCALE 1:50 · metric · PRINT AT 100%
Drawn HitLight
Generated from the saved show
SOURCE e802a62df7ac

SYMBOL LEGEND

8 TYPES · 59 FIXTURES · COLOUR BY TYPE

Clay Paky Stormy CC PAR Light · Unverified · TBC ch · category symbol	**4 physical · 4 plotted** 4 disabled · 0 unplaced
Robe Lighting Robin LEDBeam 150 RGBW Moving Head · Unverified · TBC ch · category symbol	**14 physical · 14 plotted** 14 disabled · 0 unplaced
Robe Lighting Robin Viva CMY Profile Spot · Unverified · TBC ch · category symbol	**10 physical · 10 plotted** 10 disabled · 0 unplaced
Unverified source fixture Fresnel (LX Front) Other · Unverified · TBC ch · category symbol	**6 physical · 6 plotted** 6 disabled · 0 unplaced
Unverified source fixture MDG Atmosphere ATMe Other · Unverified · TBC ch · category symbol	**1 physical · 1 plotted** 1 disabled · 0 unplaced
Unverified source fixture PAR 64 1kW (side ladder) Other · Unverified · TBC ch · category symbol	**8 physical · 8 plotted** 8 disabled · 0 unplaced
Unverified source fixture PAR 64 1kW Short nose Other · Unverified · TBC ch · category symbol	**8 physical · 8 plotted** 8 disabled · 0 unplaced
Unverified source fixture Profile (LX Front) Other · Unverified · TBC ch · category symbol	**8 physical · 8 plotted** 8 disabled · 0 unplaced

Posten · Main Stage

SYMBOL LEGEND · Main Stage

HitLight · Posten

5000, Odense C, Denmark

DWG HL · METRIC

Drawn HitLight

Generated from the saved show

SOURCE e802a62df7ac

GENERAL NOTES

1. Source-based lighting plan. Confirm the current rig with the venue.
2. PARTIAL: included fixtures are not a full physical-unit census.
3. DMX PATCH WITHHELD: provisional or unchecked addresses are not published.
4. Fixture positions follow the venue’s published lighting plot; the currently installed rig is not verified.
5. The plot gives no full scale or trim heights, so scale and heights are estimated.

HitLight

FIXTURE SCHEDULE

Fixture	Manufacturer / model	Position / mount	Mode / output
VISUAL PLANNING · DMX PATCH WITHHELD			
F001	Robe Lighting / Robin LEDBeam 150 RGBW	PLOTTED	Unverified · Output excluded
F002	Robe Lighting / Robin LEDBeam 150 RGBW	PLOTTED	Unverified · Output excluded
F003	Unverified source fixture / Fresnel (LX Front)	PLOTTED	Unverified · Output excluded
F004	Unverified source fixture / Fresnel (LX Front)	PLOTTED	Unverified · Output excluded
F005	Clay Paky / Stormy CC	PLOTTED	Unverified · Output excluded
F006	Unverified source fixture / PAR 64 1kW (side ladder)	PLOTTED	Unverified · Output excluded
F007	Unverified source fixture / PAR 64 1kW (side ladder)	PLOTTED	Unverified · Output excluded
F008	Robe Lighting / Robin Viva CMY	PLOTTED	Unverified · Output excluded
F009	Unverified source fixture / MDG Atmosphere ATMe	PLOTTED	Unverified · Output excluded
F010	Robe Lighting / Robin Viva CMY	PLOTTED	Unverified · Output excluded
F011	Robe Lighting / Robin Viva CMY	PLOTTED	Unverified · Output excluded
F012	Robe Lighting / Robin LEDBeam 150 RGBW	PLOTTED	Unverified · Output excluded
F013	Robe Lighting / Robin Viva CMY	PLOTTED	Unverified · Output excluded
F014	Unverified source fixture / Profile (LX Front)	PLOTTED	Unverified · Output excluded
F015	Unverified source fixture / PAR 64 1kW Short nose	PLOTTED	Unverified · Output excluded
F016	Clay Paky / Stormy CC	PLOTTED	Unverified · Output excluded
F017	Unverified source fixture / PAR 64 1kW (side ladder)	PLOTTED	Unverified · Output excluded
F018	Unverified source fixture / PAR 64 1kW Short nose	PLOTTED	Unverified · Output excluded
F019	Clay Paky / Stormy CC	PLOTTED	Unverified · Output excluded
F020	Robe Lighting / Robin LEDBeam 150 RGBW	PLOTTED	Unverified · Output excluded

Planning reference only. Confirm installed modes and patch with the venue.

Posten · Main Stage

FIXTURE SCHEDULE · Main Stage

HitLight · Posten

5000, Odense C, Denmark

DWG HL · METRIC

Drawn HitLight

Generated from the saved show

SOURCE e802a62df7ac

FIXTURE SCHEDULE · CONTINUED

Fixture	Manufacturer / model	Position / mount	Mode / output
VISUAL PLANNING · DMX PATCH WITHHELD			
F021	Unverified source fixture / PAR 64 1kW (side ladder)	PLOTTED	Unverified · Output excluded
F022	Unverified source fixture / Fresnel (LX Front)	PLOTTED	Unverified · Output excluded
F023	Unverified source fixture / Profile (LX Front)	PLOTTED	Unverified · Output excluded
F024	Unverified source fixture / Profile (LX Front)	PLOTTED	Unverified · Output excluded
F025	Robe Lighting / Robin LEDBeam 150 RGBW	PLOTTED	Unverified · Output excluded
F026	Unverified source fixture / PAR 64 1kW Short nose	PLOTTED	Unverified · Output excluded
F027	Unverified source fixture / Profile (LX Front)	PLOTTED	Unverified · Output excluded
F028	Robe Lighting / Robin Viva CMY	PLOTTED	Unverified · Output excluded
F029	Robe Lighting / Robin LEDBeam 150 RGBW	PLOTTED	Unverified · Output excluded
F030	Robe Lighting / Robin LEDBeam 150 RGBW	PLOTTED	Unverified · Output excluded
F031	Unverified source fixture / PAR 64 1kW (side ladder)	PLOTTED	Unverified · Output excluded
F032	Robe Lighting / Robin Viva CMY	PLOTTED	Unverified · Output excluded
F033	Unverified source fixture / PAR 64 1kW (side ladder)	PLOTTED	Unverified · Output excluded
F034	Unverified source fixture / Profile (LX Front)	PLOTTED	Unverified · Output excluded
F035	Robe Lighting / Robin LEDBeam 150 RGBW	PLOTTED	Unverified · Output excluded
F036	Robe Lighting / Robin LEDBeam 150 RGBW	PLOTTED	Unverified · Output excluded
F037	Unverified source fixture / PAR 64 1kW Short nose	PLOTTED	Unverified · Output excluded
F038	Unverified source fixture / Profile (LX Front)	PLOTTED	Unverified · Output excluded
F039	Unverified source fixture / PAR 64 1kW Short nose	PLOTTED	Unverified · Output excluded
F040	Unverified source fixture / PAR 64 1kW Short nose	PLOTTED	Unverified · Output excluded

Planning reference only. Confirm installed modes and patch with the venue.

FIXTURE SCHEDULE · CONTINUED

Fixture	Manufacturer / model	Position / mount	Mode / output
VISUAL PLANNING · DMX PATCH WITHHELD			
F041	Robe Lighting / Robin LEDBeam 150 RGBW	PLOTTED	Unverified · Output excluded
F042	Unverified source fixture / PAR 64 1kW Short nose	PLOTTED	Unverified · Output excluded
F043	Robe Lighting / Robin LEDBeam 150 RGBW	PLOTTED	Unverified · Output excluded
F044	Robe Lighting / Robin LEDBeam 150 RGBW	PLOTTED	Unverified · Output excluded
F045	Unverified source fixture / Profile (LX Front)	PLOTTED	Unverified · Output excluded
F046	Robe Lighting / Robin Viva CMY	PLOTTED	Unverified · Output excluded
F047	Unverified source fixture / Fresnel (LX Front)	PLOTTED	Unverified · Output excluded
F048	Unverified source fixture / Fresnel (LX Front)	PLOTTED	Unverified · Output excluded
F049	Robe Lighting / Robin LEDBeam 150 RGBW	PLOTTED	Unverified · Output excluded
F050	Robe Lighting / Robin Viva CMY	PLOTTED	Unverified · Output excluded
F051	Robe Lighting / Robin Viva CMY	PLOTTED	Unverified · Output excluded
F052	Unverified source fixture / PAR 64 1kW (side ladder)	PLOTTED	Unverified · Output excluded
F053	Robe Lighting / Robin LEDBeam 150 RGBW	PLOTTED	Unverified · Output excluded
F054	Unverified source fixture / PAR 64 1kW (side ladder)	PLOTTED	Unverified · Output excluded
F055	Unverified source fixture / Profile (LX Front)	PLOTTED	Unverified · Output excluded
F056	Clay Paky / Stormy CC	PLOTTED	Unverified · Output excluded
F057	Robe Lighting / Robin Viva CMY	PLOTTED	Unverified · Output excluded
F058	Unverified source fixture / PAR 64 1kW Short nose	PLOTTED	Unverified · Output excluded
F059	Unverified source fixture / Fresnel (LX Front)	PLOTTED	Unverified · Output excluded

Planning reference only. Confirm installed modes and patch with the venue.

VALIDATION APPENDIX

WARNING · PATCH_WITHHELD

DMX patch facts are withheld pending source verification. This planning document cannot be used for hardware output.

Objects: — · Remediation: review the source facts and regenerate.

WARNING · MODE_UNVERIFIED

DMX modes are unverified; output remains excluded.

Objects: F001–F059 · Remediation: review the source facts and regenerate.

WARNING · FIXTURE_DISABLED

Fixtures are disabled for this visual planning reconstruction.

Objects: F001–F059 · Remediation: review the source facts and regenerate.

WARNING · TITLE_METADATA_INCOMPLETE

Some professional title-block metadata is missing; the document will show an em dash.

Objects: 193863037605a8ab73c06966 · Remediation: review the source facts and regenerate.

HitLight

VENUE & DRAWING SOURCES

Posten

Main Stage · Published house specification; current setup unconfirmed

5000, Odense C, DK

https://postenlive.dk/

Sources checked 2026-10-19

Generated by HitLight from the saved published venue rig. Source attribution and reconstruction limitations are retained below.

Symbols: HitLight-owned category artwork. No manufacturer model geometry or original source pages included.

Fixture positions follow the venue’s published lighting plot; the currently installed rig is not verified.

The plot gives no full scale or trim heights, so scale and heights are estimated.

Catalogue identities corrected in place; installed modes, patch, geometry and source currency remain unverified.

Partial source-based planning reconstruction; the current installation and complete fixture census are unverified.

Source-matched catalogue bodies are shown where available. Unresolved source identities remain labelled visual markers. Installed modes and DMX patch require verification; visual-only fixtures remain excluded from output.

Fixture positions follow the venue’s published lighting plot; the currently installed rig is not verified.

The plot gives no full scale or trim heights, so scale and heights are estimated.

Generated from the saved published HitLight layout; fixture positions and room geometry are unchanged. Not an official venue drawing.

Output remains excluded for visual-only fixtures. Catalogue identity does not verify installed modes, addresses or the current installation.

Catalogue identities corrected in place; installed modes, patch, geometry and source currency remain unverified.

VENUE & DRAWING SOURCES

Partial source-based planning reconstruction; the current installation and complete fixture census are unverified.

Source-matched catalogue bodies are shown where available. Unresolved source identities remain labelled visual markers. Installed modes and DMX patch require verification; visual-only fixtures remain excluded from output.

Dansk Live member directory; physical-house identity corroborated by own-site technical documents: https://dansklive.dk/om-os/medlemmer/ · checked 2026-10-19

Official venue website; published location and technical/rental navigation: https://postenlive.dk/ · checked 2026-10-19

Patchplan – Main Stage:
https://www.postenlive.dk/wp-content/uploads/2023/09/Patchplan-Main-Stage.pdf · checked 2026-10-19

Lightplot – Main Stage:
https://www.postenlive.dk/wp-content/uploads/2023/09/Lightplot-Main-Stage.pdf · checked 2026-10-19

Public venue page: https://www.hitlight.app/venues/denmark/posten-19386303

HitLight