
UPSTAGE

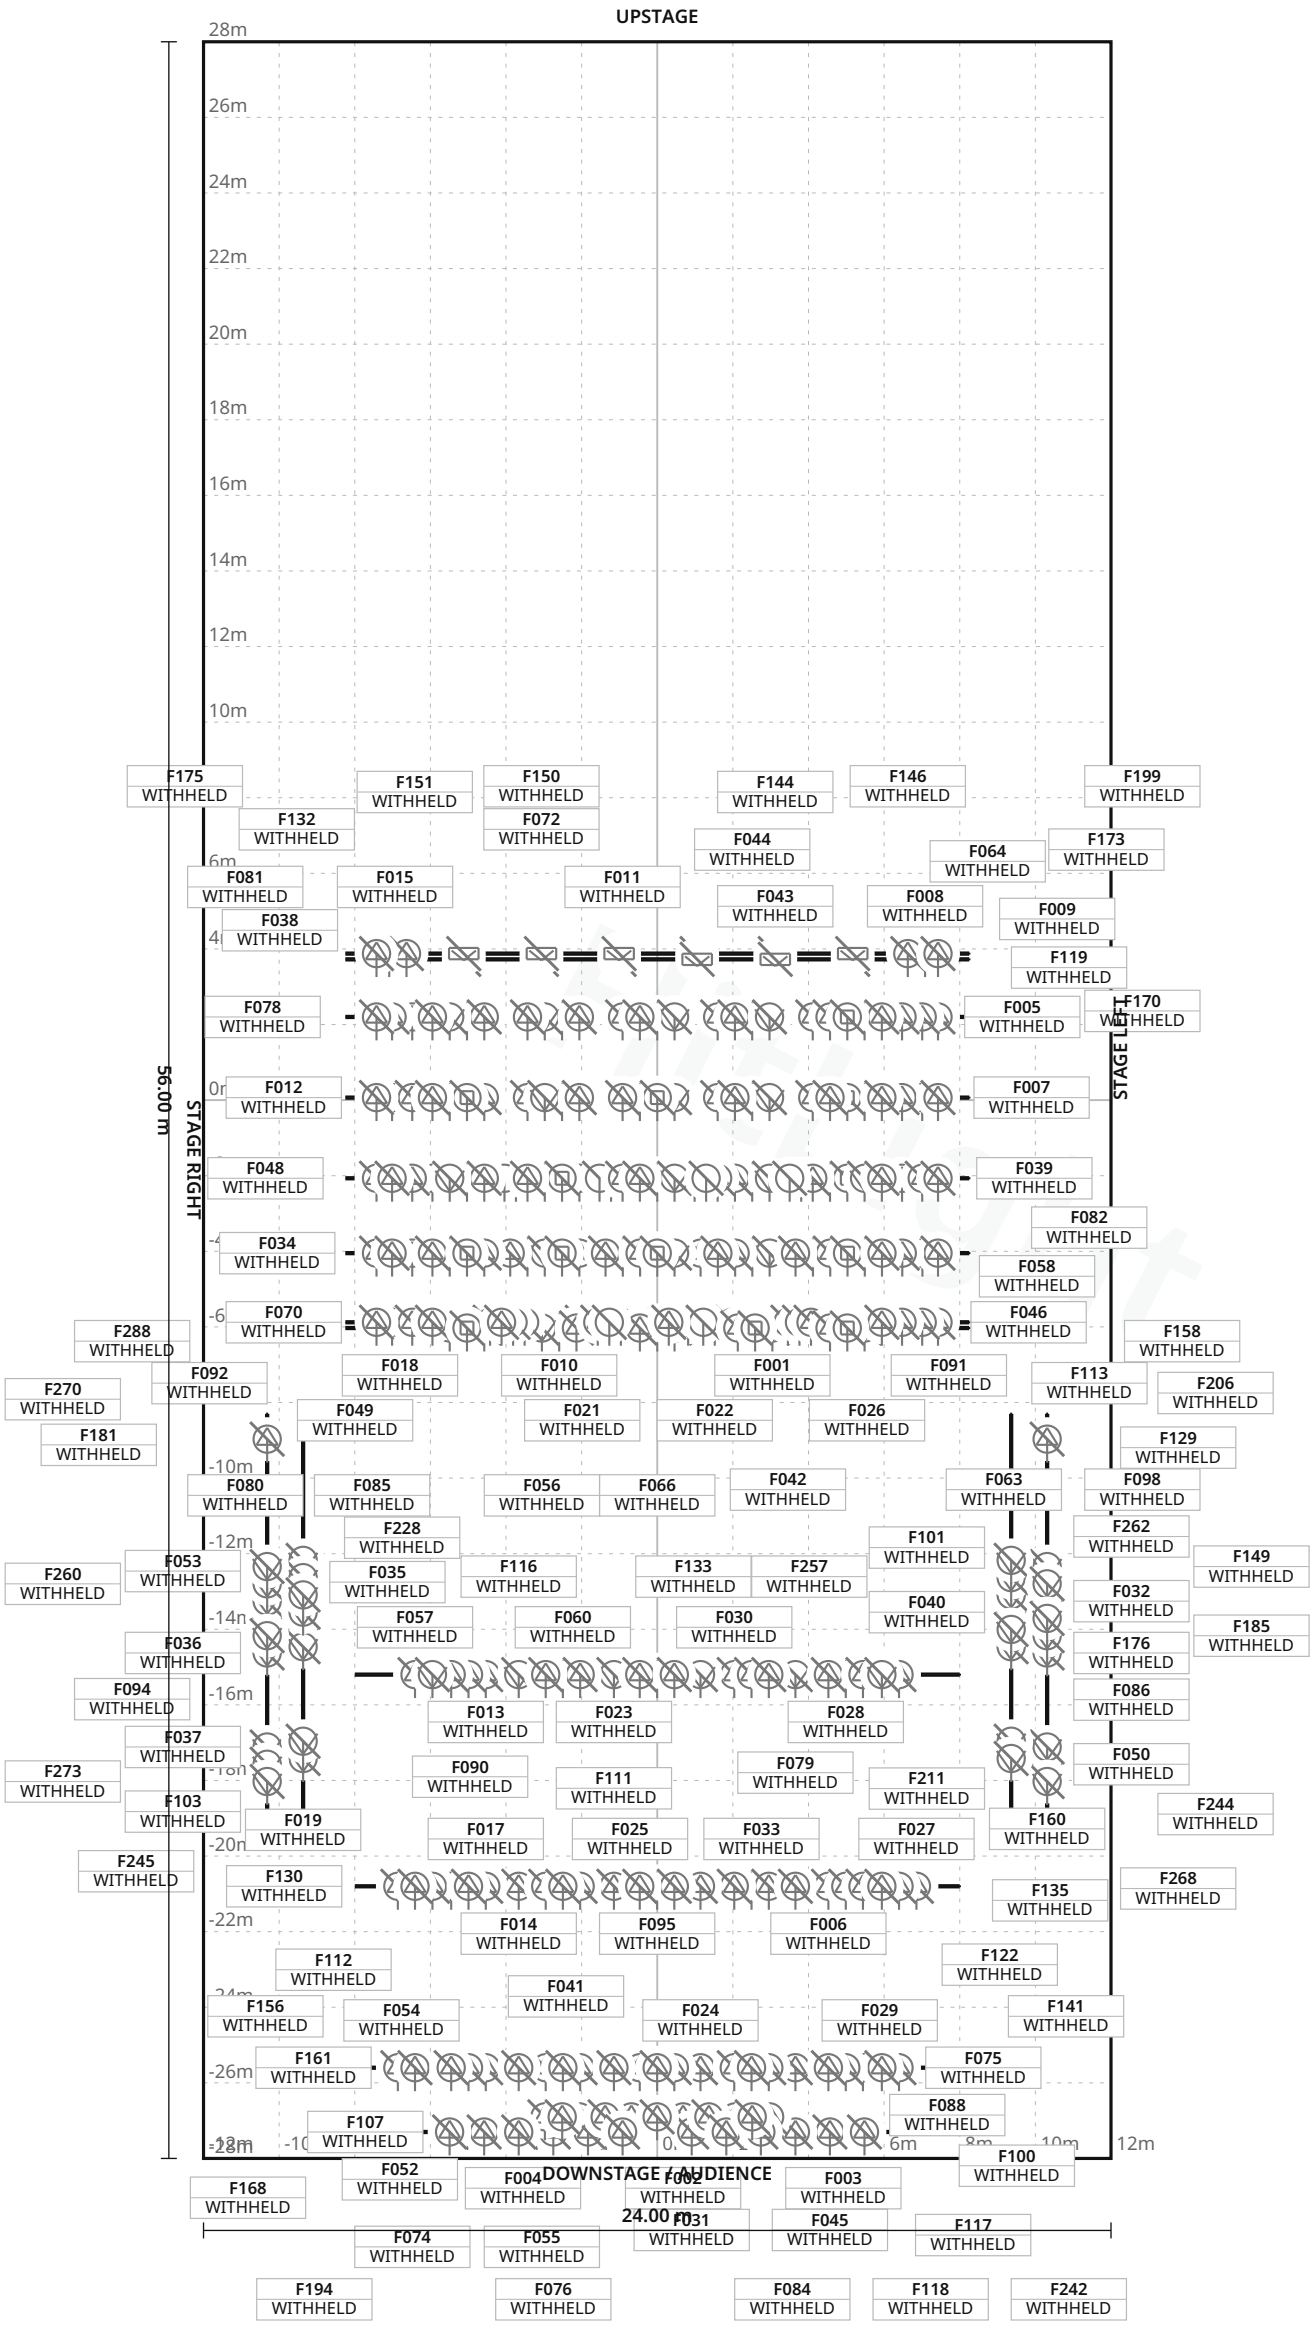

FIXTURE LEGEND

- **Source Four 10** — Profile Spot · 7×
- **Source Four 19** — Profile Spot · 36×
- **Source Four 26** — Profile Spot · 85×
- **Source Four** PARNel — Spot Light · 25×
- **Source Four Zoom** 15-30 — Spot Light · 40×
- **ETC S4 14deg** 750W — Profile Spot · 63×
- **ETC S4 PAR-WFL** 750W — PAR Light · 16×
- **Robe Spiider** Wash — Moving Head · 25×
- **T3 cyc strip (3 cell)** — Cyc Light · 12×

Stage 24.00 m W × 56.00 m D · Grid 1 m

182 fixture labels omitted in this view due to crowding · see DMX patch

HitLight TECHNICAL LIGHTING REV ebc49f738884 · 1/24

Straz Center for the Performing Arts · Ferguson Hall

LIGHT PLOT · PLAN · Ferguson Hall

HitLight · Straz Center for the Performing Arts

1010 N MacInnes Place, Tampa, United States

DWG HL · SCALE 1:200 · metric · PRINT AT 100%

Drawn HitLight

Generated from the saved show

SOURCE e4376e0fe3e3

SYMBOL LEGEND

9 TYPES · 309 FIXTURES · COLOUR BY TYPE



ETC Source Four 10

Profile Spot · Unverified · TBC ch · category symbol

7 physical · 7 plotted

7 disabled · 0 unplaced



ETC Source Four 19

Profile Spot · Unverified · TBC ch · category symbol

36 physical · 36 plotted

36 disabled · 0 unplaced



ETC Source Four 26

Profile Spot · Unverified · TBC ch · category symbol

85 physical · 85 plotted

85 disabled · 0 unplaced



ETC Source Four PARNel

Spot Light · Unverified · TBC ch · category symbol

25 physical · 25 plotted

25 disabled · 0 unplaced



ETC Source Four Zoom 15-30

Spot Light · Unverified · TBC ch · category symbol

40 physical · 40 plotted

40 disabled · 0 unplaced



Unverified source fixture ETC S4 14deg 750W

Profile Spot · Unverified · TBC ch · category symbol

63 physical · 63 plotted

63 disabled · 0 unplaced



Unverified source fixture ETC S4 PAR-WFL 750W

PAR Light · Unverified · TBC ch · category symbol

16 physical · 16 plotted

16 disabled · 0 unplaced



Unverified source fixture Robe Spiider Wash

Moving Head · Unverified · TBC ch · category symbol

25 physical · 25 plotted

25 disabled · 0 unplaced

Straz Center for the Performing Arts · Ferguson Hall

SYMBOL LEGEND · Ferguson Hall

HitLight · Straz Center for the Performing Arts

1010 N MacInnes Place, Tampa, United States

DWG HL · METRIC

Drawn HitLight

Generated from the saved show

SOURCE e4376e0fe3e3

Unverified source fixture T3 cyc strip (3 cell)

Cyc Light · Unverified · TBC ch · category symbol

12 physical · 12 plotted

12 disabled · 0 unplaced

HitLight

Straz Center for the Performing Arts · Ferguson Hall

SYMBOL LEGEND · Ferguson Hall

HitLight · Straz Center for the Performing Arts

1010 N MacInnes Place, Tampa, United States

DWG HL · METRIC

Drawn HitLight

Generated from the saved show

SOURCE e4376e0fe3e3

GENERAL NOTES

1. Source-based lighting plan. Confirm the current rig with the venue.
2. PARTIAL: included fixtures are not a full physical-unit census.
3. DMX PATCH WITHHELD: provisional or unchecked addresses are not published.
4. Approximate planning view; not official venue paperwork or output-ready. Original HitLight symbols only; no source pages, OEM meshes, photos or logos. Original files remain private; modes and patch unverified.

HitLight

Straz Center for the Performing Arts · Ferguson Hall

GENERAL NOTES · Ferguson Hall

HitLight · Straz Center for the Performing Arts

1010 N MacInnes Place, Tampa, United States

DWG HL · METRIC

Drawn HitLight

Generated from the saved show

SOURCE e4376e0fe3e3

STAGE ELEMENTS

NAME	TYPE	POSITION	TRIM / SIZE
Upper Balcony Rail	pipe	X 0.00 m · Z 27.30 m	7.80 m · 16.00 m W × 0.05 m D
#4 Electric	pipe	X 0.00 m · Z -0.07 m	8.70 m · 16.50 m W × 0.05 m D
#3 Cove	pipe	X 0.00 m · Z 25.60 m	14.00 m · 16.00 m W × 0.05 m D
#5 Electric	pipe	X 0.00 m · Z -2.20 m	8.70 m · 16.50 m W × 0.05 m D
Box Boom HR Lower	pipe	X 9.36 m · Z 13.55 m	6.10 m · 10.50 m W × 0.05 m D
#1A Electric	pipe	X 0.00 m · Z 6.03 m	8.00 m · 16.50 m W × 0.05 m D
#6 Electric	pipe	X 0.00 m · Z -3.72 m	8.00 m · 16.50 m W × 0.05 m D
Box Boom HL Lower	pipe	X -9.37 m · Z 13.55 m	6.10 m · 10.50 m W × 0.05 m D
#2 Cove	pipe	X 0.00 m · Z 20.80 m	13.10 m · 16.00 m W × 0.05 m D
#1B Electric	pipe	X 0.00 m · Z 5.88 m	8.70 m · 16.50 m W × 0.05 m D
Low Balcony Rail	pipe	X 0.00 m · Z 26.90 m	4.00 m · 7.00 m W × 0.05 m D
Box Boom HL Upper	pipe	X -10.32 m · Z 13.55 m	10.90 m · 10.50 m W × 0.05 m D
Box Boom HR Upper	pipe	X 10.31 m · Z 13.55 m	10.90 m · 10.50 m W × 0.05 m D
#3 Electric	pipe	X 0.00 m · Z 2.07 m	8.70 m · 16.50 m W × 0.05 m D
#7 Electric	pipe	X 0.00 m · Z -3.88 m	8.70 m · 16.50 m W × 0.05 m D
#2 Electric	pipe	X 0.00 m · Z 4.05 m	8.70 m · 16.50 m W × 0.05 m D

Straz Center for the Performing Arts · Ferguson Hall

STAGE ELEMENTS · Ferguson Hall

HitLight · Straz Center for the Performing Arts

1010 N MacInnes Place, Tampa, United States

DWG HL · METRIC

Drawn HitLight

Generated from the saved show

SOURCE e4376e0fe3e3

STAGE ELEMENTS · CONTINUED

NAME	TYPE	POSITION	TRIM / SIZE
#1 Cove	pipe	X 0.00 m · Z 15.20 m	12.60 m · 16.00 m W × 0.05 m D

HitLight

Straz Center for the Performing Arts · Ferguson Hall

STAGE ELEMENTS · Ferguson Hall

HitLight · Straz Center for the Performing Arts

1010 N MacInnes Place, Tampa, United States

DWG HL · METRIC

Drawn HitLight

Generated from the saved show

SOURCE e4376e0fe3e3

FIXTURE SCHEDULE

Fixture	Manufacturer / model	Position / mount	Mode / output
VISUAL PLANNING · DMX PATCH WITHHELD			
F001	ETC / Source Four PARNel	#1A Electric	Unverified · Output excluded
F002	ETC / Source Four 10	Low Balcony Rail	Unverified · Output excluded
F003	ETC / Source Four 10	Low Balcony Rail	Unverified · Output excluded
F004	ETC / Source Four 10	Low Balcony Rail	Unverified · Output excluded
F005	ETC / Source Four 26	#5 Electric	Unverified · Output excluded
F006	Unverified source fixture / ETC S4 14deg 750W	#2 Cove	Unverified · Output excluded
F007	ETC / Source Four PARNel	#4 Electric	Unverified · Output excluded
F008	ETC / Source Four 26	#7 Electric	Unverified · Output excluded
F009	ETC / Source Four 26	#5 Electric	Unverified · Output excluded
F010	Unverified source fixture / Robe Spiider Wash	#1A Electric	Unverified · Output excluded
F011	ETC / Source Four 26	#5 Electric	Unverified · Output excluded
F012	ETC / Source Four 26	#4 Electric	Unverified · Output excluded
F013	Unverified source fixture / ETC S4 14deg 750W	#1 Cove	Unverified · Output excluded
F014	Unverified source fixture / ETC S4 14deg 750W	#2 Cove	Unverified · Output excluded
F015	Unverified source fixture / Robe Spiider Wash	#5 Electric	Unverified · Output excluded
F016	Unverified source fixture / ETC S4 PAR-WFL 750W	#3 Electric	Unverified · Output excluded
F017	Unverified source fixture / ETC S4 14deg 750W	#2 Cove	Unverified · Output excluded
F018	ETC / Source Four 26	#1A Electric	Unverified · Output excluded
F019	ETC / Source Four Zoom 15-30	Box Boom HL Lower	Unverified · Output excluded
F020	Unverified source fixture / ETC S4 PAR-WFL 750W	#3 Electric	Unverified · Output excluded

Planning reference only. Confirm installed modes and patch with the venue.

Straz Center for the Performing Arts · Ferguson Hall

FIXTURE SCHEDULE · Ferguson Hall

HitLight · Straz Center for the Performing Arts

1010 N MacInnes Place, Tampa, United States

DWG HL · METRIC

Drawn HitLight

Generated from the saved show

SOURCE e4376e0fe3e3

Fixture	Manufacturer / model	Position / mount	Mode / output
VISUAL PLANNING · DMX PATCH WITHHELD			
F021	ETC / Source Four 26	#1B Electric	Unverified · Output excluded
F022	ETC / Source Four 26	#1B Electric	Unverified · Output excluded
F023	ETC / Source Four Zoom 15-30	#1 Cove	Unverified · Output excluded
F024	Unverified source fixture / ETC S4 14deg 750W	#3 Cove	Unverified · Output excluded
F025	Unverified source fixture / ETC S4 14deg 750W	#2 Cove	Unverified · Output excluded
F026	ETC / Source Four 26	#1B Electric	Unverified · Output excluded
F027	Unverified source fixture / ETC S4 14deg 750W	#2 Cove	Unverified · Output excluded
F028	Unverified source fixture / ETC S4 14deg 750W	#1 Cove	Unverified · Output excluded
F029	Unverified source fixture / ETC S4 14deg 750W	#3 Cove	Unverified · Output excluded
F030	Unverified source fixture / ETC S4 14deg 750W	#1 Cove	Unverified · Output excluded
F031	ETC / Source Four 19	Upper Balcony Rail	Unverified · Output excluded
F032	ETC / Source Four Zoom 15-30	Box Boom HR Upper	Unverified · Output excluded
F033	Unverified source fixture / ETC S4 14deg 750W	#2 Cove	Unverified · Output excluded
F034	ETC / Source Four 19	#2 Electric	Unverified · Output excluded
F035	ETC / Source Four Zoom 15-30	Box Boom HL Lower	Unverified · Output excluded
F036	ETC / Source Four Zoom 15-30	Box Boom HL Upper	Unverified · Output excluded
F037	ETC / Source Four Zoom 15-30	Box Boom HL Upper	Unverified · Output excluded
F038	ETC / Source Four 26	#4 Electric	Unverified · Output excluded
F039	ETC / Source Four 26	#3 Electric	Unverified · Output excluded
F040	ETC / Source Four Zoom 15-30	Box Boom HR Lower	Unverified · Output excluded

Planning reference only. Confirm installed modes and patch with the venue.

Fixture	Manufacturer / model	Position / mount	Mode / output
VISUAL PLANNING · DMX PATCH WITHHELD			
F041	Unverified source fixture / ETC S4 14deg 750W	#3 Cove	Unverified · Output excluded
F042	Unverified source fixture / ETC S4 PAR-WFL 750W	#1B Electric	Unverified · Output excluded
F043	Unverified source fixture / T3 cyc strip (3 cell)	#7 Electric	Unverified · Output excluded
F044	Unverified source fixture / Robe Spiider Wash	#5 Electric	Unverified · Output excluded
F045	ETC / Source Four 19	Upper Balcony Rail	Unverified · Output excluded
F046	ETC / Source Four 26	#1B Electric	Unverified · Output excluded
F047	Unverified source fixture / Robe Spiider Wash	#3 Electric	Unverified · Output excluded
F048	ETC / Source Four 19	#3 Electric	Unverified · Output excluded
F049	ETC / Source Four 26	#1B Electric	Unverified · Output excluded
F050	ETC / Source Four Zoom 15-30	Box Boom HR Upper	Unverified · Output excluded
F051	ETC / Source Four 26	#2 Electric	Unverified · Output excluded
F052	ETC / Source Four 19	Upper Balcony Rail	Unverified · Output excluded
F053	ETC / Source Four Zoom 15-30	Box Boom HL Upper	Unverified · Output excluded
F054	Unverified source fixture / ETC S4 14deg 750W	#3 Cove	Unverified · Output excluded
F055	ETC / Source Four 26	Low Balcony Rail	Unverified · Output excluded
F056	ETC / Source Four PARNel	#1A Electric	Unverified · Output excluded
F057	ETC / Source Four 19	#1 Cove	Unverified · Output excluded
F058	ETC / Source Four 19	#3 Electric	Unverified · Output excluded
F059	ETC / Source Four PARNel	#5 Electric	Unverified · Output excluded
F060	Unverified source fixture / ETC S4 14deg 750W	#1 Cove	Unverified · Output excluded

Planning reference only. Confirm installed modes and patch with the venue.

Fixture	Manufacturer / model	Position / mount	Mode / output
VISUAL PLANNING · DMX PATCH WITHHELD			
F061	Unverified source fixture / Robe Spiider Wash	#4 Electric	Unverified · Output excluded
F062	ETC / Source Four 26	#1B Electric	Unverified · Output excluded
F063	Unverified source fixture / ETC S4 PAR-WFL 750W	#1B Electric	Unverified · Output excluded
F064	Unverified source fixture / T3 cyc strip (3 cell)	#6 Electric	Unverified · Output excluded
F065	Unverified source fixture / ETC S4 PAR-WFL 750W	#3 Electric	Unverified · Output excluded
F066	Unverified source fixture / Robe Spiider Wash	#1A Electric	Unverified · Output excluded
F067	Unverified source fixture / Robe Spiider Wash	#2 Electric	Unverified · Output excluded
F068	ETC / Source Four PARNel	#3 Electric	Unverified · Output excluded
F069	ETC / Source Four 26	#4 Electric	Unverified · Output excluded
F070	ETC / Source Four 26	#1B Electric	Unverified · Output excluded
F071	ETC / Source Four PARNel	#1A Electric	Unverified · Output excluded
F072	Unverified source fixture / T3 cyc strip (3 cell)	#6 Electric	Unverified · Output excluded
F073	ETC / Source Four 26	#5 Electric	Unverified · Output excluded
F074	ETC / Source Four 10	Low Balcony Rail	Unverified · Output excluded
F075	Unverified source fixture / ETC S4 14deg 750W	#3 Cove	Unverified · Output excluded
F076	ETC / Source Four 19	Upper Balcony Rail	Unverified · Output excluded
F077	ETC / Source Four PARNel	#2 Electric	Unverified · Output excluded
F078	Unverified source fixture / Robe Spiider Wash	#5 Electric	Unverified · Output excluded
F079	ETC / Source Four Zoom 15-30	#1 Cove	Unverified · Output excluded
F080	ETC / Source Four PARNel	#1A Electric	Unverified · Output excluded

Planning reference only. Confirm installed modes and patch with the venue.

Fixture	Manufacturer / model	Position / mount	Mode / output
VISUAL PLANNING · DMX PATCH WITHHELD			
F081	ETC / Source Four 19	#5 Electric	Unverified · Output excluded
F082	ETC / Source Four 26	#4 Electric	Unverified · Output excluded
F083	ETC / Source Four 19	#3 Electric	Unverified · Output excluded
F084	ETC / Source Four 19	Upper Balcony Rail	Unverified · Output excluded
F085	ETC / Source Four 26	#1A Electric	Unverified · Output excluded
F086	ETC / Source Four Zoom 15-30	Box Boom HR Upper	Unverified · Output excluded
F087	ETC / Source Four 26	#4 Electric	Unverified · Output excluded
F088	Unverified source fixture / ETC S4 14deg 750W	#3 Cove	Unverified · Output excluded
F089	ETC / Source Four 26	#3 Electric	Unverified · Output excluded
F090	ETC / Source Four Zoom 15-30	Box Boom HL Lower	Unverified · Output excluded
F091	ETC / Source Four PARNel	#1A Electric	Unverified · Output excluded
F092	ETC / Source Four 26	#2 Electric	Unverified · Output excluded
F093	ETC / Source Four 26	#1B Electric	Unverified · Output excluded
F094	ETC / Source Four Zoom 15-30	Box Boom HL Upper	Unverified · Output excluded
F095	Unverified source fixture / ETC S4 14deg 750W	#2 Cove	Unverified · Output excluded
F096	ETC / Source Four 26	#5 Electric	Unverified · Output excluded
F097	ETC / Source Four 19	#1B Electric	Unverified · Output excluded
F098	ETC / Source Four 26	#1B Electric	Unverified · Output excluded
F099	ETC / Source Four 19	#2 Electric	Unverified · Output excluded
F100	Unverified source fixture / ETC S4 14deg 750W	#3 Cove	Unverified · Output excluded

Planning reference only. Confirm installed modes and patch with the venue.

Fixture	Manufacturer / model	Position / mount	Mode / output
VISUAL PLANNING · DMX PATCH WITHHELD			
F101	ETC / Source Four Zoom 15-30	Box Boom HR Lower	Unverified · Output excluded
F102	ETC / Source Four 26	#3 Electric	Unverified · Output excluded
F103	ETC / Source Four Zoom 15-30	Box Boom HL Upper	Unverified · Output excluded
F104	Unverified source fixture / ETC S4 14deg 750W	#3 Cove	Unverified · Output excluded
F105	ETC / Source Four 26	#2 Electric	Unverified · Output excluded
F106	ETC / Source Four PARNel	#4 Electric	Unverified · Output excluded
F107	ETC / Source Four 19	Upper Balcony Rail	Unverified · Output excluded
F108	Unverified source fixture / ETC S4 PAR-WFL 750W	#1B Electric	Unverified · Output excluded
F109	ETC / Source Four 26	#2 Electric	Unverified · Output excluded
F110	ETC / Source Four 26	#5 Electric	Unverified · Output excluded
F111	Unverified source fixture / ETC S4 14deg 750W	#2 Cove	Unverified · Output excluded
F112	Unverified source fixture / ETC S4 14deg 750W	#3 Cove	Unverified · Output excluded
F113	ETC / Source Four 26	#2 Electric	Unverified · Output excluded
F114	Unverified source fixture / Robe Spiider Wash	#4 Electric	Unverified · Output excluded
F115	ETC / Source Four 26	#5 Electric	Unverified · Output excluded
F116	ETC / Source Four Zoom 15-30	#1 Cove	Unverified · Output excluded
F117	Unverified source fixture / ETC S4 14deg 750W	#3 Cove	Unverified · Output excluded
F118	ETC / Source Four 19	Upper Balcony Rail	Unverified · Output excluded
F119	ETC / Source Four 19	#4 Electric	Unverified · Output excluded
F120	ETC / Source Four PARNel	#4 Electric	Unverified · Output excluded

Planning reference only. Confirm installed modes and patch with the venue.

Fixture	Manufacturer / model	Position / mount	Mode / output
VISUAL PLANNING · DMX PATCH WITHHELD			
F121	ETC / Source Four 26	#3 Electric	Unverified · Output excluded
F122	ETC / Source Four 19	Upper Balcony Rail	Unverified · Output excluded
F123	Unverified source fixture / ETC S4 14deg 750W	#3 Cove	Unverified · Output excluded
F124	Unverified source fixture / ETC S4 14deg 750W	#2 Cove	Unverified · Output excluded
F125	Unverified source fixture / ETC S4 PAR-WFL 750W	#3 Electric	Unverified · Output excluded
F126	Unverified source fixture / Robe Spiider Wash	#3 Electric	Unverified · Output excluded
F127	ETC / Source Four 26	#2 Electric	Unverified · Output excluded
F128	Unverified source fixture / Robe Spiider Wash	#3 Electric	Unverified · Output excluded
F129	ETC / Source Four Zoom 15-30	Box Boom HR Lower	Unverified · Output excluded
F130	Unverified source fixture / ETC S4 14deg 750W	#2 Cove	Unverified · Output excluded
F131	ETC / Source Four PARNel	#3 Electric	Unverified · Output excluded
F132	Unverified source fixture / T3 cyc strip (3 cell)	#6 Electric	Unverified · Output excluded
F133	Unverified source fixture / ETC S4 14deg 750W	#1 Cove	Unverified · Output excluded
F134	Unverified source fixture / Robe Spiider Wash	#4 Electric	Unverified · Output excluded
F135	Unverified source fixture / ETC S4 14deg 750W	#3 Cove	Unverified · Output excluded
F136	Unverified source fixture / ETC S4 14deg 750W	#2 Cove	Unverified · Output excluded
F137	ETC / Source Four PARNel	#2 Electric	Unverified · Output excluded
F138	ETC / Source Four 26	#2 Electric	Unverified · Output excluded
F139	Unverified source fixture / ETC S4 14deg 750W	#1 Cove	Unverified · Output excluded
F140	Unverified source fixture / Robe Spiider Wash	#4 Electric	Unverified · Output excluded

Planning reference only. Confirm installed modes and patch with the venue.

Fixture	Manufacturer / model	Position / mount	Mode / output
VISUAL PLANNING · DMX PATCH WITHHELD			
F141	Unverified source fixture / ETC S4 14deg 750W	#2 Cove	Unverified · Output excluded
F142	ETC / Source Four 19	#1B Electric	Unverified · Output excluded
F143	ETC / Source Four PARNel	#2 Electric	Unverified · Output excluded
F144	Unverified source fixture / T3 cyc strip (3 cell)	#6 Electric	Unverified · Output excluded
F145	ETC / Source Four 26	#2 Electric	Unverified · Output excluded
F146	ETC / Source Four 26	#7 Electric	Unverified · Output excluded
F147	ETC / Source Four 26	Low Balcony Rail	Unverified · Output excluded
F148	ETC / Source Four 26	#2 Electric	Unverified · Output excluded
F149	ETC / Source Four Zoom 15-30	Box Boom HR Upper	Unverified · Output excluded
F150	Unverified source fixture / T3 cyc strip (3 cell)	#7 Electric	Unverified · Output excluded
F151	Unverified source fixture / T3 cyc strip (3 cell)	#6 Electric	Unverified · Output excluded
F152	ETC / Source Four 19	#3 Electric	Unverified · Output excluded
F153	ETC / Source Four 26	Low Balcony Rail	Unverified · Output excluded
F154	ETC / Source Four 19	Upper Balcony Rail	Unverified · Output excluded
F155	Unverified source fixture / Robe Spiider Wash	#3 Electric	Unverified · Output excluded
F156	Unverified source fixture / ETC S4 14deg 750W	#2 Cove	Unverified · Output excluded
F157	Unverified source fixture / ETC S4 PAR-WFL 750W	#1B Electric	Unverified · Output excluded
F158	ETC / Source Four 19	Box Boom HR Upper	Unverified · Output excluded
F159	ETC / Source Four 26	#2 Electric	Unverified · Output excluded
F160	ETC / Source Four Zoom 15-30	Box Boom HR Upper	Unverified · Output excluded

Planning reference only. Confirm installed modes and patch with the venue.

Fixture	Manufacturer / model	Position / mount	Mode / output
VISUAL PLANNING · DMX PATCH WITHHELD			
F161	Unverified source fixture / ETC S4 14deg 750W	#3 Cove	Unverified · Output excluded
F162	Unverified source fixture / ETC S4 PAR-WFL 750W	#1B Electric	Unverified · Output excluded
F163	Unverified source fixture / ETC S4 14deg 750W	#1 Cove	Unverified · Output excluded
F164	ETC / Source Four 26	#3 Electric	Unverified · Output excluded
F165	ETC / Source Four 26	#3 Electric	Unverified · Output excluded
F166	Unverified source fixture / Robe Spiider Wash	#5 Electric	Unverified · Output excluded
F167	ETC / Source Four 19	#4 Electric	Unverified · Output excluded
F168	Unverified source fixture / ETC S4 14deg 750W	#3 Cove	Unverified · Output excluded
F169	ETC / Source Four 26	#4 Electric	Unverified · Output excluded
F170	ETC / Source Four 26	#3 Electric	Unverified · Output excluded
F171	ETC / Source Four PARNel	#5 Electric	Unverified · Output excluded
F172	ETC / Source Four Zoom 15-30	#1 Cove	Unverified · Output excluded
F173	ETC / Source Four 19	#5 Electric	Unverified · Output excluded
F174	ETC / Source Four PARNel	#5 Electric	Unverified · Output excluded
F175	ETC / Source Four 26	#7 Electric	Unverified · Output excluded
F176	ETC / Source Four Zoom 15-30	Box Boom HR Upper	Unverified · Output excluded
F177	ETC / Source Four 26	#4 Electric	Unverified · Output excluded
F178	ETC / Source Four 26	#1B Electric	Unverified · Output excluded
F179	Unverified source fixture / ETC S4 14deg 750W	#3 Cove	Unverified · Output excluded
F180	ETC / Source Four 26	#5 Electric	Unverified · Output excluded

Planning reference only. Confirm installed modes and patch with the venue.

Fixture	Manufacturer / model	Position / mount	Mode / output
VISUAL PLANNING · DMX PATCH WITHHELD			
F181	ETC / Source Four Zoom 15-30	Box Boom HL Lower	Unverified · Output excluded
F182	ETC / Source Four 26	#2 Electric	Unverified · Output excluded
F183	Unverified source fixture / ETC S4 14deg 750W	#1 Cove	Unverified · Output excluded
F184	Unverified source fixture / ETC S4 14deg 750W	#3 Cove	Unverified · Output excluded
F185	ETC / Source Four Zoom 15-30	Box Boom HR Upper	Unverified · Output excluded
F186	Unverified source fixture / ETC S4 14deg 750W	#2 Cove	Unverified · Output excluded
F187	Unverified source fixture / ETC S4 PAR-WFL 750W	#3 Electric	Unverified · Output excluded
F188	ETC / Source Four PARNel	#3 Electric	Unverified · Output excluded
F189	ETC / Source Four PARNel	#2 Electric	Unverified · Output excluded
F190	ETC / Source Four 26	Low Balcony Rail	Unverified · Output excluded
F191	ETC / Source Four 26	#1A Electric	Unverified · Output excluded
F192	Unverified source fixture / ETC S4 14deg 750W	#2 Cove	Unverified · Output excluded
F193	ETC / Source Four 26	#3 Electric	Unverified · Output excluded
F194	ETC / Source Four 19	Upper Balcony Rail	Unverified · Output excluded
F195	ETC / Source Four 26	#2 Electric	Unverified · Output excluded
F196	ETC / Source Four 26	#5 Electric	Unverified · Output excluded
F197	ETC / Source Four 26	#1A Electric	Unverified · Output excluded
F198	ETC / Source Four 26	#3 Electric	Unverified · Output excluded
F199	ETC / Source Four 26	#7 Electric	Unverified · Output excluded
F200	ETC / Source Four 26	#1B Electric	Unverified · Output excluded

Planning reference only. Confirm installed modes and patch with the venue.

Fixture	Manufacturer / model	Position / mount	Mode / output
VISUAL PLANNING · DMX PATCH WITHHELD			
F201	Unverified source fixture / T3 cyc strip (3 cell)	#7 Electric	Unverified · Output excluded
F202	Unverified source fixture / ETC S4 14deg 750W	#2 Cove	Unverified · Output excluded
F203	Unverified source fixture / Robe Spiider Wash	#2 Electric	Unverified · Output excluded
F204	ETC / Source Four 26	#2 Electric	Unverified · Output excluded
F205	Unverified source fixture / ETC S4 14deg 750W	#2 Cove	Unverified · Output excluded
F206	ETC / Source Four Zoom 15-30	Box Boom HR Lower	Unverified · Output excluded
F207	Unverified source fixture / ETC S4 14deg 750W	#1 Cove	Unverified · Output excluded
F208	ETC / Source Four 26	#5 Electric	Unverified · Output excluded
F209	Unverified source fixture / T3 cyc strip (3 cell)	#7 Electric	Unverified · Output excluded
F210	Unverified source fixture / T3 cyc strip (3 cell)	#7 Electric	Unverified · Output excluded
F211	ETC / Source Four Zoom 15-30	Box Boom HR Lower	Unverified · Output excluded
F212	ETC / Source Four Zoom 15-30	Box Boom HL Lower	Unverified · Output excluded
F213	ETC / Source Four Zoom 15-30	#1 Cove	Unverified · Output excluded
F214	ETC / Source Four 26	#5 Electric	Unverified · Output excluded
F215	ETC / Source Four PARNel	#5 Electric	Unverified · Output excluded
F216	Unverified source fixture / ETC S4 14deg 750W	#3 Cove	Unverified · Output excluded
F217	ETC / Source Four 26	#1A Electric	Unverified · Output excluded
F218	Unverified source fixture / Robe Spiider Wash	#2 Electric	Unverified · Output excluded
F219	ETC / Source Four 26	#3 Electric	Unverified · Output excluded
F220	ETC / Source Four PARNel	#4 Electric	Unverified · Output excluded

Planning reference only. Confirm installed modes and patch with the venue.

Fixture	Manufacturer / model	Position / mount	Mode / output
VISUAL PLANNING · DMX PATCH WITHHELD			
F221	Unverified source fixture / ETC S4 PAR-WFL 750W	#1B Electric	Unverified · Output excluded
F222	ETC / Source Four 19	Upper Balcony Rail	Unverified · Output excluded
F223	Unverified source fixture / ETC S4 PAR-WFL 750W	#3 Electric	Unverified · Output excluded
F224	ETC / Source Four 26	#2 Electric	Unverified · Output excluded
F225	Unverified source fixture / ETC S4 14deg 750W	#3 Cove	Unverified · Output excluded
F226	Unverified source fixture / ETC S4 14deg 750W	#1 Cove	Unverified · Output excluded
F227	ETC / Source Four 26	#4 Electric	Unverified · Output excluded
F228	ETC / Source Four Zoom 15-30	Box Boom HL Upper	Unverified · Output excluded
F229	ETC / Source Four 26	#2 Electric	Unverified · Output excluded
F230	ETC / Source Four 26	#5 Electric	Unverified · Output excluded
F231	ETC / Source Four PARNel	#5 Electric	Unverified · Output excluded
F232	ETC / Source Four PARNel	#2 Electric	Unverified · Output excluded
F233	Unverified source fixture / ETC S4 PAR-WFL 750W	#1B Electric	Unverified · Output excluded
F234	Unverified source fixture / Robe Spiider Wash	#3 Electric	Unverified · Output excluded
F235	ETC / Source Four 19	#1B Electric	Unverified · Output excluded
F236	Unverified source fixture / ETC S4 PAR-WFL 750W	#3 Electric	Unverified · Output excluded
F237	Unverified source fixture / ETC S4 14deg 750W	#2 Cove	Unverified · Output excluded
F238	Unverified source fixture / ETC S4 14deg 750W	#2 Cove	Unverified · Output excluded
F239	ETC / Source Four Zoom 15-30	Box Boom HL Lower	Unverified · Output excluded
F240	Unverified source fixture / T3 cyc strip (3 cell)	#6 Electric	Unverified · Output excluded

Planning reference only. Confirm installed modes and patch with the venue.

Fixture	Manufacturer / model	Position / mount	Mode / output
VISUAL PLANNING · DMX PATCH WITHHELD			
F241	Unverified source fixture / ETC S4 14deg 750W	#2 Cove	Unverified · Output excluded
F242	ETC / Source Four 19	Upper Balcony Rail	Unverified · Output excluded
F243	ETC / Source Four 26	#4 Electric	Unverified · Output excluded
F244	ETC / Source Four Zoom 15-30	Box Boom HR Lower	Unverified · Output excluded
F245	ETC / Source Four Zoom 15-30	Box Boom HL Lower	Unverified · Output excluded
F246	Unverified source fixture / Robe Spiider Wash	#1A Electric	Unverified · Output excluded
F247	Unverified source fixture / Robe Spiider Wash	#2 Electric	Unverified · Output excluded
F248	ETC / Source Four 19	#1 Cove	Unverified · Output excluded
F249	ETC / Source Four 26	#3 Electric	Unverified · Output excluded
F250	ETC / Source Four 26	#2 Electric	Unverified · Output excluded
F251	Unverified source fixture / ETC S4 14deg 750W	#3 Cove	Unverified · Output excluded
F252	ETC / Source Four PARNel	#4 Electric	Unverified · Output excluded
F253	Unverified source fixture / ETC S4 14deg 750W	#1 Cove	Unverified · Output excluded
F254	Unverified source fixture / Robe Spiider Wash	#1A Electric	Unverified · Output excluded
F255	ETC / Source Four 26	#3 Electric	Unverified · Output excluded
F256	ETC / Source Four 19	#4 Electric	Unverified · Output excluded
F257	Unverified source fixture / ETC S4 14deg 750W	#1 Cove	Unverified · Output excluded
F258	Unverified source fixture / T3 cyc strip (3 cell)	#7 Electric	Unverified · Output excluded
F259	ETC / Source Four 19	#5 Electric	Unverified · Output excluded
F260	ETC / Source Four Zoom 15-30	Box Boom HL Upper	Unverified · Output excluded

Planning reference only. Confirm installed modes and patch with the venue.

Fixture	Manufacturer / model	Position / mount	Mode / output
VISUAL PLANNING · DMX PATCH WITHHELD			
F261	ETC / Source Four 19	#4 Electric	Unverified · Output excluded
F262	ETC / Source Four Zoom 15-30	Box Boom HR Upper	Unverified · Output excluded
F263	ETC / Source Four PARNel	#3 Electric	Unverified · Output excluded
F264	ETC / Source Four 19	#5 Electric	Unverified · Output excluded
F265	Unverified source fixture / ETC S4 PAR-WFL 750W	#1B Electric	Unverified · Output excluded
F266	ETC / Source Four 26	#2 Electric	Unverified · Output excluded
F267	ETC / Source Four 19	#2 Electric	Unverified · Output excluded
F268	ETC / Source Four Zoom 15-30	Box Boom HR Lower	Unverified · Output excluded
F269	Unverified source fixture / ETC S4 14deg 750W	#3 Cove	Unverified · Output excluded
F270	ETC / Source Four Zoom 15-30	Box Boom HL Upper	Unverified · Output excluded
F271	ETC / Source Four Zoom 15-30	Box Boom HL Lower	Unverified · Output excluded
F272	ETC / Source Four 26	#1B Electric	Unverified · Output excluded
F273	ETC / Source Four Zoom 15-30	Box Boom HL Upper	Unverified · Output excluded
F274	Unverified source fixture / Robe Spiider Wash	#4 Electric	Unverified · Output excluded
F275	ETC / Source Four 19	#1B Electric	Unverified · Output excluded
F276	Unverified source fixture / ETC S4 14deg 750W	#3 Cove	Unverified · Output excluded
F277	ETC / Source Four 10	Low Balcony Rail	Unverified · Output excluded
F278	ETC / Source Four PARNel	#3 Electric	Unverified · Output excluded
F279	Unverified source fixture / ETC S4 14deg 750W	#2 Cove	Unverified · Output excluded
F280	Unverified source fixture / ETC S4 14deg 750W	#3 Cove	Unverified · Output excluded

Planning reference only. Confirm installed modes and patch with the venue.

Fixture	Manufacturer / model	Position / mount	Mode / output
VISUAL PLANNING · DMX PATCH WITHHELD			
F281	ETC / Source Four Zoom 15-30	Box Boom HR Lower	Unverified · Output excluded
F282	ETC / Source Four 10	Low Balcony Rail	Unverified · Output excluded
F283	ETC / Source Four 26	#4 Electric	Unverified · Output excluded
F284	Unverified source fixture / ETC S4 14deg 750W	#2 Cove	Unverified · Output excluded
F285	Unverified source fixture / ETC S4 14deg 750W	#2 Cove	Unverified · Output excluded
F286	ETC / Source Four 26	#1B Electric	Unverified · Output excluded
F287	ETC / Source Four 26	#5 Electric	Unverified · Output excluded
F288	ETC / Source Four 19	Box Boom HL Upper	Unverified · Output excluded
F289	Unverified source fixture / ETC S4 14deg 750W	#2 Cove	Unverified · Output excluded
F290	ETC / Source Four 10	Low Balcony Rail	Unverified · Output excluded
F291	Unverified source fixture / ETC S4 14deg 750W	#1 Cove	Unverified · Output excluded
F292	Unverified source fixture / ETC S4 14deg 750W	#1 Cove	Unverified · Output excluded
F293	ETC / Source Four Zoom 15-30	Box Boom HR Upper	Unverified · Output excluded
F294	ETC / Source Four 26	#4 Electric	Unverified · Output excluded
F295	Unverified source fixture / ETC S4 14deg 750W	#2 Cove	Unverified · Output excluded
F296	Unverified source fixture / Robe Spiider Wash	#1A Electric	Unverified · Output excluded
F297	Unverified source fixture / Robe Spiider Wash	#2 Electric	Unverified · Output excluded
F298	ETC / Source Four 26	#7 Electric	Unverified · Output excluded
F299	ETC / Source Four 19	#2 Electric	Unverified · Output excluded
F300	ETC / Source Four 26	#3 Electric	Unverified · Output excluded

Planning reference only. Confirm installed modes and patch with the venue.

Fixture	Manufacturer / model	Position / mount	Mode / output
VISUAL PLANNING · DMX PATCH WITHHELD			
F301	ETC / Source Four 26	#4 Electric	Unverified · Output excluded
F302	Unverified source fixture / ETC S4 PAR-WFL 750W	#3 Electric	Unverified · Output excluded
F303	ETC / Source Four 26	#7 Electric	Unverified · Output excluded
F304	ETC / Source Four 26	#1B Electric	Unverified · Output excluded
F305	Unverified source fixture / ETC S4 14deg 750W	#3 Cove	Unverified · Output excluded
F306	ETC / Source Four Zoom 15-30	#1 Cove	Unverified · Output excluded
F307	Unverified source fixture / Robe Spiider Wash	#5 Electric	Unverified · Output excluded
F308	ETC / Source Four 26	#4 Electric	Unverified · Output excluded
F309	Unverified source fixture / ETC S4 14deg 750W	#1 Cove	Unverified · Output excluded

Planning reference only. Confirm installed modes and patch with the venue.

VALIDATION APPENDIX

WARNING · PATCH_WITHHELD

DMX patch facts are withheld pending source verification. This planning document cannot be used for hardware output.

Objects: — · Remediation: review the source facts and regenerate.

WARNING · MODE_UNVERIFIED

DMX modes are unverified; output remains excluded.

Objects: F001–F309 · Remediation: review the source facts and regenerate.

WARNING · FIXTURE_DISABLED

Fixtures are disabled for this visual planning reconstruction.

Objects: F001–F309 · Remediation: review the source facts and regenerate.

WARNING · TITLE_METADATA_INCOMPLETE

Some professional title-block metadata is missing; the document will show an em dash.

Objects: 19894dd14196a9ead316f081 · Remediation: review the source facts and regenerate.

HitLight

VENUE & DRAWING SOURCES

Straz Center for the Performing Arts

Ferguson Hall · Published house plot

1010 N MacInnes Place, Tampa, FL, US

https://mta-sts.mikewoodld.com/projects/more/straz-center-rep-plot/

Sources checked 2026-11-03

Generated by HitLight from the reviewed partial Straz Center for the Performing Arts reconstruction. Venue sources are cited as facts; their original artwork remains private.

Symbols: HitLight-owned category artwork. No manufacturer model geometry or original source pages included.

Partial source-based planning reconstruction; the current installation and complete fixture census are unverified.

Source-matched catalogue bodies are shown where available. Unresolved source identities remain labelled visual markers. Installed modes and DMX patch require verification; visual-only fixtures remain excluded from output.

309 source-based fixture records have 309 public catalogue housings and 0 visual fallbacks; their original printed source identities are retained, and exact installed identity and mode remain unconfirmed.

309 source-based fixture records currently display 309 public catalogue housings and 0 visual fallbacks. Original source identities, modes, patch and output exclusions are unchanged.

Existing Source Four PAR / Colortran Fresnel profile references now display newly authored approximate public housings. Existing source identities and any other-maker mechanical substitutes remain labelled; installed optics, modes and patch are not verified.

Original source glyphs leave some 14-degree versus possible 10-degree profile optics ambiguous. T3 three-cell cyc identities retain existing four-cell body donors; installed optics, cell count, mode and patch are not established by these visual representations.

309 records display 309 approximate public catalogue housings or labelled donors and 0 visual fallbacks. 12 display references use newly authored approximate generic four-cell cyc housings. These preserve one aggregate virtual intensity/aperture; no exact installed identity, independent cells, calibrated optics or hardware acceptance is claimed. Original source, geometry, mode, patch and output-exclusion qualifications remain.

Approximate planning view; not official venue paperwork or output-ready. Original HitLight symbols only; no source pages, OEM meshes, photos or logos. Original files remain private; modes and patch unverified.

Fixture plot original; visually inspected page(s) 1. Freshness and reuse rights unconfirmed.: https://mta-sts.mikewoodld.com/paperwork/straz-center-rep-plot/morsani-hall-lighting-plot.pdf · checked 2026-11-03

Published capacity 1042 for Ferguson Hall.: https://www.strazcenter.org/media/xvqboodl/straz-usher-manual-2023-sept.pdf · checked 2026-11-03

Official venue/technical source page.: https://mta-sts.mikewoodld.com/projects/more/straz-center-rep-plot/ · checked 2026-11-03

Fixture plot original; visually inspected page(s) 1. Freshness and reuse rights unconfirmed.: https://mta-sts.mikewoodld.com/paperwork/straz-center-rep-plot/ferguson-hall-lighting-plot.pdf · checked 2026-11-03

Public venue page: https://www.hitlight.app/venues/united-states/straz-center-for-the-performing-arts-19894dd1

HitLight | hitlight.app