
UPSTAGE ↑

FIXTURE LEGEND

- **Source Four 10** — Profile Spot · 20×
- **Source Four 19** — Profile Spot · 16×
- **Source Four 26** — Profile Spot · 16×
- **ETC SourceFour** — PAR MFL — PAR Light · 60×

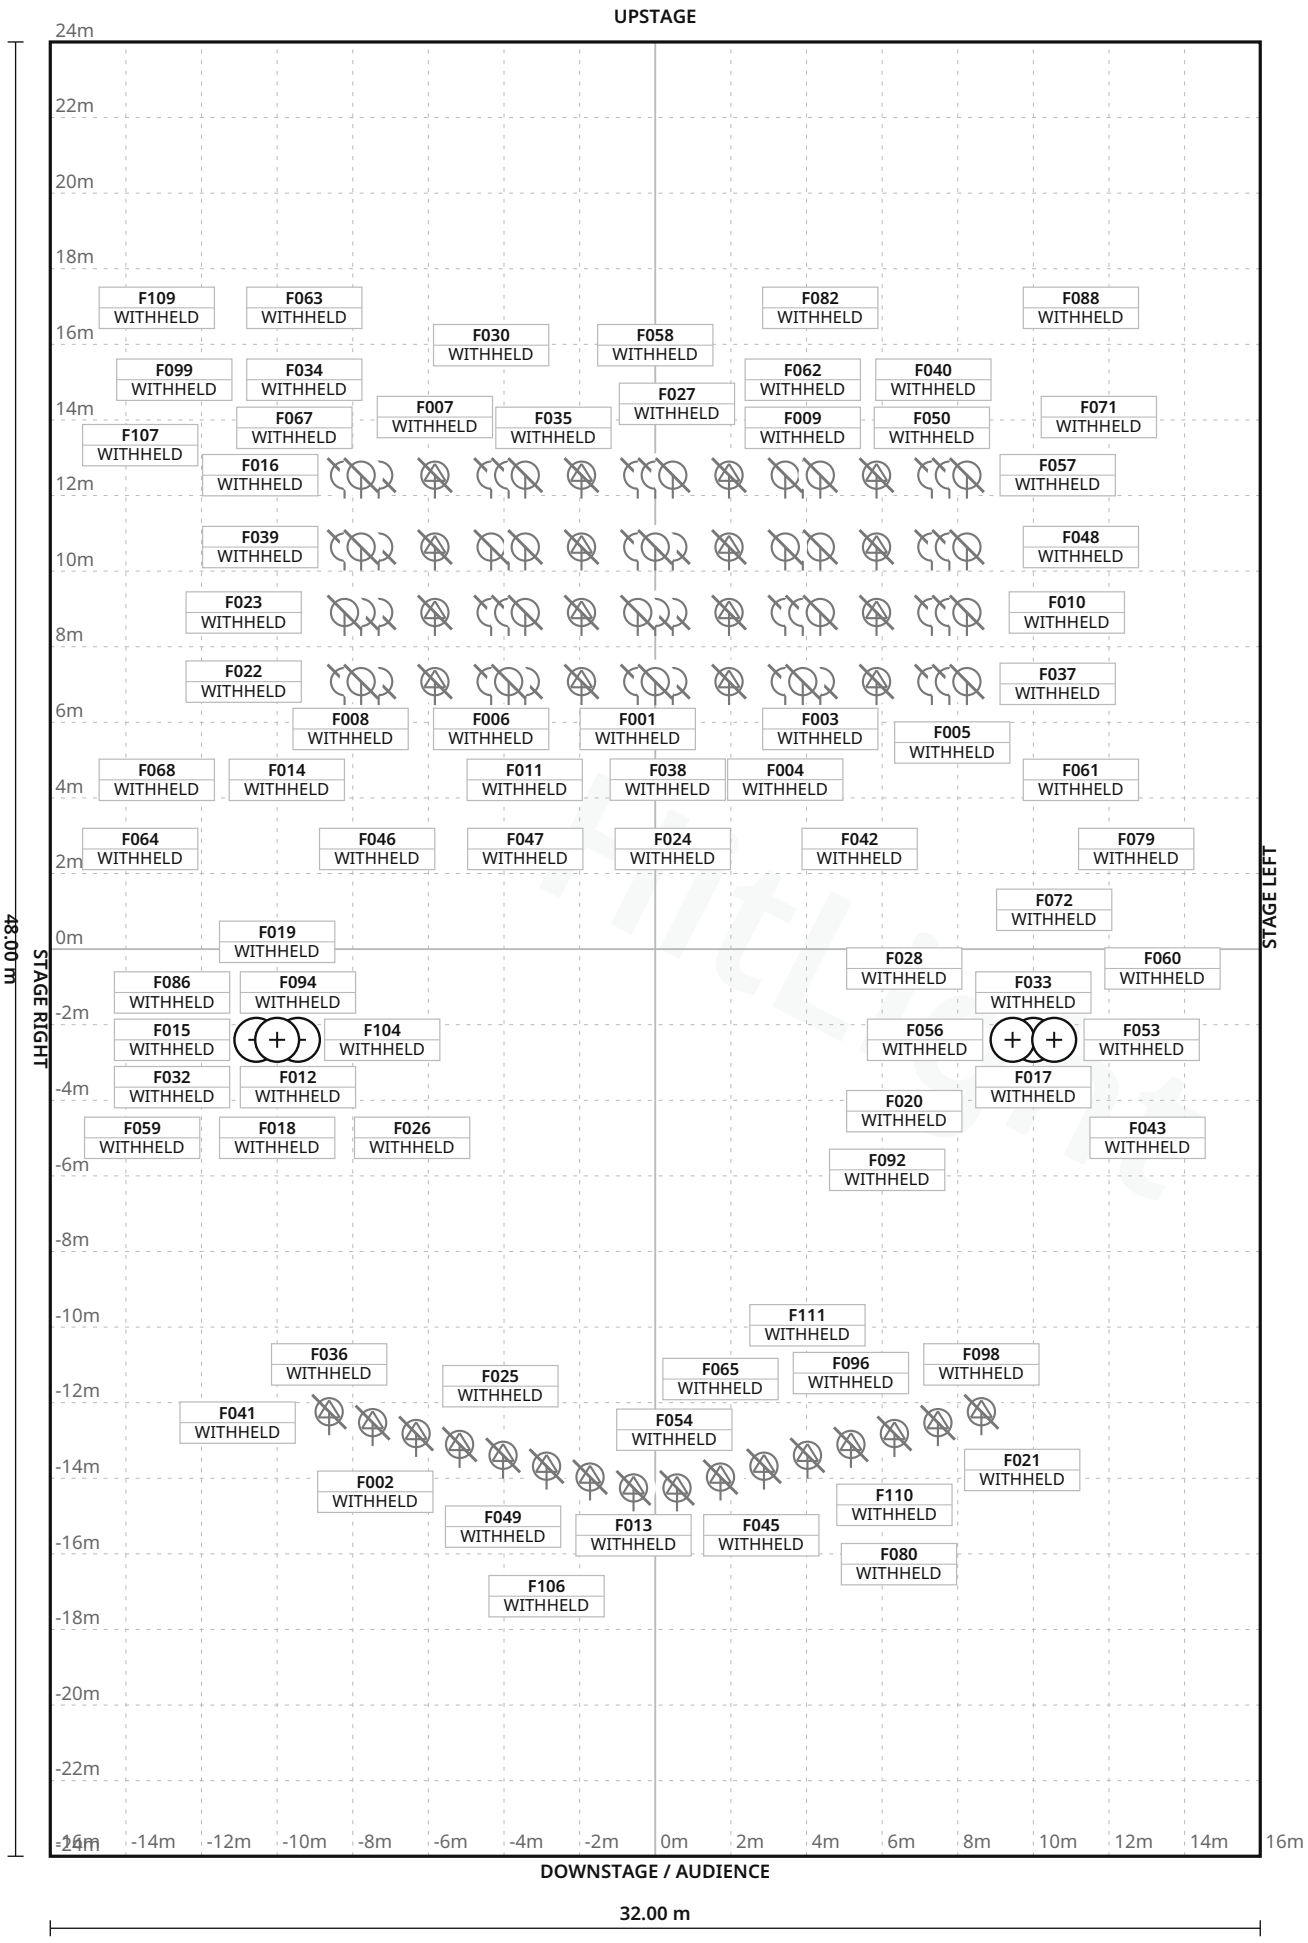

Stage 32.00 m W × 48.00 m D · Grid 1 m

33 fixture labels omitted in this view due to crowding · see DMX patch

Fox Theatre · Main room

LIGHT PLOT · PLAN · Main room

HitLight · Fox Theatre

660 Peachtree Street NE, Atlanta, United States

DWG HL · SCALE 1:200 · metric · PRINT AT 100%

Drawn HitLight

Generated from the saved show

SOURCE 03440a7c9ef3

SYMBOL LEGEND

4 TYPES · 112 FIXTURES · COLOUR BY TYPE



ETC Source Four 10

Profile Spot · Unverified · TBC ch · category symbol

20 physical · 20 plotted

20 disabled · 0 unplaced



ETC Source Four 19

Profile Spot · Unverified · TBC ch · category symbol

16 physical · 16 plotted

16 disabled · 0 unplaced



ETC Source Four 26

Profile Spot · Unverified · TBC ch · category symbol

16 physical · 16 plotted

16 disabled · 0 unplaced



Unverified source fixture ETC SourceFour PAR MFL

PAR Light · Unverified · TBC ch · category symbol

60 physical · 60 plotted

60 disabled · 0 unplaced

HitLight

Fox Theatre · Main room

SYMBOL LEGEND · Main room

HitLight · Fox Theatre

660 Peachtree Street NE, Atlanta, United States

DWG HL · METRIC

Drawn HitLight

Generated from the saved show

SOURCE 03440a7c9ef3

GENERAL NOTES

1. Source-based lighting plan. Confirm the current rig with the venue.
2. PARTIAL: included fixtures are not a full physical-unit census.
3. DMX PATCH WITHHELD: provisional or unchecked addresses are not published.
4. Approximate planning view; not official venue paperwork or output-ready. Original HitLight symbols only; no source pages, OEM meshes, photos or logos. Original files remain private; modes and patch unverified.

HitLight

FIXTURE SCHEDULE

Fixture	Manufacturer / model	Position / mount	Mode / output
VISUAL PLANNING · DMX PATCH WITHHELD			
F001	Unverified source fixture / ETC SourceFour PAR MFL	PLOTTED	Unverified · Output excluded
F002	ETC / Source Four 19	PLOTTED	Unverified · Output excluded
F003	Unverified source fixture / ETC SourceFour PAR MFL	PLOTTED	Unverified · Output excluded
F004	Unverified source fixture / ETC SourceFour PAR MFL	PLOTTED	Unverified · Output excluded
F005	Unverified source fixture / ETC SourceFour PAR MFL	PLOTTED	Unverified · Output excluded
F006	Unverified source fixture / ETC SourceFour PAR MFL	PLOTTED	Unverified · Output excluded
F007	ETC / Source Four 26	PLOTTED	Unverified · Output excluded
F008	ETC / Source Four 26	PLOTTED	Unverified · Output excluded
F009	Unverified source fixture / ETC SourceFour PAR MFL	PLOTTED	Unverified · Output excluded
F010	Unverified source fixture / ETC SourceFour PAR MFL	PLOTTED	Unverified · Output excluded
F011	ETC / Source Four 26	PLOTTED	Unverified · Output excluded
F012	ETC / Source Four 10	PLOTTED	Unverified · Output excluded
F013	ETC / Source Four 19	PLOTTED	Unverified · Output excluded
F014	Unverified source fixture / ETC SourceFour PAR MFL	PLOTTED	Unverified · Output excluded
F015	ETC / Source Four 10	PLOTTED	Unverified · Output excluded
F016	Unverified source fixture / ETC SourceFour PAR MFL	PLOTTED	Unverified · Output excluded
F017	ETC / Source Four 10	PLOTTED	Unverified · Output excluded
F018	ETC / Source Four 10	PLOTTED	Unverified · Output excluded
F019	ETC / Source Four 10	PLOTTED	Unverified · Output excluded
F020	ETC / Source Four 10	PLOTTED	Unverified · Output excluded

Planning reference only. Confirm installed modes and patch with the venue.

Fox Theatre · Main room

FIXTURE SCHEDULE · Main room

HitLight · Fox Theatre

660 Peachtree Street NE, Atlanta, United States

DWG HL · METRIC

Drawn HitLight

Generated from the saved show

SOURCE 03440a7c9ef3

FIXTURE SCHEDULE · CONTINUED

Fixture	Manufacturer / model	Position / mount	Mode / output
VISUAL PLANNING · DMX PATCH WITHHELD			
F021	ETC / Source Four 19	PLOTTED	Unverified · Output excluded
F022	Unverified source fixture / ETC SourceFour PAR MFL	PLOTTED	Unverified · Output excluded
F023	Unverified source fixture / ETC SourceFour PAR MFL	PLOTTED	Unverified · Output excluded
F024	Unverified source fixture / ETC SourceFour PAR MFL	PLOTTED	Unverified · Output excluded
F025	ETC / Source Four 19	PLOTTED	Unverified · Output excluded
F026	ETC / Source Four 10	PLOTTED	Unverified · Output excluded
F027	Unverified source fixture / ETC SourceFour PAR MFL	PLOTTED	Unverified · Output excluded
F028	ETC / Source Four 10	PLOTTED	Unverified · Output excluded
F029	ETC / Source Four 26	PLOTTED	Unverified · Output excluded
F030	Unverified source fixture / ETC SourceFour PAR MFL	PLOTTED	Unverified · Output excluded
F031	Unverified source fixture / ETC SourceFour PAR MFL	PLOTTED	Unverified · Output excluded
F032	ETC / Source Four 10	PLOTTED	Unverified · Output excluded
F033	ETC / Source Four 10	PLOTTED	Unverified · Output excluded
F034	Unverified source fixture / ETC SourceFour PAR MFL	PLOTTED	Unverified · Output excluded
F035	Unverified source fixture / ETC SourceFour PAR MFL	PLOTTED	Unverified · Output excluded
F036	ETC / Source Four 19	PLOTTED	Unverified · Output excluded
F037	Unverified source fixture / ETC SourceFour PAR MFL	PLOTTED	Unverified · Output excluded
F038	Unverified source fixture / ETC SourceFour PAR MFL	PLOTTED	Unverified · Output excluded
F039	Unverified source fixture / ETC SourceFour PAR MFL	PLOTTED	Unverified · Output excluded
F040	ETC / Source Four 26	PLOTTED	Unverified · Output excluded

Planning reference only. Confirm installed modes and patch with the venue.

Fixture	Manufacturer / model	Position / mount	Mode / output
VISUAL PLANNING · DMX PATCH WITHHELD			
F041	ETC / Source Four 19	PLOTTED	Unverified · Output excluded
F042	Unverified source fixture / ETC SourceFour PAR MFL	PLOTTED	Unverified · Output excluded
F043	ETC / Source Four 10	PLOTTED	Unverified · Output excluded
F044	Unverified source fixture / ETC SourceFour PAR MFL	PLOTTED	Unverified · Output excluded
F045	ETC / Source Four 19	PLOTTED	Unverified · Output excluded
F046	ETC / Source Four 26	PLOTTED	Unverified · Output excluded
F047	Unverified source fixture / ETC SourceFour PAR MFL	PLOTTED	Unverified · Output excluded
F048	ETC / Source Four 26	PLOTTED	Unverified · Output excluded
F049	ETC / Source Four 19	PLOTTED	Unverified · Output excluded
F050	Unverified source fixture / ETC SourceFour PAR MFL	PLOTTED	Unverified · Output excluded
F051	Unverified source fixture / ETC SourceFour PAR MFL	PLOTTED	Unverified · Output excluded
F052	ETC / Source Four 26	PLOTTED	Unverified · Output excluded
F053	ETC / Source Four 10	PLOTTED	Unverified · Output excluded
F054	ETC / Source Four 19	PLOTTED	Unverified · Output excluded
F055	Unverified source fixture / ETC SourceFour PAR MFL	PLOTTED	Unverified · Output excluded
F056	ETC / Source Four 10	PLOTTED	Unverified · Output excluded
F057	Unverified source fixture / ETC SourceFour PAR MFL	PLOTTED	Unverified · Output excluded
F058	Unverified source fixture / ETC SourceFour PAR MFL	PLOTTED	Unverified · Output excluded
F059	ETC / Source Four 10	PLOTTED	Unverified · Output excluded
F060	ETC / Source Four 10	PLOTTED	Unverified · Output excluded

Planning reference only. Confirm installed modes and patch with the venue.

FIXTURE SCHEDULE · CONTINUED

Fixture	Manufacturer / model	Position / mount	Mode / output
VISUAL PLANNING · DMX PATCH WITHHELD			
F061	ETC / Source Four 26	PLOTTED	Unverified · Output excluded
F062	Unverified source fixture / ETC SourceFour PAR MFL	PLOTTED	Unverified · Output excluded
F063	Unverified source fixture / ETC SourceFour PAR MFL	PLOTTED	Unverified · Output excluded
F064	Unverified source fixture / ETC SourceFour PAR MFL	PLOTTED	Unverified · Output excluded
F065	ETC / Source Four 19	PLOTTED	Unverified · Output excluded
F066	Unverified source fixture / ETC SourceFour PAR MFL	PLOTTED	Unverified · Output excluded
F067	Unverified source fixture / ETC SourceFour PAR MFL	PLOTTED	Unverified · Output excluded
F068	Unverified source fixture / ETC SourceFour PAR MFL	PLOTTED	Unverified · Output excluded
F069	ETC / Source Four 26	PLOTTED	Unverified · Output excluded
F070	Unverified source fixture / ETC SourceFour PAR MFL	PLOTTED	Unverified · Output excluded
F071	Unverified source fixture / ETC SourceFour PAR MFL	PLOTTED	Unverified · Output excluded
F072	ETC / Source Four 10	PLOTTED	Unverified · Output excluded
F073	Unverified source fixture / ETC SourceFour PAR MFL	PLOTTED	Unverified · Output excluded
F074	ETC / Source Four 26	PLOTTED	Unverified · Output excluded
F075	Unverified source fixture / ETC SourceFour PAR MFL	PLOTTED	Unverified · Output excluded
F076	Unverified source fixture / ETC SourceFour PAR MFL	PLOTTED	Unverified · Output excluded
F077	Unverified source fixture / ETC SourceFour PAR MFL	PLOTTED	Unverified · Output excluded
F078	Unverified source fixture / ETC SourceFour PAR MFL	PLOTTED	Unverified · Output excluded
F079	Unverified source fixture / ETC SourceFour PAR MFL	PLOTTED	Unverified · Output excluded
F080	ETC / Source Four 19	PLOTTED	Unverified · Output excluded

Planning reference only. Confirm installed modes and patch with the venue.

FIXTURE SCHEDULE · CONTINUED

Fixture	Manufacturer / model	Position / mount	Mode / output
VISUAL PLANNING · DMX PATCH WITHHELD			
F081	Unverified source fixture / ETC SourceFour PAR MFL	PLOTTED	Unverified · Output excluded
F082	Unverified source fixture / ETC SourceFour PAR MFL	PLOTTED	Unverified · Output excluded
F083	Unverified source fixture / ETC SourceFour PAR MFL	PLOTTED	Unverified · Output excluded
F084	ETC / Source Four 26	PLOTTED	Unverified · Output excluded
F085	Unverified source fixture / ETC SourceFour PAR MFL	PLOTTED	Unverified · Output excluded
F086	ETC / Source Four 10	PLOTTED	Unverified · Output excluded
F087	ETC / Source Four 26	PLOTTED	Unverified · Output excluded
F088	ETC / Source Four 26	PLOTTED	Unverified · Output excluded
F089	Unverified source fixture / ETC SourceFour PAR MFL	PLOTTED	Unverified · Output excluded
F090	Unverified source fixture / ETC SourceFour PAR MFL	PLOTTED	Unverified · Output excluded
F091	Unverified source fixture / ETC SourceFour PAR MFL	PLOTTED	Unverified · Output excluded
F092	ETC / Source Four 10	PLOTTED	Unverified · Output excluded
F093	Unverified source fixture / ETC SourceFour PAR MFL	PLOTTED	Unverified · Output excluded
F094	ETC / Source Four 10	PLOTTED	Unverified · Output excluded
F095	Unverified source fixture / ETC SourceFour PAR MFL	PLOTTED	Unverified · Output excluded
F096	ETC / Source Four 19	PLOTTED	Unverified · Output excluded
F097	Unverified source fixture / ETC SourceFour PAR MFL	PLOTTED	Unverified · Output excluded
F098	ETC / Source Four 19	PLOTTED	Unverified · Output excluded
F099	Unverified source fixture / ETC SourceFour PAR MFL	PLOTTED	Unverified · Output excluded
F100	Unverified source fixture / ETC SourceFour PAR MFL	PLOTTED	Unverified · Output excluded

Planning reference only. Confirm installed modes and patch with the venue.

Fox Theatre · Main room

FIXTURE SCHEDULE · Main room

HitLight · Fox Theatre

660 Peachtree Street NE, Atlanta, United States

DWG HL · METRIC

Drawn HitLight

Generated from the saved show

SOURCE 03440a7c9ef3

FIXTURE SCHEDULE · CONTINUED

Fixture	Manufacturer / model	Position / mount	Mode / output
VISUAL PLANNING · DMX PATCH WITHHELD			
F101	ETC / Source Four 26	PLOTTED	Unverified · Output excluded
F102	Unverified source fixture / ETC SourceFour PAR MFL	PLOTTED	Unverified · Output excluded
F103	Unverified source fixture / ETC SourceFour PAR MFL	PLOTTED	Unverified · Output excluded
F104	ETC / Source Four 10	PLOTTED	Unverified · Output excluded
F105	Unverified source fixture / ETC SourceFour PAR MFL	PLOTTED	Unverified · Output excluded
F106	ETC / Source Four 19	PLOTTED	Unverified · Output excluded
F107	Unverified source fixture / ETC SourceFour PAR MFL	PLOTTED	Unverified · Output excluded
F108	ETC / Source Four 26	PLOTTED	Unverified · Output excluded
F109	Unverified source fixture / ETC SourceFour PAR MFL	PLOTTED	Unverified · Output excluded
F110	ETC / Source Four 19	PLOTTED	Unverified · Output excluded
F111	ETC / Source Four 19	PLOTTED	Unverified · Output excluded
F112	Unverified source fixture / ETC SourceFour PAR MFL	PLOTTED	Unverified · Output excluded

Planning reference only. Confirm installed modes and patch with the venue.

VALIDATION APPENDIX

WARNING · PATCH_WITHHELD

DMX patch facts are withheld pending source verification. This planning document cannot be used for hardware output.

Objects: — · Remediation: review the source facts and regenerate.

ERROR · STAGE_DIMENSIONS_UNCONFIRMED

Confirm the stage dimensions before producing a final technical document.

Objects: Main room · Remediation: review the source facts and regenerate.

WARNING · MODE_UNVERIFIED

DMX modes are unverified; output remains excluded.

Objects: F001–F112 · Remediation: review the source facts and regenerate.

WARNING · FIXTURE_DISABLED

Fixtures are disabled for this visual planning reconstruction.

Objects: F001–F112 · Remediation: review the source facts and regenerate.

WARNING · TITLE_METADATA_INCOMPLETE

Some professional title-block metadata is missing; the document will show an em dash.

Objects: 1c43f38339fc35604dd9b50a · Remediation: review the source facts and regenerate.

HitLight

VENUE & DRAWING SOURCES

Fox Theatre

Main room · House rig

660 Peachtree Street NE, Atlanta, GA, US

https://mta-sts.mikewoodld.com/projects/more/fox-theatre-atlanta-rep-plot/

Sources checked 2026-11-03

Generated by HitLight from the reviewed partial Fox Theatre reconstruction. Venue sources are cited as facts; their original artwork remains private.

Symbols: HitLight-owned category artwork. No manufacturer model geometry or original source pages included.

Fixture positions follow the venue’s published lighting plot; the currently installed rig is not verified.

The plot gives no full scale or trim heights, so scale and heights are estimated.

Exact available catalogue display bodies are restored through verified immutable references. Fixture identities, installed modes, patch and output verification are unchanged; original source qualifications remain authoritative.

112 source-based fixture records currently display 112 public catalogue housings and 0 visual fallbacks. Original source identities, modes, patch and output exclusions are unchanged.

Existing Source Four PAR / Colortran Fresnel profile references now display newly authored approximate public housings. Existing source identities and any other-maker mechanical substitutes remain labelled; installed optics, modes and patch are not verified.

Approximate planning view; not official venue paperwork or output-ready. Original HitLight symbols only; no source pages, OEM meshes, photos or logos. Original files remain private; modes and patch unverified.

Fixture plot original; visually inspected page(s) 1. Freshness and reuse rights unconfirmed.: https://mta-sts.mikewoodld.com/paperwork/fox-theatre-atlanta-rep-plot/fox-theatre-lighting-plot.pdf · checked 2026-11-03

Published capacity 4665 for Main theatre.: https://mta-sts.mikewoodld.com/projects/more/fox-theatre-atlanta-rep-plot/ · checked 2026-11-03

Public venue page: https://www.hitlight.app/venues/united-states/fox-theatre-1c43f383