
UPSTAGE

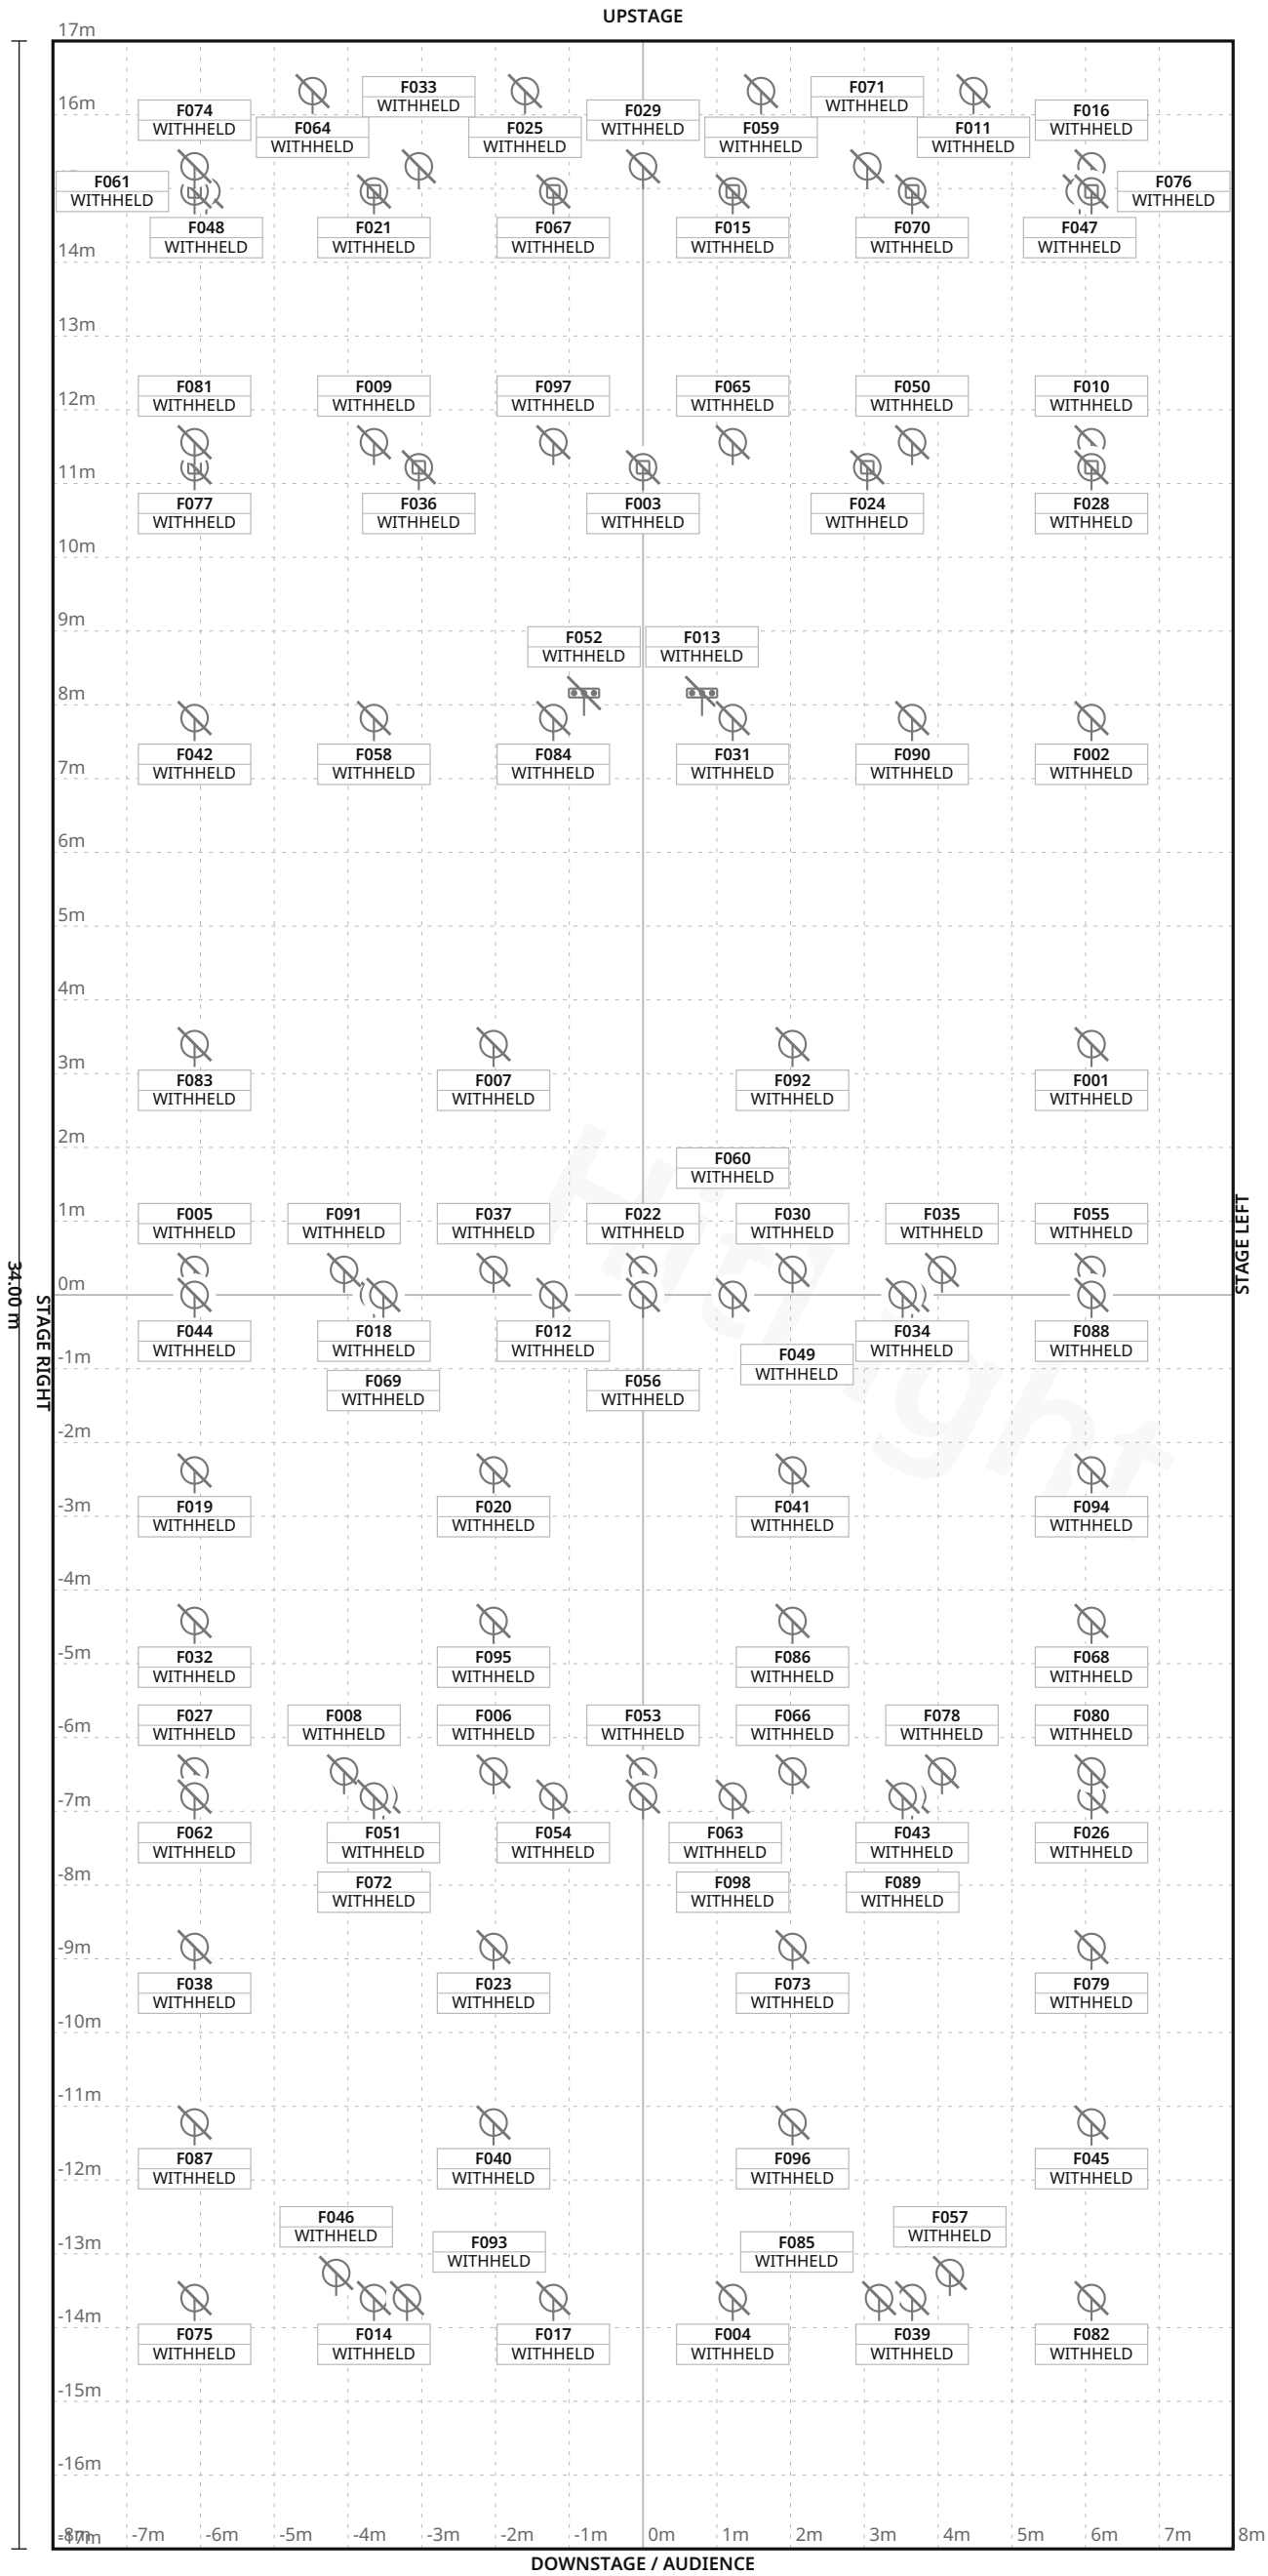

Stage 16.00 m W × 34.00 m D · Grid 1 m

FIXTURE LEGEND

- **ColorSource Par** — PAR Light · 6×
- **ETCColorSourcePA** — R house — PAR Light · 20×
- **ETCSourceFourLED** — LustrPlus50deg — PAR Light · 16×
- **Fresnel1kW** — modelunknown — PAR Light · 35×
- **GLPImpressionX5** — Mode2 — Moving Head · 11×
- **RJ611SX11–26** — PAR Light · 2×
- **RJ614SX16–35** — PAR Light · 6×
- **UVGun400W** — LED Bar · 2×

HitLight

HitLight TECHNICAL LIGHTING — REV 8e6bf66333a8 · 1/11

Gasteig HP8 · saalx

LIGHT PLOT · PLAN · saalx

HitLight · Gasteig HP8

Hans-Preißinger-Straße 8, 81379 München, 81379, München, Germany

DWG HL · SCALE 1:100 · metric · PRINT AT 100%

Drawn HitLight

Generated from the saved show

SOURCE d2d1e48bec87

SYMBOL LEGEND

8 TYPES · 98 FIXTURES · COLOUR BY TYPE



ETC ColorSource Par

PAR Light · Unverified · TBC ch · category symbol

6 physical · 6 plotted

6 disabled · 0 unplaced



Unverified source fixture ETCColorSourcePAR house

PAR Light · Unverified · TBC ch · category symbol

20 physical · 20 plotted

20 disabled · 0 unplaced



Unverified source fixture ETCSourceFourLEDLustrPlus50deg

PAR Light · Unverified · TBC ch · category symbol

16 physical · 16 plotted

16 disabled · 0 unplaced



Unverified source fixture Fresnel1kW modelunknown

PAR Light · Unverified · TBC ch · category symbol

35 physical · 35 plotted

35 disabled · 0 unplaced



Unverified source fixture GLPImpressionX5 Mode2

Moving Head · Unverified · TBC ch · category symbol

11 physical · 11 plotted

11 disabled · 0 unplaced



Unverified source fixture RJ611SX11–26

PAR Light · Unverified · TBC ch · category symbol

2 physical · 2 plotted

2 disabled · 0 unplaced



Unverified source fixture RJ614SX16–35

PAR Light · Unverified · TBC ch · category symbol

6 physical · 6 plotted

6 disabled · 0 unplaced



Unverified source fixture UVGun400W

LED Bar · Unverified · TBC ch · category symbol

2 physical · 2 plotted

2 disabled · 0 unplaced

Gasteig HP8 · saalx

SYMBOL LEGEND · saalx

HitLight · Gasteig HP8

Hans-Preißinger-Straße 8, 81379 München, 81379, München, Germany

DWG HL · METRIC

Drawn HitLight

Generated from the saved show

SOURCE d2d1e48bec87

GENERAL NOTES

1. Source-based lighting plan. Confirm the current rig with the venue.
2. PARTIAL: included fixtures are not a full physical-unit census.
3. DMX PATCH WITHHELD: provisional or unchecked addresses are not published.
4. The reconstruction retains its documented coverage and geometry assumptions; confirm the current setup with the venue.
5. Output remains excluded for visual-only fixtures. Catalogue identity does not verify installed modes, addresses or the current installation.

HitLight

Gasteig HP8 · saalx

GENERAL NOTES · saalx

HitLight · Gasteig HP8

Hans-Preißinger-Straße 8, 81379 München, 81379, München, Germany

DWG HL · METRIC

Drawn HitLight

Generated from the saved show

SOURCE d2d1e48bec87

FIXTURE SCHEDULE

Fixture	Manufacturer / model	Position / mount	Mode / output
VISUAL PLANNING · DMX PATCH WITHHELD			
F001	Unverified source fixture / ETCColorSourcePAR house	PLOTTED	Unverified · Output excluded
F002	Unverified source fixture / Fresnel1kW modelunknown	PLOTTED	Unverified · Output excluded
F003	Unverified source fixture / GLPImpressionX5 Mode2	PLOTTED	Unverified · Output excluded
F004	Unverified source fixture / Fresnel1kW modelunknown	PLOTTED	Unverified · Output excluded
F005	Unverified source fixture / ETCSourceFourLEDLustrPlus50deg	PLOTTED	Unverified · Output excluded
F006	Unverified source fixture / ETCSourceFourLEDLustrPlus50deg	PLOTTED	Unverified · Output excluded
F007	Unverified source fixture / ETCColorSourcePAR house	PLOTTED	Unverified · Output excluded
F008	Unverified source fixture / ETCSourceFourLEDLustrPlus50deg	PLOTTED	Unverified · Output excluded
F009	Unverified source fixture / Fresnel1kW modelunknown	PLOTTED	Unverified · Output excluded
F010	Unverified source fixture / Fresnel1kW modelunknown	PLOTTED	Unverified · Output excluded
F011	ETC / ColorSource Par	PLOTTED	Unverified · Output excluded
F012	Unverified source fixture / Fresnel1kW modelunknown	PLOTTED	Unverified · Output excluded
F013	Unverified source fixture / UVGun400W	PLOTTED	Unverified · Output excluded
F014	Unverified source fixture / Fresnel1kW modelunknown	PLOTTED	Unverified · Output excluded
F015	Unverified source fixture / GLPImpressionX5 Mode2	PLOTTED	Unverified · Output excluded
F016	Unverified source fixture / Fresnel1kW modelunknown	PLOTTED	Unverified · Output excluded
F017	Unverified source fixture / Fresnel1kW modelunknown	PLOTTED	Unverified · Output excluded
F018	Unverified source fixture / Fresnel1kW modelunknown	PLOTTED	Unverified · Output excluded
F019	Unverified source fixture / ETCColorSourcePAR house	PLOTTED	Unverified · Output excluded
F020	Unverified source fixture / ETCColorSourcePAR house	PLOTTED	Unverified · Output excluded

Planning reference only. Confirm installed modes and patch with the venue.

Gasteig HP8 · saalx

FIXTURE SCHEDULE · saalx

HitLight · Gasteig HP8

Hans-Preißinger-Straße 8, 81379 München, 81379, München, Germany

DWG HL · METRIC

Drawn HitLight

Generated from the saved show

SOURCE d2d1e48bec87

Fixture	Manufacturer / model	Position / mount	Mode / output
VISUAL PLANNING · DMX PATCH WITHHELD			
F021	Unverified source fixture / GLPImpressionX5 Mode2	PLOTTED	Unverified · Output excluded
F022	Unverified source fixture / ETCSourceFourLEDLustrPlus50deg	PLOTTED	Unverified · Output excluded
F023	Unverified source fixture / ETCColorSourcePAR house	PLOTTED	Unverified · Output excluded
F024	Unverified source fixture / GLPImpressionX5 Mode2	PLOTTED	Unverified · Output excluded
F025	ETC / ColorSource Par	PLOTTED	Unverified · Output excluded
F026	Unverified source fixture / Fresnel1kW modelunknown	PLOTTED	Unverified · Output excluded
F027	Unverified source fixture / ETCSourceFourLEDLustrPlus50deg	PLOTTED	Unverified · Output excluded
F028	Unverified source fixture / GLPImpressionX5 Mode2	PLOTTED	Unverified · Output excluded
F029	Unverified source fixture / Fresnel1kW modelunknown	PLOTTED	Unverified · Output excluded
F030	Unverified source fixture / ETCSourceFourLEDLustrPlus50deg	PLOTTED	Unverified · Output excluded
F031	Unverified source fixture / Fresnel1kW modelunknown	PLOTTED	Unverified · Output excluded
F032	Unverified source fixture / ETCColorSourcePAR house	PLOTTED	Unverified · Output excluded
F033	Unverified source fixture / Fresnel1kW modelunknown	PLOTTED	Unverified · Output excluded
F034	Unverified source fixture / Fresnel1kW modelunknown	PLOTTED	Unverified · Output excluded
F035	Unverified source fixture / ETCSourceFourLEDLustrPlus50deg	PLOTTED	Unverified · Output excluded
F036	Unverified source fixture / GLPImpressionX5 Mode2	PLOTTED	Unverified · Output excluded
F037	Unverified source fixture / ETCSourceFourLEDLustrPlus50deg	PLOTTED	Unverified · Output excluded
F038	Unverified source fixture / ETCColorSourcePAR house	PLOTTED	Unverified · Output excluded
F039	Unverified source fixture / Fresnel1kW modelunknown	PLOTTED	Unverified · Output excluded
F040	Unverified source fixture / ETCColorSourcePAR house	PLOTTED	Unverified · Output excluded

Planning reference only. Confirm installed modes and patch with the venue.

FIXTURE SCHEDULE · CONTINUED

Fixture	Manufacturer / model	Position / mount	Mode / output
VISUAL PLANNING · DMX PATCH WITHHELD			
F041	Unverified source fixture / ETCColorSourcePAR house	PLOTTED	Unverified · Output excluded
F042	Unverified source fixture / Fresnel1kW modelunknown	PLOTTED	Unverified · Output excluded
F043	Unverified source fixture / Fresnel1kW modelunknown	PLOTTED	Unverified · Output excluded
F044	Unverified source fixture / Fresnel1kW modelunknown	PLOTTED	Unverified · Output excluded
F045	Unverified source fixture / ETCColorSourcePAR house	PLOTTED	Unverified · Output excluded
F046	Unverified source fixture / ETCSourceFourLEDLustrPlus50deg	PLOTTED	Unverified · Output excluded
F047	ETC / ColorSource Par	PLOTTED	Unverified · Output excluded
F048	ETC / ColorSource Par	PLOTTED	Unverified · Output excluded
F049	Unverified source fixture / RJ614SX16–35	PLOTTED	Unverified · Output excluded
F050	Unverified source fixture / Fresnel1kW modelunknown	PLOTTED	Unverified · Output excluded
F051	Unverified source fixture / RJ614SX16–35	PLOTTED	Unverified · Output excluded
F052	Unverified source fixture / UVGun400W	PLOTTED	Unverified · Output excluded
F053	Unverified source fixture / ETCSourceFourLEDLustrPlus50deg	PLOTTED	Unverified · Output excluded
F054	Unverified source fixture / Fresnel1kW modelunknown	PLOTTED	Unverified · Output excluded
F055	Unverified source fixture / ETCSourceFourLEDLustrPlus50deg	PLOTTED	Unverified · Output excluded
F056	Unverified source fixture / RJ614SX16–35	PLOTTED	Unverified · Output excluded
F057	Unverified source fixture / ETCSourceFourLEDLustrPlus50deg	PLOTTED	Unverified · Output excluded
F058	Unverified source fixture / Fresnel1kW modelunknown	PLOTTED	Unverified · Output excluded
F059	ETC / ColorSource Par	PLOTTED	Unverified · Output excluded
F060	Unverified source fixture / Fresnel1kW modelunknown	PLOTTED	Unverified · Output excluded

Planning reference only. Confirm installed modes and patch with the venue.

FIXTURE SCHEDULE · CONTINUED

Fixture	Manufacturer / model	Position / mount	Mode / output
VISUAL PLANNING · DMX PATCH WITHHELD			
F061	Unverified source fixture / GLPImpressionX5 Mode2	PLOTTED	Unverified · Output excluded
F062	Unverified source fixture / Fresnel1kW modelunknown	PLOTTED	Unverified · Output excluded
F063	Unverified source fixture / RJ614SX16–35	PLOTTED	Unverified · Output excluded
F064	ETC / ColorSource Par	PLOTTED	Unverified · Output excluded
F065	Unverified source fixture / Fresnel1kW modelunknown	PLOTTED	Unverified · Output excluded
F066	Unverified source fixture / ETCSourceFourLEDLustrPlus50deg	PLOTTED	Unverified · Output excluded
F067	Unverified source fixture / GLPImpressionX5 Mode2	PLOTTED	Unverified · Output excluded
F068	Unverified source fixture / ETCColorSourcePAR house	PLOTTED	Unverified · Output excluded
F069	Unverified source fixture / RJ614SX16–35	PLOTTED	Unverified · Output excluded
F070	Unverified source fixture / GLPImpressionX5 Mode2	PLOTTED	Unverified · Output excluded
F071	Unverified source fixture / Fresnel1kW modelunknown	PLOTTED	Unverified · Output excluded
F072	Unverified source fixture / Fresnel1kW modelunknown	PLOTTED	Unverified · Output excluded
F073	Unverified source fixture / ETCColorSourcePAR house	PLOTTED	Unverified · Output excluded
F074	Unverified source fixture / Fresnel1kW modelunknown	PLOTTED	Unverified · Output excluded
F075	Unverified source fixture / Fresnel1kW modelunknown	PLOTTED	Unverified · Output excluded
F076	Unverified source fixture / GLPImpressionX5 Mode2	PLOTTED	Unverified · Output excluded
F077	Unverified source fixture / GLPImpressionX5 Mode2	PLOTTED	Unverified · Output excluded
F078	Unverified source fixture / ETCSourceFourLEDLustrPlus50deg	PLOTTED	Unverified · Output excluded
F079	Unverified source fixture / ETCColorSourcePAR house	PLOTTED	Unverified · Output excluded
F080	Unverified source fixture / ETCSourceFourLEDLustrPlus50deg	PLOTTED	Unverified · Output excluded

Planning reference only. Confirm installed modes and patch with the venue.

Gasteig HP8 · saalx

FIXTURE SCHEDULE · saalx

HitLight · Gasteig HP8

Hans-Preißinger-Straße 8, 81379 München, 81379, München, Germany

DWG HL · METRIC

Drawn HitLight

Generated from the saved show

SOURCE d2d1e48bec87

FIXTURE SCHEDULE · CONTINUED

Fixture	Manufacturer / model	Position / mount	Mode / output
VISUAL PLANNING · DMX PATCH WITHHELD			
F081	Unverified source fixture / Fresnel1kW modelunknown	PLOTTED	Unverified · Output excluded
F082	Unverified source fixture / Fresnel1kW modelunknown	PLOTTED	Unverified · Output excluded
F083	Unverified source fixture / ETCColorSourcePAR house	PLOTTED	Unverified · Output excluded
F084	Unverified source fixture / Fresnel1kW modelunknown	PLOTTED	Unverified · Output excluded
F085	Unverified source fixture / RJ611SX11–26	PLOTTED	Unverified · Output excluded
F086	Unverified source fixture / ETCColorSourcePAR house	PLOTTED	Unverified · Output excluded
F087	Unverified source fixture / ETCColorSourcePAR house	PLOTTED	Unverified · Output excluded
F088	Unverified source fixture / Fresnel1kW modelunknown	PLOTTED	Unverified · Output excluded
F089	Unverified source fixture / RJ614SX16–35	PLOTTED	Unverified · Output excluded
F090	Unverified source fixture / Fresnel1kW modelunknown	PLOTTED	Unverified · Output excluded
F091	Unverified source fixture / ETCSourceFourLEDLustrPlus50deg	PLOTTED	Unverified · Output excluded
F092	Unverified source fixture / ETCColorSourcePAR house	PLOTTED	Unverified · Output excluded
F093	Unverified source fixture / RJ611SX11–26	PLOTTED	Unverified · Output excluded
F094	Unverified source fixture / ETCColorSourcePAR house	PLOTTED	Unverified · Output excluded
F095	Unverified source fixture / ETCColorSourcePAR house	PLOTTED	Unverified · Output excluded
F096	Unverified source fixture / ETCColorSourcePAR house	PLOTTED	Unverified · Output excluded
F097	Unverified source fixture / Fresnel1kW modelunknown	PLOTTED	Unverified · Output excluded
F098	Unverified source fixture / Fresnel1kW modelunknown	PLOTTED	Unverified · Output excluded

Planning reference only. Confirm installed modes and patch with the venue.

VALIDATION APPENDIX

WARNING · PATCH_WITHHELD

DMX patch facts are withheld pending source verification. This planning document cannot be used for hardware output.

Objects: — · Remediation: review the source facts and regenerate.

ERROR · STAGE_DIMENSIONS_UNCONFIRMED

Confirm the stage dimensions before producing a final technical document.

Objects: saalx · Remediation: review the source facts and regenerate.

WARNING · MODE_UNVERIFIED

DMX modes are unverified; output remains excluded.

Objects: F001–F098 · Remediation: review the source facts and regenerate.

WARNING · FIXTURE_DISABLED

Fixtures are disabled for this visual planning reconstruction.

Objects: F001–F098 · Remediation: review the source facts and regenerate.

WARNING · TITLE_METADATA_INCOMPLETE

Some professional title-block metadata is missing; the document will show an em dash.

Objects: 1c8aa9af729e003f4d6bfb01 · Remediation: review the source facts and regenerate.

HitLight

VENUE & DRAWING SOURCES

Gasteig HP8

saalx · Published HP8room/campus scope; geometry/currency unverified

Hans-Preißinger-Straße 8, 81379 München, 81379, München, DE

https://www.gasteig.de/raeume/saal-x/

Sources checked 2026-10-20

Symbols: HitLight-owned category artwork. No manufacturer model geometry or original source pages included.

Source-based reconstruction. Confirm the current installation and equipment availability with the venue.

Scale, fixture positions, mounting heights and aiming may include estimates; this is not a rigging specification.

Provisional fixture matches are labelled as placeholders. The recorded subset is not a complete physical inventory.

DMX addresses are withheld from public plans until their exact source patch is reconciled.

Catalogue identities corrected in place; installed modes, patch, geometry and source currency remain unverified.

Exact available catalogue display bodies are restored through verified immutable references. Fixture identities, installed modes, patch and output verification are unchanged; original source qualifications remain authoritative.

The reconstruction retains its documented coverage and geometry assumptions; confirm the current setup with the venue.

Output remains excluded for visual-only fixtures. Catalogue identity does not verify installed modes, addresses or the current installation.

Source-based reconstruction. Confirm the current installation and equipment availability with the venue.

Scale, fixture positions, mounting heights and aiming may include estimates; this is not a rigging specification.

Provisional fixture matches are labelled as placeholders. The recorded subset is not a complete physical inventory.

DMX addresses are withheld from public plans until their exact source patch is reconciled.

Catalogue identities corrected in place; installed modes, patch, geometry and source currency remain unverified.

Exact available catalogue display bodies are restored through verified immutable references. Fixture identities, installed modes, patch and output verification are unchanged; original source qualifications remain authoritative.

Official venue information: https://www.gasteig.de/raeume/saal-x/ · checked 2026-10-20

Venue technical reference: https://www.gasteig.de/imgs/Saal-X-_-Standardplan_mit_Backstage_10_25.pdf?x43625&original=true · checked 2026-10-19

Venue technical reference: https://www.gasteig.de/imgs/GasteigHP8_Saalplan_SaalX_0826.pdf?x43625&original=true · checked 2026-10-19

Venue technical reference: https://www.gasteig.de/imgs/Saal-X-Beleuchtungsplan-Stand-2024_04_04.pdf?x43625&original=true · checked 2026-10-19

HitLight | hitlight.app

VENUE & DRAWING SOURCES

Venue technical reference:
https://www.gasteig.de/imgs/Schematischer-Uebersichtsplan-HP8.pdf?x43625&original=true · checked 2026-10-19

Public venue page: https://www.hitlight.app/venues/germany/gasteig-hp8-1c8aa9af

HitLight