
UPSTAGE ↑

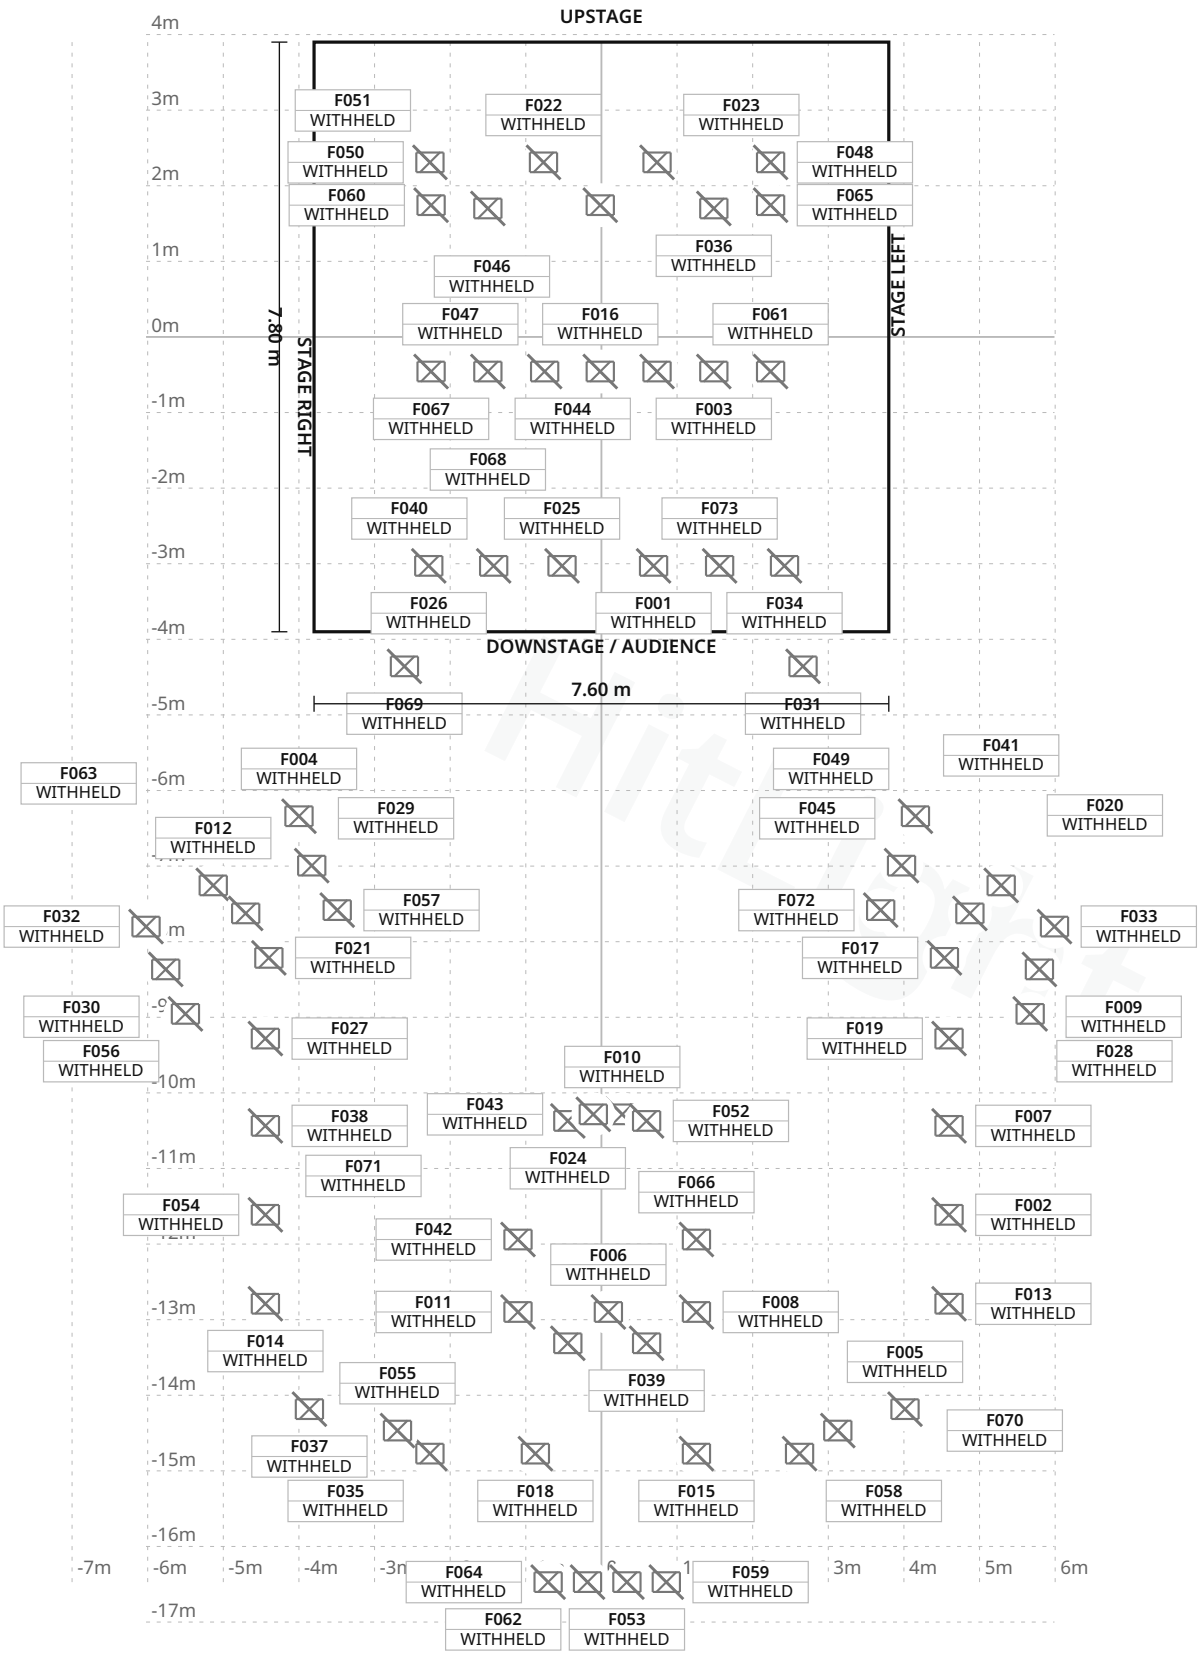

FIXTURE LEGEND

- **Fresnel 2000W** (plot; Castor candidate) — Other · 2×
- **Martin MAC** Quantum Profile (p7) — Other · 6×
- **PC 1000W (plot;** exact model unkeyed) — Other · 6×
- **PC 2000W** (manufacturer unkeyed on plot) — Other · 4×
- **RGB ATMO 18x3W** (plot; Robe attribution unverified) — Other · 5×
- **RGBWA ATMO** 12x10W (plot; Cameo Flat Pro12 candidate) — Other · 20×
- **Robe 600 LED** Wash (p7) — Other · 8×
- **SGM P5 (p7)** — Other · 4×
- **Zoom 11/22 2000W** (plot; Niethammer Enizoom candidate) — Other · 10×
- **Zoom 18/32 1000W** (plot) — Other · 8×

Stage 7.60 m W × 7.80 m D · Grid 1 m

Parktheater im Kurhaus Göggingen, Augsburg · Main room

LIGHT PLOT · PLAN · Main room

HitLight · Parktheater im Kurhaus Göggingen, Augsburg
Augsburg, Germany

DWG HL · SCALE 1:100 · metric · PRINT AT 100%
Drawn HitLight
Generated from the saved show
SOURCE 1fd203d2dd0d

SYMBOL LEGEND

10 TYPES · 73 FIXTURES · COLOUR BY TYPE

Unverified source fixture Fresnel 2000W (plot; Castor candidate) Other · Unverified · TBC ch · category symbol	2 physical · 2 plotted 2 disabled · 0 unplaced
Unverified source fixture Martin MAC Quantum Profile (p7) Other · Unverified · TBC ch · category symbol	6 physical · 6 plotted 6 disabled · 0 unplaced
Unverified source fixture PC 1000W (plot; exact model unkeyed) Other · Unverified · TBC ch · category symbol	6 physical · 6 plotted 6 disabled · 0 unplaced
Unverified source fixture PC 2000W (manufacturer unkeyed on plot) Other · Unverified · TBC ch · category symbol	4 physical · 4 plotted 4 disabled · 0 unplaced
Unverified source fixture RGB ATMO 18x3W (plot; Robe attribution unverified) Other · Unverified · TBC ch · category symbol	5 physical · 5 plotted 5 disabled · 0 unplaced
Unverified source fixture RGBWA ATMO 12x10W (plot; Cameo Flat Pro12 candidate) Other · Unverified · TBC ch · category symbol	20 physical · 20 plotted 20 disabled · 0 unplaced
Unverified source fixture Robe 600 LED Wash (p7) Other · Unverified · TBC ch · category symbol	8 physical · 8 plotted 8 disabled · 0 unplaced
Unverified source fixture SGM P5 (p7) Other · Unverified · TBC ch · category symbol	4 physical · 4 plotted 4 disabled · 0 unplaced

Parktheater im Kurhaus Göggingen, Augsburg · Main room

SYMBOL LEGEND · Main room

HitLight · Parktheater im Kurhaus Göggingen, Augsburg

Augsburg, Germany

DWG HL · METRIC

Drawn HitLight

Generated from the saved show

SOURCE 1fd203d2dd0d

Unverified source fixture Zoom 11/22 2000W (plot; Niethammer Enizoom candidate)

Other · Unverified · TBC ch · category symbol

10 physical · 10 plotted

10 disabled · 0 unplaced

Unverified source fixture Zoom 18/32 1000W (plot)

Other · Unverified · TBC ch · category symbol

8 physical · 8 plotted

8 disabled · 0 unplaced

HitLight

GENERAL NOTES

1. Source-based lighting plan. Confirm the current rig with the venue.
2. PARTIAL: included fixtures are not a full physical-unit census.
3. DMX PATCH WITHHELD: provisional or unchecked addresses are not published.
4. Fixture positions follow the venue’s published lighting plot; the currently installed rig is not verified.
5. The plot gives no full scale or trim heights, so scale and heights are estimated.

HitLight

FIXTURE SCHEDULE

Fixture	Manufacturer / model	Position / mount	Mode / output
VISUAL PLANNING · DMX PATCH WITHHELD			
F001	Unverified source fixture / Fresnel 2000W (plot; Castor candidate)	PLOTTED	Unverified · Output excluded
F002	Unverified source fixture / RGBWA ATMO 12x10W (plot; Cameo Flat Pro12 can...	PLOTTED	Unverified · Output excluded
F003	Unverified source fixture / Robe 600 LED Wash (p7)	PLOTTED	Unverified · Output excluded
F004	Unverified source fixture / Zoom 18/32 1000W (plot)	PLOTTED	Unverified · Output excluded
F005	Unverified source fixture / RGBWA ATMO 12x10W (plot; Cameo Flat Pro12 can...	PLOTTED	Unverified · Output excluded
F006	Unverified source fixture / RGB ATMO 18x3W (plot; Robe attribution unveri...	PLOTTED	Unverified · Output excluded
F007	Unverified source fixture / RGBWA ATMO 12x10W (plot; Cameo Flat Pro12 can...	PLOTTED	Unverified · Output excluded
F008	Unverified source fixture / RGB ATMO 18x3W (plot; Robe attribution unveri...	PLOTTED	Unverified · Output excluded
F009	Unverified source fixture / RGBWA ATMO 12x10W (plot; Cameo Flat Pro12 can...	PLOTTED	Unverified · Output excluded
F010	Unverified source fixture / RGB ATMO 18x3W (plot; Robe attribution unveri...	PLOTTED	Unverified · Output excluded
F011	Unverified source fixture / RGB ATMO 18x3W (plot; Robe attribution unveri...	PLOTTED	Unverified · Output excluded
F012	Unverified source fixture / PC 1000W (plot; exact model unkeyed)	PLOTTED	Unverified · Output excluded
F013	Unverified source fixture / RGBWA ATMO 12x10W (plot; Cameo Flat Pro12 can...	PLOTTED	Unverified · Output excluded
F014	Unverified source fixture / RGBWA ATMO 12x10W (plot; Cameo Flat Pro12 can...	PLOTTED	Unverified · Output excluded
F015	Unverified source fixture / RGBWA ATMO 12x10W (plot; Cameo Flat Pro12 can...	PLOTTED	Unverified · Output excluded
F016	Unverified source fixture / Robe 600 LED Wash (p7)	PLOTTED	Unverified · Output excluded
F017	Unverified source fixture / Zoom 18/32 1000W (plot)	PLOTTED	Unverified · Output excluded
F018	Unverified source fixture / RGBWA ATMO 12x10W (plot; Cameo Flat Pro12 can...	PLOTTED	Unverified · Output excluded
F019	Unverified source fixture / RGBWA ATMO 12x10W (plot; Cameo Flat Pro12 can...	PLOTTED	Unverified · Output excluded
F020	Unverified source fixture / Zoom 18/32 1000W (plot)	PLOTTED	Unverified · Output excluded

Planning reference only. Confirm installed modes and patch with the venue.

Parktheater im Kurhaus Göggingen, Augsburg · Main room

FIXTURE SCHEDULE · Main room

HitLight · Parktheater im Kurhaus Göggingen, Augsburg

Augsburg, Germany

DWG HL · METRIC

Drawn HitLight

Generated from the saved show

SOURCE 1fd203d2dd0d

Fixture	Manufacturer / model	Position / mount	Mode / output
VISUAL PLANNING · DMX PATCH WITHHELD			
F021	Unverified source fixture / Zoom 18/32 1000W (plot)	PLOTTED	Unverified · Output excluded
F022	Unverified source fixture / SGM P5 (p7)	PLOTTED	Unverified · Output excluded
F023	Unverified source fixture / SGM P5 (p7)	PLOTTED	Unverified · Output excluded
F024	Unverified source fixture / Zoom 11/22 2000W (plot; Niethammer Enizoom ca...	PLOTTED	Unverified · Output excluded
F025	Unverified source fixture / Fresnel 2000W (plot; Castor candidate)	PLOTTED	Unverified · Output excluded
F026	Unverified source fixture / PC 2000W (manufacturer unkeyed on plot)	PLOTTED	Unverified · Output excluded
F027	Unverified source fixture / RGBWA ATMO 12x10W (plot; Cameo Flat Pro12 can...	PLOTTED	Unverified · Output excluded
F028	Unverified source fixture / PC 1000W (plot; exact model unkeyed)	PLOTTED	Unverified · Output excluded
F029	Unverified source fixture / PC 1000W (plot; exact model unkeyed)	PLOTTED	Unverified · Output excluded
F030	Unverified source fixture / RGBWA ATMO 12x10W (plot; Cameo Flat Pro12 can...	PLOTTED	Unverified · Output excluded
F031	Unverified source fixture / Robe 600 LED Wash (p7)	PLOTTED	Unverified · Output excluded
F032	Unverified source fixture / RGBWA ATMO 12x10W (plot; Cameo Flat Pro12 can...	PLOTTED	Unverified · Output excluded
F033	Unverified source fixture / RGBWA ATMO 12x10W (plot; Cameo Flat Pro12 can...	PLOTTED	Unverified · Output excluded
F034	Unverified source fixture / PC 2000W (manufacturer unkeyed on plot)	PLOTTED	Unverified · Output excluded
F035	Unverified source fixture / RGBWA ATMO 12x10W (plot; Cameo Flat Pro12 can...	PLOTTED	Unverified · Output excluded
F036	Unverified source fixture / Martin MAC Quantum Profile (p7)	PLOTTED	Unverified · Output excluded
F037	Unverified source fixture / RGBWA ATMO 12x10W (plot; Cameo Flat Pro12 can...	PLOTTED	Unverified · Output excluded
F038	Unverified source fixture / RGBWA ATMO 12x10W (plot; Cameo Flat Pro12 can...	PLOTTED	Unverified · Output excluded
F039	Unverified source fixture / Zoom 11/22 2000W (plot; Niethammer Enizoom ca...	PLOTTED	Unverified · Output excluded
F040	Unverified source fixture / PC 2000W (manufacturer unkeyed on plot)	PLOTTED	Unverified · Output excluded

Planning reference only. Confirm installed modes and patch with the venue.

FIXTURE SCHEDULE · CONTINUED

Fixture	Manufacturer / model	Position / mount	Mode / output
VISUAL PLANNING · DMX PATCH WITHHELD			
F041	Unverified source fixture / PC 1000W (plot; exact model unkeyed)	PLOTTED	Unverified · Output excluded
F042	Unverified source fixture / Zoom 11/22 2000W (plot; Niethammer Enizoom ca...	PLOTTED	Unverified · Output excluded
F043	Unverified source fixture / RGB ATMO 18x3W (plot; Robe attribution unveri...	PLOTTED	Unverified · Output excluded
F044	Unverified source fixture / Martin MAC Quantum Profile (p7)	PLOTTED	Unverified · Output excluded
F045	Unverified source fixture / PC 1000W (plot; exact model unkeyed)	PLOTTED	Unverified · Output excluded
F046	Unverified source fixture / Robe 600 LED Wash (p7)	PLOTTED	Unverified · Output excluded
F047	Unverified source fixture / Martin MAC Quantum Profile (p7)	PLOTTED	Unverified · Output excluded
F048	Unverified source fixture / SGM P5 (p7)	PLOTTED	Unverified · Output excluded
F049	Unverified source fixture / Zoom 18/32 1000W (plot)	PLOTTED	Unverified · Output excluded
F050	Unverified source fixture / SGM P5 (p7)	PLOTTED	Unverified · Output excluded
F051	Unverified source fixture / Martin MAC Quantum Profile (p7)	PLOTTED	Unverified · Output excluded
F052	Unverified source fixture / Zoom 11/22 2000W (plot; Niethammer Enizoom ca...	PLOTTED	Unverified · Output excluded
F053	Unverified source fixture / Zoom 11/22 2000W (plot; Niethammer Enizoom ca...	PLOTTED	Unverified · Output excluded
F054	Unverified source fixture / RGBWA ATMO 12x10W (plot; Cameo Flat Pro12 can...	PLOTTED	Unverified · Output excluded
F055	Unverified source fixture / RGBWA ATMO 12x10W (plot; Cameo Flat Pro12 can...	PLOTTED	Unverified · Output excluded
F056	Unverified source fixture / PC 1000W (plot; exact model unkeyed)	PLOTTED	Unverified · Output excluded
F057	Unverified source fixture / Zoom 18/32 1000W (plot)	PLOTTED	Unverified · Output excluded
F058	Unverified source fixture / RGBWA ATMO 12x10W (plot; Cameo Flat Pro12 can...	PLOTTED	Unverified · Output excluded
F059	Unverified source fixture / Zoom 11/22 2000W (plot; Niethammer Enizoom ca...	PLOTTED	Unverified · Output excluded
F060	Unverified source fixture / Robe 600 LED Wash (p7)	PLOTTED	Unverified · Output excluded

Planning reference only. Confirm installed modes and patch with the venue.

FIXTURE SCHEDULE · CONTINUED

Fixture	Manufacturer / model	Position / mount	Mode / output
VISUAL PLANNING · DMX PATCH WITHHELD			
F061	Unverified source fixture / Martin MAC Quantum Profile (p7)	PLOTTED	Unverified · Output excluded
F062	Unverified source fixture / Zoom 11/22 2000W (plot; Niethammer Enizoom ca...	PLOTTED	Unverified · Output excluded
F063	Unverified source fixture / Zoom 18/32 1000W (plot)	PLOTTED	Unverified · Output excluded
F064	Unverified source fixture / Zoom 11/22 2000W (plot; Niethammer Enizoom ca...	PLOTTED	Unverified · Output excluded
F065	Unverified source fixture / Robe 600 LED Wash (p7)	PLOTTED	Unverified · Output excluded
F066	Unverified source fixture / Zoom 11/22 2000W (plot; Niethammer Enizoom ca...	PLOTTED	Unverified · Output excluded
F067	Unverified source fixture / Martin MAC Quantum Profile (p7)	PLOTTED	Unverified · Output excluded
F068	Unverified source fixture / Robe 600 LED Wash (p7)	PLOTTED	Unverified · Output excluded
F069	Unverified source fixture / Robe 600 LED Wash (p7)	PLOTTED	Unverified · Output excluded
F070	Unverified source fixture / RGBWA ATMO 12x10W (plot; Cameo Flat Pro12 can...	PLOTTED	Unverified · Output excluded
F071	Unverified source fixture / Zoom 11/22 2000W (plot; Niethammer Enizoom ca...	PLOTTED	Unverified · Output excluded
F072	Unverified source fixture / Zoom 18/32 1000W (plot)	PLOTTED	Unverified · Output excluded
F073	Unverified source fixture / PC 2000W (manufacturer unkeyed on plot)	PLOTTED	Unverified · Output excluded

Planning reference only. Confirm installed modes and patch with the venue.

VALIDATION APPENDIX

WARNING · PATCH_WITHHELD

DMX patch facts are withheld pending source verification. This planning document cannot be used for hardware output.

Objects: — · Remediation: review the source facts and regenerate.

WARNING · MODE_UNVERIFIED

DMX modes are unverified; output remains excluded.

Objects: F001–F073 · Remediation: review the source facts and regenerate.

WARNING · FIXTURE_DISABLED

Fixtures are disabled for this visual planning reconstruction.

Objects: F001–F073 · Remediation: review the source facts and regenerate.

WARNING · TITLE_METADATA_INCOMPLETE

Some professional title-block metadata is missing; the document will show an em dash.

Objects: 1e4dc764ea2d63e3031b7790 · Remediation: review the source facts and regenerate.

HitLight

VENUE & DRAWING SOURCES

Parktheater im Kurhaus Göggingen, Augsburg

Main room · House rig

Augsburg, DE

https://www.parktheater.de/

Sources checked 2026-10-20

Generated by HitLight from the saved published venue rig. Source attribution and reconstruction limitations are retained below.

Symbols: HitLight-owned category artwork. No manufacturer model geometry or original source pages included.

Fixture positions follow the venue’s published lighting plot; the currently installed rig is not verified.

Fixture labels retain the printed source model names; exact profiles, modes and the DMX patch are not included.

The plot gives no full scale or trim heights, so scale and heights are estimated.

Fixture positions follow the venue’s published lighting plot; the currently installed rig is not verified.

The plot gives no full scale or trim heights, so scale and heights are estimated.

Generated from the saved published HitLight layout; fixture positions and room geometry are unchanged. Not an official venue drawing.

Output remains excluded for visual-only fixtures. Catalogue identity does not verify installed modes, addresses or the current installation.

Official full HTML identity and fixed physical-performance-place evidence. Private incomplete research; operation and rig unverified.: https://parktheater.de/impressum/ · checked 2026-10-19

Discovery source; fresh official-site excerpts separately corroborate physical-place identity and municipality.: https://www.stmwk.bayern.de/kunst-und-kultur/theater-und-musik/kommunale-theater.html · checked 2026-10-19

Official or operator-listed venue website; not verification of current operation or rig.: https://www.parktheater.de/ · checked 2026-10-19

Reviewed technical original; Official own Ausstattung-und-Technik page links technical equipment PDF; cover thumbnail excluded.: https://parktheater.de/wp-content/uploads/2026/07/PT-Ausstattung-und-Technik-2025.pdf · checked 2026-10-19

Own specific physical house technical and current house contact source: https://parktheater.de/service/ausstattung-und-technik/ · checked 2026-10-20

Own specific physical house technical and current house contact source: https://parktheater.de/unser-haus/unsere-raeume-und-locations/ · checked 2026-10-20

Public venue page: https://www.hitlight.app/venues/germany/parktheater-im-kurhaus-goggingen-augsburg-1e4dc764

HitLight | hitlight.app