
UPSTAGE

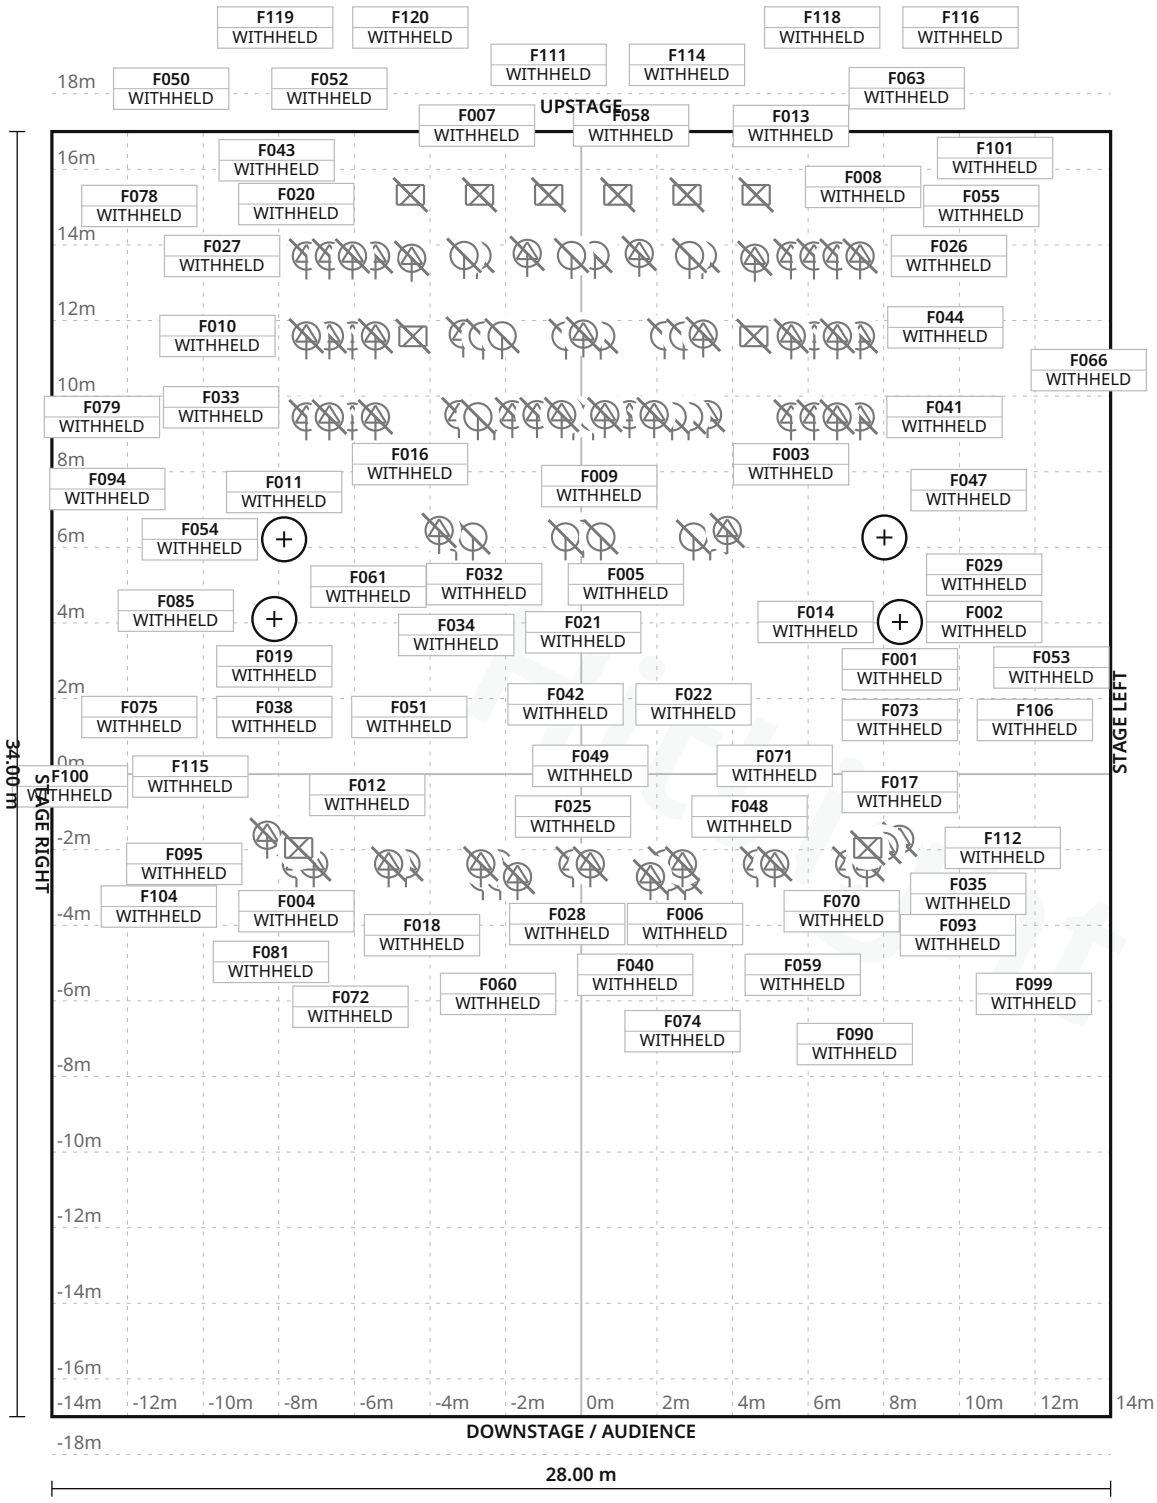

FIXTURE LEGEND

- **Altman Sky Cyc — three-cell housing** — Other · 6×
- **Martin Roboscan** Pro918 — Other · 4×
- **PAR wash** — PAR Light · 24×
- **Profile** spotlight — Profile Spot · 86×

Stage 28.00 m W × 34.00 m D · Grid 1 m

42 fixture labels omitted in this view due to crowding · see DMX patch

HitLight TECHNICAL LIGHTING REV 7791d2bf5f1c · 1/11

KiMo Theatre · Main room

LIGHT PLOT · PLAN · Main room

HitLight · KiMo Theatre

423 Central Avenue NW, Albuquerque, United States

DWG HL · SCALE 1:200 · metric · PRINT AT 100%

Drawn HitLight

Generated from the saved show

SOURCE a98496e329a8

SYMBOL LEGEND

4 TYPES · 120 FIXTURES · COLOUR BY TYPE



Unverified source fixture Altman Sky Cyc — three-cell housing

Other · Unverified · TBC ch · category symbol

6 physical · 6 plotted

6 disabled · 0 unplaced



Unverified source fixture Martin Roboscan Pro918

Other · Unverified · TBC ch · category symbol

4 physical · 4 plotted

4 disabled · 0 unplaced



Unverified source fixture PAR wash

PAR Light · Unverified · TBC ch · category symbol

24 physical · 24 plotted

24 disabled · 0 unplaced



Unverified source fixture Profile spotlight

Profile Spot · Unverified · TBC ch · category symbol

86 physical · 86 plotted

86 disabled · 0 unplaced

HitLight

KiMo Theatre · Main room

SYMBOL LEGEND · Main room

HitLight · KiMo Theatre

423 Central Avenue NW, Albuquerque, United States

DWG HL · METRIC

Drawn HitLight

Generated from the saved show

SOURCE a98496e329a8

GENERAL NOTES

1. Source-based lighting plan. Confirm the current rig with the venue.
2. PARTIAL: included fixtures are not a full physical-unit census.
3. DMX PATCH WITHHELD: provisional or unchecked addresses are not published.
4. Approximate planning view; not official venue paperwork or output-ready. Original HitLight symbols only; no source pages, OEM meshes, photos or logos. Original files remain private; modes and patch unverified.

HitLight

KiMo Theatre · Main room

GENERAL NOTES · Main room

HitLight · KiMo Theatre

423 Central Avenue NW, Albuquerque, United States

DWG HL · METRIC

Drawn HitLight

Generated from the saved show

SOURCE a98496e329a8

FIXTURE SCHEDULE

Fixture	Manufacturer / model	Position / mount	Mode / output
VISUAL PLANNING · DMX PATCH WITHHELD			
F001	Unverified source fixture / Profile spotlight	PLOTTED	Unverified · Output excluded
F002	Unverified source fixture / Profile spotlight	PLOTTED	Unverified · Output excluded
F003	Unverified source fixture / Profile spotlight	PLOTTED	Unverified · Output excluded
F004	Unverified source fixture / Profile spotlight	PLOTTED	Unverified · Output excluded
F005	Unverified source fixture / PAR wash	PLOTTED	Unverified · Output excluded
F006	Unverified source fixture / Profile spotlight	PLOTTED	Unverified · Output excluded
F007	Unverified source fixture / PAR wash	PLOTTED	Unverified · Output excluded
F008	Unverified source fixture / Profile spotlight	PLOTTED	Unverified · Output excluded
F009	Unverified source fixture / Profile spotlight	PLOTTED	Unverified · Output excluded
F010	Unverified source fixture / Profile spotlight	PLOTTED	Unverified · Output excluded
F011	Unverified source fixture / Profile spotlight	PLOTTED	Unverified · Output excluded
F012	Unverified source fixture / Profile spotlight	PLOTTED	Unverified · Output excluded
F013	Unverified source fixture / Profile spotlight	PLOTTED	Unverified · Output excluded
F014	Unverified source fixture / Profile spotlight	PLOTTED	Unverified · Output excluded
F015	Unverified source fixture / PAR wash	PLOTTED	Unverified · Output excluded
F016	Unverified source fixture / PAR wash	PLOTTED	Unverified · Output excluded
F017	Unverified source fixture / Profile spotlight	PLOTTED	Unverified · Output excluded
F018	Unverified source fixture / Profile spotlight	PLOTTED	Unverified · Output excluded
F019	Unverified source fixture / Profile spotlight	PLOTTED	Unverified · Output excluded
F020	Unverified source fixture / Profile spotlight	PLOTTED	Unverified · Output excluded

Planning reference only. Confirm installed modes and patch with the venue.

KiMo Theatre · Main room

FIXTURE SCHEDULE · Main room

HitLight · KiMo Theatre

423 Central Avenue NW, Albuquerque, United States

DWG HL · METRIC

Drawn HitLight

Generated from the saved show

SOURCE a98496e329a8

Fixture	Manufacturer / model	Position / mount	Mode / output
VISUAL PLANNING · DMX PATCH WITHHELD			
F021	Unverified source fixture / Profile spotlight	PLOTTED	Unverified · Output excluded
F022	Unverified source fixture / PAR wash	PLOTTED	Unverified · Output excluded
F023	Unverified source fixture / PAR wash	PLOTTED	Unverified · Output excluded
F024	Unverified source fixture / Profile spotlight	PLOTTED	Unverified · Output excluded
F025	Unverified source fixture / Profile spotlight	PLOTTED	Unverified · Output excluded
F026	Unverified source fixture / Profile spotlight	PLOTTED	Unverified · Output excluded
F027	Unverified source fixture / Profile spotlight	PLOTTED	Unverified · Output excluded
F028	Unverified source fixture / Profile spotlight	PLOTTED	Unverified · Output excluded
F029	Unverified source fixture / Profile spotlight	PLOTTED	Unverified · Output excluded
F030	Unverified source fixture / PAR wash	PLOTTED	Unverified · Output excluded
F031	Unverified source fixture / PAR wash	PLOTTED	Unverified · Output excluded
F032	Unverified source fixture / PAR wash	PLOTTED	Unverified · Output excluded
F033	Unverified source fixture / Profile spotlight	PLOTTED	Unverified · Output excluded
F034	Unverified source fixture / PAR wash	PLOTTED	Unverified · Output excluded
F035	Unverified source fixture / Profile spotlight	PLOTTED	Unverified · Output excluded
F036	Unverified source fixture / Profile spotlight	PLOTTED	Unverified · Output excluded
F037	Unverified source fixture / Profile spotlight	PLOTTED	Unverified · Output excluded
F038	Unverified source fixture / Profile spotlight	PLOTTED	Unverified · Output excluded
F039	Unverified source fixture / PAR wash	PLOTTED	Unverified · Output excluded
F040	Unverified source fixture / Profile spotlight	PLOTTED	Unverified · Output excluded

Planning reference only. Confirm installed modes and patch with the venue.

FIXTURE SCHEDULE · CONTINUED

Fixture	Manufacturer / model	Position / mount	Mode / output
VISUAL PLANNING · DMX PATCH WITHHELD			
F041	Unverified source fixture / Profile spotlight	PLOTTED	Unverified · Output excluded
F042	Unverified source fixture / PAR wash	PLOTTED	Unverified · Output excluded
F043	Unverified source fixture / Profile spotlight	PLOTTED	Unverified · Output excluded
F044	Unverified source fixture / Profile spotlight	PLOTTED	Unverified · Output excluded
F045	Unverified source fixture / PAR wash	PLOTTED	Unverified · Output excluded
F046	Unverified source fixture / Profile spotlight	PLOTTED	Unverified · Output excluded
F047	Unverified source fixture / Profile spotlight	PLOTTED	Unverified · Output excluded
F048	Unverified source fixture / Profile spotlight	PLOTTED	Unverified · Output excluded
F049	Unverified source fixture / Profile spotlight	PLOTTED	Unverified · Output excluded
F050	Unverified source fixture / Profile spotlight	PLOTTED	Unverified · Output excluded
F051	Unverified source fixture / Profile spotlight	PLOTTED	Unverified · Output excluded
F052	Unverified source fixture / Profile spotlight	PLOTTED	Unverified · Output excluded
F053	Unverified source fixture / Profile spotlight	PLOTTED	Unverified · Output excluded
F054	Unverified source fixture / Profile spotlight	PLOTTED	Unverified · Output excluded
F055	Unverified source fixture / Profile spotlight	PLOTTED	Unverified · Output excluded
F056	Unverified source fixture / Profile spotlight	PLOTTED	Unverified · Output excluded
F057	Unverified source fixture / PAR wash	PLOTTED	Unverified · Output excluded
F058	Unverified source fixture / PAR wash	PLOTTED	Unverified · Output excluded
F059	Unverified source fixture / Profile spotlight	PLOTTED	Unverified · Output excluded
F060	Unverified source fixture / Profile spotlight	PLOTTED	Unverified · Output excluded

Planning reference only. Confirm installed modes and patch with the venue.

FIXTURE SCHEDULE · CONTINUED

Fixture	Manufacturer / model	Position / mount	Mode / output
VISUAL PLANNING · DMX PATCH WITHHELD			
F061	Unverified source fixture / Profile spotlight	PLOTTED	Unverified · Output excluded
F062	Unverified source fixture / PAR wash	PLOTTED	Unverified · Output excluded
F063	Unverified source fixture / PAR wash	PLOTTED	Unverified · Output excluded
F064	Unverified source fixture / Profile spotlight	PLOTTED	Unverified · Output excluded
F065	Unverified source fixture / Profile spotlight	PLOTTED	Unverified · Output excluded
F066	Unverified source fixture / Profile spotlight	PLOTTED	Unverified · Output excluded
F067	Unverified source fixture / Profile spotlight	PLOTTED	Unverified · Output excluded
F068	Unverified source fixture / Profile spotlight	PLOTTED	Unverified · Output excluded
F069	Unverified source fixture / PAR wash	PLOTTED	Unverified · Output excluded
F070	Unverified source fixture / Profile spotlight	PLOTTED	Unverified · Output excluded
F071	Unverified source fixture / Profile spotlight	PLOTTED	Unverified · Output excluded
F072	Unverified source fixture / Profile spotlight	PLOTTED	Unverified · Output excluded
F073	Unverified source fixture / Profile spotlight	PLOTTED	Unverified · Output excluded
F074	Unverified source fixture / Profile spotlight	PLOTTED	Unverified · Output excluded
F075	Unverified source fixture / Profile spotlight	PLOTTED	Unverified · Output excluded
F076	Unverified source fixture / Profile spotlight	PLOTTED	Unverified · Output excluded
F077	Unverified source fixture / Profile spotlight	PLOTTED	Unverified · Output excluded
F078	Unverified source fixture / Profile spotlight	PLOTTED	Unverified · Output excluded
F079	Unverified source fixture / Profile spotlight	PLOTTED	Unverified · Output excluded
F080	Unverified source fixture / PAR wash	PLOTTED	Unverified · Output excluded

Planning reference only. Confirm installed modes and patch with the venue.

FIXTURE SCHEDULE · CONTINUED

Fixture	Manufacturer / model	Position / mount	Mode / output
VISUAL PLANNING · DMX PATCH WITHHELD			
F081	Unverified source fixture / Profile spotlight	PLOTTED	Unverified · Output excluded
F082	Unverified source fixture / Profile spotlight	PLOTTED	Unverified · Output excluded
F083	Unverified source fixture / Profile spotlight	PLOTTED	Unverified · Output excluded
F084	Unverified source fixture / Profile spotlight	PLOTTED	Unverified · Output excluded
F085	Unverified source fixture / Profile spotlight	PLOTTED	Unverified · Output excluded
F086	Unverified source fixture / PAR wash	PLOTTED	Unverified · Output excluded
F087	Unverified source fixture / Profile spotlight	PLOTTED	Unverified · Output excluded
F088	Unverified source fixture / PAR wash	PLOTTED	Unverified · Output excluded
F089	Unverified source fixture / Profile spotlight	PLOTTED	Unverified · Output excluded
F090	Unverified source fixture / Profile spotlight	PLOTTED	Unverified · Output excluded
F091	Unverified source fixture / Profile spotlight	PLOTTED	Unverified · Output excluded
F092	Unverified source fixture / Profile spotlight	PLOTTED	Unverified · Output excluded
F093	Unverified source fixture / Profile spotlight	PLOTTED	Unverified · Output excluded
F094	Unverified source fixture / Profile spotlight	PLOTTED	Unverified · Output excluded
F095	Unverified source fixture / Profile spotlight	PLOTTED	Unverified · Output excluded
F096	Unverified source fixture / Profile spotlight	PLOTTED	Unverified · Output excluded
F097	Unverified source fixture / Profile spotlight	PLOTTED	Unverified · Output excluded
F098	Unverified source fixture / PAR wash	PLOTTED	Unverified · Output excluded
F099	Unverified source fixture / Profile spotlight	PLOTTED	Unverified · Output excluded
F100	Unverified source fixture / Profile spotlight	PLOTTED	Unverified · Output excluded

Planning reference only. Confirm installed modes and patch with the venue.

KiMo Theatre · Main room

FIXTURE SCHEDULE · Main room

HitLight · KiMo Theatre

423 Central Avenue NW, Albuquerque, United States

DWG HL · METRIC

Drawn HitLight

Generated from the saved show

SOURCE a98496e329a8

FIXTURE SCHEDULE · CONTINUED

Fixture	Manufacturer / model	Position / mount	Mode / output
VISUAL PLANNING · DMX PATCH WITHHELD			
F101	Unverified source fixture / Profile spotlight	PLOTTED	Unverified · Output excluded
F102	Unverified source fixture / Profile spotlight	PLOTTED	Unverified · Output excluded
F103	Unverified source fixture / PAR wash	PLOTTED	Unverified · Output excluded
F104	Unverified source fixture / Profile spotlight	PLOTTED	Unverified · Output excluded
F105	Unverified source fixture / Profile spotlight	PLOTTED	Unverified · Output excluded
F106	Unverified source fixture / Profile spotlight	PLOTTED	Unverified · Output excluded
F107	Unverified source fixture / PAR wash	PLOTTED	Unverified · Output excluded
F108	Unverified source fixture / Profile spotlight	PLOTTED	Unverified · Output excluded
F109	Unverified source fixture / Profile spotlight	PLOTTED	Unverified · Output excluded
F110	Unverified source fixture / Profile spotlight	PLOTTED	Unverified · Output excluded
F111	Unverified source fixture / Altman Sky Cyc — three-cell housing	PLOTTED	Unverified · Output excluded
F112	Unverified source fixture / Martin Roboscan Pro918	PLOTTED	Unverified · Output excluded
F113	Unverified source fixture / Martin Roboscan Pro918	PLOTTED	Unverified · Output excluded
F114	Unverified source fixture / Altman Sky Cyc — three-cell housing	PLOTTED	Unverified · Output excluded
F115	Unverified source fixture / Martin Roboscan Pro918	PLOTTED	Unverified · Output excluded
F116	Unverified source fixture / Altman Sky Cyc — three-cell housing	PLOTTED	Unverified · Output excluded
F117	Unverified source fixture / Martin Roboscan Pro918	PLOTTED	Unverified · Output excluded
F118	Unverified source fixture / Altman Sky Cyc — three-cell housing	PLOTTED	Unverified · Output excluded
F119	Unverified source fixture / Altman Sky Cyc — three-cell housing	PLOTTED	Unverified · Output excluded
F120	Unverified source fixture / Altman Sky Cyc — three-cell housing	PLOTTED	Unverified · Output excluded

Planning reference only. Confirm installed modes and patch with the venue.

KiMo Theatre · Main room

FIXTURE SCHEDULE · Main room

HitLight · KiMo Theatre

423 Central Avenue NW, Albuquerque, United States

DWG HL · METRIC

Drawn HitLight

Generated from the saved show

SOURCE a98496e329a8

VALIDATION APPENDIX

WARNING · PATCH_WITHHELD

DMX patch facts are withheld pending source verification. This planning document cannot be used for hardware output.

Objects: — · Remediation: review the source facts and regenerate.

ERROR · STAGE_DIMENSIONS_UNCONFIRMED

Confirm the stage dimensions before producing a final technical document.

Objects: Main room · Remediation: review the source facts and regenerate.

WARNING · MODE_UNVERIFIED

DMX modes are unverified; output remains excluded.

Objects: F001–F120 · Remediation: review the source facts and regenerate.

WARNING · FIXTURE_DISABLED

Fixtures are disabled for this visual planning reconstruction.

Objects: F001–F120 · Remediation: review the source facts and regenerate.

WARNING · TITLE_METADATA_INCOMPLETE

Some professional title-block metadata is missing; the document will show an em dash.

Objects: 1ee88cc3e525023bdbdb3063 · Remediation: review the source facts and regenerate.

HitLight

VENUE & DRAWING SOURCES

KiMo Theatre

Main room · House rig

423 Central Avenue NW, Albuquerque, NM, US

https://www.cabq.gov/artsculture/kimo

Sources checked 2026-11-03

Generated by HitLight from the reviewed partial KiMo Theatre reconstruction. Venue sources are cited as facts; their original artwork remains private.

Symbols: HitLight-owned category artwork. No manufacturer model geometry or original source pages included.

Fixture positions follow the venue’s published lighting plot; the currently installed rig is not verified.

120 source-based fixture records retain their original printed source identities. The current public view has 110 catalogue body references and 10 visual fallbacks. Installed modes and DMX patch are unverified; all original output exclusions remain.

Fixture heights are approximate; trim heights may differ from the drawing.

120 individually drawn housings from the2012-13 rep plot:86 profiles,24 PARs,6 three-cell AltmanSkyCycs and4 MartinRoboscanPro918 scanners. Current installation is unverified.

110 positions use labelled proper mechanical donors. Profile maker/optic and PAR maker/lens remain unresolved;10 SkyCyc/scanner positions use neutral markers.

FOH1 uses the grey actual-position references once. Torm and box-boom detail rows share their actual anchor and use estimated vertical tiers; references and cells do not add fixtures.

Room frame, hanging heights, FOH2 registration, focus and clearance tiers are approximate. All fixtures are excluded from output.

120 source-based fixture records currently display 110 public catalogue housings and 10 visual fallbacks. Original source identities, modes, patch and output exclusions are unchanged.

Existing Source Four PAR / Colortran Fresnel profile references now display newly authored approximate public housings. Existing source identities and any other-maker mechanical substitutes remain labelled; installed optics, modes and patch are not verified.

Approximate planning view; not official venue paperwork or output-ready. Original HitLight symbols only; no source pages, OEM meshes, photos or logos. Original files remain private; modes and patch unverified.

Fixture plot original; visually inspected page(s) 1. Freshness and reuse rights unconfirmed.: https://www.cabq.gov/artsculture/kimo/documents/lightplot_big.pdf · checked 2026-11-03

Published capacity 650 for Main theatre.: https://www.cabq.gov/artsculture/kimo/history-of-the-kimo/restoration · checked 2026-11-03

Official venue/technical source page.: https://www.cabq.gov/artsculture/kimo · checked 2026-11-03

Public venue page: https://www.hitlight.app/venues/united-states/kimo-theatre-1ee88cc3

HitLight