
UPSTAGE

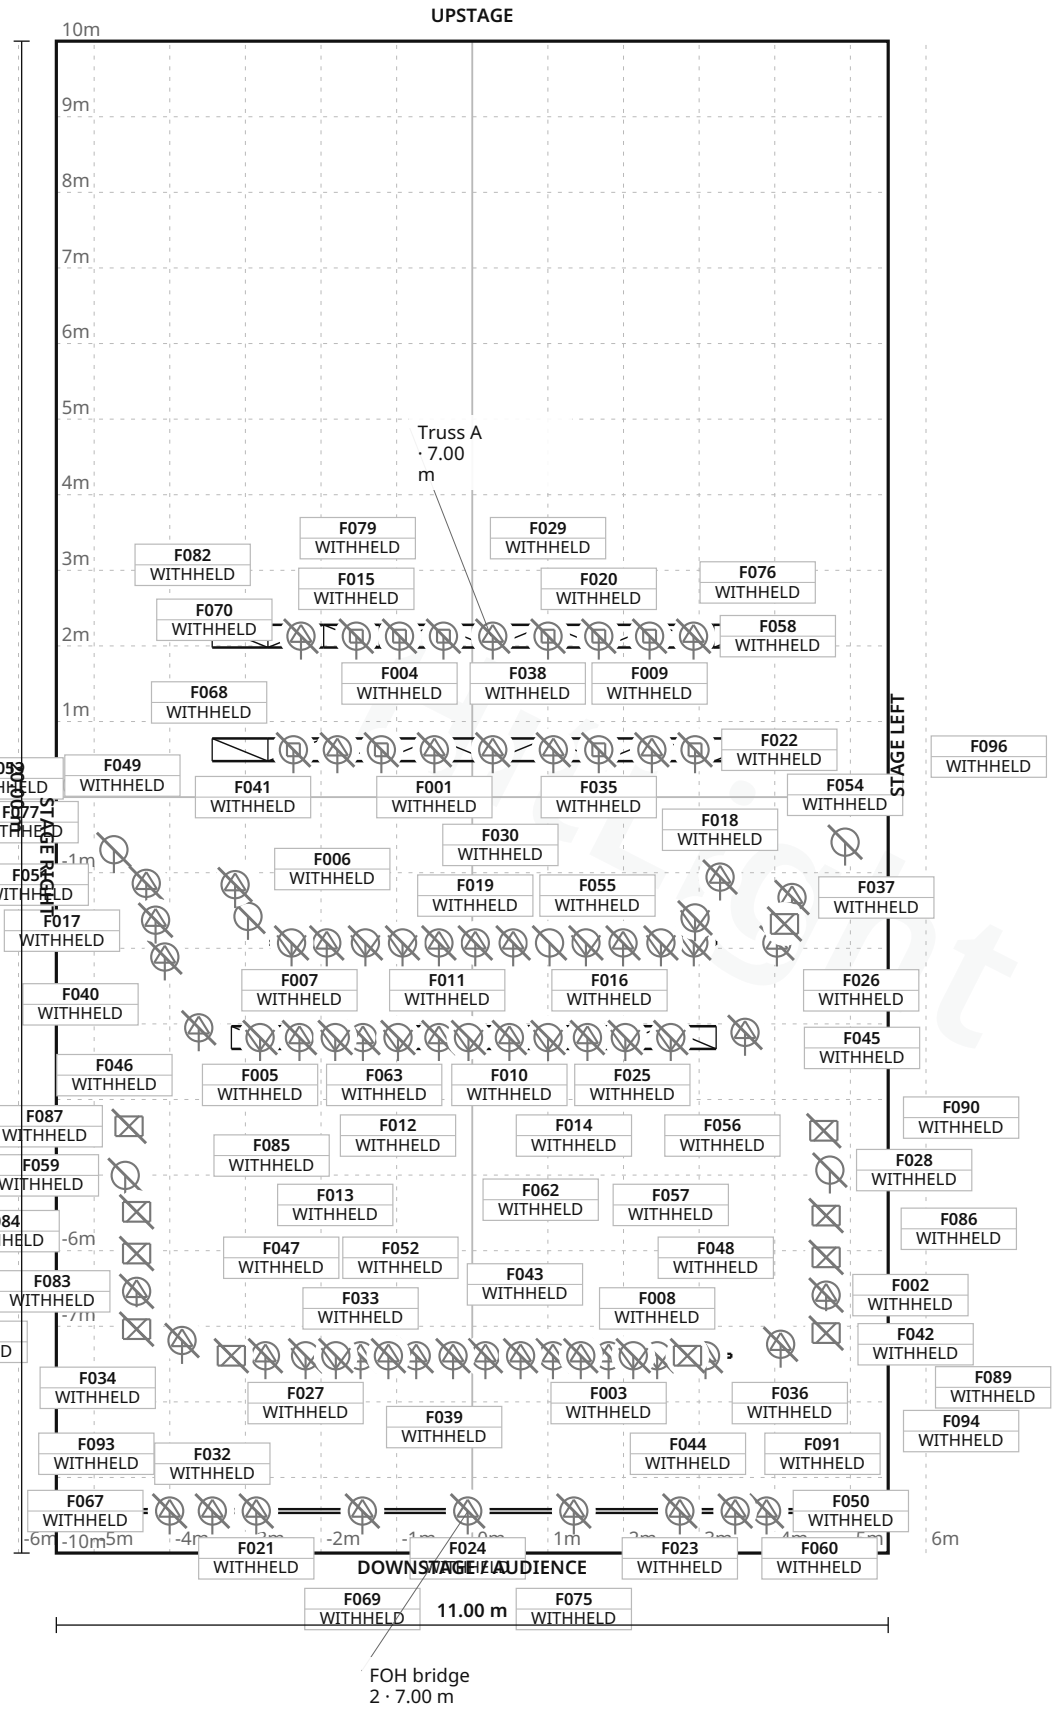

FIXTURE LEGEND

- **NandoBeam-S3** — Moving Head · 10×
- **P7** — Profile Spot · 4×
- **MAC Encore** — Performance WRM — Profile Spot · 8×
- **ADB 1kW** — PC/Fresnel — Spot Light · 14×
- **ETC 750W 15-30** — profile — Profile Spot · 11×
- **ETC Junior 575W** — Profile Spot · 12×
- **Niethammer** — Enizoom 1200W — Profile Spot · 14×
- **Niethammer** — Enizoom 1200W — Other · 1×
- **PAR 64** — PAR Light · 6×
- **Profile with** — Compulite Whisper Scroller 21 — Other · 6×
- **Robe T11** — Profile Spot · 2×
- **Robe T11** — Other · 2×
- **Robert Juliat** — Manon followspot — Other · 2×
- **Showtec** — Performer 1000 LED — Spot Light · 4×

Stage 11.00 m W × 20.00 m D · Grid 1 m

14 fixture labels omitted in this view due to crowding · see DMX patch

Pesti Színház · Main auditorium

LIGHT PLOT · PLAN · Main auditorium

HitLight · Pesti Színház

Váci utca 9,1052 Budapest, Budapest, Hungary

DWG HL · SCALE 1:100 · metric · PRINT AT 100%

Drawn HitLight

Generated from the saved show

SOURCE 3c682e1e13d0

SYMBOL LEGEND

14 TYPES · 96 FIXTURES · COLOUR BY TYPE



Ayrton NandoBeam-S3

Moving Head · Unverified · TBC ch · category symbol

10 physical · 10 plotted

10 disabled · 0 unplaced



JB-Lighting P7

Profile Spot · Unverified · TBC ch · category symbol

4 physical · 4 plotted

4 disabled · 0 unplaced



Martin Professional MAC Encore Performance WRM

Profile Spot · Unverified · TBC ch · category symbol

8 physical · 8 plotted

8 disabled · 0 unplaced



Unverified source fixture ADB 1kW PC/Fresnel

Spot Light · Unverified · TBC ch · category symbol

14 physical · 14 plotted

14 disabled · 0 unplaced



Unverified source fixture ETC 750W 15-30 profile

Profile Spot · Unverified · TBC ch · category symbol

11 physical · 11 plotted

11 disabled · 0 unplaced



Unverified source fixture ETC Junior 575W

Profile Spot · Unverified · TBC ch · category symbol

12 physical · 12 plotted

12 disabled · 0 unplaced



Unverified source fixture Niethammer Enizoom 1200W

Profile Spot · Unverified · TBC ch · category symbol

14 physical · 14 plotted

14 disabled · 0 unplaced



Unverified source fixture Niethammer Enizoom 1200W

Other · Unverified · TBC ch · category symbol

1 physical · 1 plotted

1 disabled · 0 unplaced

Pesti Színház · Main auditorium

SYMBOL LEGEND · Main auditorium

HitLight · Pesti Színház

Váci utca 9,1052 Budapest, Budapest, Hungary

DWG HL · METRIC

Drawn HitLight

Generated from the saved show

SOURCE 3c682e1e13d0

SYMBOL LEGEND · CONTINUED



Unverified source fixture PAR 64

PAR Light · Unverified · TBC ch · category symbol

6 physical · 6 plotted

6 disabled · 0 unplaced



Unverified source fixture Profile with Compulite Whisper Scroller 21

Other · Unverified · TBC ch · category symbol

6 physical · 6 plotted

6 disabled · 0 unplaced



Unverified source fixture Robe T11

Profile Spot · Unverified · TBC ch · category symbol

2 physical · 2 plotted

2 disabled · 0 unplaced



Unverified source fixture Robe T11

Other · Unverified · TBC ch · category symbol

2 physical · 2 plotted

2 disabled · 0 unplaced



Unverified source fixture Robert Juliat Manon followspot

Other · Unverified · TBC ch · category symbol

2 physical · 2 plotted

2 disabled · 0 unplaced



Unverified source fixture Showtec Performer 1000 LED

Spot Light · Unverified · TBC ch · category symbol

4 physical · 4 plotted

4 disabled · 0 unplaced

Pesti Színház · Main auditorium

SYMBOL LEGEND · Main auditorium

HitLight · Pesti Színház

Váci utca 9,1052 Budapest, Budapest, Hungary

DWG HL · METRIC

Drawn HitLight

Generated from the saved show

SOURCE 3c682e1e13d0

GENERAL NOTES

1. Source-based lighting plan. Confirm the current rig with the venue.
2. PARTIAL: included fixtures are not a full physical-unit census.
3. DMX PATCH WITHHELD: provisional or unchecked addresses are not published.
4. Partial planning view; modes and patch unverified; output excluded.

HitLight

STAGE ELEMENTS

NAME	TYPE	POSITION	TRIM / SIZE
FOH bridge 1	pipe	X 0.02 m · Z 7.39 m	7.00 m · 6.81 m W × 0.05 m D
LX mid	pipe	X 0.27 m · Z 1.93 m	7.00 m · 5.91 m W × 0.05 m D
Front truss	trussStraight	X 0.02 m · Z 3.18 m	7.00 m · 6.41 m W × 0.30 m D
Truss A	trussStraight	X 0.25 m · Z -2.13 m	7.00 m · 7.37 m W × 0.30 m D
Truss B	trussStraight	X 0.25 m · Z -0.63 m	7.00 m · 7.37 m W × 0.30 m D
FOH bridge 2	pipe	X -0.06 m · Z 9.44 m	7.00 m · 8.77 m W × 0.05 m D

HitLight

Pesti Színház · Main auditorium

STAGE ELEMENTS · Main auditorium

HitLight · Pesti Színház

Váci utca 9,1052 Budapest, Budapest, Hungary

DWG HL · METRIC

Drawn HitLight

Generated from the saved show

SOURCE 3c682e1e13d0

FIXTURE SCHEDULE

Fixture	Manufacturer / model	Position / mount	Mode / output
VISUAL PLANNING · DMX PATCH WITHHELD			
F001	Martin Professional / MAC Encore Performance WRM	Truss B	Unverified · Output excluded
F002	Unverified source fixture / ETC 750W 15-30 profile	PLOTTED	Unverified · Output excluded
F003	Unverified source fixture / ETC 750W 15-30 profile	FOH bridge 1	Unverified · Output excluded
F004	Ayrton / NandoBeam-S3	Truss A	Unverified · Output excluded
F005	Unverified source fixture / ADB 1kW PC/Fresnel	Front truss	Unverified · Output excluded
F006	Unverified source fixture / PAR 64	PLOTTED	Unverified · Output excluded
F007	Unverified source fixture / ETC Junior 575W	Front truss	Unverified · Output excluded
F008	Unverified source fixture / Showtec Performer 1000 LED	FOH bridge 1	Unverified · Output excluded
F009	Ayrton / NandoBeam-S3	Truss A	Unverified · Output excluded
F010	Unverified source fixture / ETC Junior 575W	Front truss	Unverified · Output excluded
F011	Unverified source fixture / ETC Junior 575W	Front truss	Unverified · Output excluded
F012	Unverified source fixture / ADB 1kW PC/Fresnel	Front truss	Unverified · Output excluded
F013	Unverified source fixture / ADB 1kW PC/Fresnel	Front truss	Unverified · Output excluded
F014	Unverified source fixture / ETC Junior 575W	Front truss	Unverified · Output excluded
F015	Ayrton / NandoBeam-S3	Truss A	Unverified · Output excluded
F016	Unverified source fixture / ADB 1kW PC/Fresnel	LX mid	Unverified · Output excluded
F017	Unverified source fixture / Niethammer Enizoom 1200W	PLOTTED	Unverified · Output excluded
F018	Unverified source fixture / ETC 750W 15-30 profile	PLOTTED	Unverified · Output excluded
F019	Unverified source fixture / ETC Junior 575W	LX mid	Unverified · Output excluded
F020	Ayrton / NandoBeam-S3	Truss A	Unverified · Output excluded

Planning reference only. Confirm installed modes and patch with the venue.

Pesti Színház · Main auditorium

FIXTURE SCHEDULE · Main auditorium

HitLight · Pesti Színház

Váci utca 9,1052 Budapest, Budapest, Hungary

DWG HL · METRIC

Drawn HitLight

Generated from the saved show

SOURCE 3c682e1e13d0

Fixture	Manufacturer / model	Position / mount	Mode / output
VISUAL PLANNING · DMX PATCH WITHHELD			
F021	Unverified source fixture / Niethammer Enizoom 1200W	FOH bridge 2	Unverified · Output excluded
F022	Ayrton / NandoBeam-S3	Truss B	Unverified · Output excluded
F023	Unverified source fixture / Niethammer Enizoom 1200W	FOH bridge 2	Unverified · Output excluded
F024	Unverified source fixture / Niethammer Enizoom 1200W	FOH bridge 2	Unverified · Output excluded
F025	Unverified source fixture / ADB 1kW PC/Fresnel	Front truss	Unverified · Output excluded
F026	Unverified source fixture / Niethammer Enizoom 1200W	PLOTTED	Unverified · Output excluded
F027	Unverified source fixture / Showtec Performer 1000 LED	FOH bridge 1	Unverified · Output excluded
F028	Unverified source fixture / PAR 64	PLOTTED	Unverified · Output excluded
F029	Ayrton / NandoBeam-S3	Truss A	Unverified · Output excluded
F030	Unverified source fixture / ADB 1kW PC/Fresnel	LX mid	Unverified · Output excluded
F031	Unverified source fixture / ADB 1kW PC/Fresnel	LX mid	Unverified · Output excluded
F032	Unverified source fixture / ETC Junior 575W	FOH bridge 2	Unverified · Output excluded
F033	Unverified source fixture / ETC 750W 15-30 profile	FOH bridge 1	Unverified · Output excluded
F034	Martin Professional / MAC Encore Performance WRM	PLOTTED	Unverified · Output excluded
F035	Ayrton / NandoBeam-S3	Truss B	Unverified · Output excluded
F036	Unverified source fixture / Robe T11	FOH bridge 1	Unverified · Output excluded
F037	Unverified source fixture / Niethammer Enizoom 1200W	PLOTTED	Unverified · Output excluded
F038	Ayrton / NandoBeam-S3	Truss A	Unverified · Output excluded
F039	Unverified source fixture / Showtec Performer 1000 LED	FOH bridge 1	Unverified · Output excluded
F040	Unverified source fixture / Niethammer Enizoom 1200W	PLOTTED	Unverified · Output excluded

Planning reference only. Confirm installed modes and patch with the venue.

Fixture	Manufacturer / model	Position / mount	Mode / output
VISUAL PLANNING · DMX PATCH WITHHELD			
F041	Martin Professional / MAC Encore Performance WRM	Truss B	Unverified · Output excluded
F042	Martin Professional / MAC Encore Performance WRM	PLOTTED	Unverified · Output excluded
F043	Unverified source fixture / Showtec Performer 1000 LED	FOH bridge 1	Unverified · Output excluded
F044	Unverified source fixture / ETC 750W 15-30 profile	FOH bridge 1	Unverified · Output excluded
F045	Unverified source fixture / ADB 1kW PC/Fresnel	PLOTTED	Unverified · Output excluded
F046	Unverified source fixture / ETC Junior 575W	PLOTTED	Unverified · Output excluded
F047	Unverified source fixture / ETC 750W 15-30 profile	FOH bridge 1	Unverified · Output excluded
F048	Unverified source fixture / ETC 750W 15-30 profile	FOH bridge 1	Unverified · Output excluded
F049	Unverified source fixture / Niethammer Enizoom 1200W	LX mid	Unverified · Output excluded
F050	Unverified source fixture / Niethammer Enizoom 1200W	FOH bridge 2	Unverified · Output excluded
F051	Unverified source fixture / ETC 750W 15-30 profile	PLOTTED	Unverified · Output excluded
F052	Unverified source fixture / Robe T11	FOH bridge 1	Unverified · Output excluded
F053	Unverified source fixture / PAR 64	PLOTTED	Unverified · Output excluded
F054	Unverified source fixture / PAR 64	PLOTTED	Unverified · Output excluded
F055	Unverified source fixture / ETC Junior 575W	LX mid	Unverified · Output excluded
F056	Unverified source fixture / ETC Junior 575W	Front truss	Unverified · Output excluded
F057	Unverified source fixture / ADB 1kW PC/Fresnel	Front truss	Unverified · Output excluded
F058	JB-Lighting / P7	Truss A	Unverified · Output excluded
F059	Unverified source fixture / PAR 64	PLOTTED	Unverified · Output excluded
F060	Unverified source fixture / ETC Junior 575W	FOH bridge 2	Unverified · Output excluded

Planning reference only. Confirm installed modes and patch with the venue.

Pesti Színház · Main auditorium

FIXTURE SCHEDULE · Main auditorium

HitLight · Pesti Színház

Váci utca 9,1052 Budapest, Budapest, Hungary

DWG HL · METRIC

Drawn HitLight

Generated from the saved show

SOURCE 3c682e1e13d0

Fixture	Manufacturer / model	Position / mount	Mode / output
VISUAL PLANNING · DMX PATCH WITHHELD			
F061	Unverified source fixture / ETC Junior 575W	LX mid	Unverified · Output excluded
F062	Unverified source fixture / ETC Junior 575W	PLOTTED	Unverified · Output excluded
F063	Unverified source fixture / ADB 1kW PC/Fresnel	Front truss	Unverified · Output excluded
F064	Unverified source fixture / ADB 1kW PC/Fresnel	Front truss	Unverified · Output excluded
F065	Unverified source fixture / PAR 64	LX mid	Unverified · Output excluded
F066	Unverified source fixture / ETC 750W 15-30 profile	FOH bridge 1	Unverified · Output excluded
F067	Unverified source fixture / Niethammer Enizoom 1200W	FOH bridge 2	Unverified · Output excluded
F068	Ayrton / NandoBeam-S3	Truss B	Unverified · Output excluded
F069	Unverified source fixture / Niethammer Enizoom 1200W	FOH bridge 2	Unverified · Output excluded
F070	Ayrton / NandoBeam-S3	Truss B	Unverified · Output excluded
F071	Unverified source fixture / ADB 1kW PC/Fresnel	LX mid	Unverified · Output excluded
F072	Unverified source fixture / ADB 1kW PC/Fresnel	LX mid	Unverified · Output excluded
F073	Unverified source fixture / ETC 750W 15-30 profile	FOH bridge 1	Unverified · Output excluded
F074	JB-Lighting / P7	Truss B	Unverified · Output excluded
F075	Unverified source fixture / Niethammer Enizoom 1200W	FOH bridge 2	Unverified · Output excluded
F076	Martin Professional / MAC Encore Performance WRM	Truss B	Unverified · Output excluded
F077	Unverified source fixture / Niethammer Enizoom 1200W	PLOTTED	Unverified · Output excluded
F078	Unverified source fixture / ADB 1kW PC/Fresnel	LX mid	Unverified · Output excluded
F079	JB-Lighting / P7	Truss A	Unverified · Output excluded
F080	Unverified source fixture / Niethammer Enizoom 1200W	LX mid	Unverified · Output excluded

Planning reference only. Confirm installed modes and patch with the venue.

Fixture	Manufacturer / model	Position / mount	Mode / output
VISUAL PLANNING · DMX PATCH WITHHELD			
F081	Martin Professional / MAC Encore Performance WRM	Truss B	Unverified · Output excluded
F082	JB-Lighting / P7	Truss A	Unverified · Output excluded
F083	Unverified source fixture / ETC 750W 15-30 profile	PLOTTED	Unverified · Output excluded
F084	Unverified source fixture / Profile with Compulite Whisper Scroller 21	PLOTTED	Unverified · Output excluded
F085	Unverified source fixture / Profile with Compulite Whisper Scroller 21	PLOTTED	Unverified · Output excluded
F086	Unverified source fixture / Robert Juliat Manon followspot	PLOTTED	Unverified · Output excluded
F087	Unverified source fixture / Robert Juliat Manon followspot	PLOTTED	Unverified · Output excluded
F088	Martin Professional / MAC Encore Performance WRM	FOH bridge 1	Unverified · Output excluded
F089	Unverified source fixture / Profile with Compulite Whisper Scroller 21	PLOTTED	Unverified · Output excluded
F090	Unverified source fixture / Profile with Compulite Whisper Scroller 21	PLOTTED	Unverified · Output excluded
F091	Unverified source fixture / Robe T11	FOH bridge 1	Unverified · Output excluded
F092	Martin Professional / MAC Encore Performance WRM	FOH bridge 1	Unverified · Output excluded
F093	Unverified source fixture / Robe T11	FOH bridge 1	Unverified · Output excluded
F094	Unverified source fixture / Profile with Compulite Whisper Scroller 21	PLOTTED	Unverified · Output excluded
F095	Unverified source fixture / Profile with Compulite Whisper Scroller 21	PLOTTED	Unverified · Output excluded
F096	Unverified source fixture / Niethammer Enizoom 1200W	PLOTTED	Unverified · Output excluded

Planning reference only. Confirm installed modes and patch with the venue.

VALIDATION APPENDIX

WARNING · PATCH_WITHHELD

DMX patch facts are withheld pending source verification. This planning document cannot be used for hardware output.

Objects: — · Remediation: review the source facts and regenerate.

WARNING · MODE_UNVERIFIED

DMX modes are unverified; output remains excluded.

Objects: F001–F096 · Remediation: review the source facts and regenerate.

WARNING · FIXTURE_DISABLED

Fixtures are disabled for this visual planning reconstruction.

Objects: F001–F096 · Remediation: review the source facts and regenerate.

WARNING · TITLE_METADATA_INCOMPLETE

Some professional title-block metadata is missing; the document will show an em dash.

Objects: 208a6a5eba2235fee4b24e20 · Remediation: review the source facts and regenerate.

HitLight

VENUE & DRAWING SOURCES

Pesti Színház

Main auditorium · Published house plot

Váci utca 9,1052 Budapest, Budapest, HU

https://vigszinhaz.hu/

Sources checked 2026-11-03

Symbols: HitLight-owned category artwork. No manufacturer model geometry or original source pages included.

Partial source-based planning reconstruction; the current installation and complete fixture census are unverified.

Source-matched catalogue bodies are shown where available. Unresolved source identities remain labelled visual markers. Installed modes and DMX patch require verification; visual-only fixtures remain excluded from output.

Partial reconstruction from the venue’s lighting documentation; the currently installed rig and its complete fixture census are not verified.

ESTIMATED GEOMETRY: the documents give no complete scale or trim heights, so the stage size, fixture positions in metres and hanging heights are best-guess estimates, not measurements.

74 source-labelled fixture records retain unconfirmed exact catalogue identities or modes; their printed source names and labelled display substitutions remain unchanged.

Modes and DMX addresses are unverified best guesses; check them with the venue before driving real fixtures.

Where plotted fixtures were closer together than their real bodies, some were moved by at most 10 cm along their bar; the plotted order is unchanged.

96 source-based records in this scenario display 81 approximate public catalogue housings and 15 labelled visual fallbacks. 4 existing display references now use their available approved bodies. Source identities, labelled donors, modes, patch and output exclusions remain unchanged; current installation and optics are unverified.

Partial planning view; modes and patch unverified; output excluded.

Fixture plot original; visually inspected page(s) 1. Freshness and reuse rights unconfirmed.: https://cms.vigszinhaz.hu/media/documents/2023_pesti_szinhaz_-_lighting_plot_EH0ewqi.pdf · checked 2026-11-03

Published capacity 538 for Main auditorium.: https://vigszinhaz.hu/media/documents/T%C5%B1zriad%C3%B3_terv_-_Pesti_Sz%C3%ADnh%C3%A1z.pdf · checked 2026-11-03

Official venue/technical source page.: https://vigszinhaz.hu/ · checked 2026-11-03

Public venue page: https://www.hitlight.app/venues/hungary/pesti-szinhaz-208a6a5e

HitLight