
UPSTAGE ↑

**FIXTURE LEGEND**

- **Source Four 36** — Profile Spot · 52×
- **DeSisti7inch500W** — Spot Light · 4×
- **ETC Desire D60** — PAR Light · 12×
- **Selecon** Rama7inch750W — Spot Light · 22×

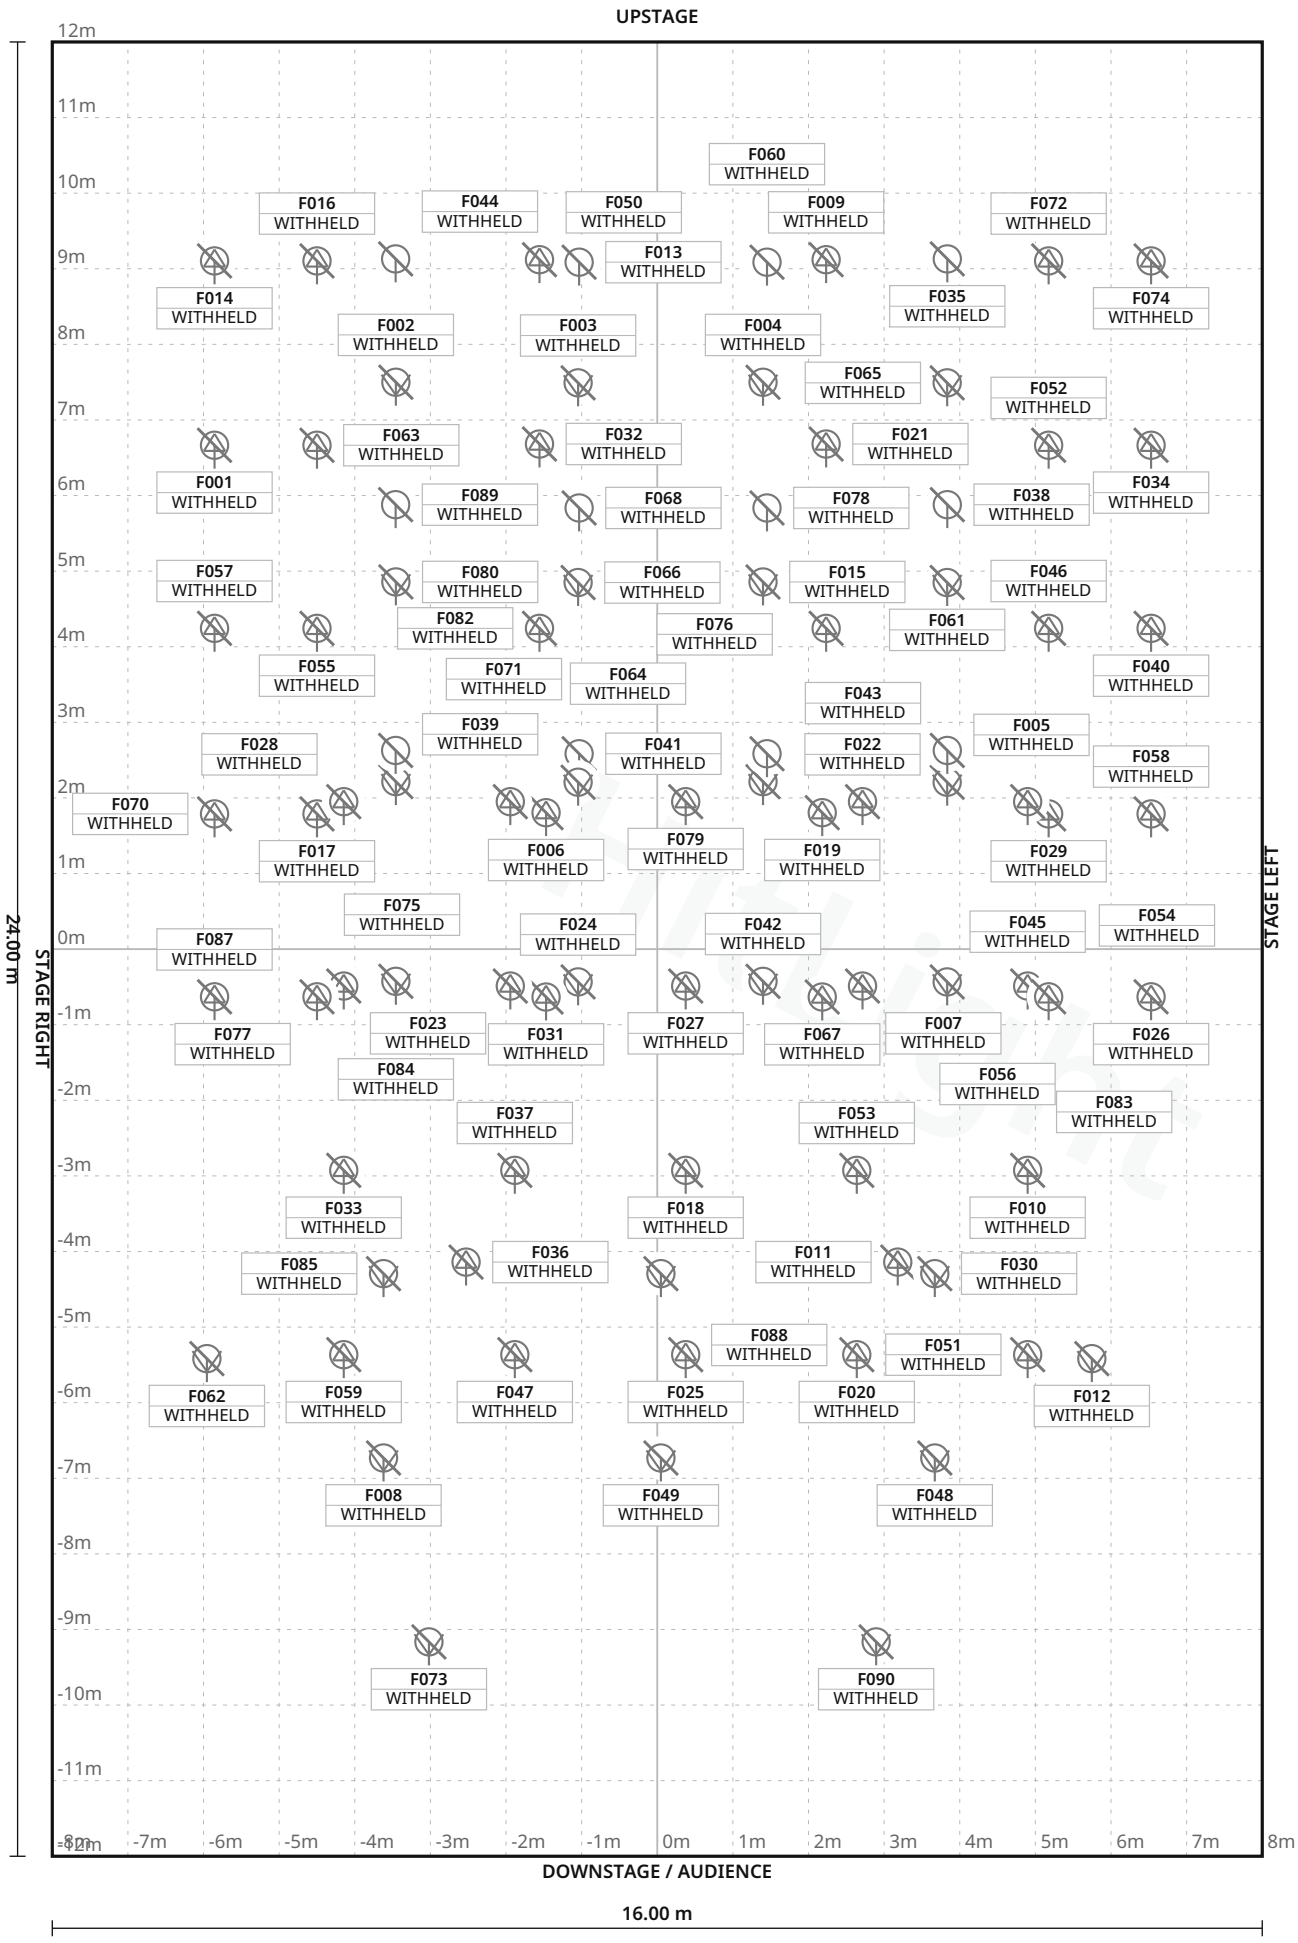


Stage 16.00 m W × 24.00 m D · Grid 1 m

3 fixture labels omitted in this view due to crowding · see DMX patch



## The Kitchen · First Floor Theater

**LIGHT PLOT · PLAN · First Floor Theater**

HitLight · The Kitchen

512 West 19th Street, New York, United States

**DWG HL · SCALE 1:100 · metric · PRINT AT 100%**

Drawn HitLight

Generated from the saved show

SOURCE d203099f515b

# SYMBOL LEGEND

4 TYPES · 90 FIXTURES · COLOUR BY TYPE



**ETC Source Four 36**

Profile Spot · Unverified · TBC ch · category symbol

**52 physical · 52 plotted**

52 disabled · 0 unplaced



**Unverified source fixture DeSisti7inch500W**

Spot Light · Unverified · TBC ch · category symbol

**4 physical · 4 plotted**

4 disabled · 0 unplaced



**Unverified source fixture ETC Desire D60**

PAR Light · Unverified · TBC ch · category symbol

**12 physical · 12 plotted**

12 disabled · 0 unplaced



**Unverified source fixture Selecon Rama7inch750W**

Spot Light · Unverified · TBC ch · category symbol

**22 physical · 22 plotted**

22 disabled · 0 unplaced

HitLight



## The Kitchen · First Floor Theater

SYMBOL LEGEND · First Floor Theater

HitLight · The Kitchen

512 West 19th Street, New York, United States

DWG HL · METRIC

Drawn HitLight

Generated from the saved show

SOURCE d203099f515b

# GENERAL NOTES

1. Source-based lighting plan. Confirm the current rig with the venue.
2. PARTIAL: included fixtures are not a full physical-unit census.
3. DMX PATCH WITHHELD: provisional or unchecked addresses are not published.
4. Approximate planning view; not official venue paperwork or output-ready. Original HitLight symbols only; no source pages, OEM meshes, photos or logos. Original files remain private; modes and patch unverified.

HitLight



## The Kitchen · First Floor Theater

GENERAL NOTES · First Floor Theater

HitLight · The Kitchen

512 West 19th Street, New York, United States

DWG HL · METRIC

Drawn HitLight

Generated from the saved show

SOURCE d203099f515b

# FIXTURE SCHEDULE



| Fixture | Manufacturer / model | Position / mount | Mode / output |
|---|---|---|---|
| VISUAL PLANNING · DMX PATCH WITHHELD | | | |
| F001 | ETC / Source Four 36 | PLOTTED | Unverified · Output excluded |
| F002 | Unverified source fixture / Selecon Rama7inch750W | PLOTTED | Unverified · Output excluded |
| F003 | Unverified source fixture / Selecon Rama7inch750W | PLOTTED | Unverified · Output excluded |
| F004 | Unverified source fixture / Selecon Rama7inch750W | PLOTTED | Unverified · Output excluded |
| F005 | Unverified source fixture / Selecon Rama7inch750W | PLOTTED | Unverified · Output excluded |
| F006 | ETC / Source Four 36 | PLOTTED | Unverified · Output excluded |
| F007 | ETC / Source Four 36 | PLOTTED | Unverified · Output excluded |
| F008 | Unverified source fixture / Selecon Rama7inch750W | PLOTTED | Unverified · Output excluded |
| F009 | ETC / Source Four 36 | PLOTTED | Unverified · Output excluded |
| F010 | ETC / Source Four 36 | PLOTTED | Unverified · Output excluded |
| F011 | ETC / Source Four 36 | PLOTTED | Unverified · Output excluded |
| F012 | Unverified source fixture / DeSisti7inch500W | PLOTTED | Unverified · Output excluded |
| F013 | Unverified source fixture / ETC Desire D60 | PLOTTED | Unverified · Output excluded |
| F014 | ETC / Source Four 36 | PLOTTED | Unverified · Output excluded |
| F015 | Unverified source fixture / Selecon Rama7inch750W | PLOTTED | Unverified · Output excluded |
| F016 | ETC / Source Four 36 | PLOTTED | Unverified · Output excluded |
| F017 | ETC / Source Four 36 | PLOTTED | Unverified · Output excluded |
| F018 | ETC / Source Four 36 | PLOTTED | Unverified · Output excluded |
| F019 | ETC / Source Four 36 | PLOTTED | Unverified · Output excluded |
| F020 | ETC / Source Four 36 | PLOTTED | Unverified · Output excluded |

**Planning reference only. Confirm installed modes and patch with the venue.**



## The Kitchen · First Floor Theater

**FIXTURE SCHEDULE · First Floor Theater**

HitLight · The Kitchen

512 West 19th Street, New York, United States

**DWG HL · METRIC**

Drawn HitLight

Generated from the saved show

SOURCE d203099f515b

# FIXTURE SCHEDULE · CONTINUED



| Fixture | Manufacturer / model | Position / mount | Mode / output |
|---|---|---|---|
| VISUAL PLANNING · DMX PATCH WITHHELD | | | |
| F021 | ETC / Source Four 36 | PLOTTED | Unverified · Output excluded |
| F022 | ETC / Source Four 36 | PLOTTED | Unverified · Output excluded |
| F023 | ETC / Source Four 36 | PLOTTED | Unverified · Output excluded |
| F024 | Unverified source fixture / Selecon Rama7inch750W | PLOTTED | Unverified · Output excluded |
| F025 | ETC / Source Four 36 | PLOTTED | Unverified · Output excluded |
| F026 | ETC / Source Four 36 | PLOTTED | Unverified · Output excluded |
| F027 | ETC / Source Four 36 | PLOTTED | Unverified · Output excluded |
| F028 | ETC / Source Four 36 | PLOTTED | Unverified · Output excluded |
| F029 | ETC / Source Four 36 | PLOTTED | Unverified · Output excluded |
| F030 | Unverified source fixture / Selecon Rama7inch750W | PLOTTED | Unverified · Output excluded |
| F031 | ETC / Source Four 36 | PLOTTED | Unverified · Output excluded |
| F032 | ETC / Source Four 36 | PLOTTED | Unverified · Output excluded |
| F033 | ETC / Source Four 36 | PLOTTED | Unverified · Output excluded |
| F034 | ETC / Source Four 36 | PLOTTED | Unverified · Output excluded |
| F035 | Unverified source fixture / ETC Desire D60 | PLOTTED | Unverified · Output excluded |
| F036 | ETC / Source Four 36 | PLOTTED | Unverified · Output excluded |
| F037 | ETC / Source Four 36 | PLOTTED | Unverified · Output excluded |
| F038 | Unverified source fixture / ETC Desire D60 | PLOTTED | Unverified · Output excluded |
| F039 | Unverified source fixture / Selecon Rama7inch750W | PLOTTED | Unverified · Output excluded |
| F040 | ETC / Source Four 36 | PLOTTED | Unverified · Output excluded |

**Planning reference only. Confirm installed modes and patch with the venue.**



## The Kitchen · First Floor Theater

**FIXTURE SCHEDULE · First Floor Theater**

HitLight · The Kitchen

512 West 19th Street, New York, United States

**DWG HL · METRIC**

Drawn HitLight

Generated from the saved show

SOURCE d203099f515b

# FIXTURE SCHEDULE · CONTINUED



| Fixture | Manufacturer / model | Position / mount | Mode / output |
|---|---|---|---|
| VISUAL PLANNING · DMX PATCH WITHHELD | | | |
| F041 | Unverified source fixture / ETC Desire D60 | PLOTTED | Unverified · Output excluded |
| F042 | Unverified source fixture / Selecon Rama7inch750W | PLOTTED | Unverified · Output excluded |
| F043 | Unverified source fixture / ETC Desire D60 | PLOTTED | Unverified · Output excluded |
| F044 | Unverified source fixture / ETC Desire D60 | PLOTTED | Unverified · Output excluded |
| F045 | ETC / Source Four 36 | PLOTTED | Unverified · Output excluded |
| F046 | ETC / Source Four 36 | PLOTTED | Unverified · Output excluded |
| F047 | ETC / Source Four 36 | PLOTTED | Unverified · Output excluded |
| F048 | Unverified source fixture / Selecon Rama7inch750W | PLOTTED | Unverified · Output excluded |
| F049 | Unverified source fixture / Selecon Rama7inch750W | PLOTTED | Unverified · Output excluded |
| F050 | ETC / Source Four 36 | PLOTTED | Unverified · Output excluded |
| F051 | ETC / Source Four 36 | PLOTTED | Unverified · Output excluded |
| F052 | ETC / Source Four 36 | PLOTTED | Unverified · Output excluded |
| F053 | ETC / Source Four 36 | PLOTTED | Unverified · Output excluded |
| F054 | ETC / Source Four 36 | PLOTTED | Unverified · Output excluded |
| F055 | ETC / Source Four 36 | PLOTTED | Unverified · Output excluded |
| F056 | ETC / Source Four 36 | PLOTTED | Unverified · Output excluded |
| F057 | ETC / Source Four 36 | PLOTTED | Unverified · Output excluded |
| F058 | ETC / Source Four 36 | PLOTTED | Unverified · Output excluded |
| F059 | ETC / Source Four 36 | PLOTTED | Unverified · Output excluded |
| F060 | Unverified source fixture / ETC Desire D60 | PLOTTED | Unverified · Output excluded |

**Planning reference only. Confirm installed modes and patch with the venue.**



## The Kitchen · First Floor Theater

FIXTURE SCHEDULE · First Floor Theater

HitLight · The Kitchen

512 West 19th Street, New York, United States

DWG HL · METRIC

Drawn HitLight

Generated from the saved show

SOURCE d203099f515b

# FIXTURE SCHEDULE · CONTINUED



| Fixture | Manufacturer / model | Position / mount | Mode / output |
|---|---|---|---|
| VISUAL PLANNING · DMX PATCH WITHHELD | | | |
| F061 | Unverified source fixture / Selecon Rama7inch750W | PLOTTED | Unverified · Output excluded |
| F062 | Unverified source fixture / DeSisti7inch500W | PLOTTED | Unverified · Output excluded |
| F063 | ETC / Source Four 36 | PLOTTED | Unverified · Output excluded |
| F064 | Unverified source fixture / Selecon Rama7inch750W | PLOTTED | Unverified · Output excluded |
| F065 | Unverified source fixture / Selecon Rama7inch750W | PLOTTED | Unverified · Output excluded |
| F066 | Unverified source fixture / Selecon Rama7inch750W | PLOTTED | Unverified · Output excluded |
| F067 | ETC / Source Four 36 | PLOTTED | Unverified · Output excluded |
| F068 | Unverified source fixture / ETC Desire D60 | PLOTTED | Unverified · Output excluded |
| F069 | Unverified source fixture / ETC Desire D60 | PLOTTED | Unverified · Output excluded |
| F070 | ETC / Source Four 36 | PLOTTED | Unverified · Output excluded |
| F071 | Unverified source fixture / ETC Desire D60 | PLOTTED | Unverified · Output excluded |
| F072 | ETC / Source Four 36 | PLOTTED | Unverified · Output excluded |
| F073 | Unverified source fixture / DeSisti7inch500W | PLOTTED | Unverified · Output excluded |
| F074 | ETC / Source Four 36 | PLOTTED | Unverified · Output excluded |
| F075 | ETC / Source Four 36 | PLOTTED | Unverified · Output excluded |
| F076 | ETC / Source Four 36 | PLOTTED | Unverified · Output excluded |
| F077 | ETC / Source Four 36 | PLOTTED | Unverified · Output excluded |
| F078 | Unverified source fixture / ETC Desire D60 | PLOTTED | Unverified · Output excluded |
| F079 | ETC / Source Four 36 | PLOTTED | Unverified · Output excluded |
| F080 | Unverified source fixture / Selecon Rama7inch750W | PLOTTED | Unverified · Output excluded |

**Planning reference only. Confirm installed modes and patch with the venue.**

# FIXTURE SCHEDULE · CONTINUED



| Fixture | Manufacturer / model | Position / mount | Mode / output |
|---|---|---|---|
| VISUAL PLANNING · DMX PATCH WITHHELD | | | |
| F081 | ETC / Source Four 36 | PLOTTED | Unverified · Output excluded |
| F082 | ETC / Source Four 36 | PLOTTED | Unverified · Output excluded |
| F083 | Unverified source fixture / Selecon Rama7inch750W | PLOTTED | Unverified · Output excluded |
| F084 | Unverified source fixture / Selecon Rama7inch750W | PLOTTED | Unverified · Output excluded |
| F085 | Unverified source fixture / Selecon Rama7inch750W | PLOTTED | Unverified · Output excluded |
| F086 | Unverified source fixture / Selecon Rama7inch750W | PLOTTED | Unverified · Output excluded |
| F087 | ETC / Source Four 36 | PLOTTED | Unverified · Output excluded |
| F088 | Unverified source fixture / Selecon Rama7inch750W | PLOTTED | Unverified · Output excluded |
| F089 | Unverified source fixture / ETC Desire D60 | PLOTTED | Unverified · Output excluded |
| F090 | Unverified source fixture / DeSisti7inch500W | PLOTTED | Unverified · Output excluded |

**Planning reference only. Confirm installed modes and patch with the venue.**

# VALIDATION APPENDIX

WARNING · PATCH_WITHHELD

DMX patch facts are withheld pending source verification. This planning document cannot be used for hardware output.

Objects: — · Remediation: review the source facts and regenerate.

ERROR · STAGE_DIMENSIONS_UNCONFIRMED

Confirm the stage dimensions before producing a final technical document.

Objects: First Floor Theater · Remediation: review the source facts and regenerate.

WARNING · MODE_UNVERIFIED

DMX modes are unverified; output remains excluded.

Objects: F001–F090 · Remediation: review the source facts and regenerate.

WARNING · FIXTURE_DISABLED

Fixtures are disabled for this visual planning reconstruction.

Objects: F001–F090 · Remediation: review the source facts and regenerate.

WARNING · TITLE_METADATA_INCOMPLETE

Some professional title-block metadata is missing; the document will show an em dash.

Objects: 217b8c8375e29c50b6276e0b · Remediation: review the source facts and regenerate.

HitLight

# VENUE & DRAWING SOURCES

The Kitchen

First Floor Theater · Published house plot

512 West 19th Street, New York, NY, US

https://tech.thekitchen.org/theater/

Sources checked 2026-11-04

Generated by HitLight from the reviewed partial The Kitchen reconstruction. Venue sources are cited as facts; their original artwork remains private.

Symbols: HitLight-owned category artwork. No manufacturer model geometry or original source pages included.

Fixture positions follow the venue’s published lighting plot; the currently installed rig is not verified.

Fixture heights are approximate; trim heights may differ from the drawing.

Partial source-based planning reconstruction; the current installation and complete fixture census are unverified.

Source-matched catalogue bodies are shown where available. Unresolved source identities remain labelled visual markers. Installed modes and DMX patch require verification; visual-only fixtures remain excluded from output.

90 records display 86 approximate public catalogue housings or labelled donors and 4 visual fallbacks. 12 ETC D40 Lustr+ bodies now have verified original-work public permission; geometry and native profiles are unchanged. Yoke pose, clamp clearance, optical assumptions and accessory details remain approximate. Existing source/donor identities, geometry, mode/patch and output exclusions remain qualified.

12 source-labelled ETC Desire D60 positions retain explicitly labelled D40 Lustr+ display donors. This permission correction does not supply an exact D60 housing, dimensions, optics or native-mode match. Printed source labels remain authoritative; installed hardware is unverified and output remains excluded.

90 source-based records display 90 approximate public catalogue housings or labelled donors and 0 visual fallbacks. 4 existing catalogue references now use the current public bodies. All fixture IDs and records, names/source/donor labels, selected modes, patch/enabled state, saved layouts/mounts and room geometry are unchanged. CCT Z0642 lens binding and original public rights corrected; geometry and programming unchanged. Source identity, optics, trim and patch remain unverified.

CCT Z0642 flat-lens binding and original public model rights corrected. Mesh geometry, profile, modes and programming unchanged. Source/donor labels retained; provisional external dimmer is not built-in DMX. No hardware or installed-variant verification.

Approximate planning view; not official venue paperwork or output-ready. Original HitLight symbols only; no source pages, OEM meshes, photos or logos. Original files remain private; modes and patch unverified.

Fixture plot original; visually inspected page(s) 1. Freshness and reuse rights unconfirmed.: https://tech.thekitchen.org/docs/KitchenRepPlot.pdf · checked 2026-11-03

Official venue/technical source page.: https://tech.thekitchen.org/theater/ · checked 2026-11-03

Manufacturer reference, not venue-hang evidence: Official ETC D60 manufacturer datasheet; identity/control/body reference only, not currentKitchenhang confirmat: https://www.etcconnect.com/WorkArea/DownloadAsset.aspx?id=10737481960 · checked 2026-11-04

Manufacturer reference, not venue-hang evidence: Official ETC Desire manufacturer manual; nativeD60vsD40 control reference, not sourceemittervariant confirmatio: https://www.etcconnect.com/WorkArea/DownloadAsset.aspx?id=10737510450 · checked 2026-11-04

Public venue page: https://www.hitlight.app/venues/united-states/the-kitchen-217b8c83



HitLight | hitlight.app