
UPSTAGE ↑

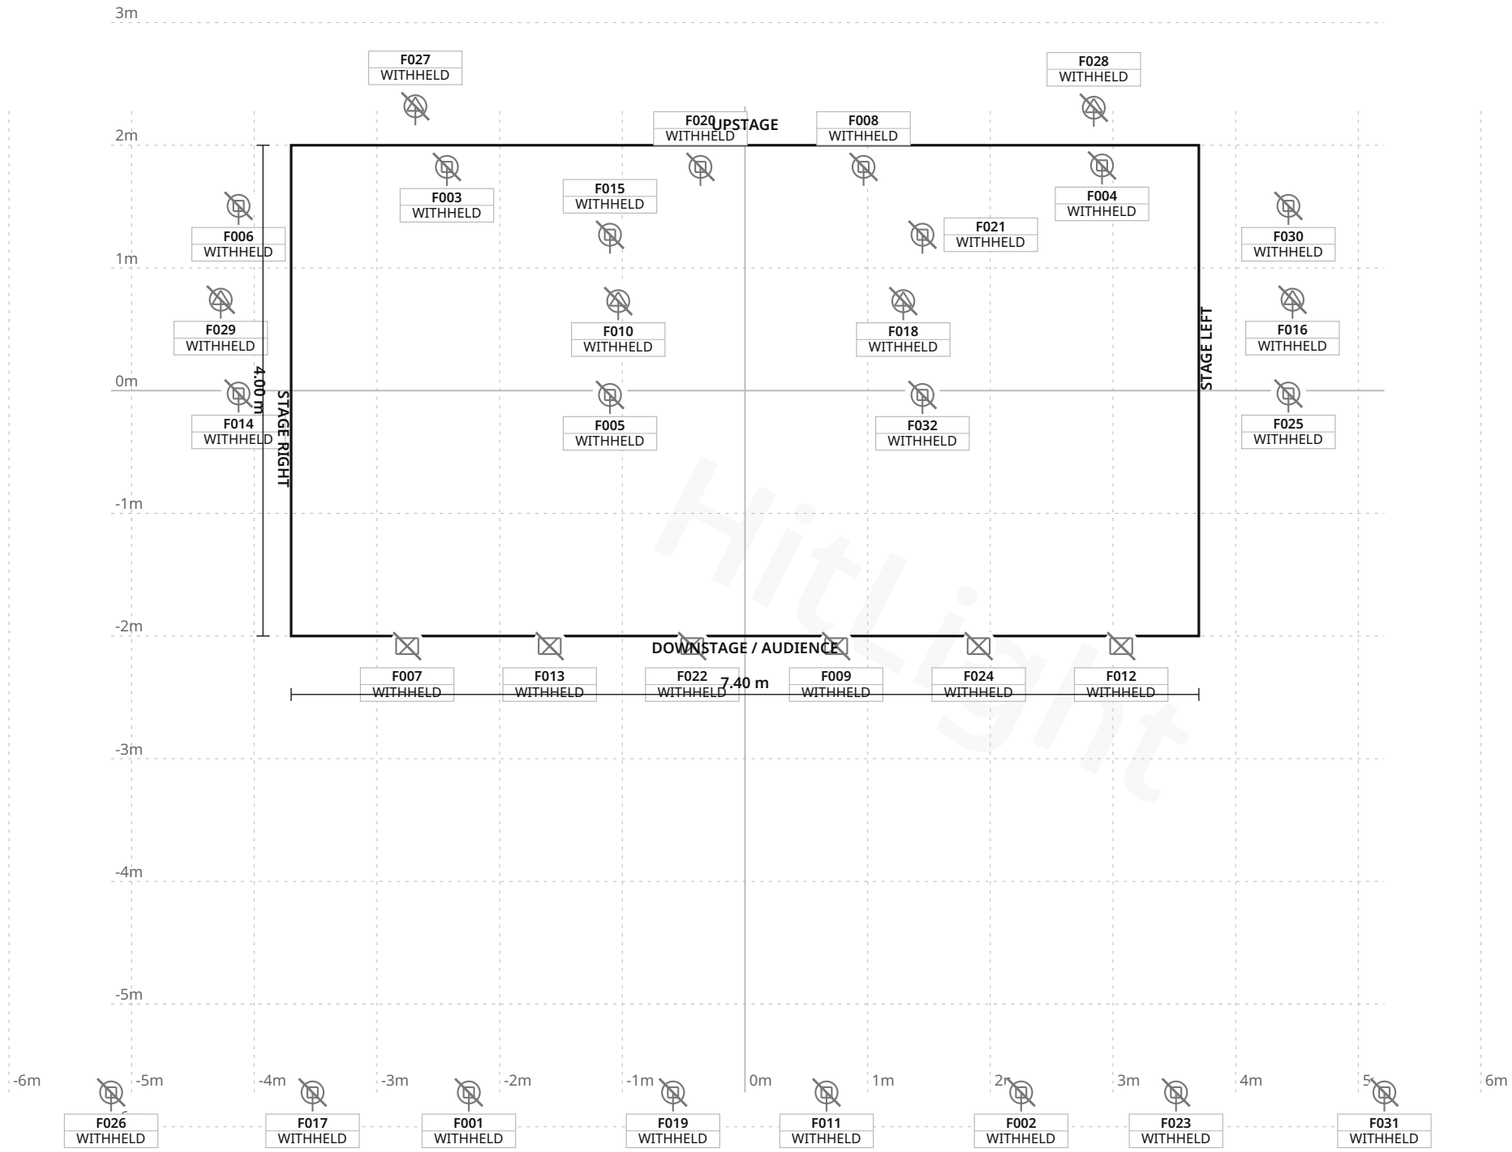

FIXTURE LEGEND

- **MAC Allure**
  Profile
  Profile Spot · 6×
- **Robin LEDBeam**
  150 RGBW
  Moving Head · 20×
- **2-cell blinder**
  (DMX pair)
  Other · 6×

Stage 7.40 m W × 4.00 m D · Grid 1 m

Kedelhuset · Main room

LIGHT PLOT · PLAN · Main room

HitLight · Kedelhuset
Papirfabrikken 72, 8600, Silkeborg, Denmark

DWG HL · SCALE 1:50 · metric · PRINT AT 100%
Drawn HitLight
Generated from the saved show
SOURCE c549ec82de91

SYMBOL LEGEND

3 TYPES · 32 FIXTURES · COLOUR BY TYPE



Martin Professional MAC Allure Profile

Profile Spot · Unverified · TBC ch · category symbol

6 physical · 6 plotted

6 disabled · 0 unplaced



Robe Lighting Robin LEDBeam 150 RGBW

Moving Head · Unverified · TBC ch · category symbol

20 physical · 20 plotted

20 disabled · 0 unplaced



Unverified source fixture 2-cell blinder (DMX pair)

Other · Unverified · TBC ch · category symbol

6 physical · 6 plotted

6 disabled · 0 unplaced

HitLight

Kedelhuset · Main room

SYMBOL LEGEND · Main room

HitLight · Kedelhuset

Papirfabrikken 72, 8600, Silkeborg, Denmark

DWG HL · METRIC

Drawn HitLight

Generated from the saved show

SOURCE c549ec82de91

GENERAL NOTES

1. Source-based lighting plan. Confirm the current rig with the venue.
2. PARTIAL: included fixtures are not a full physical-unit census.
3. DMX PATCH WITHHELD: provisional or unchecked addresses are not published.
4. Fixture positions follow the venue’s published lighting plot; the currently installed rig is not verified.
5. The plot gives no full scale or trim heights, so scale and heights are estimated.

HitLight

FIXTURE SCHEDULE

Fixture	Manufacturer / model	Position / mount	Mode / output
VISUAL PLANNING · DMX PATCH WITHHELD			
F001	Robe Lighting / Robin LEDBeam 150 RGBW	PLOTTED	Unverified · Output excluded
F002	Robe Lighting / Robin LEDBeam 150 RGBW	PLOTTED	Unverified · Output excluded
F003	Robe Lighting / Robin LEDBeam 150 RGBW	PLOTTED	Unverified · Output excluded
F004	Robe Lighting / Robin LEDBeam 150 RGBW	PLOTTED	Unverified · Output excluded
F005	Robe Lighting / Robin LEDBeam 150 RGBW	PLOTTED	Unverified · Output excluded
F006	Robe Lighting / Robin LEDBeam 150 RGBW	PLOTTED	Unverified · Output excluded
F007	Unverified source fixture / 2-cell blinder (DMX pair)	PLOTTED	Unverified · Output excluded
F008	Robe Lighting / Robin LEDBeam 150 RGBW	PLOTTED	Unverified · Output excluded
F009	Unverified source fixture / 2-cell blinder (DMX pair)	PLOTTED	Unverified · Output excluded
F010	Martin Professional / MAC Allure Profile	PLOTTED	Unverified · Output excluded
F011	Robe Lighting / Robin LEDBeam 150 RGBW	PLOTTED	Unverified · Output excluded
F012	Unverified source fixture / 2-cell blinder (DMX pair)	PLOTTED	Unverified · Output excluded
F013	Unverified source fixture / 2-cell blinder (DMX pair)	PLOTTED	Unverified · Output excluded
F014	Robe Lighting / Robin LEDBeam 150 RGBW	PLOTTED	Unverified · Output excluded
F015	Robe Lighting / Robin LEDBeam 150 RGBW	PLOTTED	Unverified · Output excluded
F016	Martin Professional / MAC Allure Profile	PLOTTED	Unverified · Output excluded
F017	Robe Lighting / Robin LEDBeam 150 RGBW	PLOTTED	Unverified · Output excluded
F018	Martin Professional / MAC Allure Profile	PLOTTED	Unverified · Output excluded
F019	Robe Lighting / Robin LEDBeam 150 RGBW	PLOTTED	Unverified · Output excluded
F020	Robe Lighting / Robin LEDBeam 150 RGBW	PLOTTED	Unverified · Output excluded

Planning reference only. Confirm installed modes and patch with the venue.

Kedelhuset · Main room

FIXTURE SCHEDULE · Main room

HitLight · Kedelhuset

Papirfabrikken 72, 8600, Silkeborg, Denmark

DWG HL · METRIC

Drawn HitLight

Generated from the saved show

SOURCE c549ec82de91

FIXTURE SCHEDULE · CONTINUED

Fixture	Manufacturer / model	Position / mount	Mode / output
VISUAL PLANNING · DMX PATCH WITHHELD			
F021	Robe Lighting / Robin LEDBeam 150 RGBW	PLOTTED	Unverified · Output excluded
F022	Unverified source fixture / 2-cell blinder (DMX pair)	PLOTTED	Unverified · Output excluded
F023	Robe Lighting / Robin LEDBeam 150 RGBW	PLOTTED	Unverified · Output excluded
F024	Unverified source fixture / 2-cell blinder (DMX pair)	PLOTTED	Unverified · Output excluded
F025	Robe Lighting / Robin LEDBeam 150 RGBW	PLOTTED	Unverified · Output excluded
F026	Robe Lighting / Robin LEDBeam 150 RGBW	PLOTTED	Unverified · Output excluded
F027	Martin Professional / MAC Allure Profile	PLOTTED	Unverified · Output excluded
F028	Martin Professional / MAC Allure Profile	PLOTTED	Unverified · Output excluded
F029	Martin Professional / MAC Allure Profile	PLOTTED	Unverified · Output excluded
F030	Robe Lighting / Robin LEDBeam 150 RGBW	PLOTTED	Unverified · Output excluded
F031	Robe Lighting / Robin LEDBeam 150 RGBW	PLOTTED	Unverified · Output excluded
F032	Robe Lighting / Robin LEDBeam 150 RGBW	PLOTTED	Unverified · Output excluded

Planning reference only. Confirm installed modes and patch with the venue.

VALIDATION APPENDIX

WARNING · PATCH_WITHHELD

DMX patch facts are withheld pending source verification. This planning document cannot be used for hardware output.

Objects: — · Remediation: review the source facts and regenerate.

WARNING · MODE_UNVERIFIED

DMX modes are unverified; output remains excluded.

Objects: F001–F032 · Remediation: review the source facts and regenerate.

WARNING · FIXTURE_DISABLED

Fixtures are disabled for this visual planning reconstruction.

Objects: F001–F032 · Remediation: review the source facts and regenerate.

WARNING · TITLE_METADATA_INCOMPLETE

Some professional title-block metadata is missing; the document will show an em dash.

Objects: 21ca42b4298a5335de147c5e · Remediation: review the source facts and regenerate.

HitLight

VENUE & DRAWING SOURCES

Kedelhuset

Main room · House rig

Papirfabrikken 72, 8600, Silkeborg, DK

https://kedelhuset.com/

Sources checked 2026-10-19

Generated by HitLight from the saved published venue rig. Source attribution and reconstruction limitations are retained below.

Symbols: HitLight-owned category artwork. No manufacturer model geometry or original source pages included.

Fixture positions follow the venue’s published lighting plot; the currently installed rig is not verified.

The plot gives no full scale or trim heights, so scale and heights are estimated.

Partial source-based planning reconstruction; the current installation and complete fixture census are unverified.

Scale, dimensions and hanging heights may be estimated; this view is not a physical rigging specification.

Source-matched catalogue bodies are shown where available. Unresolved source identities remain labelled visual markers. Installed modes and DMX patch require verification; visual-only fixtures remain excluded from output.

Fixture positions follow the venue’s published lighting plot; the currently installed rig is not verified.

The plot gives no full scale or trim heights, so scale and heights are estimated.

Generated from the saved published HitLight layout; fixture positions and room geometry are unchanged. Not an official venue drawing.

Partial source-based planning reconstruction; the current installation and complete fixture census are unverified.

Scale, dimensions and hanging heights may be estimated; this view is not a physical rigging specification.

VENUE & DRAWING SOURCES

Source-matched catalogue bodies are shown where available. Unresolved source identities remain labelled visual markers. Installed modes and DMX patch require verification; visual-only fixtures remain excluded from output.

Output remains excluded for visual-only fixtures. Catalogue identity does not verify installed modes, addresses or the current installation.

Dansk Live member directory; physical-house identity corroborated by own-site technical documents: https://dansklive.dk/om-os/medlemmer/ · checked 2026-10-19

Official venue website; published location and technical/rental navigation: https://kedelhuset.com/ · checked 2026-10-19

Download: https://kedelhuset.com/wp-content/uploads/2026/09/KEDELHUSET-LYD-OG-LYSUDSTYR-26.pdf · checked 2026-10-19

Download: https://kedelhuset.com/wp-content/uploads/2026/09/Lightplot-Kedelhuset-2026.pdf · checked 2026-10-19

Download: https://kedelhuset.com/wp-content/uploads/2026/09/DMX-PATCH-2026.pdf · checked 2026-10-19

Download: https://kedelhuset.com/wp-content/uploads/2026/09/Backstageinfo.pdf · checked 2026-10-19

Public venue page: https://www.hitlight.app/venues/denmark/kedelhuset-21ca42b4

HitLight