
UPSTAGE

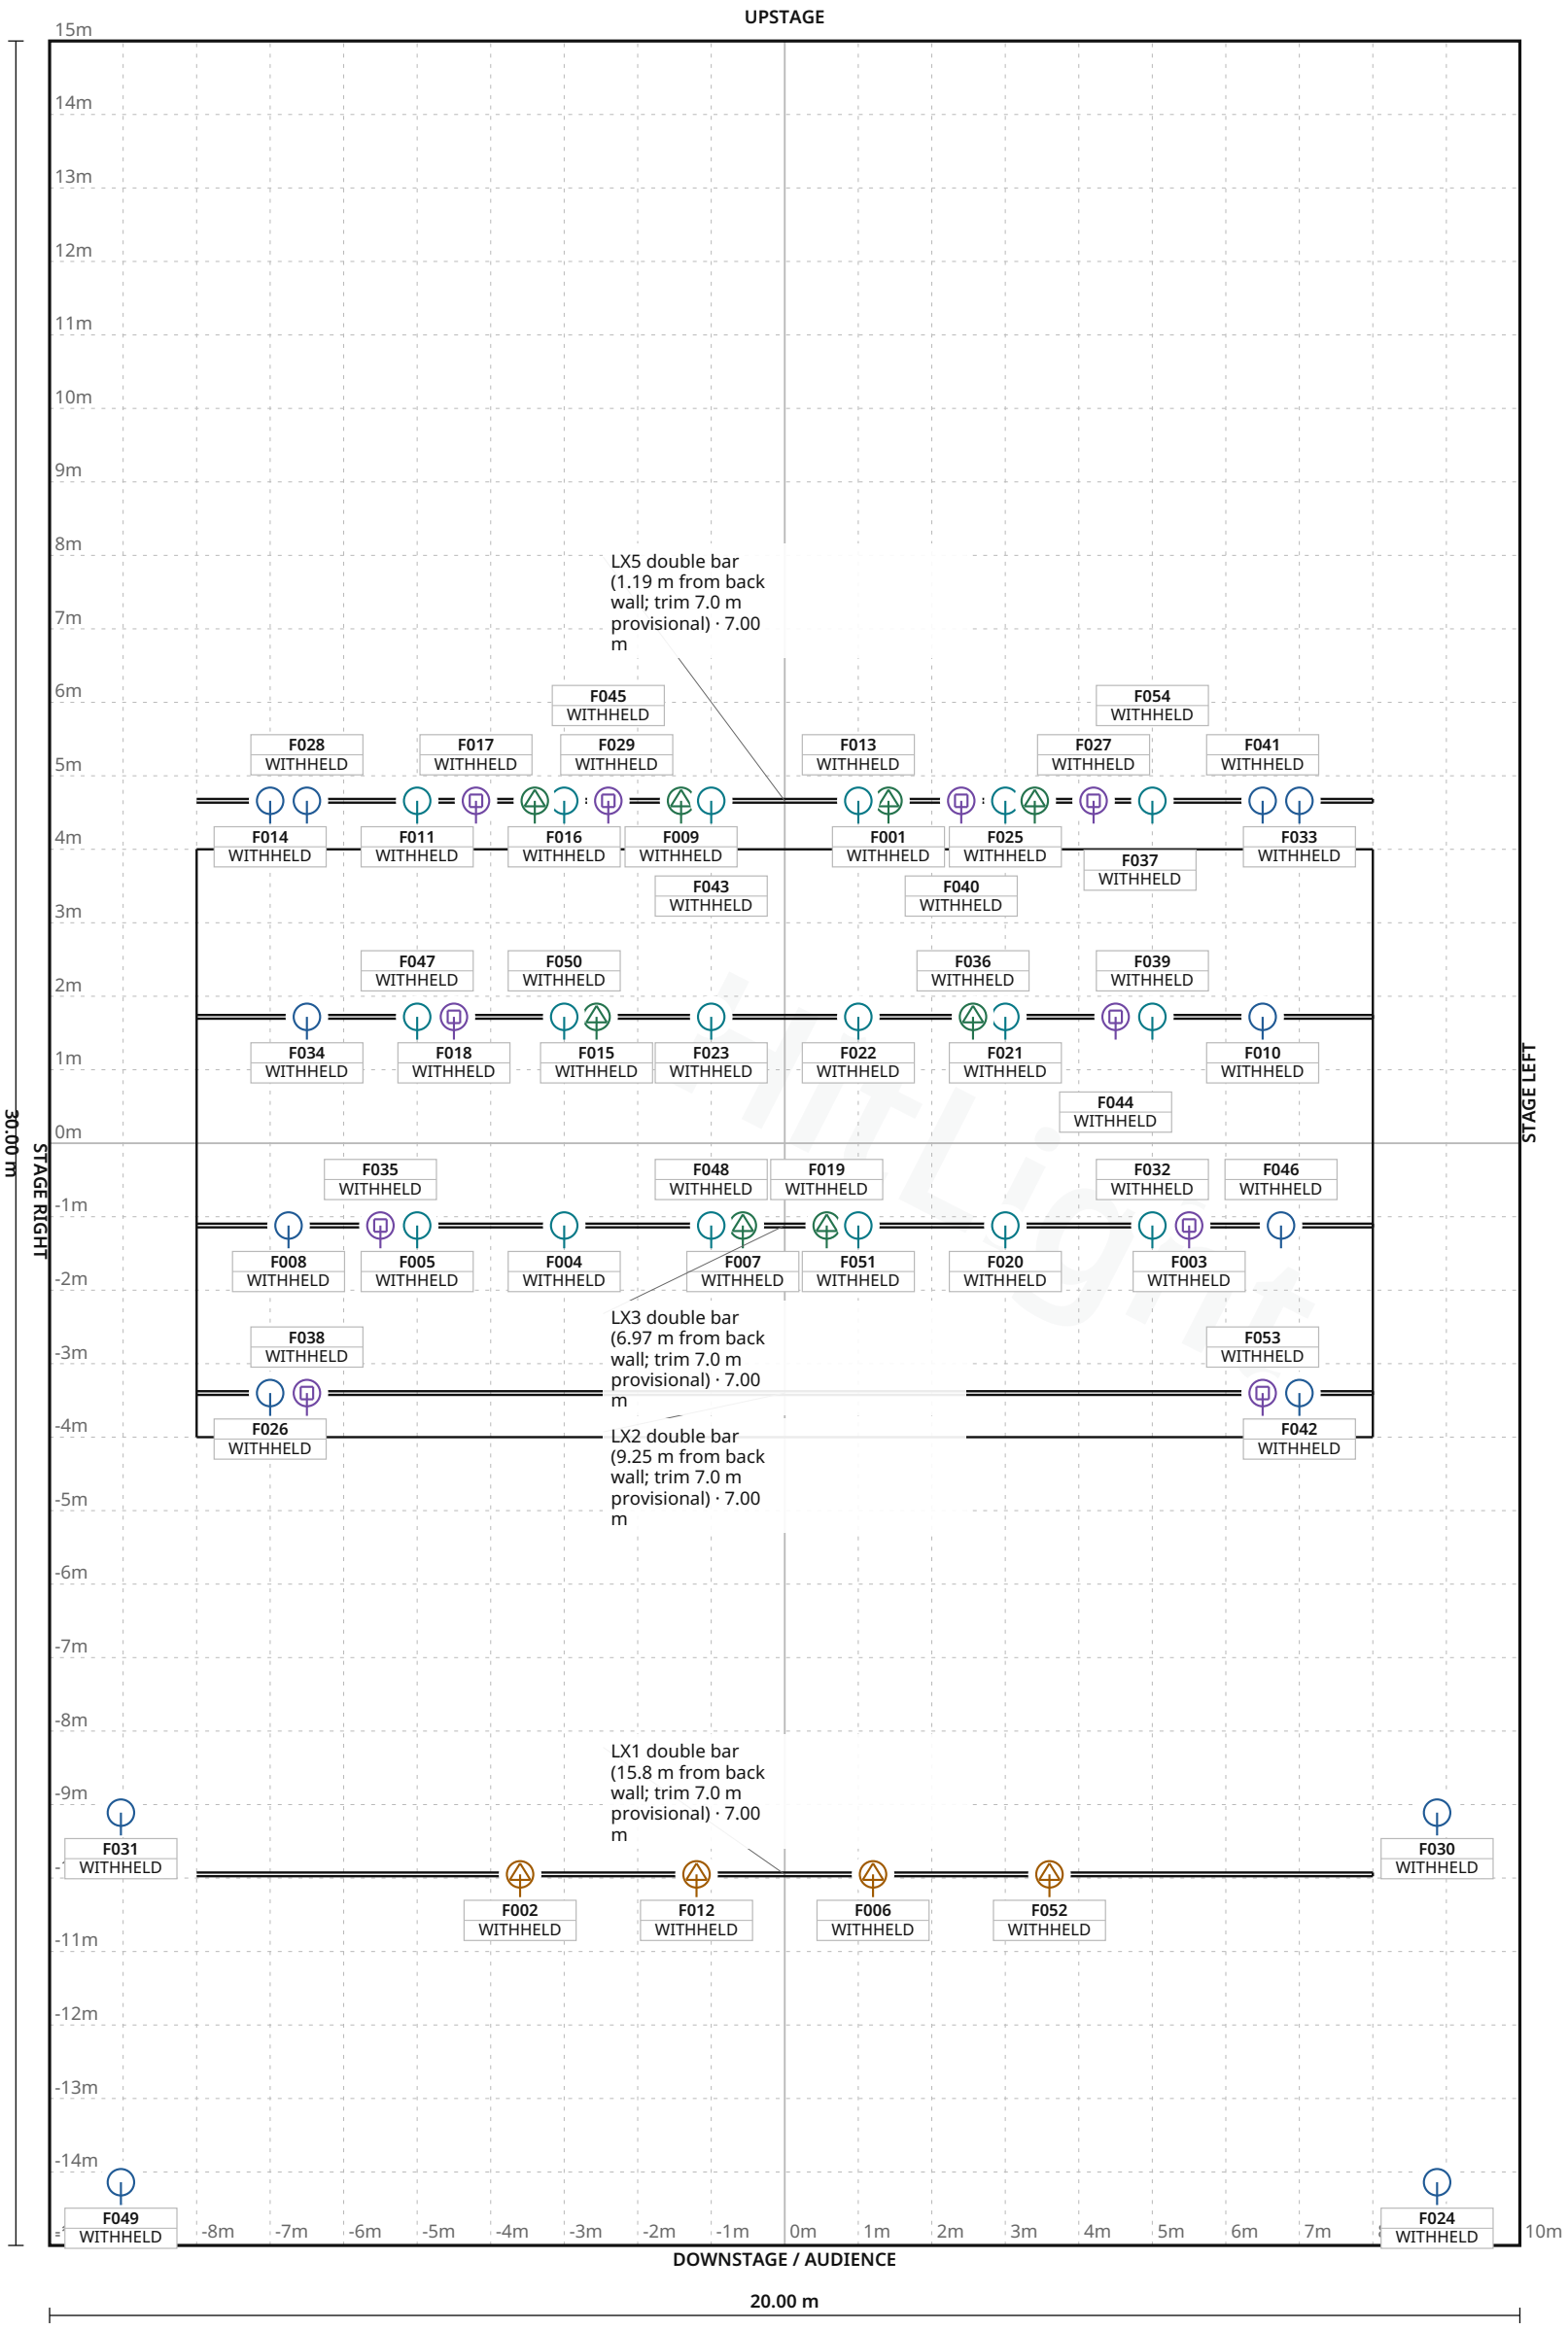

FIXTURE LEGEND

- **XLED HD** — PAR Light · 14×
- **MAC Encore** — Performance WRM, Profile Spot · 4×
- **MAC Quantum** — Profile, Profile Spot · 8×
- **MAC Quantum Wash** — Moving Head · 10×
- **RUSH PAR 2 RGBW** — Zoom, PAR Light · 18×

Stage 20.00 m W × 30.00 m D · Grid 1 m

Brygga Kultursal Halden · Kultursalen / configurable main hall

LIGHT PLOT · PLAN · Kultursalen / configurable main hall

HitLight · Brygga Kultursal Halden

Tollbugata 4, 1767 Halden, Norge, 1767, Halden, Norway

DWG HL · SCALE 1:100 · metric · PRINT AT 100%

Drawn HitLight

Generated from the saved show

SOURCE 32cbaa398d1d

SYMBOL LEGEND

5 TYPES · 54 FIXTURES · COLOUR BY TYPE



Bright XLED HD

PAR Light · 10 channel · 10 ch · category symbol

14 physical · 14 plotted

0 disabled · 0 unplaced



Martin Professional MAC Encore Performance WRM

Profile Spot · Basic · 38 ch · category symbol

4 physical · 4 plotted

0 disabled · 0 unplaced



Martin Professional MAC Quantum Profile

Profile Spot · Extended · 27 ch · category symbol

8 physical · 8 plotted

0 disabled · 0 unplaced



Martin Professional MAC Quantum Wash

Moving Head · Extended · 33 ch · category symbol

10 physical · 10 plotted

0 disabled · 0 unplaced



Martin Professional RUSH PAR 2 RGBW Zoom

PAR Light · 9 ch mode · 9 ch · category symbol

18 physical · 18 plotted

0 disabled · 0 unplaced

Brygga Kultursal Halden · Kultursalen / configurable main hall

SYMBOL LEGEND · Kultursalen / configurable main hall

HitLight · Brygga Kultursal Halden

Tollbugata 4, 1767 Halden, Norge, 1767, Halden, Norway

DWG HL · METRIC

Drawn HitLight

Generated from the saved show

SOURCE 32cbaa398d1d

GENERAL NOTES

1. Source-based lighting plan. Confirm the current rig with the venue.
2. PARTIAL: included fixtures are not a full physical-unit census.
3. DMX PATCH WITHHELD: provisional or unchecked addresses are not published.
4. Approximate planning view; not official venue paperwork or output-ready. Original HitLight symbols only; no source pages, OEM meshes, photos or logos. Original files remain private; modes and patch unverified.

HitLight

STAGE ELEMENTS

NAME	TYPE	POSITION	TRIM / SIZE
LX2 double bar (9.25 m from back wall; trim 7.0 m provisional)	pipe	X 0.00 m · Z 3.40 m	7.00 m · 16.00 m W × 0.05 m D
LX5 double bar (1.19 m from back wall; trim 7.0 m provisional)	pipe	X 0.00 m · Z -4.66 m	7.00 m · 16.00 m W × 0.05 m D
LX4 double bar (4.13 m from back wall; trim 7.0 m provisional)	pipe	X 0.00 m · Z -1.72 m	7.00 m · 16.00 m W × 0.05 m D
LX1 double bar (15.8 m from back wall; trim 7.0 m provisional)	pipe	X 0.00 m · Z 9.95 m	7.00 m · 16.00 m W × 0.05 m D
Lifting tables 16x8 m (0-0.8 m; modelled flat)	floorSection	X 0.00 m · Z 0.00 m	0.03 m · 16.00 m W × 8.00 m D
LX3 double bar (6.97 m from back wall; trim 7.0 m provisional)	pipe	X 0.00 m · Z 1.12 m	7.00 m · 16.00 m W × 0.05 m D

HitLight

Brygga Kultursal Halden · Kultursalen / configurable main hall

STAGE ELEMENTS · Kultursalen / configurable main hall

HitLight · Brygga Kultursal Halden

Tollbugata 4, 1767 Halden, Norge, 1767, Halden, Norway

DWG HL · METRIC

Drawn HitLight

Generated from the saved show

SOURCE 32cbaa398d1d

FIXTURE SCHEDULE

Fixture	Manufacturer / model	Position / mount	Mode / output
VISUAL PLANNING · DMX PATCH WITHHELD			
F001	Martin Professional / MAC Quantum Profile	LX5 double bar (1.19 m from back wall; trim 7.0 m provisional)	Unverified · Output excluded
F002	Martin Professional / MAC Encore Performance WRM	LX1 double bar (15.8 m from back wall; trim 7.0 m provisional)	Unverified · Output excluded
F003	Martin Professional / MAC Quantum Wash	LX3 double bar (6.97 m from back wall; trim 7.0 m provisional)	Unverified · Output excluded
F004	Martin Professional / RUSH PAR 2 RGBW Zoom	LX3 double bar (6.97 m from back wall; trim 7.0 m provisional)	Unverified · Output excluded
F005	Martin Professional / RUSH PAR 2 RGBW Zoom	LX3 double bar (6.97 m from back wall; trim 7.0 m provisional)	Unverified · Output excluded
F006	Martin Professional / MAC Encore Performance WRM	LX1 double bar (15.8 m from back wall; trim 7.0 m provisional)	Unverified · Output excluded
F007	Martin Professional / MAC Quantum Profile	LX3 double bar (6.97 m from back wall; trim 7.0 m provisional)	Unverified · Output excluded
F008	Bright / XLED HD	LX3 double bar (6.97 m from back wall; trim 7.0 m provisional)	Unverified · Output excluded
F009	Martin Professional / MAC Quantum Profile	LX5 double bar (1.19 m from back wall; trim 7.0 m provisional)	Unverified · Output excluded
F010	Bright / XLED HD	LX4 double bar (4.13 m from back wall; trim 7.0 m provisional)	Unverified · Output excluded
F011	Martin Professional / RUSH PAR 2 RGBW Zoom	LX5 double bar (1.19 m from back wall; trim 7.0 m provisional)	Unverified · Output excluded
F012	Martin Professional / MAC Encore Performance WRM	LX1 double bar (15.8 m from back wall; trim 7.0 m provisional)	Unverified · Output excluded
F013	Martin Professional / RUSH PAR 2 RGBW Zoom	LX5 double bar (1.19 m from back wall; trim 7.0 m provisional)	Unverified · Output excluded
F014	Bright / XLED HD	LX5 double bar (1.19 m from back wall; trim 7.0 m provisional)	Unverified · Output excluded
F015	Martin Professional / MAC Quantum Profile	LX4 double bar (4.13 m from back wall; trim 7.0 m provisional)	Unverified · Output excluded
F016	Martin Professional / RUSH PAR 2 RGBW Zoom	LX5 double bar (1.19 m from back wall; trim 7.0 m provisional)	Unverified · Output excluded
F017	Martin Professional / MAC Quantum Wash	LX5 double bar (1.19 m from back wall; trim 7.0 m provisional)	Unverified · Output excluded
F018	Martin Professional / MAC Quantum Wash	LX4 double bar (4.13 m from back wall; trim 7.0 m provisional)	Unverified · Output excluded
F019	Martin Professional / MAC Quantum Profile	LX3 double bar (6.97 m from back wall; trim 7.0 m provisional)	Unverified · Output excluded
F020	Martin Professional / RUSH PAR 2 RGBW Zoom	LX3 double bar (6.97 m from back wall; trim 7.0 m provisional)	Unverified · Output excluded

Planning reference only. Confirm installed modes and patch with the venue.

Brygga Kultursal Halden · Kultursalen / configurable main hall

FIXTURE SCHEDULE · Kultursalen / configurable main hall

HitLight · Brygga Kultursal Halden

Tollbugata 4, 1767 Halden, Norge, 1767, Halden, Norway

DWG HL · METRIC

Drawn HitLight

Generated from the saved show

SOURCE 32cbaa398d1d

Fixture	Manufacturer / model	Position / mount	Mode / output
VISUAL PLANNING · DMX PATCH WITHHELD			
F021	Martin Professional / RUSH PAR 2 RGBW Zoom	LX4 double bar (4.13 m from back wall; trim 7.0 m provisional)	Unverified · Output excluded
F022	Martin Professional / RUSH PAR 2 RGBW Zoom	LX4 double bar (4.13 m from back wall; trim 7.0 m provisional)	Unverified · Output excluded
F023	Martin Professional / RUSH PAR 2 RGBW Zoom	LX4 double bar (4.13 m from back wall; trim 7.0 m provisional)	Unverified · Output excluded
F024	Bright / XLED HD	PLOTTED	Unverified · Output excluded
F025	Martin Professional / RUSH PAR 2 RGBW Zoom	LX5 double bar (1.19 m from back wall; trim 7.0 m provisional)	Unverified · Output excluded
F026	Bright / XLED HD	LX2 double bar (9.25 m from back wall; trim 7.0 m provisional)	Unverified · Output excluded
F027	Martin Professional / MAC Quantum Wash	LX5 double bar (1.19 m from back wall; trim 7.0 m provisional)	Unverified · Output excluded
F028	Bright / XLED HD	LX5 double bar (1.19 m from back wall; trim 7.0 m provisional)	Unverified · Output excluded
F029	Martin Professional / MAC Quantum Profile	LX5 double bar (1.19 m from back wall; trim 7.0 m provisional)	Unverified · Output excluded
F030	Bright / XLED HD	PLOTTED	Unverified · Output excluded
F031	Bright / XLED HD	PLOTTED	Unverified · Output excluded
F032	Martin Professional / RUSH PAR 2 RGBW Zoom	LX3 double bar (6.97 m from back wall; trim 7.0 m provisional)	Unverified · Output excluded
F033	Bright / XLED HD	LX5 double bar (1.19 m from back wall; trim 7.0 m provisional)	Unverified · Output excluded
F034	Bright / XLED HD	LX4 double bar (4.13 m from back wall; trim 7.0 m provisional)	Unverified · Output excluded
F035	Martin Professional / MAC Quantum Wash	LX3 double bar (6.97 m from back wall; trim 7.0 m provisional)	Unverified · Output excluded
F036	Martin Professional / MAC Quantum Profile	LX4 double bar (4.13 m from back wall; trim 7.0 m provisional)	Unverified · Output excluded
F037	Martin Professional / MAC Quantum Profile	LX5 double bar (1.19 m from back wall; trim 7.0 m provisional)	Unverified · Output excluded
F038	Martin Professional / MAC Quantum Wash	LX2 double bar (9.25 m from back wall; trim 7.0 m provisional)	Unverified · Output excluded
F039	Martin Professional / RUSH PAR 2 RGBW Zoom	LX4 double bar (4.13 m from back wall; trim 7.0 m provisional)	Unverified · Output excluded
F040	Martin Professional / MAC Quantum Wash	LX5 double bar (1.19 m from back wall; trim 7.0 m provisional)	Unverified · Output excluded

Planning reference only. Confirm installed modes and patch with the venue.

Fixture	Manufacturer / model	Position / mount	Mode / output
VISUAL PLANNING · DMX PATCH WITHHELD			
F041	Bright / XLED HD	LX5 double bar (1.19 m from back wall; trim 7.0 m provisional)	Unverified · Output excluded
F042	Bright / XLED HD	LX2 double bar (9.25 m from back wall; trim 7.0 m provisional)	Unverified · Output excluded
F043	Martin Professional / RUSH PAR 2 RGBW Zoom	LX5 double bar (1.19 m from back wall; trim 7.0 m provisional)	Unverified · Output excluded
F044	Martin Professional / MAC Quantum Wash	LX4 double bar (4.13 m from back wall; trim 7.0 m provisional)	Unverified · Output excluded
F045	Martin Professional / MAC Quantum Wash	LX5 double bar (1.19 m from back wall; trim 7.0 m provisional)	Unverified · Output excluded
F046	Bright / XLED HD	LX3 double bar (6.97 m from back wall; trim 7.0 m provisional)	Unverified · Output excluded
F047	Martin Professional / RUSH PAR 2 RGBW Zoom	LX4 double bar (4.13 m from back wall; trim 7.0 m provisional)	Unverified · Output excluded
F048	Martin Professional / RUSH PAR 2 RGBW Zoom	LX3 double bar (6.97 m from back wall; trim 7.0 m provisional)	Unverified · Output excluded
F049	Bright / XLED HD	PLOTTED	Unverified · Output excluded
F050	Martin Professional / RUSH PAR 2 RGBW Zoom	LX4 double bar (4.13 m from back wall; trim 7.0 m provisional)	Unverified · Output excluded
F051	Martin Professional / RUSH PAR 2 RGBW Zoom	LX3 double bar (6.97 m from back wall; trim 7.0 m provisional)	Unverified · Output excluded
F052	Martin Professional / MAC Encore Performance WRM	LX1 double bar (15.8 m from back wall; trim 7.0 m provisional)	Unverified · Output excluded
F053	Martin Professional / MAC Quantum Wash	LX2 double bar (9.25 m from back wall; trim 7.0 m provisional)	Unverified · Output excluded
F054	Martin Professional / RUSH PAR 2 RGBW Zoom	LX5 double bar (1.19 m from back wall; trim 7.0 m provisional)	Unverified · Output excluded

Planning reference only. Confirm installed modes and patch with the venue.

VALIDATION APPENDIX

WARNING · PATCH_WITHHELD

DMX patch facts are withheld pending source verification. This planning document cannot be used for hardware output.

Objects: — · Remediation: review the source facts and regenerate.

WARNING · TITLE_METADATA_INCOMPLETE

Some professional title-block metadata is missing; the document will show an em dash.

Objects: 2281ab7a409c014cf52d1492 · Remediation: review the source facts and regenerate.

HitLight

VENUE & DRAWING SOURCES

Brygga Kultursal Halden

Kultursalen / configurable main hall · Published room reference; current setup unconfirmed

Tollbugata 4, 1767 Halden, Norge, 1767, Halden, NO

https://bryggakultursal.no/

Sources checked 2026-10-21

Generated by HitLight from the reviewed partial Brygga Kultursal Halden reconstruction. Venue sources are cited as facts; their original artwork remains private.

Symbols: HitLight-owned category artwork. No manufacturer model geometry or original source pages included.

Source-based reconstruction. Confirm the current installation and equipment availability with the venue.

Scale, fixture positions, mounting heights and aiming may include estimates; this is not a rigging specification.

Provisional fixture matches are labelled as placeholders. The recorded subset is not a complete physical inventory.

DMX addresses are withheld from public plans until their exact source patch is reconciled.

54 source-based records in this scenario display 54 approximate public catalogue housings or labelled donors and 0 labelled visual fallbacks. 8 MAC Quantum Profile display pins now use original public housings. Source identities, modes, patch and output exclusions remain qualified; geometry and optics are not hardware-verified.

Approximate planning view; not official venue paperwork or output-ready. Original HitLight symbols only; no source pages, OEM meshes, photos or logos. Original files remain private; modes and patch unverified.

Official venue information: https://bryggakultursal.no/ · checked 2026-10-19

Physical venue location: https://www.kulturhus.no/medlemsliste/ · checked 2026-10-19

Brygga-Sceneplot-complete-1page.pdf: https://utfs.io/f/qoY1ztgRlCgBtWFPJAwymqpuHTN9j3DSxX7ECcfUbVl1iFI4 · checked 2026-10-21

Brygga-Lyspatch-complete-2pages.pdf: https://utfs.io/f/qoY1ztgRlCgBBufQGADjHabhW6TL4Bk8VpJduGnNKFwRE9Ce · checked 2026-10-21

Brygga-Trekk-complete-1page.pdf: https://utfs.io/f/qoY1ztgRlCgBqk697AgRlCgB8h0NHv5s7jaFIEf2UdyYoxbr · checked 2026-10-21

Public venue page: https://www.hitlight.app/venues/norway/brygga-kultursal-halden-2281ab7a

HitLight | hitlight.app