
UPSTAGE ↑

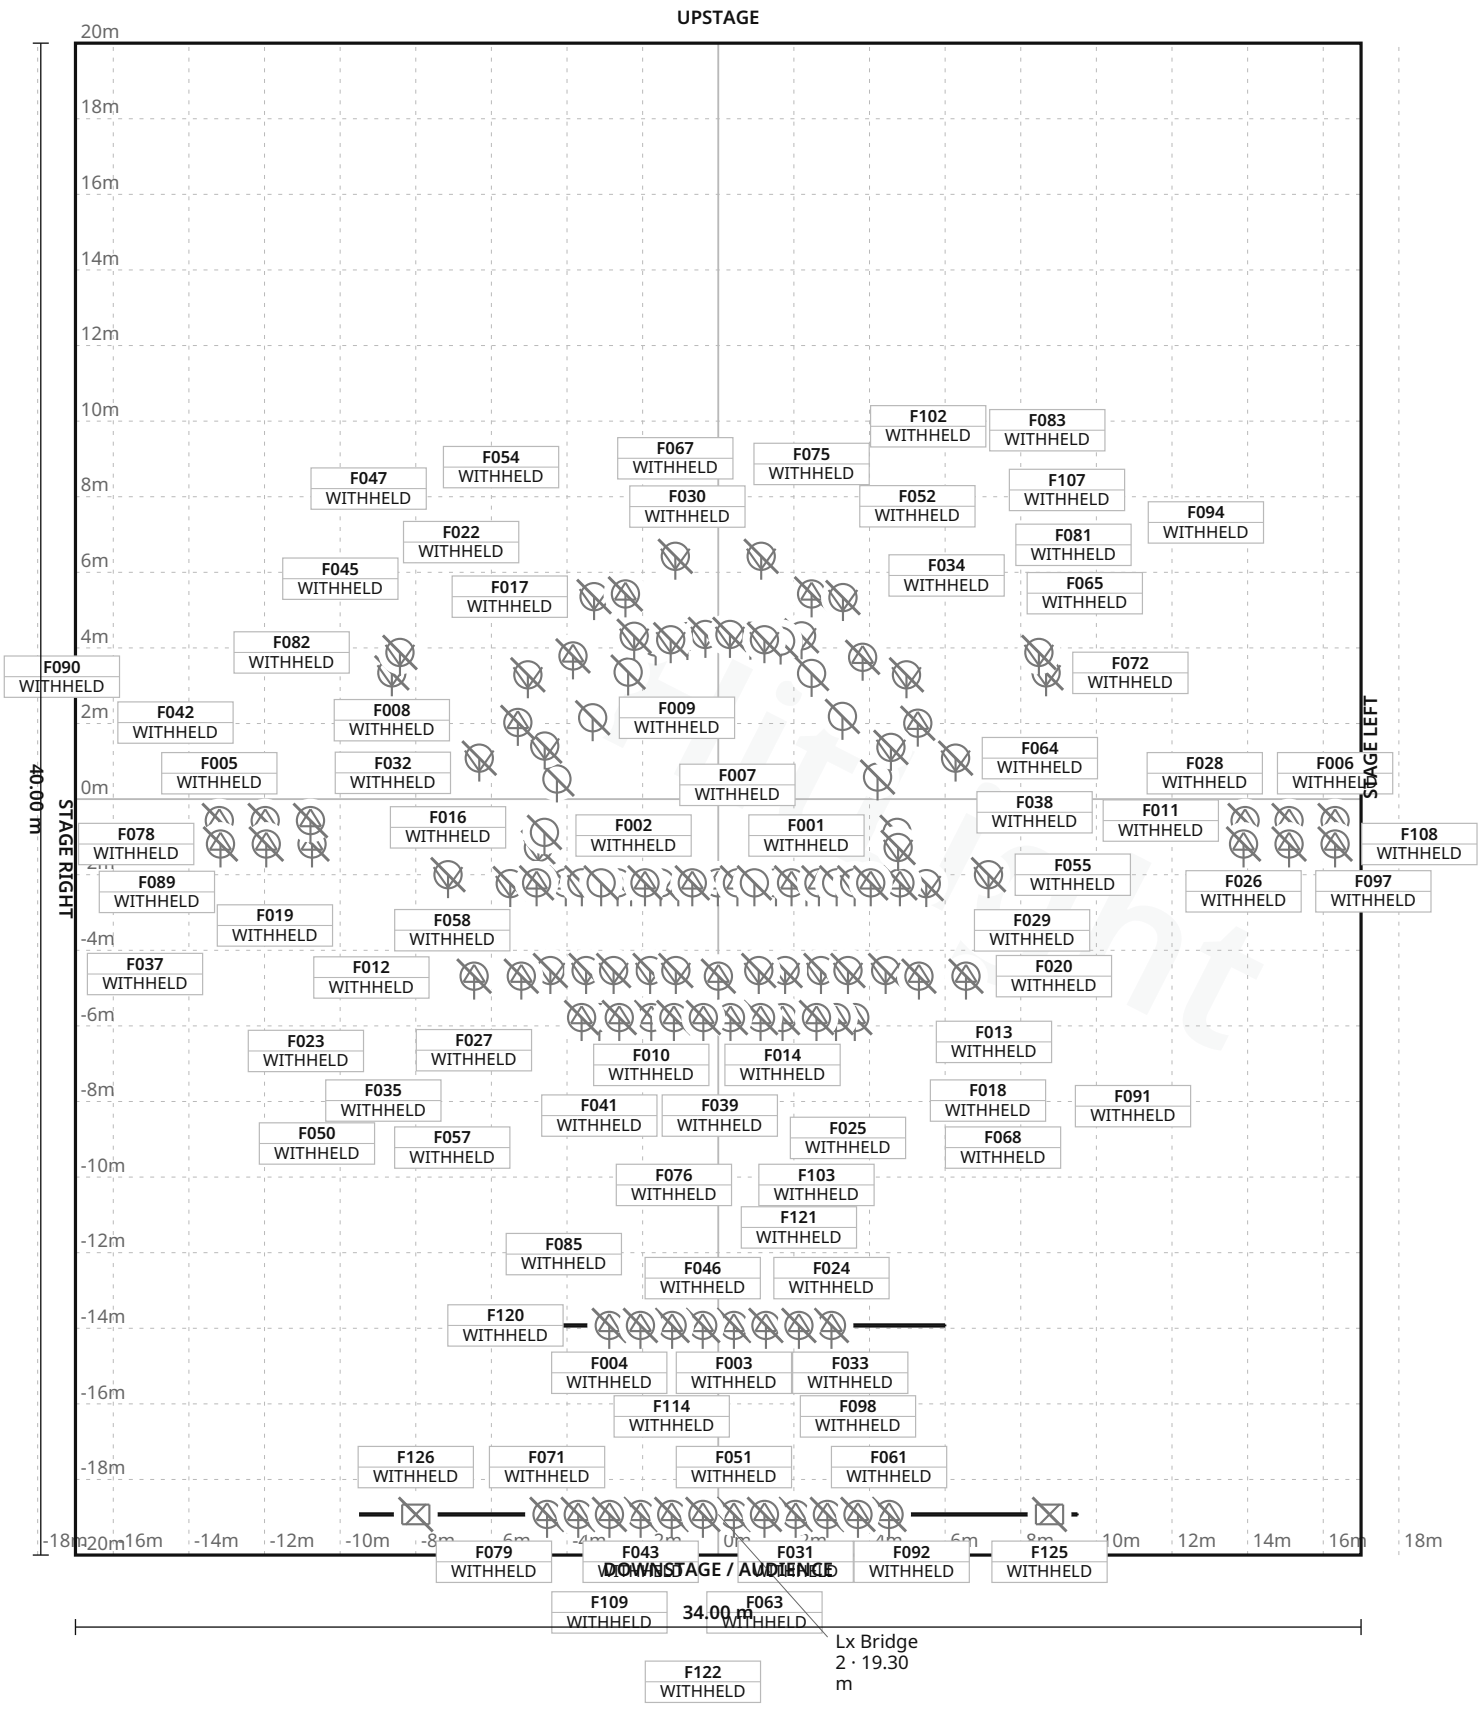

FIXTURE LEGEND

- **Source Four 10** — Profile Spot · 4×
- **Source Four 19** — Profile Spot · 12×
- **Source Four Zoom** 15-30 — Spot Light · 4×
- **Source Four Zoom** 25-50 — Profile Spot · 20×
- **SolaFrame 1000** — Profile Spot · 14×
- **Altman AIP 200W** LED PAR 6.5/50 (RGBL) — PAR Light · 18×
- **RJ 1.2kW PC** (Lupin) — Spot Light · 36×
- **RJ 710SX 10** — Profile Spot · 16×
- **Robert Juliat** Arthur LED followspot 800W — Other · 2×

Stage 34.00 m W × 40.00 m D · Grid 1 m

43 fixture labels omitted in this view due to crowding · see DMX patch

Hong Kong Cultural Centre · Concert Hall

LIGHT PLOT · PLAN · Concert Hall

HitLight · Hong Kong Cultural Centre

10 Salisbury Road, Tsim Sha Tsui, Kowloon, Hong Kong, Tsim Sha Tsui, Hong Kong SAR China

DWG HL · SCALE 1:200 · metric · PRINT AT 100%

Drawn HitLight

Generated from the saved show

SOURCE 42d4019a7f4f

SYMBOL LEGEND

9 TYPES · 126 FIXTURES · COLOUR BY TYPE



ETC Source Four 10

Profile Spot · Unverified · TBC ch · category symbol

4 physical · 4 plotted

4 disabled · 0 unplaced



ETC Source Four 19

Profile Spot · Unverified · TBC ch · category symbol

12 physical · 12 plotted

12 disabled · 0 unplaced



ETC Source Four Zoom 15-30

Spot Light · Unverified · TBC ch · category symbol

4 physical · 4 plotted

4 disabled · 0 unplaced



ETC Source Four Zoom 25-50

Profile Spot · Unverified · TBC ch · category symbol

20 physical · 20 plotted

20 disabled · 0 unplaced



High End Systems SolaFrame 1000

Profile Spot · Unverified · TBC ch · category symbol

14 physical · 14 plotted

14 disabled · 0 unplaced



Unverified source fixture Altman AIP 200W LED PAR 6.5/50 (RGBL)

PAR Light · Unverified · TBC ch · category symbol

18 physical · 18 plotted

18 disabled · 0 unplaced



Unverified source fixture RJ 1.2kW PC (Lupin)

Spot Light · Unverified · TBC ch · category symbol

36 physical · 36 plotted

36 disabled · 0 unplaced



Unverified source fixture RJ 710SX 10

Profile Spot · Unverified · TBC ch · category symbol

16 physical · 16 plotted

16 disabled · 0 unplaced

Hong Kong Cultural Centre · Concert Hall

SYMBOL LEGEND · Concert Hall

HitLight · Hong Kong Cultural Centre

10 Salisbury Road, Tsim Sha Tsui, Kowloon, Hong Kong, Tsim Sha Tsui, Hong Kong SAR China

DWG HL · METRIC

Drawn HitLight

Generated from the saved show

SOURCE 42d4019a7f4f

Unverified source fixture Robert Juliat Arthur LED followspot 800W

Other · Unverified · TBC ch · category symbol

2 physical · 2 plotted

2 disabled · 0 unplaced

HitLight

Hong Kong Cultural Centre · Concert Hall

SYMBOL LEGEND · Concert Hall

HitLight · Hong Kong Cultural Centre

10 Salisbury Road, Tsim Sha Tsui, Kowloon, Hong Kong, Tsim Sha Tsui, Hong Kong SAR China

DWG HL · METRIC

Drawn HitLight

Generated from the saved show

SOURCE 42d4019a7f4f

GENERAL NOTES

1. Source-based lighting plan. Confirm the current rig with the venue.
2. PARTIAL: included fixtures are not a full physical-unit census.
3. DMX PATCH WITHHELD: provisional or unchecked addresses are not published.
4. Approximate planning view; not official venue paperwork or output-ready. Original HitLight symbols only; no source pages, OEM meshes, photos or logos. Original files remain private; modes and patch unverified.

HitLight

Hong Kong Cultural Centre · Concert Hall

GENERAL NOTES · Concert Hall

HitLight · Hong Kong Cultural Centre

10 Salisbury Road, Tsim Sha Tsui, Kowloon, Hong Kong, Tsim Sha Tsui, Hong Kong SAR China

DWG HL · METRIC

Drawn HitLight

Generated from the saved show

SOURCE 42d4019a7f4f

STAGE ELEMENTS

NAME	TYPE	POSITION	TRIM / SIZE
Lx Bridge 2	pipe	X 0.00 m · Z 18.93 m	19.30 m · 19.00 m W × 0.05 m D
Lx Bridge 1	pipe	X 0.00 m · Z 13.93 m	19.30 m · 12.00 m W × 0.05 m D

HitLight

FIXTURE SCHEDULE

Fixture	Manufacturer / model	Position / mount	Mode / output
VISUAL PLANNING · DMX PATCH WITHHELD			
F001	Unverified source fixture / Altman AIP 200W LED PAR 6.5/50 (RGBL)	PLOTTED	Unverified · Output excluded
F002	High End Systems / SolaFrame 1000	PLOTTED	Unverified · Output excluded
F003	Unverified source fixture / RJ 710SX 10	Lx Bridge 1	Unverified · Output excluded
F004	Unverified source fixture / RJ 710SX 10	Lx Bridge 1	Unverified · Output excluded
F005	ETC / Source Four 19	PLOTTED	Unverified · Output excluded
F006	ETC / Source Four 19	PLOTTED	Unverified · Output excluded
F007	ETC / Source Four Zoom 25-50	PLOTTED	Unverified · Output excluded
F008	ETC / Source Four Zoom 15-30	PLOTTED	Unverified · Output excluded
F009	Unverified source fixture / Altman AIP 200W LED PAR 6.5/50 (RGBL)	PLOTTED	Unverified · Output excluded
F010	ETC / Source Four Zoom 25-50	PLOTTED	Unverified · Output excluded
F011	ETC / Source Four 19	PLOTTED	Unverified · Output excluded
F012	Unverified source fixture / RJ 1.2kW PC (Lupin)	PLOTTED	Unverified · Output excluded
F013	Unverified source fixture / RJ 1.2kW PC (Lupin)	PLOTTED	Unverified · Output excluded
F014	ETC / Source Four Zoom 25-50	PLOTTED	Unverified · Output excluded
F015	Unverified source fixture / RJ 1.2kW PC (Lupin)	PLOTTED	Unverified · Output excluded
F016	Unverified source fixture / RJ 1.2kW PC (Lupin)	PLOTTED	Unverified · Output excluded
F017	Unverified source fixture / RJ 1.2kW PC (Lupin)	PLOTTED	Unverified · Output excluded
F018	Unverified source fixture / RJ 1.2kW PC (Lupin)	PLOTTED	Unverified · Output excluded
F019	Unverified source fixture / RJ 1.2kW PC (Lupin)	PLOTTED	Unverified · Output excluded
F020	High End Systems / SolaFrame 1000	PLOTTED	Unverified · Output excluded

Planning reference only. Confirm installed modes and patch with the venue.

Hong Kong Cultural Centre · Concert Hall

FIXTURE SCHEDULE · Concert Hall

HitLight · Hong Kong Cultural Centre

10 Salisbury Road, Tsim Sha Tsui, Kowloon, Hong Kong, Tsim Sha Tsui, Hong Kong SAR China

DWG HL · METRIC

Drawn HitLight

Generated from the saved show

SOURCE 42d4019a7f4f

Fixture	Manufacturer / model	Position / mount	Mode / output
VISUAL PLANNING · DMX PATCH WITHHELD			
F021	Unverified source fixture / Altman AIP 200W LED PAR 6.5/50 (RGBL)	PLOTTED	Unverified · Output excluded
F022	Unverified source fixture / Altman AIP 200W LED PAR 6.5/50 (RGBL)	PLOTTED	Unverified · Output excluded
F023	Unverified source fixture / RJ 1.2kW PC (Lupin)	PLOTTED	Unverified · Output excluded
F024	Unverified source fixture / RJ 710SX 10	Lx Bridge 1	Unverified · Output excluded
F025	Unverified source fixture / RJ 1.2kW PC (Lupin)	PLOTTED	Unverified · Output excluded
F026	ETC / Source Four 19	PLOTTED	Unverified · Output excluded
F027	Unverified source fixture / Altman AIP 200W LED PAR 6.5/50 (RGBL)	PLOTTED	Unverified · Output excluded
F028	ETC / Source Four 19	PLOTTED	Unverified · Output excluded
F029	Unverified source fixture / Altman AIP 200W LED PAR 6.5/50 (RGBL)	PLOTTED	Unverified · Output excluded
F030	Unverified source fixture / Altman AIP 200W LED PAR 6.5/50 (RGBL)	PLOTTED	Unverified · Output excluded
F031	Unverified source fixture / RJ 710SX 10	Lx Bridge 2	Unverified · Output excluded
F032	Unverified source fixture / RJ 1.2kW PC (Lupin)	PLOTTED	Unverified · Output excluded
F033	Unverified source fixture / RJ 710SX 10	Lx Bridge 1	Unverified · Output excluded
F034	Unverified source fixture / Altman AIP 200W LED PAR 6.5/50 (RGBL)	PLOTTED	Unverified · Output excluded
F035	Unverified source fixture / RJ 1.2kW PC (Lupin)	PLOTTED	Unverified · Output excluded
F036	Unverified source fixture / Altman AIP 200W LED PAR 6.5/50 (RGBL)	PLOTTED	Unverified · Output excluded
F037	ETC / Source Four 19	PLOTTED	Unverified · Output excluded
F038	Unverified source fixture / RJ 1.2kW PC (Lupin)	PLOTTED	Unverified · Output excluded
F039	ETC / Source Four Zoom 25-50	PLOTTED	Unverified · Output excluded
F040	ETC / Source Four Zoom 25-50	PLOTTED	Unverified · Output excluded

Planning reference only. Confirm installed modes and patch with the venue.

Fixture	Manufacturer / model	Position / mount	Mode / output
VISUAL PLANNING · DMX PATCH WITHHELD			
F041	ETC / Source Four Zoom 25-50	PLOTTED	Unverified · Output excluded
F042	ETC / Source Four 19	PLOTTED	Unverified · Output excluded
F043	Unverified source fixture / RJ 710SX 10	Lx Bridge 2	Unverified · Output excluded
F044	Unverified source fixture / RJ 1.2kW PC (Lupin)	PLOTTED	Unverified · Output excluded
F045	Unverified source fixture / RJ 1.2kW PC (Lupin)	PLOTTED	Unverified · Output excluded
F046	Unverified source fixture / RJ 710SX 10	Lx Bridge 1	Unverified · Output excluded
F047	High End Systems / SolaFrame 1000	PLOTTED	Unverified · Output excluded
F048	Unverified source fixture / RJ 1.2kW PC (Lupin)	PLOTTED	Unverified · Output excluded
F049	ETC / Source Four Zoom 25-50	PLOTTED	Unverified · Output excluded
F050	High End Systems / SolaFrame 1000	PLOTTED	Unverified · Output excluded
F051	ETC / Source Four 10	Lx Bridge 2	Unverified · Output excluded
F052	Unverified source fixture / Altman AIP 200W LED PAR 6.5/50 (RGBL)	PLOTTED	Unverified · Output excluded
F053	Unverified source fixture / RJ 1.2kW PC (Lupin)	PLOTTED	Unverified · Output excluded
F054	Unverified source fixture / RJ 1.2kW PC (Lupin)	PLOTTED	Unverified · Output excluded
F055	Unverified source fixture / RJ 1.2kW PC (Lupin)	PLOTTED	Unverified · Output excluded
F056	Unverified source fixture / RJ 1.2kW PC (Lupin)	PLOTTED	Unverified · Output excluded
F057	ETC / Source Four Zoom 25-50	PLOTTED	Unverified · Output excluded
F058	High End Systems / SolaFrame 1000	PLOTTED	Unverified · Output excluded
F059	Unverified source fixture / RJ 1.2kW PC (Lupin)	PLOTTED	Unverified · Output excluded
F060	Unverified source fixture / Altman AIP 200W LED PAR 6.5/50 (RGBL)	PLOTTED	Unverified · Output excluded

Planning reference only. Confirm installed modes and patch with the venue.

FIXTURE SCHEDULE · CONTINUED

Fixture	Manufacturer / model	Position / mount	Mode / output
VISUAL PLANNING · DMX PATCH WITHHELD			
F061	Unverified source fixture / RJ 710SX 10	Lx Bridge 2	Unverified · Output excluded
F062	Unverified source fixture / Altman AIP 200W LED PAR 6.5/50 (RGBL)	PLOTTED	Unverified · Output excluded
F063	Unverified source fixture / RJ 710SX 10	Lx Bridge 2	Unverified · Output excluded
F064	Unverified source fixture / RJ 1.2kW PC (Lupin)	PLOTTED	Unverified · Output excluded
F065	High End Systems / SolaFrame 1000	PLOTTED	Unverified · Output excluded
F066	High End Systems / SolaFrame 1000	PLOTTED	Unverified · Output excluded
F067	Unverified source fixture / RJ 1.2kW PC (Lupin)	PLOTTED	Unverified · Output excluded
F068	ETC / Source Four Zoom 25-50	PLOTTED	Unverified · Output excluded
F069	High End Systems / SolaFrame 1000	PLOTTED	Unverified · Output excluded
F070	ETC / Source Four Zoom 25-50	PLOTTED	Unverified · Output excluded
F071	Unverified source fixture / RJ 710SX 10	Lx Bridge 2	Unverified · Output excluded
F072	ETC / Source Four Zoom 15-30	PLOTTED	Unverified · Output excluded
F073	Unverified source fixture / Altman AIP 200W LED PAR 6.5/50 (RGBL)	PLOTTED	Unverified · Output excluded
F074	Unverified source fixture / Altman AIP 200W LED PAR 6.5/50 (RGBL)	PLOTTED	Unverified · Output excluded
F075	High End Systems / SolaFrame 1000	PLOTTED	Unverified · Output excluded
F076	ETC / Source Four Zoom 25-50	PLOTTED	Unverified · Output excluded
F077	Unverified source fixture / RJ 1.2kW PC (Lupin)	PLOTTED	Unverified · Output excluded
F078	ETC / Source Four 19	PLOTTED	Unverified · Output excluded
F079	Unverified source fixture / RJ 710SX 10	Lx Bridge 2	Unverified · Output excluded
F080	Unverified source fixture / RJ 1.2kW PC (Lupin)	PLOTTED	Unverified · Output excluded

Planning reference only. Confirm installed modes and patch with the venue.

Hong Kong Cultural Centre · Concert Hall

FIXTURE SCHEDULE · Concert Hall

HitLight · Hong Kong Cultural Centre

10 Salisbury Road, Tsim Sha Tsui, Kowloon, Hong Kong, Tsim Sha Tsui, Hong Kong SAR China

DWG HL · METRIC

Drawn HitLight

Generated from the saved show

SOURCE 42d4019a7f4f

Fixture	Manufacturer / model	Position / mount	Mode / output
VISUAL PLANNING · DMX PATCH WITHHELD			
F081	Unverified source fixture / RJ 1.2kW PC (Lupin)	PLOTTED	Unverified · Output excluded
F082	ETC / Source Four Zoom 15-30	PLOTTED	Unverified · Output excluded
F083	Unverified source fixture / RJ 1.2kW PC (Lupin)	PLOTTED	Unverified · Output excluded
F084	ETC / Source Four Zoom 25-50	PLOTTED	Unverified · Output excluded
F085	Unverified source fixture / RJ 710SX 10	Lx Bridge 1	Unverified · Output excluded
F086	Unverified source fixture / RJ 1.2kW PC (Lupin)	PLOTTED	Unverified · Output excluded
F087	ETC / Source Four Zoom 25-50	PLOTTED	Unverified · Output excluded
F088	Unverified source fixture / RJ 1.2kW PC (Lupin)	PLOTTED	Unverified · Output excluded
F089	ETC / Source Four 19	PLOTTED	Unverified · Output excluded
F090	ETC / Source Four 19	PLOTTED	Unverified · Output excluded
F091	High End Systems / SolaFrame 1000	PLOTTED	Unverified · Output excluded
F092	ETC / Source Four 10	Lx Bridge 2	Unverified · Output excluded
F093	Unverified source fixture / Altman AIP 200W LED PAR 6.5/50 (RGBL)	PLOTTED	Unverified · Output excluded
F094	ETC / Source Four Zoom 15-30	PLOTTED	Unverified · Output excluded
F095	ETC / Source Four Zoom 25-50	PLOTTED	Unverified · Output excluded
F096	Unverified source fixture / RJ 1.2kW PC (Lupin)	PLOTTED	Unverified · Output excluded
F097	ETC / Source Four 19	PLOTTED	Unverified · Output excluded
F098	Unverified source fixture / RJ 710SX 10	Lx Bridge 2	Unverified · Output excluded
F099	ETC / Source Four Zoom 25-50	PLOTTED	Unverified · Output excluded
F100	Unverified source fixture / RJ 1.2kW PC (Lupin)	PLOTTED	Unverified · Output excluded

Planning reference only. Confirm installed modes and patch with the venue.

Fixture	Manufacturer / model	Position / mount	Mode / output
VISUAL PLANNING · DMX PATCH WITHHELD			
F101	High End Systems / SolaFrame 1000	PLOTTED	Unverified · Output excluded
F102	Unverified source fixture / RJ 1.2kW PC (Lupin)	PLOTTED	Unverified · Output excluded
F103	ETC / Source Four Zoom 25-50	PLOTTED	Unverified · Output excluded
F104	Unverified source fixture / RJ 1.2kW PC (Lupin)	PLOTTED	Unverified · Output excluded
F105	Unverified source fixture / Altman AIP 200W LED PAR 6.5/50 (RGBL)	PLOTTED	Unverified · Output excluded
F106	ETC / Source Four Zoom 25-50	PLOTTED	Unverified · Output excluded
F107	High End Systems / SolaFrame 1000	PLOTTED	Unverified · Output excluded
F108	ETC / Source Four 19	PLOTTED	Unverified · Output excluded
F109	ETC / Source Four 10	Lx Bridge 2	Unverified · Output excluded
F110	Unverified source fixture / RJ 1.2kW PC (Lupin)	PLOTTED	Unverified · Output excluded
F111	Unverified source fixture / RJ 1.2kW PC (Lupin)	PLOTTED	Unverified · Output excluded
F112	ETC / Source Four Zoom 25-50	PLOTTED	Unverified · Output excluded
F113	ETC / Source Four Zoom 25-50	PLOTTED	Unverified · Output excluded
F114	Unverified source fixture / RJ 710SX 10	Lx Bridge 2	Unverified · Output excluded
F115	High End Systems / SolaFrame 1000	PLOTTED	Unverified · Output excluded
F116	Unverified source fixture / RJ 1.2kW PC (Lupin)	PLOTTED	Unverified · Output excluded
F117	High End Systems / SolaFrame 1000	PLOTTED	Unverified · Output excluded
F118	Unverified source fixture / Altman AIP 200W LED PAR 6.5/50 (RGBL)	PLOTTED	Unverified · Output excluded
F119	Unverified source fixture / Altman AIP 200W LED PAR 6.5/50 (RGBL)	PLOTTED	Unverified · Output excluded
F120	Unverified source fixture / RJ 710SX 10	Lx Bridge 1	Unverified · Output excluded

Planning reference only. Confirm installed modes and patch with the venue.

FIXTURE SCHEDULE · CONTINUED

Fixture	Manufacturer / model	Position / mount	Mode / output
VISUAL PLANNING · DMX PATCH WITHHELD			
F121	Unverified source fixture / RJ 710SX 10	Lx Bridge 1	Unverified · Output excluded
F122	ETC / Source Four 10	Lx Bridge 2	Unverified · Output excluded
F123	ETC / Source Four Zoom 25-50	PLOTTED	Unverified · Output excluded
F124	Unverified source fixture / RJ 1.2kW PC (Lupin)	PLOTTED	Unverified · Output excluded
F125	Unverified source fixture / Robert Juliat Arthur LED followspot 800W	Lx Bridge 2	Unverified · Output excluded
F126	Unverified source fixture / Robert Juliat Arthur LED followspot 800W	Lx Bridge 2	Unverified · Output excluded

Planning reference only. Confirm installed modes and patch with the venue.

HitLight

Hong Kong Cultural Centre · Concert Hall

FIXTURE SCHEDULE · Concert Hall

HitLight · Hong Kong Cultural Centre

10 Salisbury Road, Tsim Sha Tsui, Kowloon, Hong Kong, Tsim Sha Tsui, Hong Kong SAR China

DWG HL · METRIC

Drawn HitLight

Generated from the saved show

SOURCE 42d4019a7f4f

VALIDATION APPENDIX

WARNING · PATCH_WITHHELD

DMX patch facts are withheld pending source verification. This planning document cannot be used for hardware output.

Objects: — · Remediation: review the source facts and regenerate.

WARNING · MODE_UNVERIFIED

DMX modes are unverified; output remains excluded.

Objects: F001–F126 · Remediation: review the source facts and regenerate.

WARNING · FIXTURE_DISABLED

Fixtures are disabled for this visual planning reconstruction.

Objects: F001–F126 · Remediation: review the source facts and regenerate.

WARNING · TITLE_METADATA_INCOMPLETE

Some professional title-block metadata is missing; the document will show an em dash.

Objects: 23c9e2e3db4db6a474080fed · Remediation: review the source facts and regenerate.

HitLight

VENUE & DRAWING SOURCES

Hong Kong Cultural Centre

Concert Hall · House rig / standard

10 Salisbury Road, Tsim Sha Tsui, Kowloon, Hong Kong, Tsim Sha Tsui, Yau Tsim Mong District, Kowloon, HK

https://www.lcsd.gov.hk/en/hkcc/

Sources checked 2026-10-22

Generated by HitLight from the reviewed partial Hong Kong Cultural Centre reconstruction. Venue sources are cited as facts; their original artwork remains private.

Symbols: HitLight-owned category artwork. No manufacturer model geometry or original source pages included.

Partial source-based planning reconstruction; the current installation and complete fixture census are unverified.

Source-matched catalogue bodies are shown where available. Unresolved source identities remain labelled visual markers. Installed modes and DMX patch require verification; visual-only fixtures remain excluded from output.

72 of 126 fixtures are listed as labelled visual placeholders or substitutes under the printed model name; their exact catalogue identity or mode is not confirmed.

126 source-based records display 106 approximate public catalogue housings or labelled donors and 20 visual fallbacks. Sixteen printed-source RJ 710SX 10 positions now use the original approximate710SX body instead of the former714SX donor. Other110fixture records, IDs, stored layout/mounts and room geometry are unchanged. Earlier714SX wording described the former donor, not printed source identity.

Original GY16 versus SX2 G22 installed edition remains inferred; VISUAL SUBSTITUTE/source names remain. The manufacturer2010archive describes22unitsinstalled2008, not a current inventory or this16positionplot. Old donor virtual modes are cleared; output remains disabled/unpatched. The catalogue external-dimmer circuit is virtual, not nativeDMX. Installed lamp/optic/fan/dimmer, mode, patch, source currency, geometry, trim/clearance and photometry remain unverified.

Approximate planning view; not official venue paperwork or output-ready. Original HitLight symbols only; no source pages, OEM meshes, photos or logos. Original files remain private; modes and patch unverified.

Official venue / technical information page (lists the venue rooms and links the technical documents): https://www2.lcsd.gov.hk/en/tech/lcsd_patss_kln.html · checked 2026-10-22

Stage plan / ground plan drawing. Linked from https://www2.lcsd.gov.hk/en/tech/lcsd_patss_kln.html: https://www2.lcsd.gov.hk/en/tech/common/venue_drawing/hkcc-ch-dwg.pdf · checked 2026-10-22

FULL Technical Information (contacts, stage, lighting/sound/AV equipment lists). Linked from https://www2.lcsd.gov.hk/en/tech/lcsd_patss_kln.html: https://www2.lcsd.gov.hk/en/tech/common/pdf/en/hkcc-ch-lfe.pdf · checked 2026-10-22

Lx Plan (house lighting plan). Linked from https://www2.lcsd.gov.hk/en/tech/lcsd_patss_kln.html: https://www2.lcsd.gov.hk/en/tech/common/venue_lxplan/hkcc-ch-lxplan.pdf · checked 2026-10-22

Extra power outlet plan. Linked from https://www2.lcsd.gov.hk/en/tech/lcsd_patss_kln.html: https://www2.lcsd.gov.hk/en/tech/common/venue_power%20plan/hkcc-ch-power%20outlet.pdf · checked 2026-10-22

Basic Technical Information sheet. Linked from https://www2.lcsd.gov.hk/en/tech/lcsd_patss_kln.html: https://www2.lcsd.gov.hk/en/tech/common/pdf/en/hkcc-ch-sfe.pdf · checked 2026-10-22

Speaker position plan. Linked from https://www2.lcsd.gov.hk/en/tech/lcsd_patss_kln.html: https://www2.lcsd.gov.hk/en/tech/common/venue_spkplan/hkcc-ch-spk%20plan.pdf · checked 2026-10-22

Colour filter schedule (stock gel list). Linked from https://www2.lcsd.gov.hk/en/tech/lcsd_patss_kln.html:

HitLight | hitlight.app

VENUE & DRAWING SOURCES

https://www2.lcsd.gov.hk/en/tech/common/venue_color%20gel/hkcc-color%20schedule.pdf · checked 2026-10-22

Stage plan / ground plan drawing. Linked from https://www2.lcsd.gov.hk/en/tech/lcsd_patss_kln.html: https://www2.lcsd.gov.hk/en/tech/common/venue_drawing/hkcc-gt-dwg.pdf · checked 2026-10-22

FULL Technical Information (contacts, stage, lighting/sound/AV equipment lists). Linked from https://www2.lcsd.gov.hk/en/tech/lcsd_patss_kln.html: https://www2.lcsd.gov.hk/en/tech/common/pdf/en/hkcc-gt-lfe.pdf · checked 2026-10-22

Hanging plot (fly bar schedule). Linked from https://www2.lcsd.gov.hk/en/tech/lcsd_patss_kln.html: https://www2.lcsd.gov.hk/en/tech/common/venue_hangplot/hkcc-gt-plot.pdf · checked 2026-10-22

Extra power outlet plan. Linked from https://www2.lcsd.gov.hk/en/tech/lcsd_patss_kln.html: https://www2.lcsd.gov.hk/en/tech/common/venue_power%20plan/hkcc-gt-power%20outlet.pdf · checked 2026-10-22

Basic Technical Information sheet. Linked from https://www2.lcsd.gov.hk/en/tech/lcsd_patss_kln.html: https://www2.lcsd.gov.hk/en/tech/common/pdf/en/hkcc-gt-sfe.pdf · checked 2026-10-22

Speaker position plan. Linked from https://www2.lcsd.gov.hk/en/tech/lcsd_patss_kln.html: https://www2.lcsd.gov.hk/en/tech/common/venue_spkplan/hkcc-gt-spk%20plan.pdf · checked 2026-10-22

Live-streaming camera position plan. Linked from https://www2.lcsd.gov.hk/en/tech/lcsd_patss_kln.html: https://www2.lcsd.gov.hk/en/tech/common/pdf/en/hkcc-st-cameraplan.pdf · checked 2026-10-22

Lighting circuit layout plan. Linked from https://www2.lcsd.gov.hk/en/tech/lcsd_patss_kln.html: https://www2.lcsd.gov.hk/en/tech/common/venue_lxplan/hkcc-st-circuit%20layout.pdf · checked 2026-10-22

Stage plan / ground plan drawing. Linked from https://www2.lcsd.gov.hk/en/tech/lcsd_patss_kln.html: https://www2.lcsd.gov.hk/en/tech/common/venue_drawing/hkcc-st-dwg.pdf · checked 2026-10-22

FULL Technical Information (contacts, stage, lighting/sound/AV equipment lists). Linked from https://www2.lcsd.gov.hk/en/tech/lcsd_patss_kln.html: https://www2.lcsd.gov.hk/en/tech/common/pdf/en/hkcc-st-lfe.pdf · checked 2026-10-22

Extra power outlet plan. Linked from https://www2.lcsd.gov.hk/en/tech/lcsd_patss_kln.html: https://www2.lcsd.gov.hk/en/tech/common/venue_power%20plan/hkcc-st-power%20outlet.pdf · checked 2026-10-22

Basic Technical Information sheet. Linked from https://www2.lcsd.gov.hk/en/tech/lcsd_patss_kln.html: https://www2.lcsd.gov.hk/en/tech/common/pdf/en/hkcc-st-sfe.pdf · checked 2026-10-22

Public venue page: https://www.hitlight.app/venues/hong-kong-sar-china/hong-kong-cultural-centre-23c9e2e3

HitLight