
UPSTAGE ↑

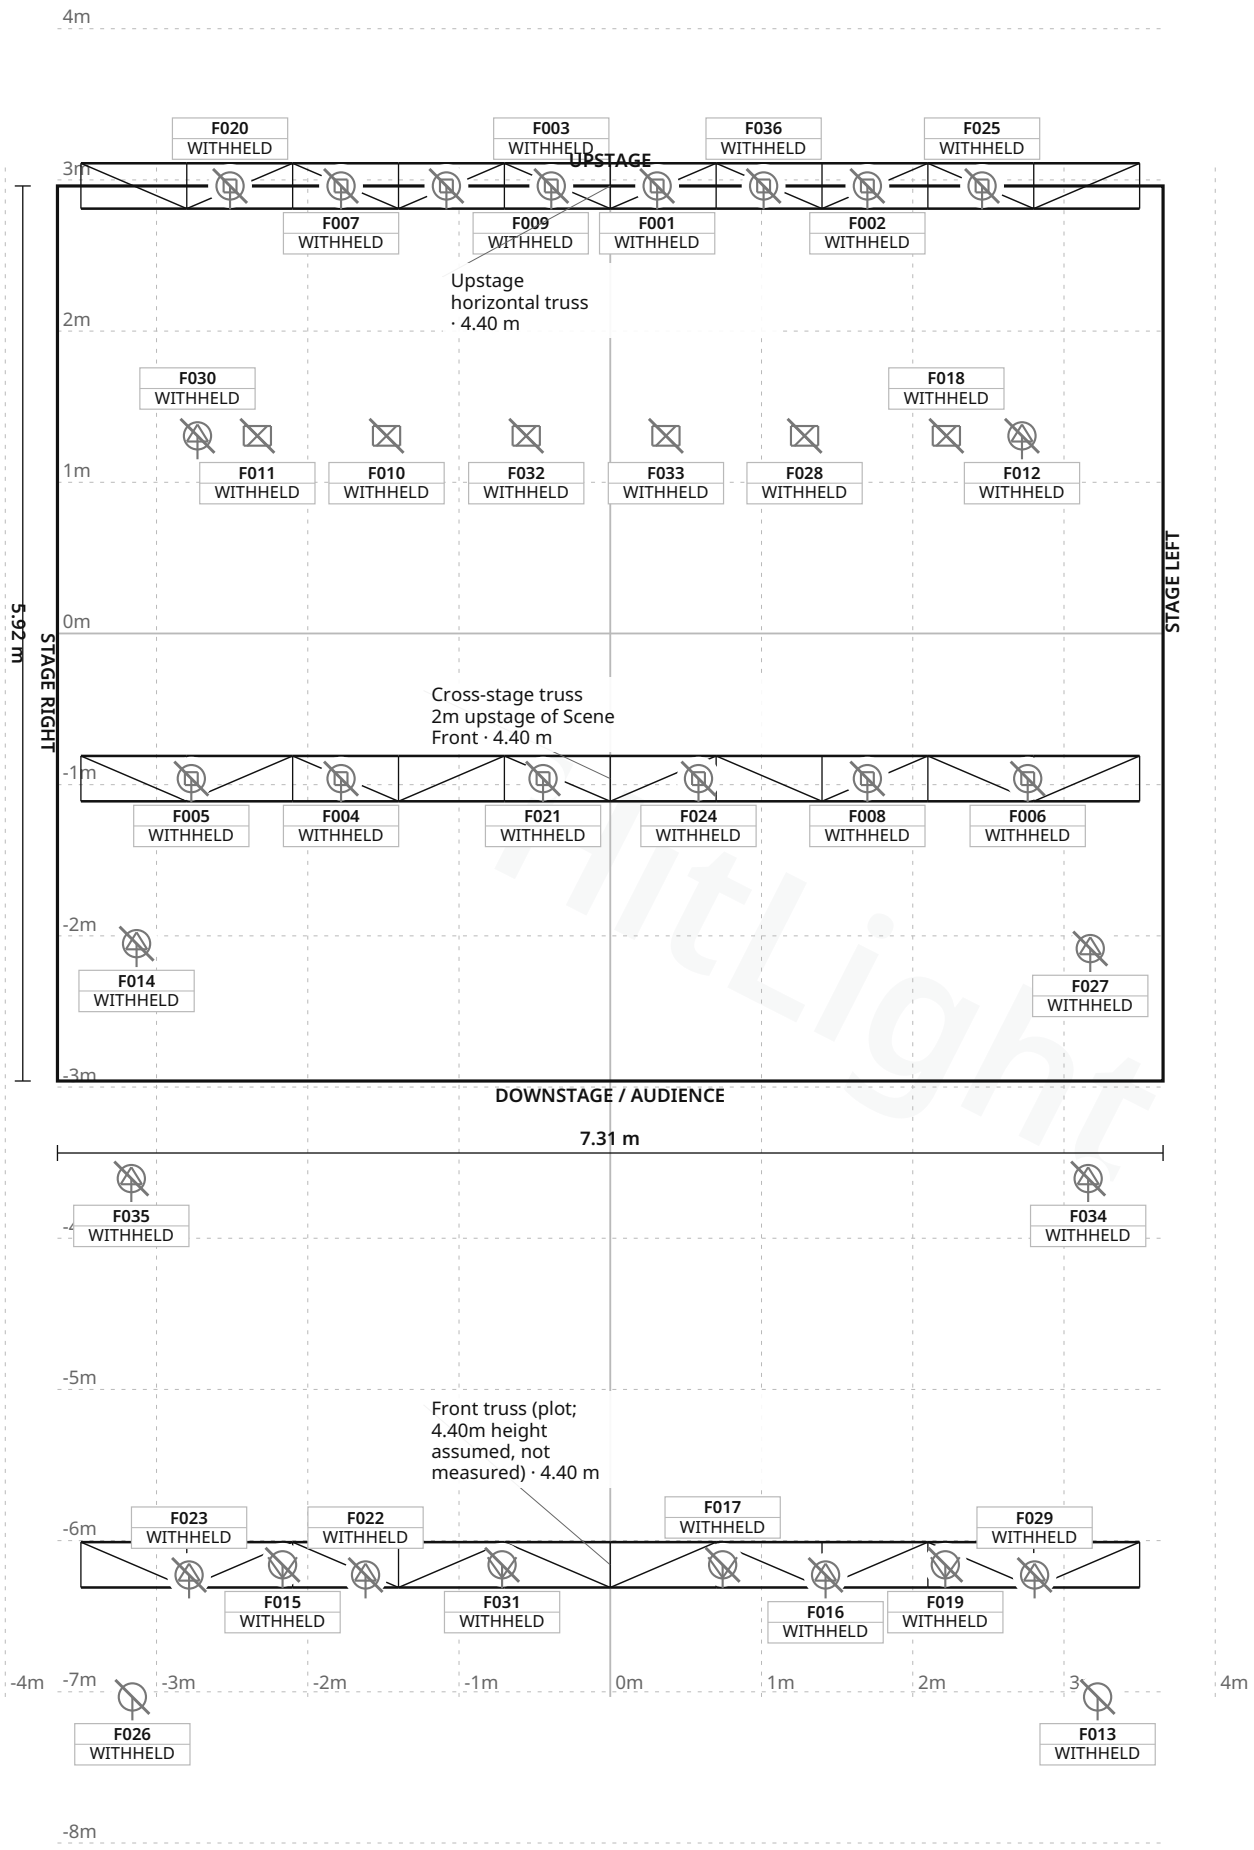

FIXTURE LEGEND

- **Source Four jr** — Zoom — Profile Spot · 10×
- **Par 18x10W PRO** — PAR Light · 2×
- **Rush MH6** — Moving Head · 8×
- **AstraHybrid330** — Moving Head · 6×
- **EclFresnel2KTW** — Spot Light · 4×
- **ADJ Flat Par** — Tri18 — Other · 6×

Stage 7.31 m W × 5.92 m D · Grid 1 m

Alles Kulturhus · Amfiscenen

LIGHT PLOT · PLAN · Amfiscenen

HitLight · Alles Kulturhus

Hønefoss Bru 3, 3510 Hønefoss, Norge, 3510, Hønefoss, Norway

DWG HL · SCALE 1:50 · metric · PRINT AT 100%

Drawn HitLight

Generated from the saved show

SOURCE 6af634a72825

SYMBOL LEGEND

6 TYPES · 36 FIXTURES · COLOUR BY TYPE



ETC Source Four jr Zoom

Profile Spot · Unverified · TBC ch · category symbol

10 physical · 10 plotted

10 disabled · 0 unplaced



FOS Technologies Par 18x10W PRO

PAR Light · Unverified · TBC ch · category symbol

2 physical · 2 plotted

2 disabled · 0 unplaced



Martin Professional Rush MH6

Moving Head · Unverified · TBC ch · category symbol

8 physical · 8 plotted

8 disabled · 0 unplaced



Prolights AstraHybrid330

Moving Head · Unverified · TBC ch · category symbol

6 physical · 6 plotted

6 disabled · 0 unplaced



Prolights EclFresnel2KTW

Spot Light · Unverified · TBC ch · category symbol

4 physical · 4 plotted

4 disabled · 0 unplaced



Unverified source fixture ADJ Flat Par Tri18

Other · Unverified · TBC ch · category symbol

6 physical · 6 plotted

6 disabled · 0 unplaced

Alles Kulturhus · Amfiscenen

SYMBOL LEGEND · Amfiscenen

HitLight · Alles Kulturhus

Hønefoss Bru 3, 3510 Hønefoss, Norge, 3510, Hønefoss, Norway

DWG HL · METRIC

Drawn HitLight

Generated from the saved show

SOURCE 6af634a72825

GENERAL NOTES

1. Source-based lighting plan. Confirm the current rig with the venue.
2. PARTIAL: included fixtures are not a full physical-unit census.
3. DMX PATCH WITHHELD: provisional or unchecked addresses are not published.
4. The reconstruction retains its documented coverage and geometry assumptions; confirm the current setup with the venue.
5. Source-based reconstruction. Confirm the current installation and equipment availability with the venue.

HitLight

STAGE ELEMENTS

NAME	TYPE	POSITION	TRIM / SIZE
Upstage horizontal truss	trussStraight	X 0.00 m · Z -2.96 m	4.40 m · 7.00 m W × 0.30 m D
Cross-stage truss 2m upstage of Scene Front	trussStraight	X 0.00 m · Z 0.96 m	4.40 m · 7.00 m W × 0.30 m D
Front truss (plot; 4.40m height assumed, not measured)	trussStraight	X 0.00 m · Z 6.16 m	4.40 m · 7.00 m W × 0.30 m D

HitLight

FIXTURE SCHEDULE

Fixture	Manufacturer / model	Position / mount	Mode / output
VISUAL PLANNING · DMX PATCH WITHHELD			
F001	Martin Professional / Rush MH6	Upstage horizontal truss	Unverified · Output excluded
F002	Martin Professional / Rush MH6	Upstage horizontal truss	Unverified · Output excluded
F003	Martin Professional / Rush MH6	Upstage horizontal truss	Unverified · Output excluded
F004	Martin Professional / Rush MH6	Cross-stage truss 2m upstage of Scene Front	Unverified · Output excluded
F005	Martin Professional / Rush MH6	Cross-stage truss 2m upstage of Scene Front	Unverified · Output excluded
F006	Martin Professional / Rush MH6	Cross-stage truss 2m upstage of Scene Front	Unverified · Output excluded
F007	Martin Professional / Rush MH6	Upstage horizontal truss	Unverified · Output excluded
F008	Martin Professional / Rush MH6	Cross-stage truss 2m upstage of Scene Front	Unverified · Output excluded
F009	Prolights / AstraHybrid330	Upstage horizontal truss	Unverified · Output excluded
F010	Unverified source fixture / ADJ Flat Par Tri18	PLOTTED	Unverified · Output excluded
F011	Unverified source fixture / ADJ Flat Par Tri18	PLOTTED	Unverified · Output excluded
F012	ETC / Source Four jr Zoom	PLOTTED	Unverified · Output excluded
F013	FOS Technologies / Par 18x10W PRO	PLOTTED	Unverified · Output excluded
F014	ETC / Source Four jr Zoom	PLOTTED	Unverified · Output excluded
F015	Prolights / EclFresnel2KTW	Front truss (plot; 4.40m height assumed, not measured)	Unverified · Output excluded
F016	ETC / Source Four jr Zoom	Front truss (plot; 4.40m height assumed, not measured)	Unverified · Output excluded
F017	Prolights / EclFresnel2KTW	Front truss (plot; 4.40m height assumed, not measured)	Unverified · Output excluded
F018	Unverified source fixture / ADJ Flat Par Tri18	PLOTTED	Unverified · Output excluded
F019	Prolights / EclFresnel2KTW	Front truss (plot; 4.40m height assumed, not measured)	Unverified · Output excluded
F020	Prolights / AstraHybrid330	Upstage horizontal truss	Unverified · Output excluded

Planning reference only. Confirm installed modes and patch with the venue.

Alles Kulturhus · Amfiscenen

FIXTURE SCHEDULE · Amfiscenen

HitLight · Alles Kulturhus

Hønefoss Bru 3, 3510 Hønefoss, Norge, 3510, Hønefoss, Norway

DWG HL · METRIC

Drawn HitLight

Generated from the saved show

SOURCE 6af634a72825

Fixture	Manufacturer / model	Position / mount	Mode / output
VISUAL PLANNING · DMX PATCH WITHHELD			
F021	Prolights / AstraHybrid330	Cross-stage truss 2m upstage of Scene Front	Unverified · Output excluded
F022	ETC / Source Four jr Zoom	Front truss (plot; 4.40m height assumed, not measured)	Unverified · Output excluded
F023	ETC / Source Four jr Zoom	Front truss (plot; 4.40m height assumed, not measured)	Unverified · Output excluded
F024	Prolights / AstraHybrid330	Cross-stage truss 2m upstage of Scene Front	Unverified · Output excluded
F025	Prolights / AstraHybrid330	Upstage horizontal truss	Unverified · Output excluded
F026	FOS Technologies / Par 18x10W PRO	PLOTTED	Unverified · Output excluded
F027	ETC / Source Four jr Zoom	PLOTTED	Unverified · Output excluded
F028	Unverified source fixture / ADJ Flat Par Tri18	PLOTTED	Unverified · Output excluded
F029	ETC / Source Four jr Zoom	Front truss (plot; 4.40m height assumed, not measured)	Unverified · Output excluded
F030	ETC / Source Four jr Zoom	PLOTTED	Unverified · Output excluded
F031	Prolights / EclFresnel2KTW	Front truss (plot; 4.40m height assumed, not measured)	Unverified · Output excluded
F032	Unverified source fixture / ADJ Flat Par Tri18	PLOTTED	Unverified · Output excluded
F033	Unverified source fixture / ADJ Flat Par Tri18	PLOTTED	Unverified · Output excluded
F034	ETC / Source Four jr Zoom	PLOTTED	Unverified · Output excluded
F035	ETC / Source Four jr Zoom	PLOTTED	Unverified · Output excluded
F036	Prolights / AstraHybrid330	Upstage horizontal truss	Unverified · Output excluded

Planning reference only. Confirm installed modes and patch with the venue.

VALIDATION APPENDIX

WARNING · PATCH_WITHHELD

DMX patch facts are withheld pending source verification. This planning document cannot be used for hardware output.

Objects: — · Remediation: review the source facts and regenerate.

WARNING · MODE_UNVERIFIED

DMX modes are unverified; output remains excluded.

Objects: F001–F036 · Remediation: review the source facts and regenerate.

WARNING · FIXTURE_DISABLED

Fixtures are disabled for this visual planning reconstruction.

Objects: F001–F036 · Remediation: review the source facts and regenerate.

WARNING · TITLE_METADATA_INCOMPLETE

Some professional title-block metadata is missing; the document will show an em dash.

Objects: 24b5876f6579081315a4f2bb · Remediation: review the source facts and regenerate.

HitLight

VENUE & DRAWING SOURCES

Alles Kulturhus

Amfiscenen · Published house rig (unverified)

Hønefoss Bru 3, 3510 Hønefoss, Norge, 3510, Hønefoss, NO

https://alleskulturhus.no/

Sources checked 2026-10-19

Symbols: HitLight-owned category artwork. No manufacturer model geometry or original source pages included.

Source-based reconstruction. Confirm the current installation and equipment availability with the venue.

Scale, fixture positions, mounting heights and aiming may include estimates; this is not a rigging specification.

Provisional fixture matches are labelled as placeholders. The recorded subset is not a complete physical inventory.

DMX addresses are withheld from public plans until their exact source patch is reconciled.

Partial source-based planning reconstruction; the current installation and complete fixture census are unverified.

Source-matched catalogue bodies are shown where available. Unresolved source identities remain labelled visual markers. Installed modes and DMX patch require verification; visual-only fixtures remain excluded from output.

Exact available catalogue display bodies are restored through verified immutable references. Fixture identities, installed modes, patch and output verification are unchanged; original source qualifications remain authoritative.

The reconstruction retains its documented coverage and geometry assumptions; confirm the current setup with the venue.

Source-based reconstruction. Confirm the current installation and equipment availability with the venue.

Scale, fixture positions, mounting heights and aiming may include estimates; this is not a rigging specification.

Provisional fixture matches are labelled as placeholders. The recorded subset is not a complete physical inventory.

DMX addresses are withheld from public plans until their exact source patch is reconciled.

Partial source-based planning reconstruction; the current installation and complete fixture census are unverified.

Source-matched catalogue bodies are shown where available. Unresolved source identities remain labelled visual markers. Installed modes and DMX patch require verification; visual-only fixtures remain excluded from output.

Output remains excluded for visual-only fixtures. Catalogue identity does not verify installed modes, addresses or the current installation.

Exact available catalogue display bodies are restored through verified immutable references. Fixture identities, installed modes, patch and output verification are unchanged; original source qualifications remain authoritative.

Official venue information: https://alleskulturhus.no/ · checked 2026-10-19

Physical venue location: https://www.kulturhus.no/medlemsliste/ · checked 2026-10-19

AmfiScenen_v2026Plot.pdf:

HitLight | hitlight.app

VENUE & DRAWING SOURCES

https://alleskulturhus.no/storage/app/media/tegninger/AmfiScenen_v2026Plot.pdf · checked 2026-10-19

AmfiScenen Mål.pdf: https://alleskulturhus.no/storage/app/media/scener/AmfiScenen%20M%C3%A5l.pdf · checked 2026-10-19

Patch_Amfiscenen.pdf: https://alleskulturhus.no/storage/app/media/tegninger/Patch_Amfiscenen.pdf · checked 2026-10-19

Venue technical reference: https://alleskulturhus.no/storage/app/media/tegninger/Lysplott%20v6.pdf · checked 2026-10-19

Public venue page: https://www.hitlight.app/venues/norway/alles-kulturhus-24b5876f

HitLight