
UPSTAGE ↑

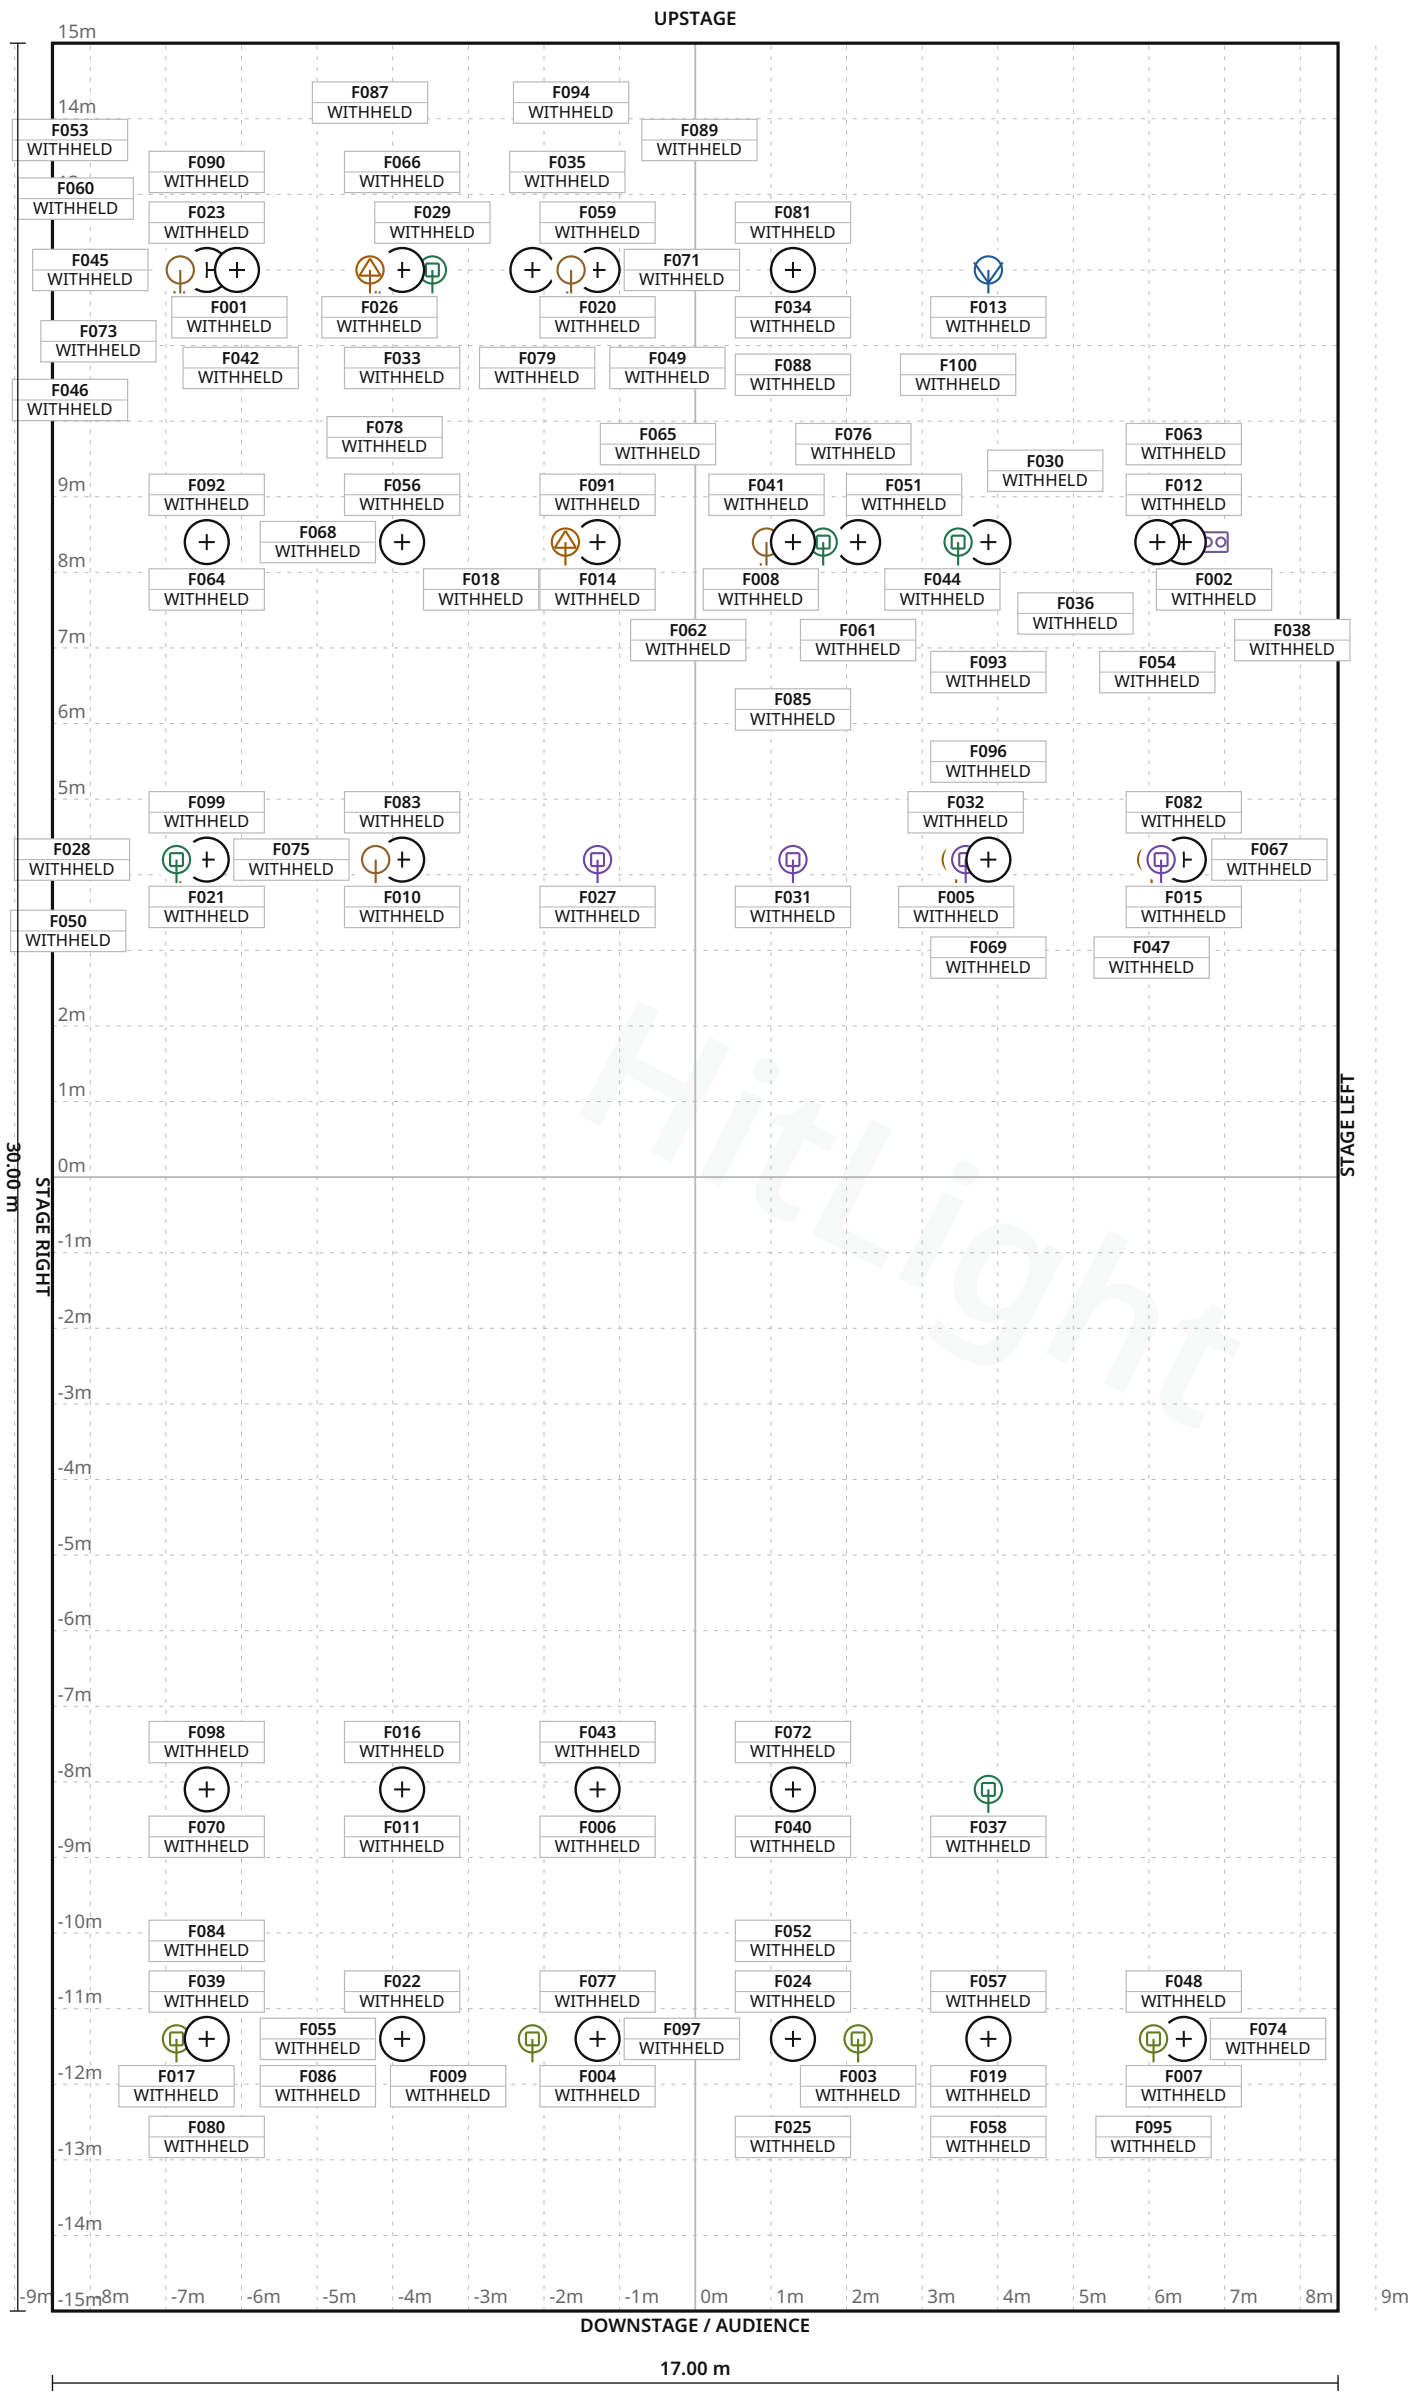


HitLight

**FIXTURE LEGEND**

- **F2 FC** — Spot Light · 14×
- **F2 T V1-5** — Profile Spot · 6×
- **impression X4 S** — Moving Head · 19×
- **MAC Aura XIP** — Moving Head · 12×
- **Martin ELP CL** — LED Profile — Profile Spot · 6×
- **Expolite ELF24CM** — room — PAR Light · 10×
- **GLP** — ImpressionSpotOne room — Moving Head · 4×
- **JB-LightingP9** — Moving Head · 7×
- **LCPro** — Show.Strobe1k — Blinder · 4×
- **Prolights** — Sunrise2IP — Blinder · 4×
- **ROXX e-Show TW+** — PAR Light · 8×
- **ROXX e-Show TW+** — room — PAR Light · 6×

Stage 17.00 m W × 30.00 m D · Grid 1 m



## Kulturverein franz.K e.V. · saal

LIGHT PLOT · PLAN · saal

HitLight · Kulturverein franz.K e.V.

Unter den Linden 23, 72762, Reutlingen, Germany

DWG HL · SCALE 1:100 · metric · PRINT AT 100%

Drawn HitLight

Generated from the saved show

SOURCE 6dcd541d9428

# SYMBOL LEGEND

12 TYPES · 100 FIXTURES · COLOUR BY TYPE



**Cameo F2 FC**

Spot Light · 16 CH Direct-CCT 16Bit Mode · 16 ch · category symbol

**14 physical · 14 plotted**

0 disabled · 0 unplaced



**Cameo F2 T V1-5**

Profile Spot · 2CH 16Bit · 2 ch · category symbol

**6 physical · 6 plotted**

0 disabled · 0 unplaced



**GLP impression X4 S**

Moving Head · Extended Mode 19CH · 19 ch · category symbol

**19 physical · 19 plotted**

0 disabled · 0 unplaced



**Martin Professional MAC Aura XIP**

Moving Head · Basic · 36 ch · category symbol

**12 physical · 12 plotted**

0 disabled · 0 unplaced



**OGSON fixtures Martin ELP CL LED Profile**

Profile Spot · 17 ch · 17 ch · category symbol

**6 physical · 6 plotted**

0 disabled · 0 unplaced



**Unverified source fixture Expolite ELF24CM room**

PAR Light · Unverified · TBC ch · category symbol

**10 physical · 10 plotted**

0 disabled · 0 unplaced



**Unverified source fixture GLP ImpressionSpotOne room**

Moving Head · Unverified · TBC ch · category symbol

**4 physical · 4 plotted**

0 disabled · 0 unplaced



**Unverified source fixture JB-LightingP9**

Moving Head · Unverified · TBC ch · category symbol

**7 physical · 7 plotted**

0 disabled · 0 unplaced



## Kulturverein franz.K e.V. · saal

**SYMBOL LEGEND · saal**

HitLight · Kulturverein franz.K e.V.

Unter den Linden 23, 72762, Reutlingen, Germany

**DWG HL · METRIC**

Drawn HitLight

Generated from the saved show

SOURCE 6dcd541d9428

# SYMBOL LEGEND · CONTINUED



| | | |
|---|---|---|
| **Unverified source fixture LCPro Show.Strobe1k**<br>Blinder · Unverified · TBC ch · category symbol | **4 physical · 4 plotted**<br>0 disabled · 0 unplaced |
| **Unverified source fixture Prolights Sunrise2IP**<br>Blinder · Unverified · TBC ch · category symbol | **4 physical · 4 plotted**<br>0 disabled · 0 unplaced |
| **Unverified source fixture ROXX e-Show TW+**<br>PAR Light · Unverified · TBC ch · category symbol | **8 physical · 8 plotted**<br>0 disabled · 0 unplaced |
| **Unverified source fixture ROXX e-Show TW+ room**<br>PAR Light · Unverified · TBC ch · category symbol | **6 physical · 6 plotted**<br>0 disabled · 0 unplaced |

HitLight



## Kulturverein franz.K e.V. · saal

**SYMBOL LEGEND · saal**

HitLight · Kulturverein franz.K e.V.

Unter den Linden 23, 72762, Reutlingen, Germany

**DWG HL · METRIC**

Drawn HitLight

Generated from the saved show

SOURCE 6dcd541d9428

# GENERAL NOTES

1. Source-based lighting plan. Confirm the current rig with the venue.
2. PARTIAL: included fixtures are not a full physical-unit census.
3. DMX PATCH WITHHELD: provisional or unchecked addresses are not published.
4. Approximate planning view; not official venue paperwork or output-ready. Original HitLight symbols only; no source pages, OEM meshes, photos or logos. Original files remain private; modes and patch unverified.

HitLight

# FIXTURE SCHEDULE



| Fixture | Manufacturer / model | Position / mount | Mode / output |
|---|---|---|---|
| VISUAL PLANNING · DMX PATCH WITHHELD | | | |
| F001 | Unverified source fixture / LCPro Show.Strobe1k | PLOTTED | Unverified · Output excluded |
| F002 | Unverified source fixture / Prolights Sunrise2IP | PLOTTED | Unverified · Output excluded |
| F003 | Unverified source fixture / GLP ImpressionSpotOne room | PLOTTED | Unverified · Output excluded |
| F004 | Unverified source fixture / ROXX e-Show TW+ room | PLOTTED | Unverified · Output excluded |
| F005 | Cameo / F2 T V1-5 | PLOTTED | Unverified · Output excluded |
| F006 | GLP / impression X4 S | PLOTTED | Unverified · Output excluded |
| F007 | Unverified source fixture / Expolite ELF24CM room | PLOTTED | Unverified · Output excluded |
| F008 | Cameo / F2 T V1-5 | PLOTTED | Unverified · Output excluded |
| F009 | Unverified source fixture / GLP ImpressionSpotOne room | PLOTTED | Unverified · Output excluded |
| F010 | Cameo / F2 FC | PLOTTED | Unverified · Output excluded |
| F011 | Unverified source fixture / Expolite ELF24CM room | PLOTTED | Unverified · Output excluded |
| F012 | Unverified source fixture / JB-LightingP9 | PLOTTED | Unverified · Output excluded |
| F013 | Cameo / F2 FC | PLOTTED | Unverified · Output excluded |
| F014 | OGSON fixtures / Martin ELP CL LED Profile | PLOTTED | Unverified · Output excluded |
| F015 | OGSON fixtures / Martin ELP CL LED Profile | PLOTTED | Unverified · Output excluded |
| F016 | GLP / impression X4 S | PLOTTED | Unverified · Output excluded |
| F017 | Unverified source fixture / GLP ImpressionSpotOne room | PLOTTED | Unverified · Output excluded |
| F018 | Cameo / F2 T V1-5 | PLOTTED | Unverified · Output excluded |
| F019 | Unverified source fixture / Expolite ELF24CM room | PLOTTED | Unverified · Output excluded |
| F020 | Cameo / F2 FC | PLOTTED | Unverified · Output excluded |

**Planning reference only. Confirm installed modes and patch with the venue.**



## Kulturverein franz.K e.V. · saal

FIXTURE SCHEDULE · saal

HitLight · Kulturverein franz.K e.V.

Unter den Linden 23, 72762, Reutlingen, Germany

DWG HL · METRIC

Drawn HitLight

Generated from the saved show

SOURCE 6dcd541d9428

| Fixture | Manufacturer / model | Position / mount | Mode / output |
|---|---|---|---|
| VISUAL PLANNING · DMX PATCH WITHHELD | | | |
| F021 | Unverified source fixture / JB-LightingP9 | PLOTTED | Unverified · Output excluded |
| F022 | Unverified source fixture / Expolite ELF24CM room | PLOTTED | Unverified · Output excluded |
| F023 | Cameo / F2 FC | PLOTTED | Unverified · Output excluded |
| F024 | Unverified source fixture / Expolite ELF24CM room | PLOTTED | Unverified · Output excluded |
| F025 | GLP / impression X4 S | PLOTTED | Unverified · Output excluded |
| F026 | Martin Professional / MAC Aura XIP | PLOTTED | Unverified · Output excluded |
| F027 | Martin Professional / MAC Aura XIP | PLOTTED | Unverified · Output excluded |
| F028 | Unverified source fixture / ROXX e-Show TW+ | PLOTTED | Unverified · Output excluded |
| F029 | GLP / impression X4 S | PLOTTED | Unverified · Output excluded |
| F030 | GLP / impression X4 S | PLOTTED | Unverified · Output excluded |
| F031 | Martin Professional / MAC Aura XIP | PLOTTED | Unverified · Output excluded |
| F032 | Martin Professional / MAC Aura XIP | PLOTTED | Unverified · Output excluded |
| F033 | OGSON fixtures / Martin ELP CL LED Profile | PLOTTED | Unverified · Output excluded |
| F034 | Cameo / F2 FC | PLOTTED | Unverified · Output excluded |
| F035 | GLP / impression X4 S | PLOTTED | Unverified · Output excluded |
| F036 | Martin Professional / MAC Aura XIP | PLOTTED | Unverified · Output excluded |
| F037 | GLP / impression X4 S | PLOTTED | Unverified · Output excluded |
| F038 | Unverified source fixture / LCPro Show.Strobe1k | PLOTTED | Unverified · Output excluded |
| F039 | Unverified source fixture / ROXX e-Show TW+ room | PLOTTED | Unverified · Output excluded |
| F040 | GLP / impression X4 S | PLOTTED | Unverified · Output excluded |

**Planning reference only. Confirm installed modes and patch with the venue.**

# FIXTURE SCHEDULE · CONTINUED



| Fixture | Manufacturer / model | Position / mount | Mode / output |
|---|---|---|---|
| VISUAL PLANNING · DMX PATCH WITHHELD | | | |
| F041 | Unverified source fixture / ROXX e-Show TW+ | PLOTTED | Unverified · Output excluded |
| F042 | Unverified source fixture / ROXX e-Show TW+ | PLOTTED | Unverified · Output excluded |
| F043 | Unverified source fixture / Expolite ELF24CM room | PLOTTED | Unverified · Output excluded |
| F044 | Unverified source fixture / Prolights Sunrise2IP | PLOTTED | Unverified · Output excluded |
| F045 | Cameo / F2 T V1-5 | PLOTTED | Unverified · Output excluded |
| F046 | GLP / impression X4 S | PLOTTED | Unverified · Output excluded |
| F047 | Cameo / F2 T V1-5 | PLOTTED | Unverified · Output excluded |
| F048 | GLP / impression X4 S | PLOTTED | Unverified · Output excluded |
| F049 | Unverified source fixture / Prolights Sunrise2IP | PLOTTED | Unverified · Output excluded |
| F050 | GLP / impression X4 S | PLOTTED | Unverified · Output excluded |
| F051 | Unverified source fixture / ROXX e-Show TW+ | PLOTTED | Unverified · Output excluded |
| F052 | Unverified source fixture / ROXX e-Show TW+ room | PLOTTED | Unverified · Output excluded |
| F053 | Unverified source fixture / Prolights Sunrise2IP | PLOTTED | Unverified · Output excluded |
| F054 | Unverified source fixture / ROXX e-Show TW+ | PLOTTED | Unverified · Output excluded |
| F055 | Unverified source fixture / ROXX e-Show TW+ room | PLOTTED | Unverified · Output excluded |
| F056 | Martin Professional / MAC Aura XIP | PLOTTED | Unverified · Output excluded |
| F057 | GLP / impression X4 S | PLOTTED | Unverified · Output excluded |
| F058 | Unverified source fixture / ROXX e-Show TW+ room | PLOTTED | Unverified · Output excluded |
| F059 | Martin Professional / MAC Aura XIP | PLOTTED | Unverified · Output excluded |
| F060 | Martin Professional / MAC Aura XIP | PLOTTED | Unverified · Output excluded |

**Planning reference only. Confirm installed modes and patch with the venue.**



## Kulturverein franz.K e.V. · saal

FIXTURE SCHEDULE · saal

HitLight · Kulturverein franz.K e.V.

Unter den Linden 23, 72762, Reutlingen, Germany

DWG HL · METRIC

Drawn HitLight

Generated from the saved show

SOURCE 6dcd541d9428

| Fixture | Manufacturer / model | Position / mount | Mode / output |
|---|---|---|---|
| VISUAL PLANNING · DMX PATCH WITHHELD | | | |
| F061 | Unverified source fixture / LCPro Show.Strobe1k | PLOTTED | Unverified · Output excluded |
| F062 | GLP / impression X4 S | PLOTTED | Unverified · Output excluded |
| F063 | Cameo / F2 FC | PLOTTED | Unverified · Output excluded |
| F064 | Cameo / F2 FC | PLOTTED | Unverified · Output excluded |
| F065 | Cameo / F2 FC | PLOTTED | Unverified · Output excluded |
| F066 | Cameo / F2 FC | PLOTTED | Unverified · Output excluded |
| F067 | Martin Professional / MAC Aura XIP | PLOTTED | Unverified · Output excluded |
| F068 | Cameo / F2 FC | PLOTTED | Unverified · Output excluded |
| F069 | Cameo / F2 FC | PLOTTED | Unverified · Output excluded |
| F070 | Unverified source fixture / Expolite ELF24CM room | PLOTTED | Unverified · Output excluded |
| F071 | Unverified source fixture / JB-LightingP9 | PLOTTED | Unverified · Output excluded |
| F072 | Unverified source fixture / Expolite ELF24CM room | PLOTTED | Unverified · Output excluded |
| F073 | Unverified source fixture / JB-LightingP9 | PLOTTED | Unverified · Output excluded |
| F074 | Unverified source fixture / ROXX e-Show TW+ room | PLOTTED | Unverified · Output excluded |
| F075 | Unverified source fixture / ROXX e-Show TW+ | PLOTTED | Unverified · Output excluded |
| F076 | Martin Professional / MAC Aura XIP | PLOTTED | Unverified · Output excluded |
| F077 | Unverified source fixture / Expolite ELF24CM room | PLOTTED | Unverified · Output excluded |
| F078 | Unverified source fixture / ROXX e-Show TW+ | PLOTTED | Unverified · Output excluded |
| F079 | Unverified source fixture / JB-LightingP9 | PLOTTED | Unverified · Output excluded |
| F080 | GLP / impression X4 S | PLOTTED | Unverified · Output excluded |

**Planning reference only. Confirm installed modes and patch with the venue.**

| Fixture | Manufacturer / model | Position / mount | Mode / output |
|---|---|---|---|
| VISUAL PLANNING · DMX PATCH WITHHELD | | | |
| F081 | Martin Professional / MAC Aura XIP | PLOTTED | Unverified · Output excluded |
| F082 | Cameo / F2 FC | PLOTTED | Unverified · Output excluded |
| F083 | GLP / impression X4 S | PLOTTED | Unverified · Output excluded |
| F084 | Unverified source fixture / Expolite ELF24CM room | PLOTTED | Unverified · Output excluded |
| F085 | Unverified source fixture / JB-LightingP9 | PLOTTED | Unverified · Output excluded |
| F086 | GLP / impression X4 S | PLOTTED | Unverified · Output excluded |
| F087 | Cameo / F2 T V1-5 | PLOTTED | Unverified · Output excluded |
| F088 | OGSON fixtures / Martin ELP CL LED Profile | PLOTTED | Unverified · Output excluded |
| F089 | Unverified source fixture / LCPro Show.Strobe1k | PLOTTED | Unverified · Output excluded |
| F090 | OGSON fixtures / Martin ELP CL LED Profile | PLOTTED | Unverified · Output excluded |
| F091 | Cameo / F2 FC | PLOTTED | Unverified · Output excluded |
| F092 | Martin Professional / MAC Aura XIP | PLOTTED | Unverified · Output excluded |
| F093 | Unverified source fixture / JB-LightingP9 | PLOTTED | Unverified · Output excluded |
| F094 | Unverified source fixture / ROXX e-Show TW+ | PLOTTED | Unverified · Output excluded |
| F095 | Unverified source fixture / GLP ImpressionSpotOne room | PLOTTED | Unverified · Output excluded |
| F096 | OGSON fixtures / Martin ELP CL LED Profile | PLOTTED | Unverified · Output excluded |
| F097 | GLP / impression X4 S | PLOTTED | Unverified · Output excluded |
| F098 | GLP / impression X4 S | PLOTTED | Unverified · Output excluded |
| F099 | Cameo / F2 FC | PLOTTED | Unverified · Output excluded |
| F100 | GLP / impression X4 S | PLOTTED | Unverified · Output excluded |

**Planning reference only. Confirm installed modes and patch with the venue.**



## Kulturverein franz.K e.V. · saal

FIXTURE SCHEDULE · saal

HitLight · Kulturverein franz.K e.V.

Unter den Linden 23, 72762, Reutlingen, Germany

DWG HL · METRIC

Drawn HitLight

Generated from the saved show

SOURCE 6dcd541d9428

# VALIDATION APPENDIX

WARNING · PATCH_WITHHELD

DMX patch facts are withheld pending source verification. This planning document cannot be used for hardware output.

Objects: — · Remediation: review the source facts and regenerate.

ERROR · STAGE_DIMENSIONS_UNCONFIRMED

Confirm the stage dimensions before producing a final technical document.

Objects: saal · Remediation: review the source facts and regenerate.

WARNING · MODE_UNVERIFIED

DMX modes are unverified; output remains excluded.

Objects: F001–F004, F007, F009, F011, F012, F017, F019, F021, F022, F024, F028, F038, F039, F041–F044, F049, F051–F055, F058, F061, F070–F075, F077–F079, F084, F085, F089, F093–F095 · Remediation: review the source facts and regene...

WARNING · TITLE_METADATA_INCOMPLETE

Some professional title-block metadata is missing; the document will show an em dash.

Objects: 25c94964bde3112d3b07df1a · Remediation: review the source facts and regenerate.

HitLight

# VENUE & DRAWING SOURCES

Kulturverein franz.K e.V.

saal · Specific datedroompack / publishedseating configuration

Unter den Linden 23, 72762, Reutlingen, DE

https://www.franzk.net/

Sources checked 2026-10-20

Generated by HitLight from the reviewed partial Kulturverein franz.K e.V. reconstruction. Venue sources are cited as facts; their original artwork remains private.

Symbols: HitLight-owned category artwork. No manufacturer model geometry or original source pages included.

Source-based reconstruction. Confirm the current installation and equipment availability with the venue.

Scale, fixture positions, mounting heights and aiming may include estimates; this is not a rigging specification.

Provisional fixture matches are labelled as placeholders. The recorded subset is not a complete physical inventory.

DMX addresses are withheld from public plans until their exact source patch is reconciled.

100 source-based records display 100 approximate public catalogue housings or labelled donors and 0 visual fallbacks. 6 existing catalogue references now use the current public bodies. All fixture IDs and records, names/source/donor labels, selected modes, patch/enabled state, saved layouts/mounts and room geometry are unchanged. Body/pivot/aperture data and derived hanging height change; optics, trim and source currency remain unverified.

Approximate planning view; not official venue paperwork or output-ready. Original HitLight symbols only; no source pages, OEM meshes, photos or logos. Original files remain private; modes and patch unverified.

Official venue information: https://www.franzk.net/ · checked 2026-10-20

franzK-Saal-Rider-Light-24-12-18.pdf: https://www.franzk.net/raeume/raeume-und-technik · checked 2026-10-20

Venue technical reference: https://www.franzk.net/images/raeume_und_technik/franzK-Saal-Rider-Sound-22-01-13.pdf · checked 2026-10-19

Venue technical reference: https://www.franzk.net/images/raeume_und_technik/franzK-Saal-Rider-Light-24-12-18.pdf · checked 2026-10-19

Venue technical reference: https://www.franzk.net/images/raeume_und_technik/franzK-Saal-Rider-Sound-19-06-06.pdf · checked 2026-10-19

Venue technical reference: https://www.franzk.net/images/raeume_und_technik/franzK-Saal-Rider-Light-19-06-06.pdf · checked 2026-10-19

Public venue page: https://www.hitlight.app/venues/germany/kulturverein-franz-k-e-v-25c94964



HitLight | hitlight.app